
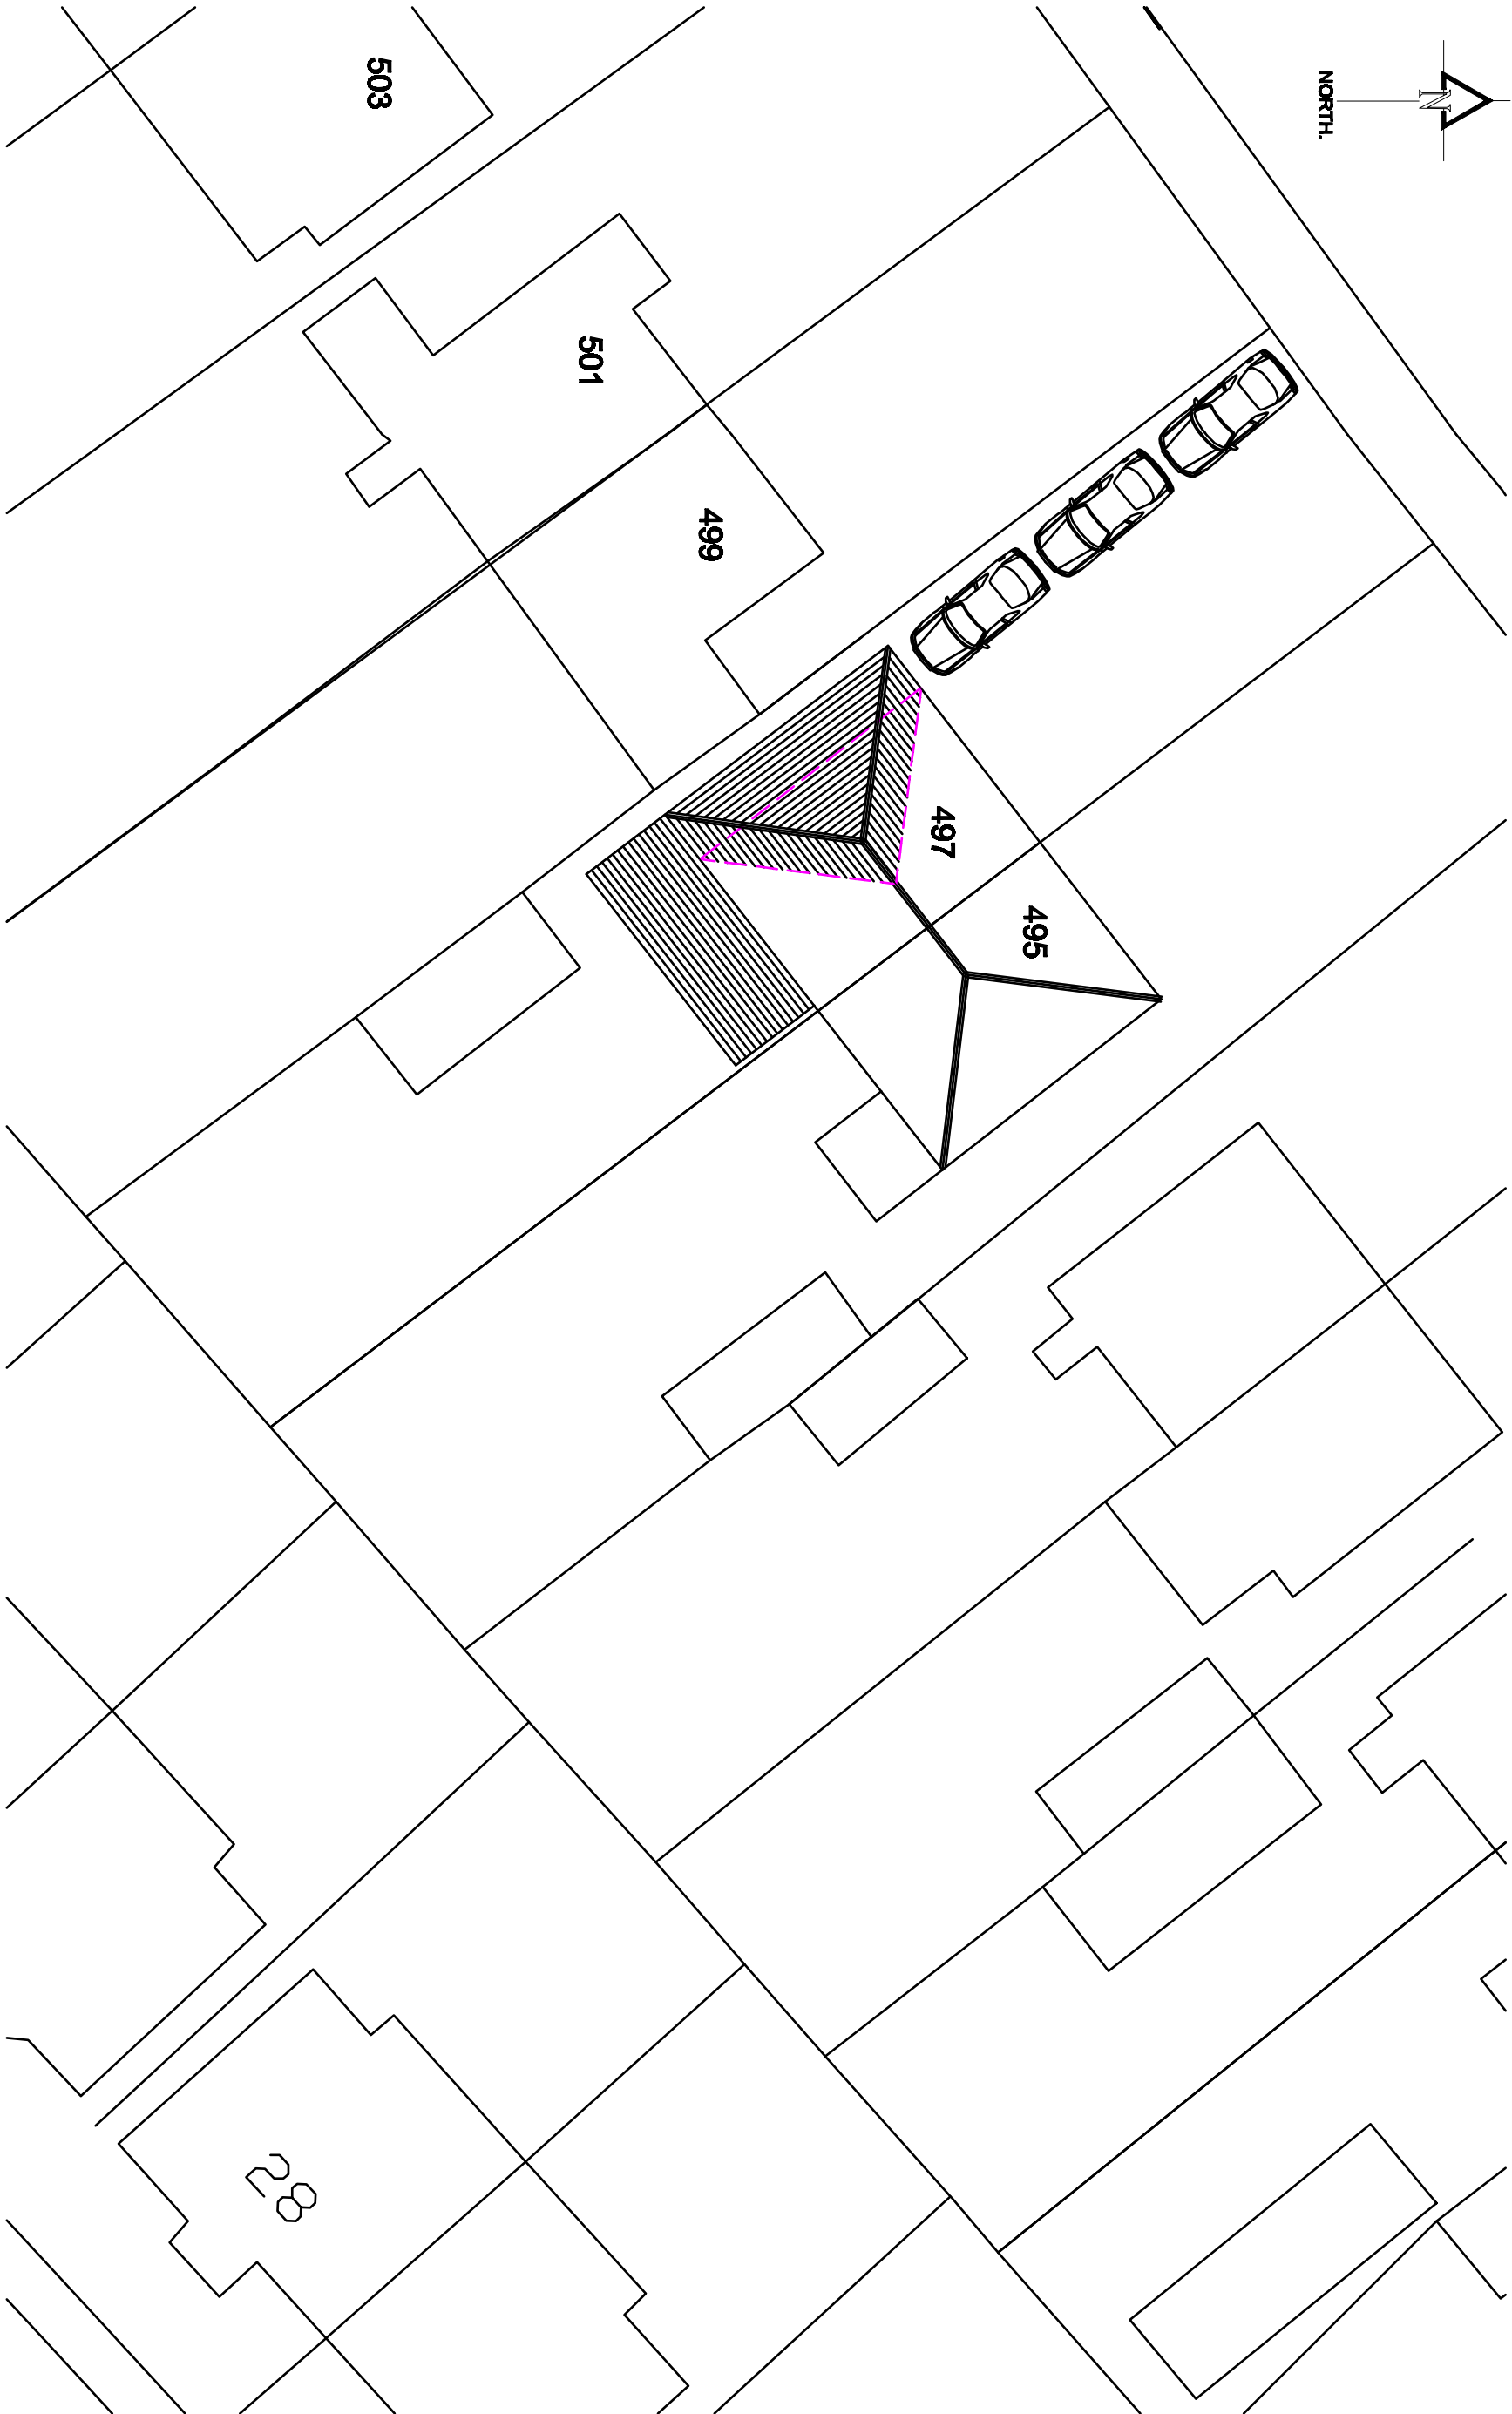


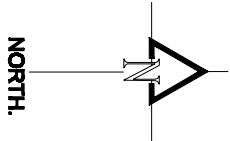

PROPOSED SITE PLAN.

Revision.	Title : PROPOSED TWO STOREY SIDE EXTENSION AND SINGLE STOREY REAR EXTENSION.	Project : 497, BOLTON ROAD, BURY, BL9 2DU	MTC Designs Scale: 1:200 @ A3 Date: January 2024.	31 Edmond Drive Bolton BL9 6TB T: 01204 418714, M: 0776828214 Email: info@mtcdesigns.co.uk Drawing No: P06
-----------	--	--	---	---