




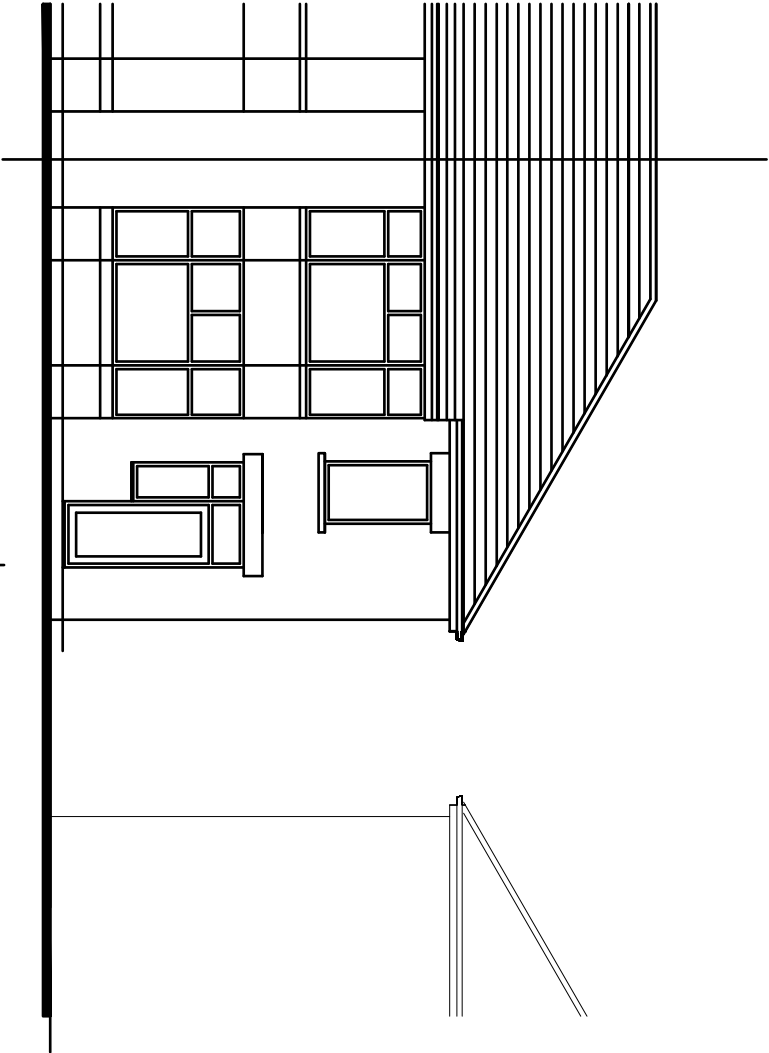

EXISTING FRONT ELEVATION.

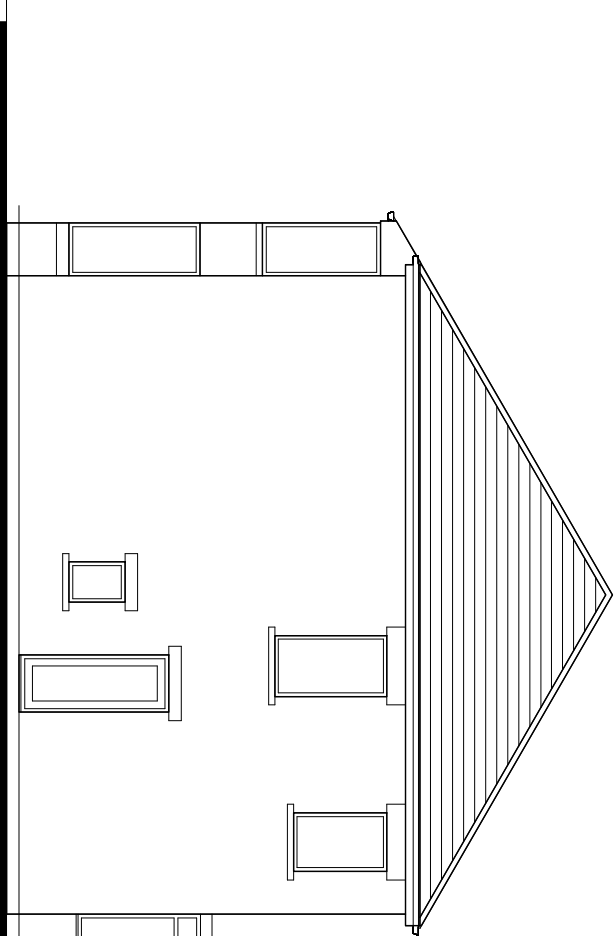

EXISTING SIDE ELEVATION
(Viewed from 499 Bolton Road).

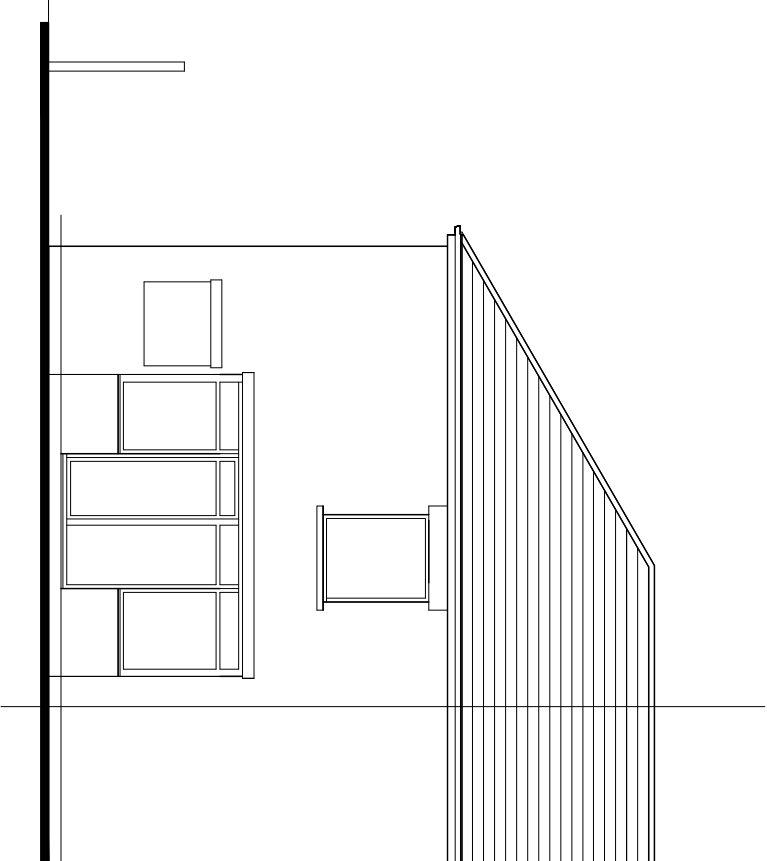

EXISTING REAR ELEVATION.

Revision	Title :	Project :	MTC Designs 31 Edend Grove Bolton BL8 6TB T: 01204 418714 M: 0770222014 Email: mitchellmccart@mtcd.com
	PROPOSED TWO STOREY SIDE EXTENSION WITH SINGLE STOREY EXTENSIONS AT FRONT AND REAR.	497, BOLTON ROAD, BURY, BL8 2DU	
Scale 1:100 @ A3 Date: January 2025.			Drawing No: P01