



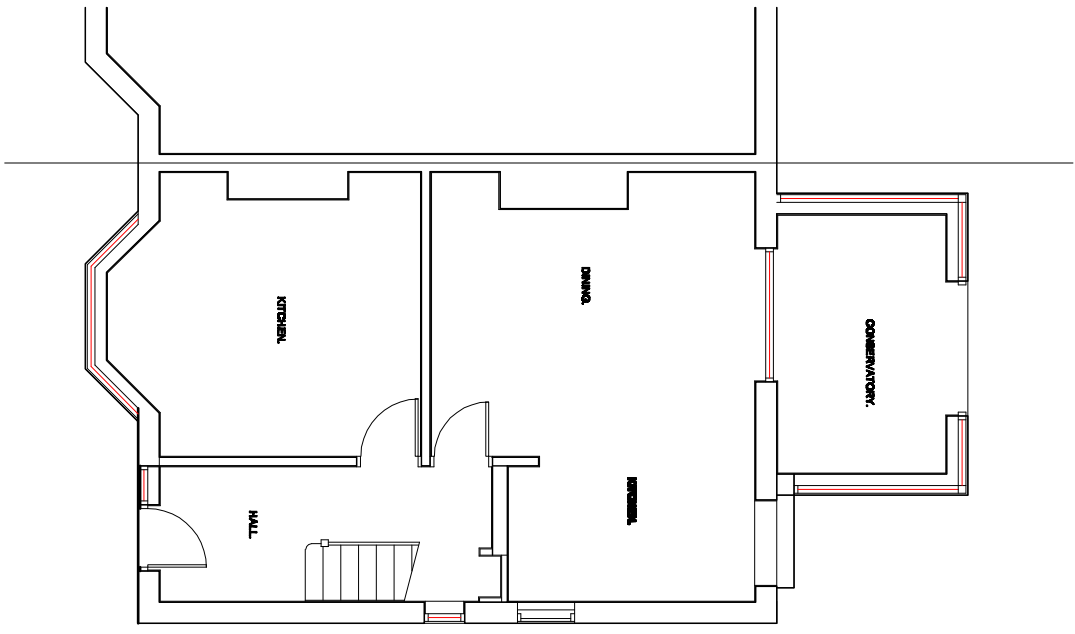

EXISTING GROUND FLOOR PLAN.

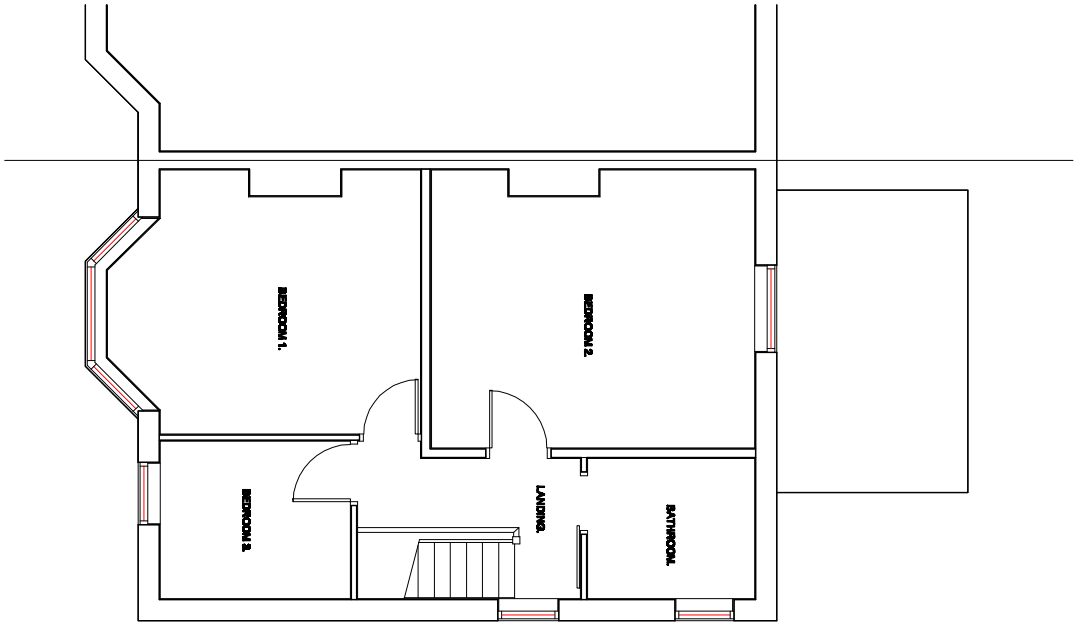

EXISTING FIRST FLOOR PLAN.

Revision	Title :	Project :	MTC Designs
	PROPOSED TWO STOREY SIDE EXTENSION WITH SINGLE STOREY EXTENSIONS AT FRONT AND REAR.	497, BOLTON ROAD, BURY, BL9 2DU	31 Essex Drive Bolton BL9 6TB T: 01204 416714, M: 07788280114 Email: mitchellmoss@gmail.com
			Scale 1:100 @ A3 Date: January 2025.
			Drawing No: P02