




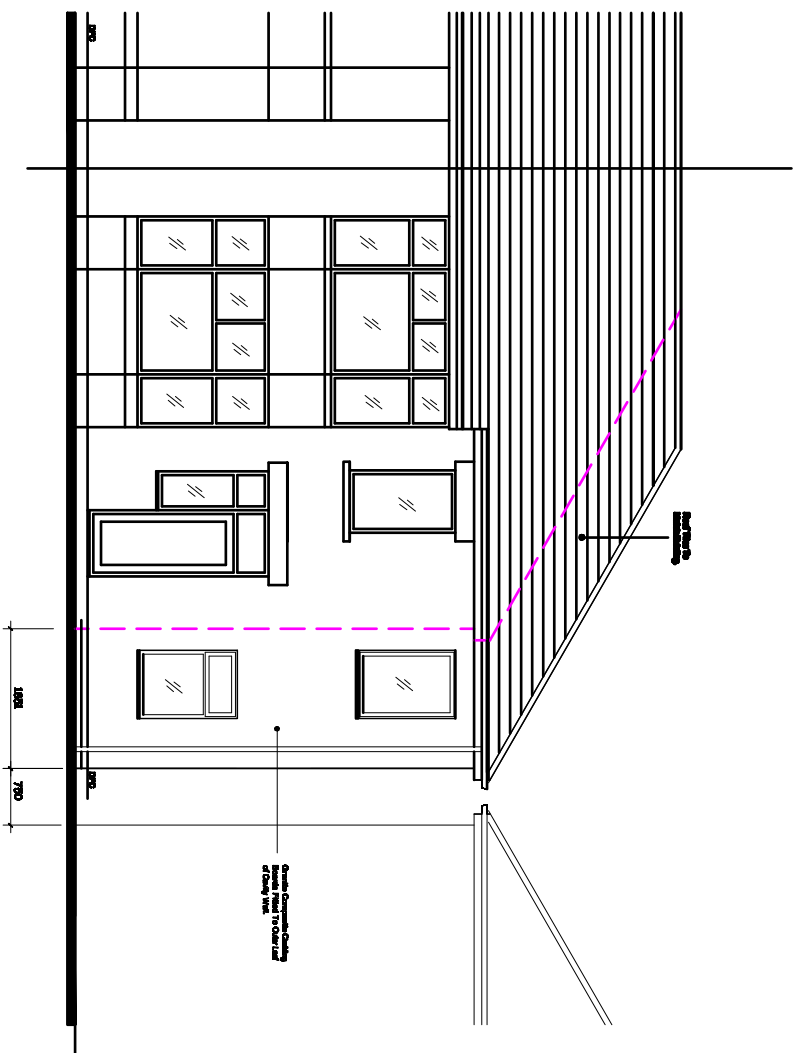


PROPOSED FRONT ELEVATION.

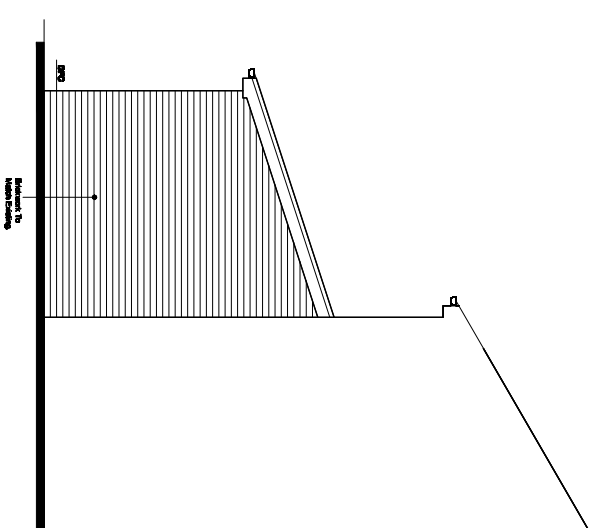

**PROPOSED SIDE ELEVATION
(Viewed from 495 Bolton Road).**

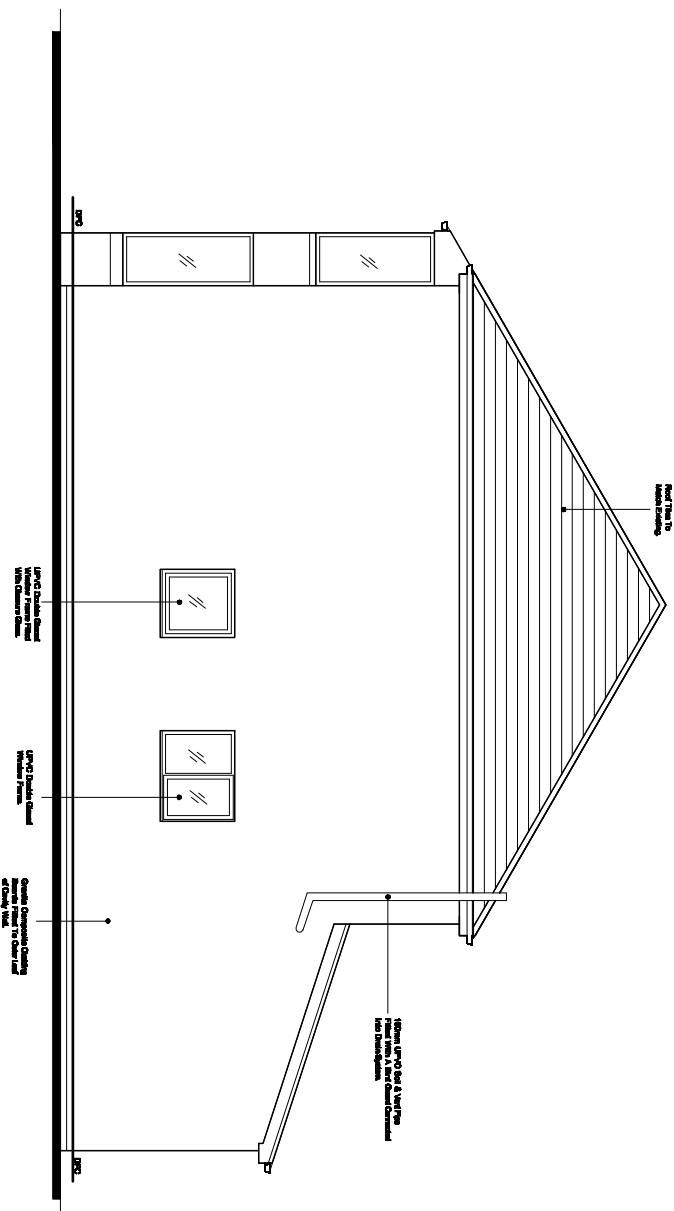

**PROPOSED SIDE ELEVATION
(Viewed from 499 Bolton Road).**

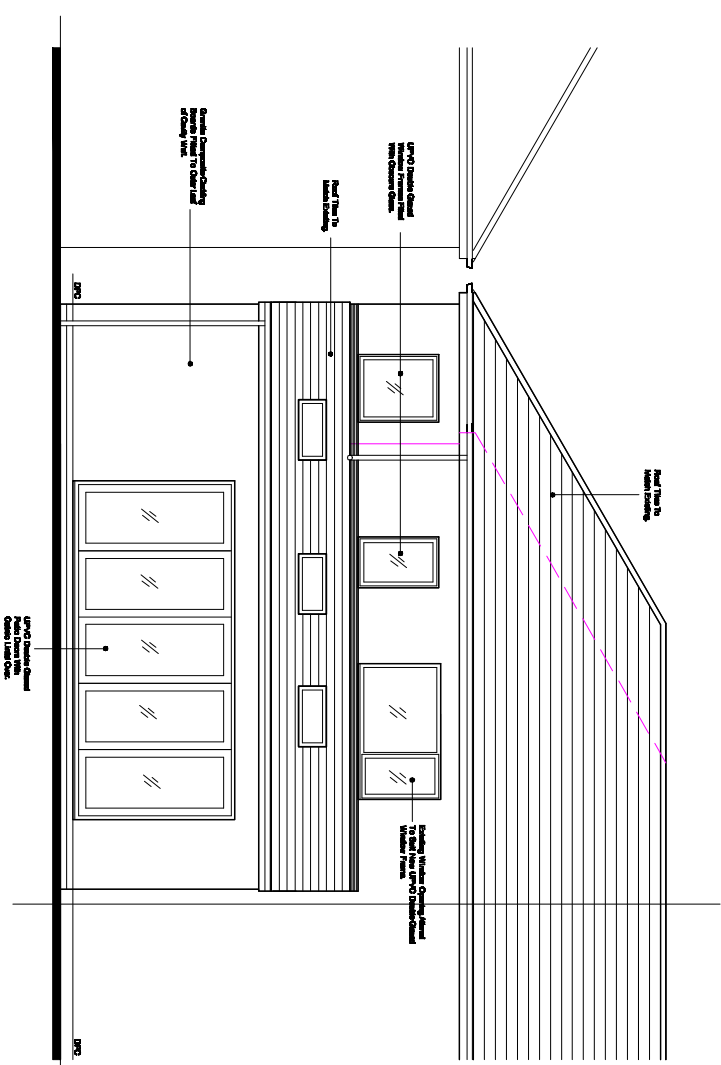

PROPOSED REAR ELEVATION.

Revision	Title : PROPOSED TWO STOREY SIDE EXTENSION WITH SINGLE STOREY EXTENSIONS AT FRONT AND REAR.
Project : 487, BOLTON ROAD, BURY, BL9 2DU	MTC Designs 31 Edson Drive Bolton BL4 6TB T: 01204 418714 M: 07766282014 Email: info@mtcdesigns.co.uk and 01204 418714 Scale 1:100 @ A3 Drawing No: P03 Date: January 2025.