



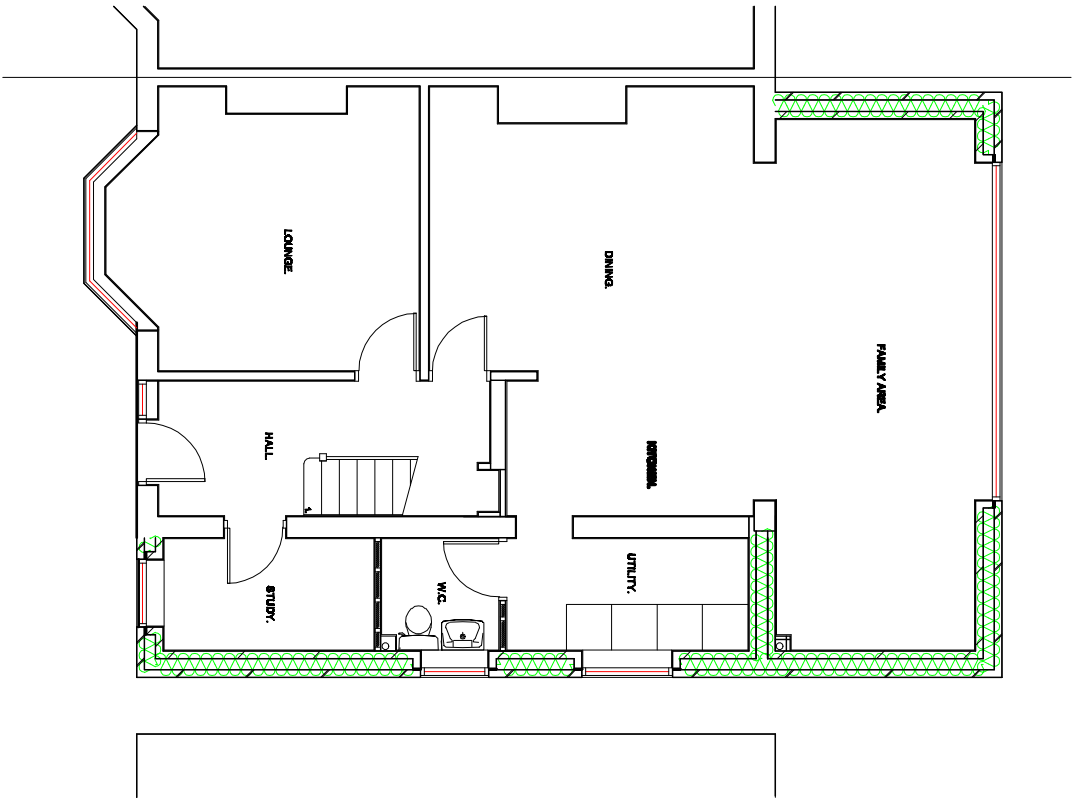

PROPOSED GROUND FLOOR PLAN.

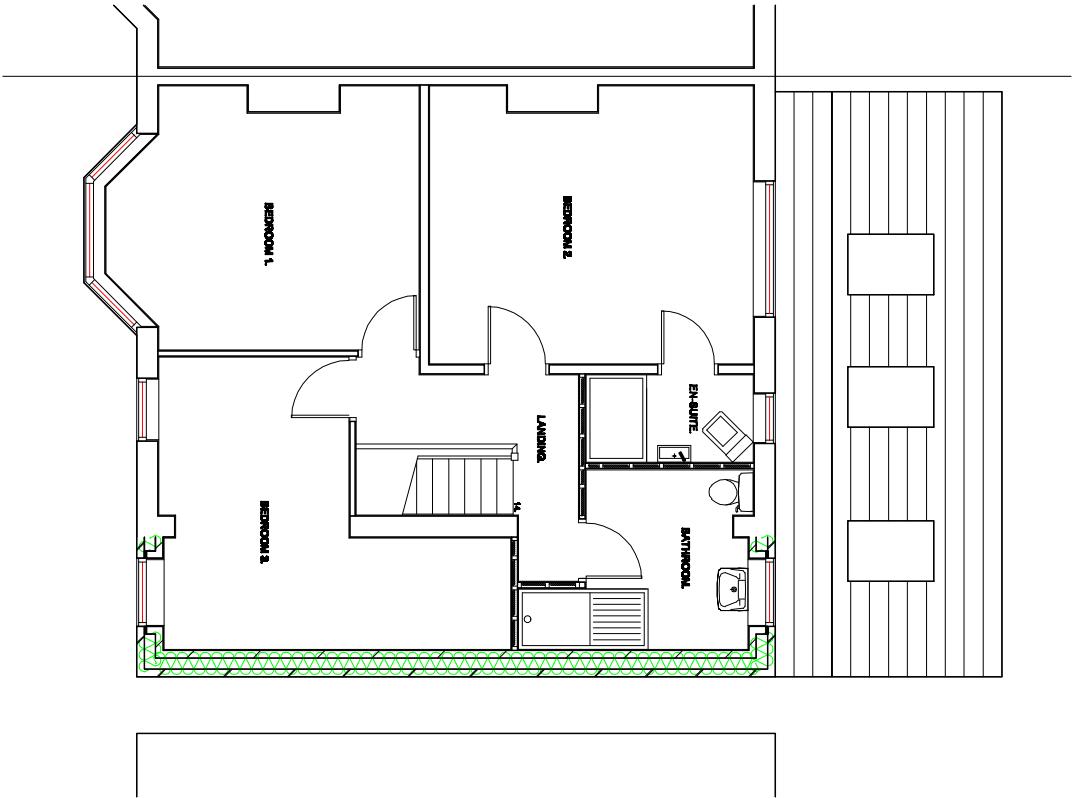

PROPOSED FIRST FLOOR PLAN.

Revision	Title :	Project :	MTC Designs Scale 1:100 @ A3 Date: January 2025.
	PROPOSED TWO STOREY SIDE EXTENSION WITH SINGLE STOREY EXTENSIONS AT FRONT AND REAR.	487, BOLTON ROAD, BURY, BL9 2DU	31 Edward Drive Bolton BL2 6TB T: 01204 418714 M: 0778888914 Email: info@mtcdesigns.co.uk
			Drawing No: P04