

Notes


This drawing is the property of The Intelligent Design Centre Ltd and copyright is reserved by them. This drawing is not to be copied or disclosed by or to any unauthorised persons without the prior written consent of The Intelligent Design Centre Ltd.

Do not scale from this drawing.


All dimensions are to be checked on site prior to construction, manufacture of any components and ordering of materials and equipment.

Any discrepancies are to be reported to the architect for clarification.


All materials and workmanship to be in accordance with the current British Standards and codes of practice.

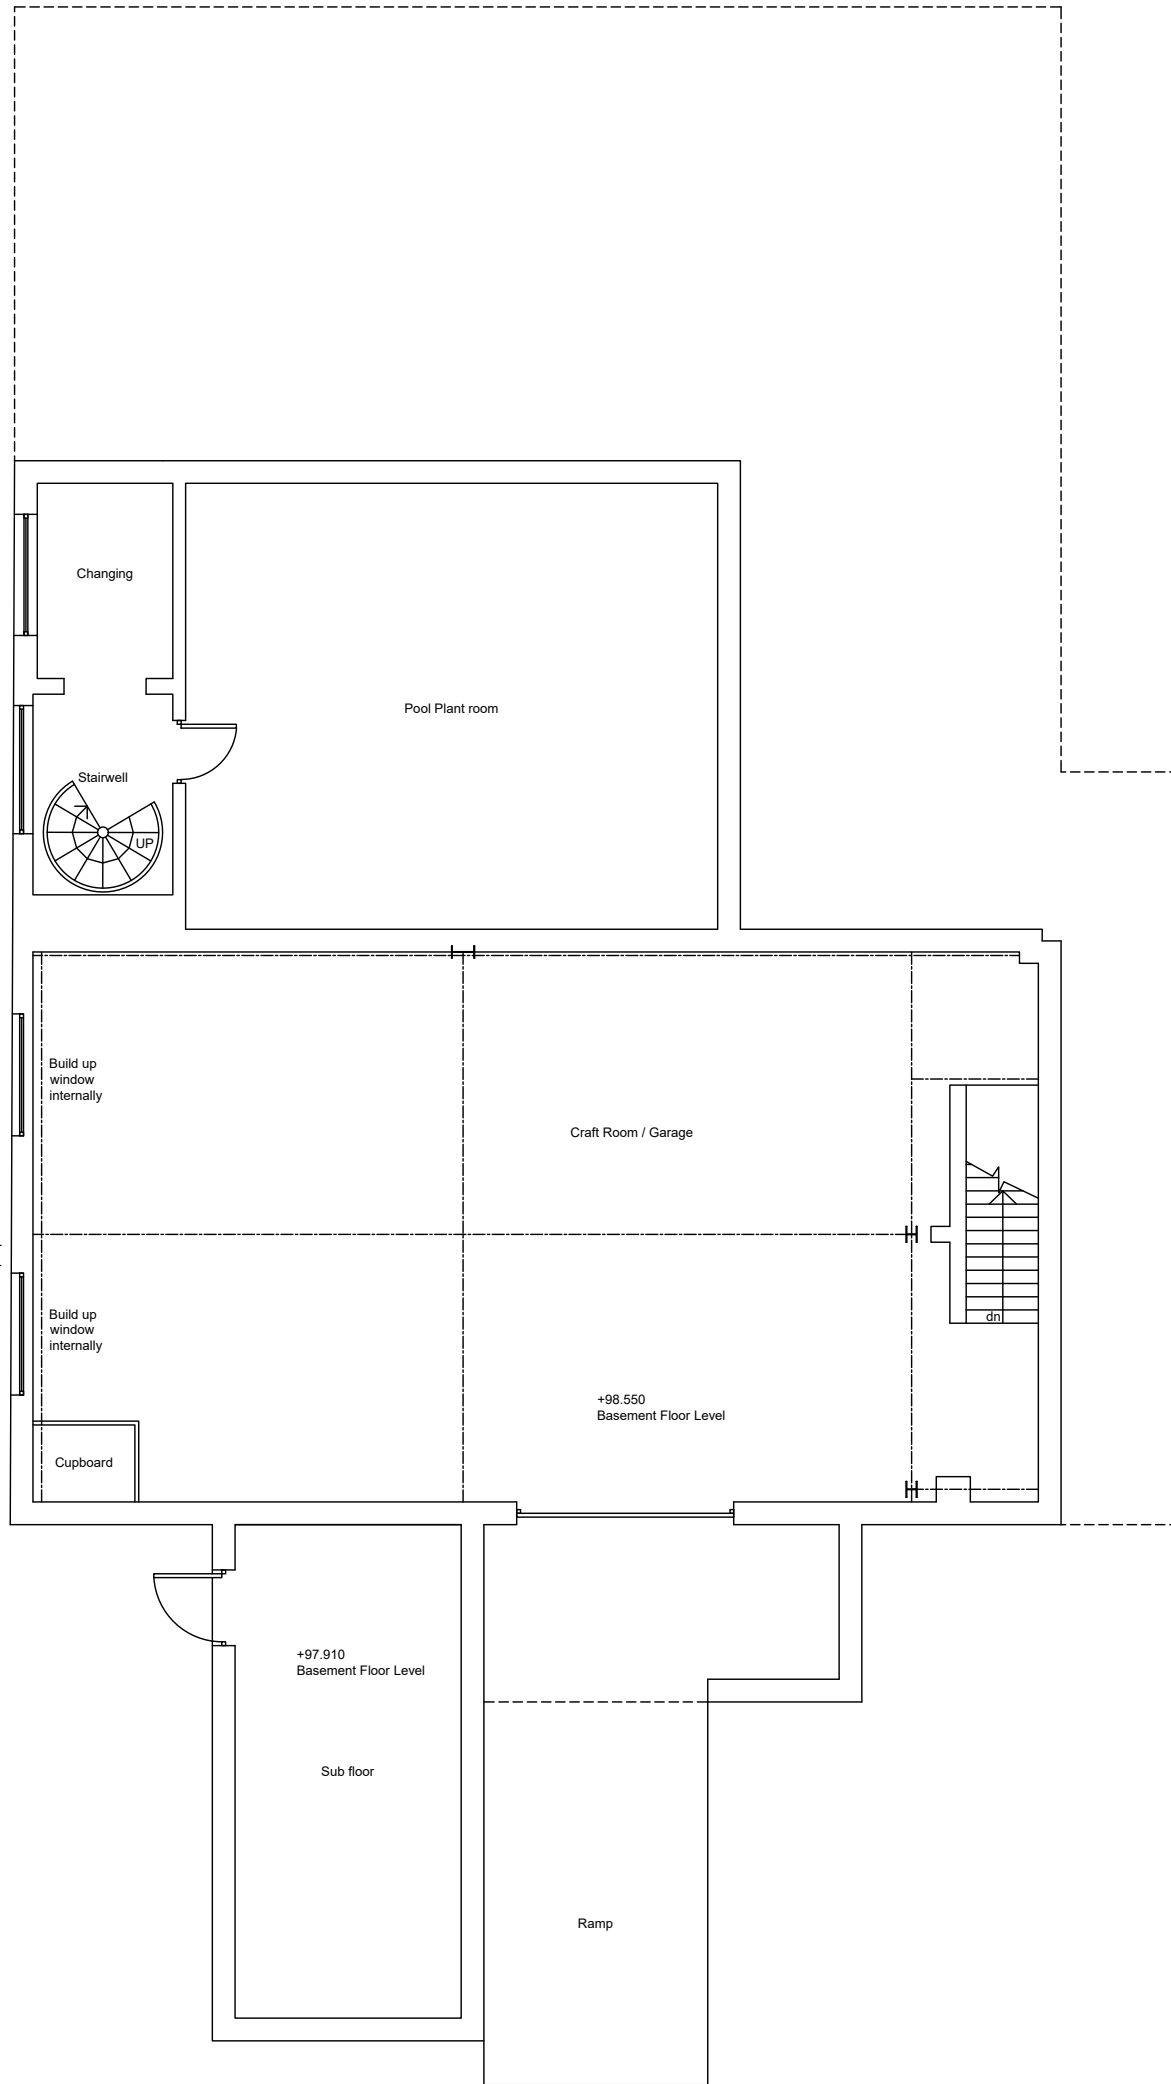


Basement Floor Plan

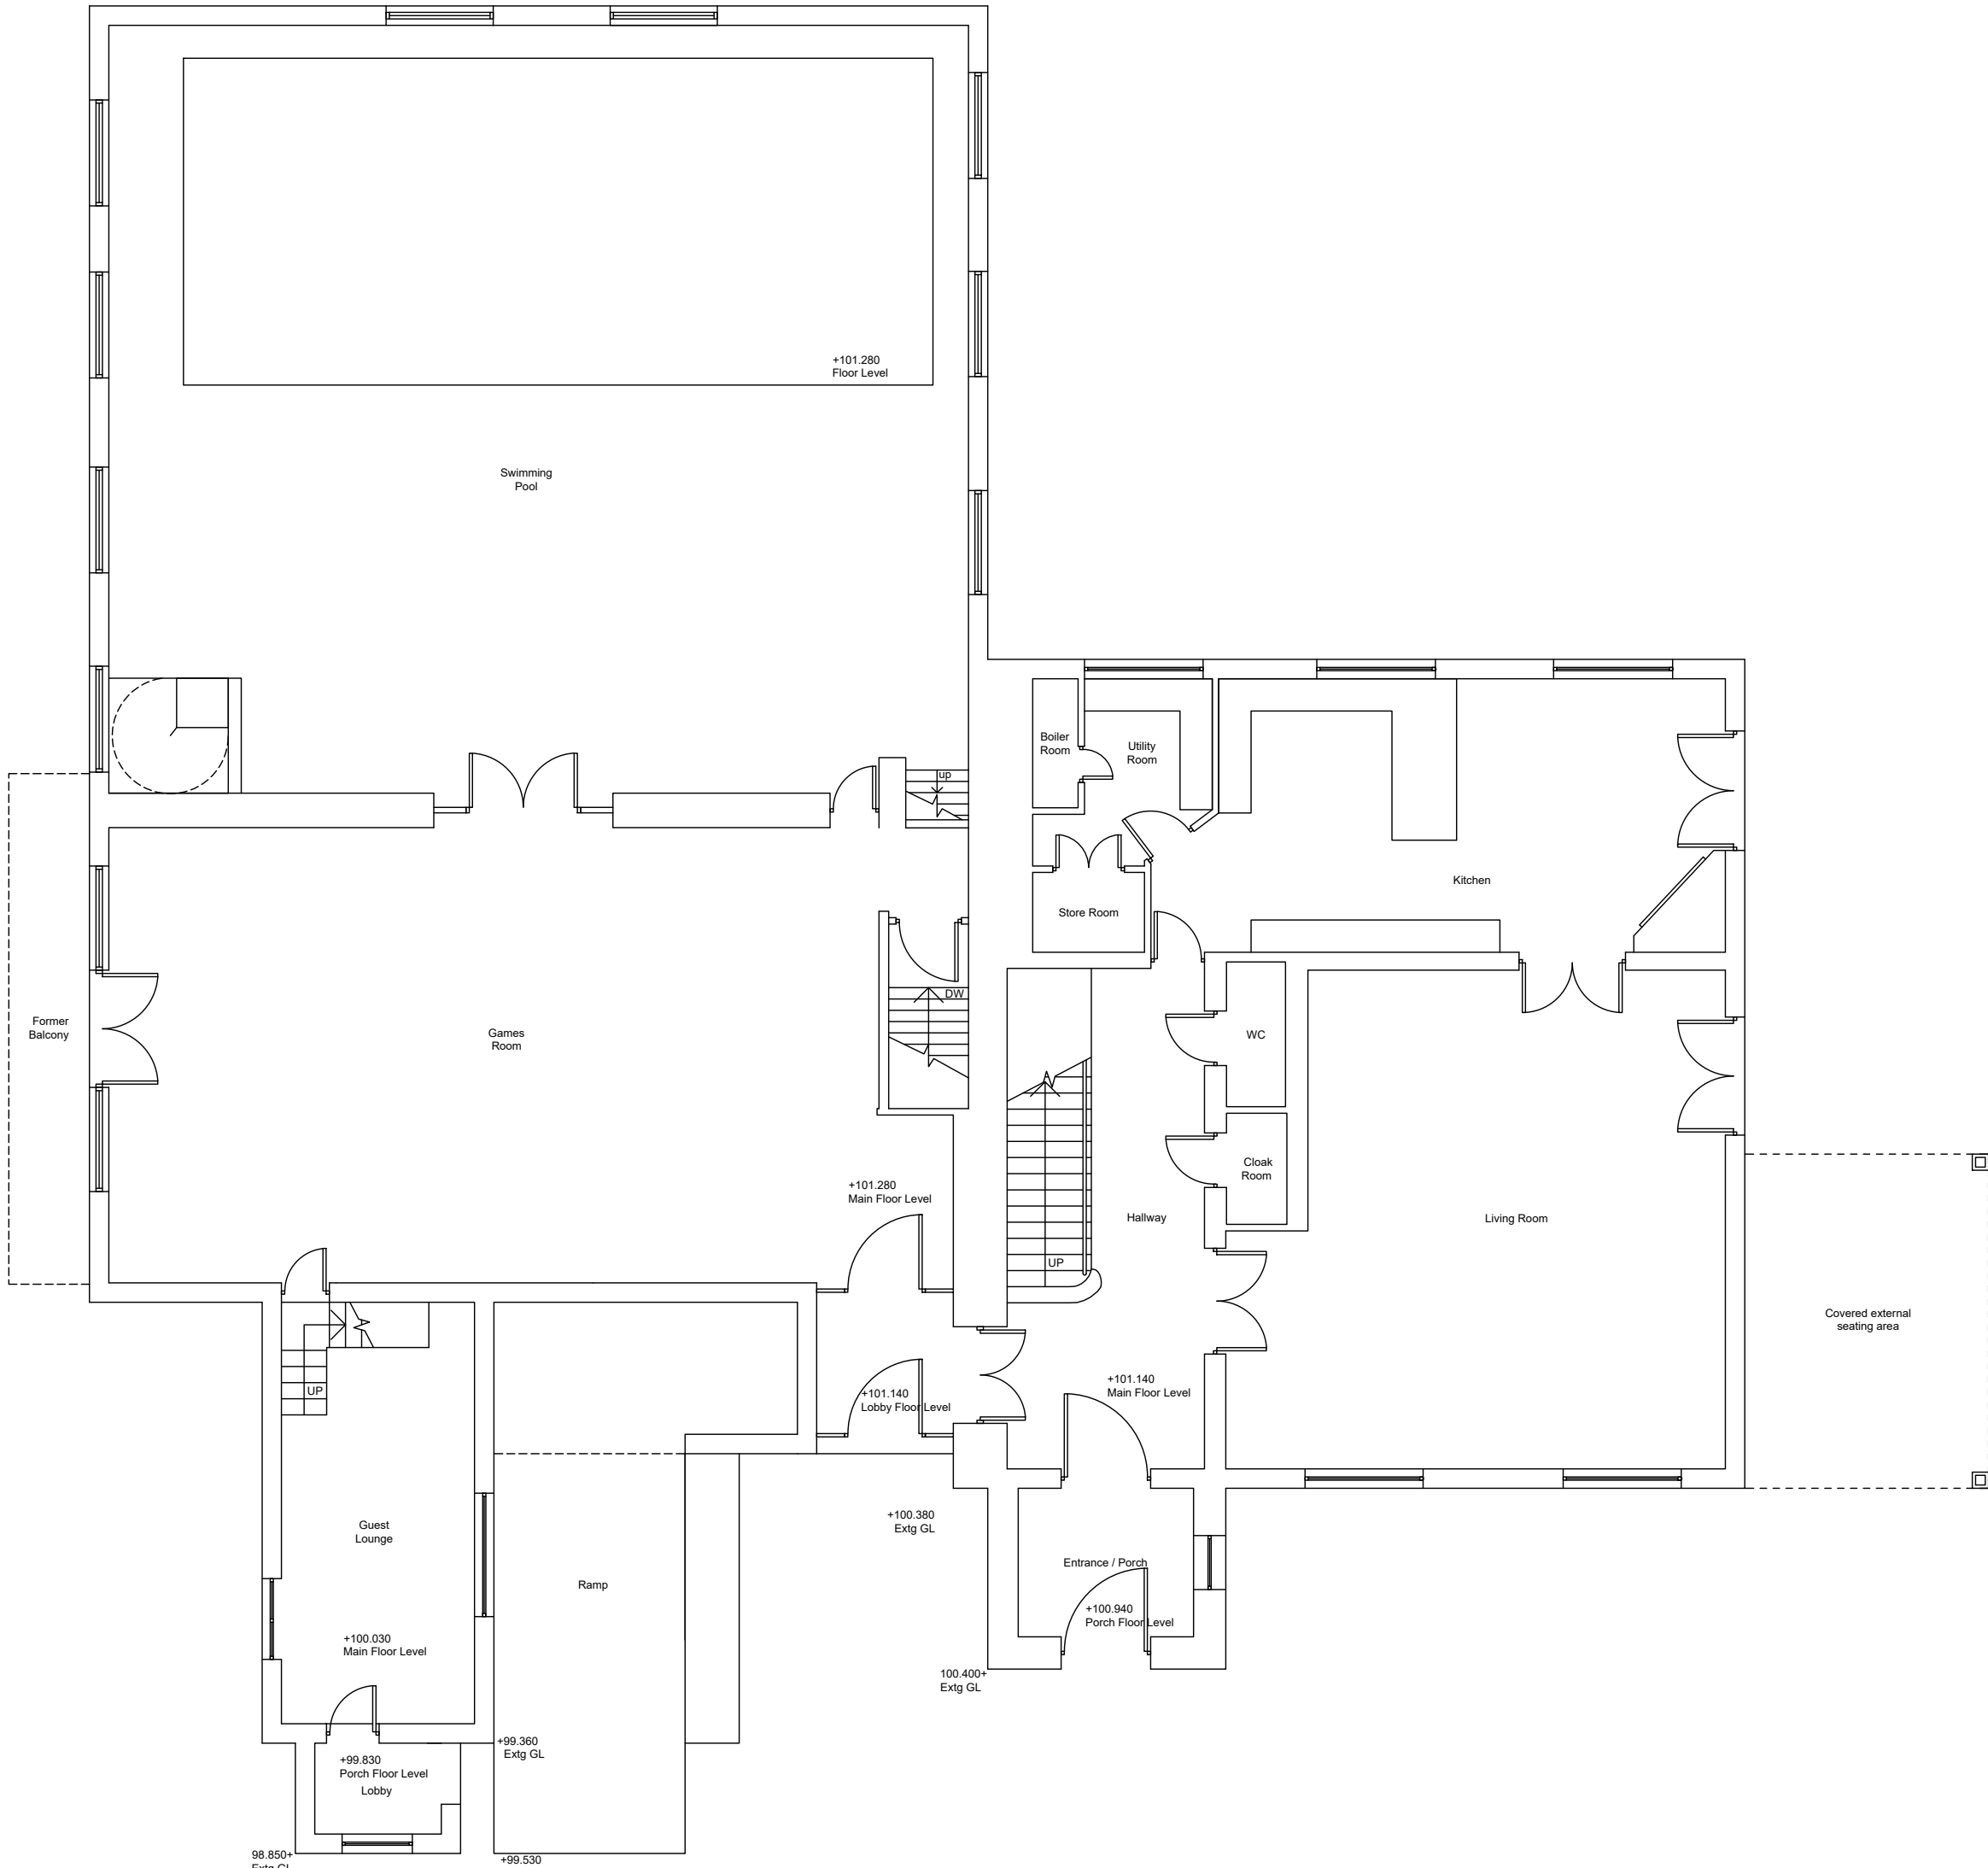

Ground Floor Plan

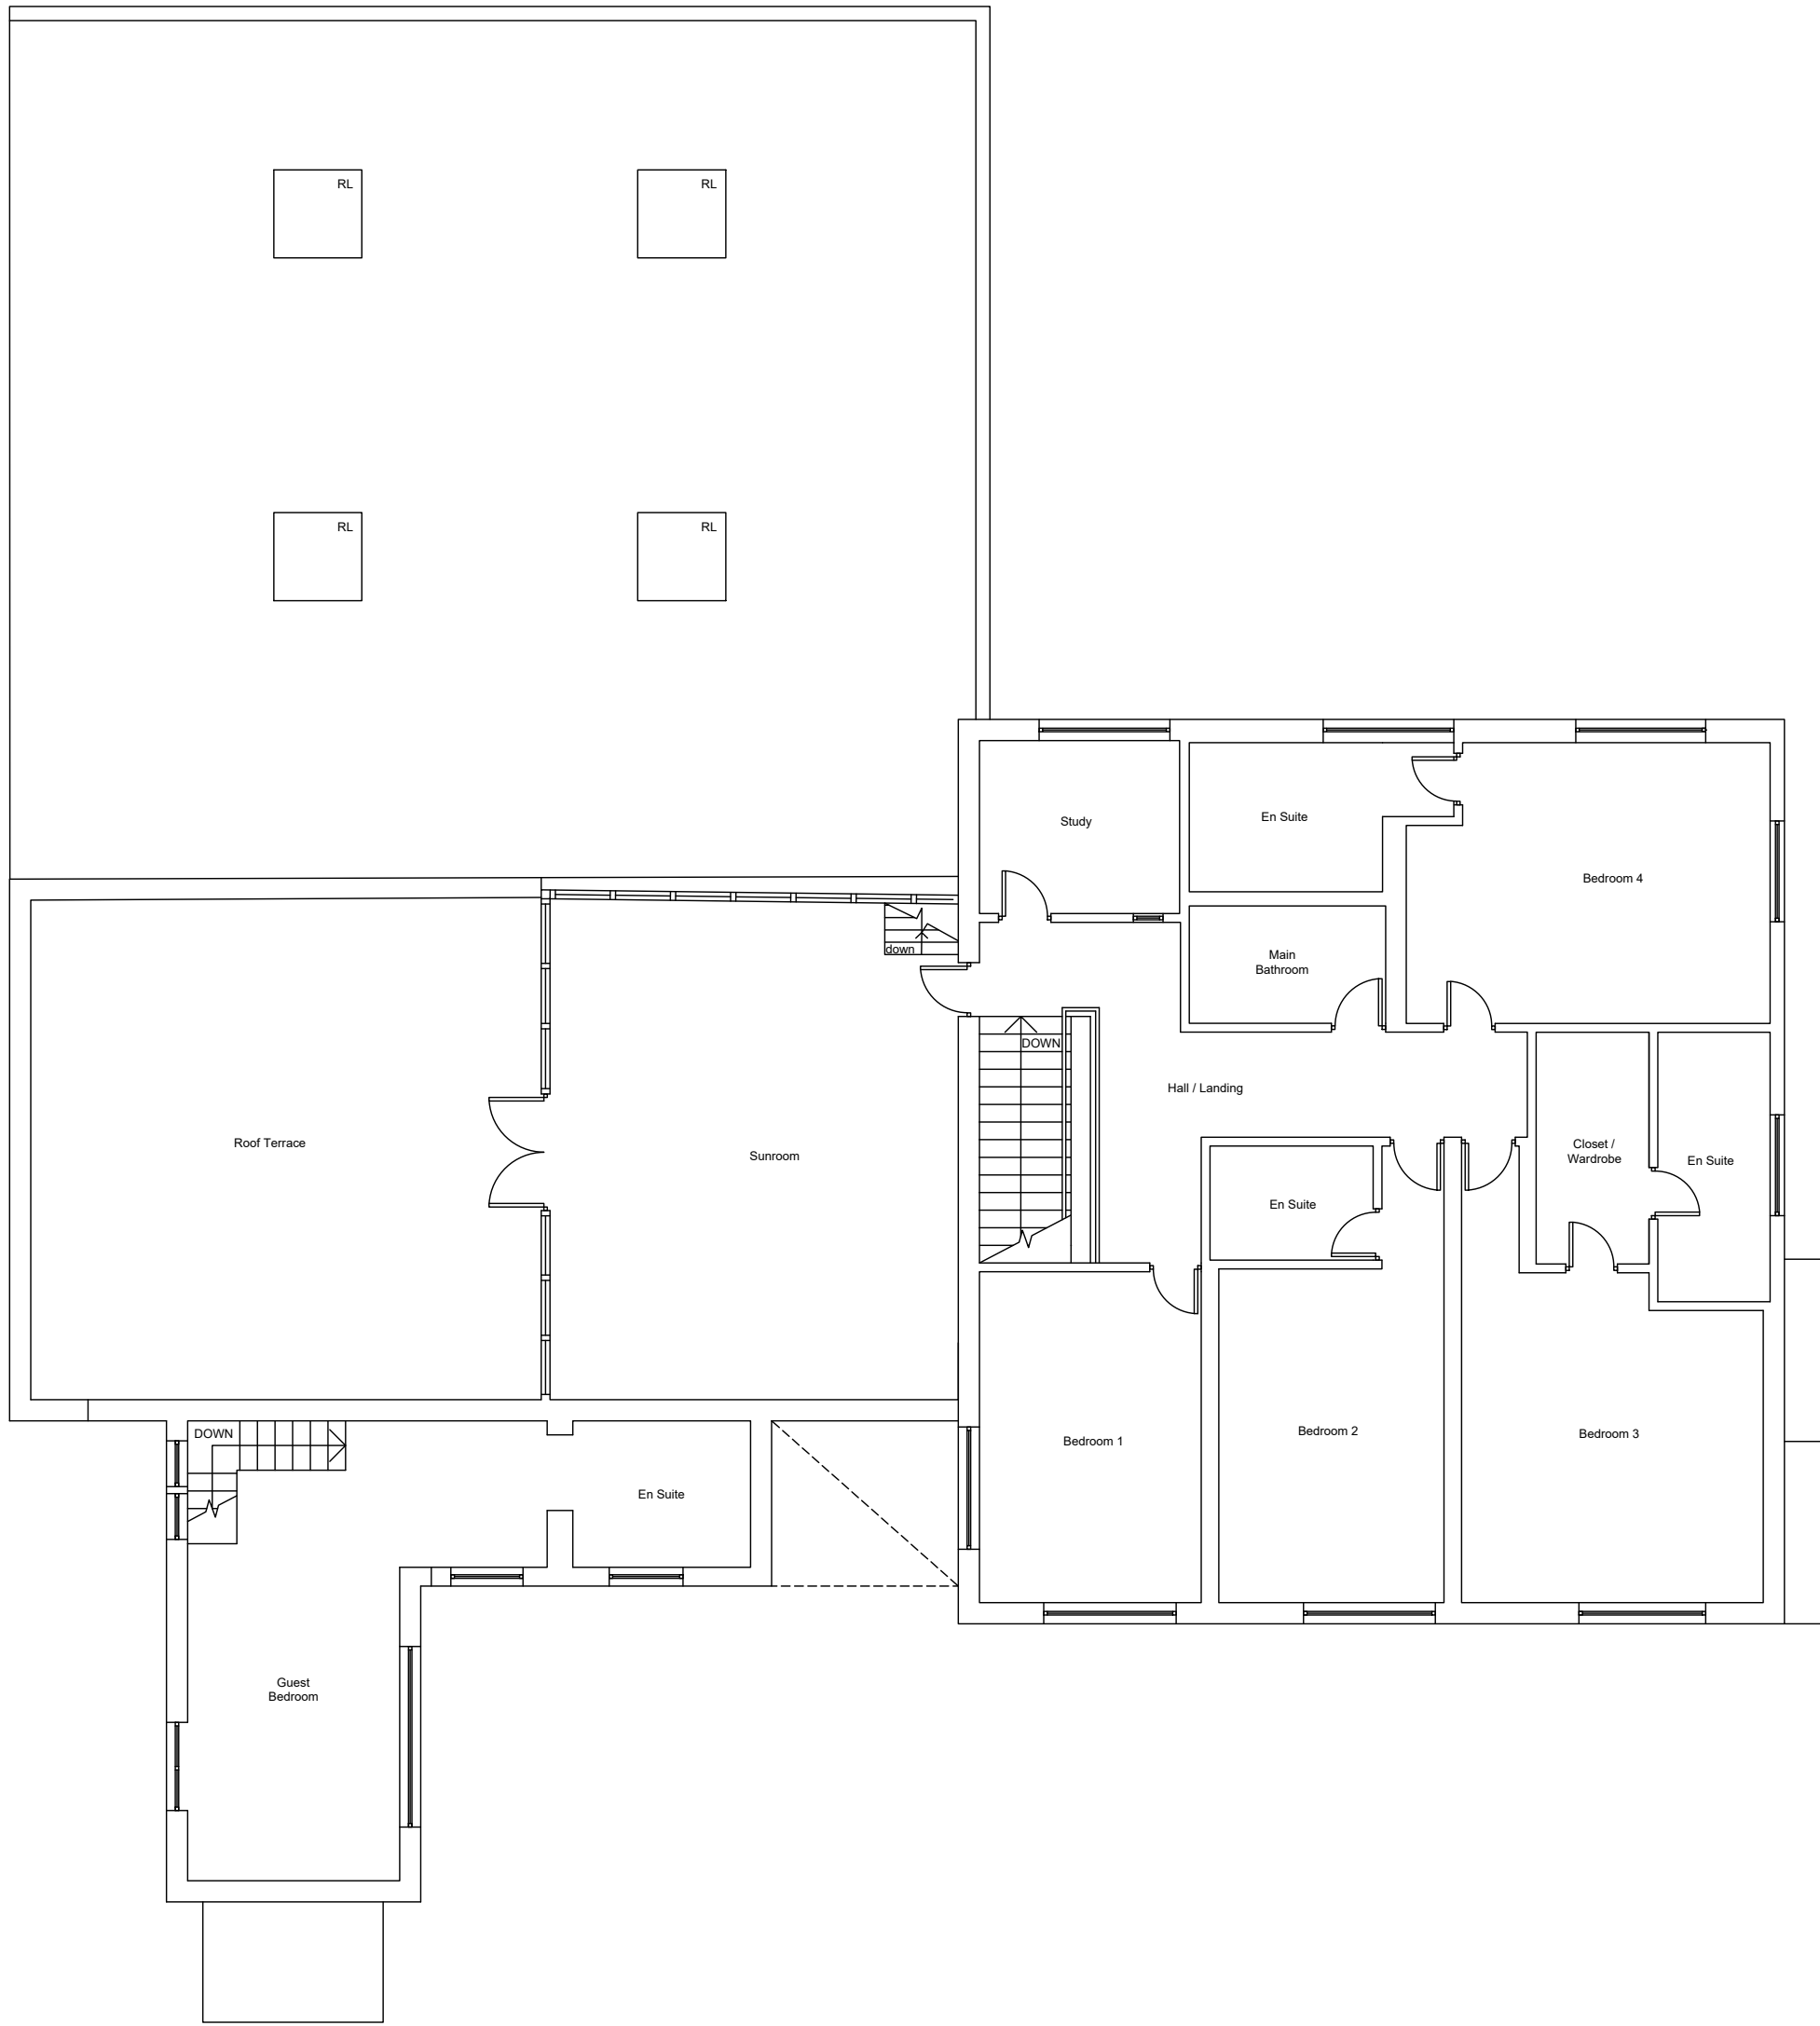

First Floor Plan

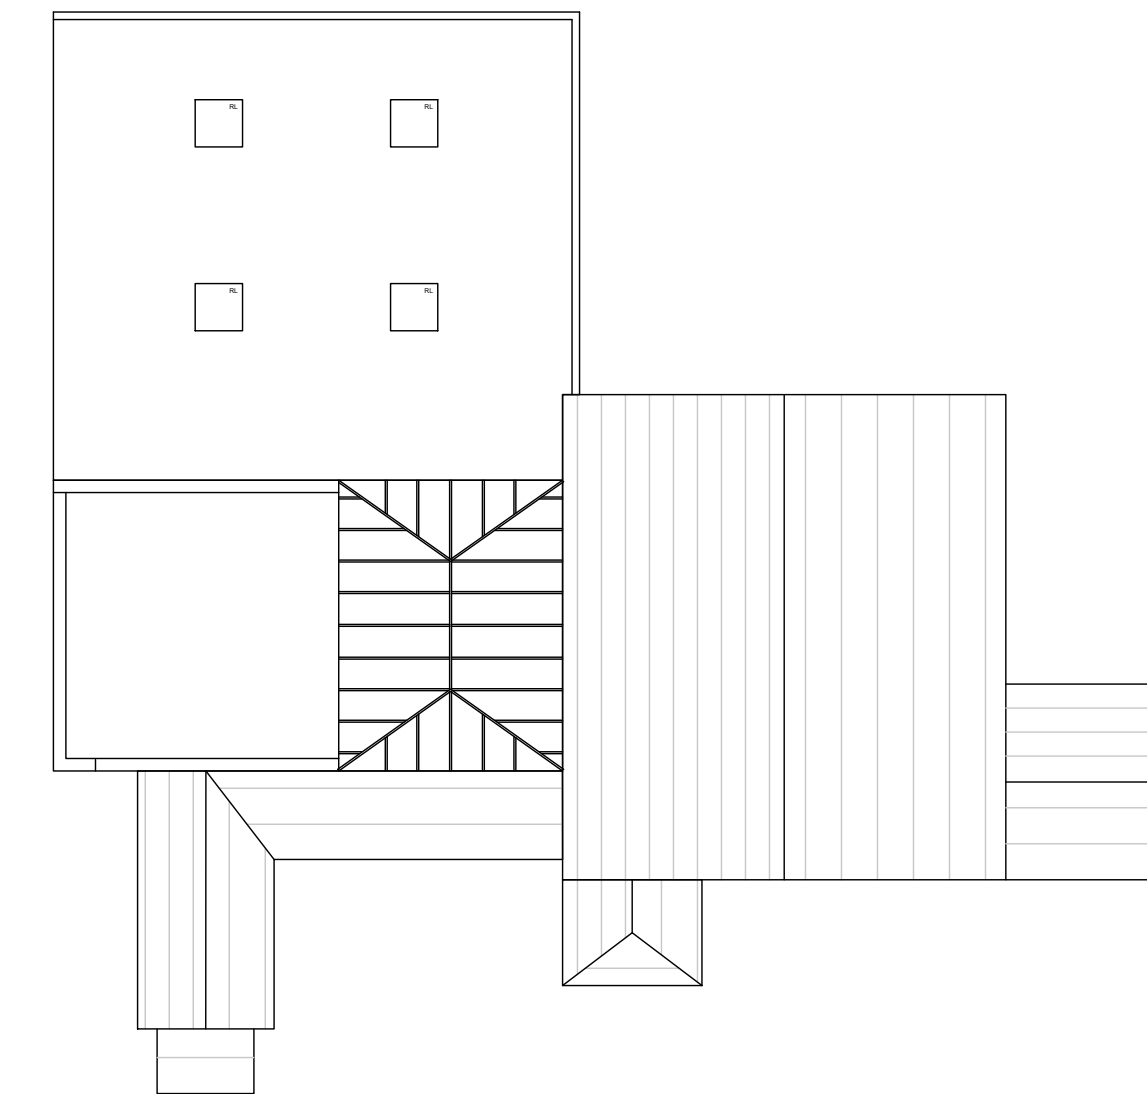

Roof Plan
Scale: 1:200

E	02.07.2024	CSB	Corrections to existing
D	26.04.2024	CSB	Corrections to existing
C	04.010.2023	TW	Roof plan added
A	13.02.2022	LE	Minor amendments
Rev	Date	Drawn by	Comments

Client

Lorraine Mitchell

Project

Woodmill, Wood Road Lane,
Bury, BL9 5QA

Drawing	Existing Floor Plans
Date	April 2022
Drawn by	L.E
Scales	1:100 @ A1

Job No - Dwg No - Rev

21053 - 201 - E