

Note: Basement Floor Areas
Dwelling B - 53m²
Dwelling C - 96m²
Dwelling D - 19m²

Note: Ground Floor Areas
Dwelling A - 141m²
Dwelling B - 158m²
Dwelling C - 95m²
Dwelling D - 22m²

Note: First Floor Areas
Dwelling A - 136m²
Dwelling C - 93m²
Dwelling D - 29m²

Notes




This drawing is the property of The Intelligent Design Centre Ltd and copyright is reserved by them. This drawing is not to be copied or disclosed by or to any unauthorised persons without the prior written consent of The Intelligent Design Centre Ltd.

Do not scale from this drawing.

All dimensions are to be checked on site prior to construction, manufacture of any components and ordering of materials and equipment.

All materials and workmanship to be in accordance with the current British Standards and codes of practice.

Note: Overall Floor Areas
Dwelling A - 277m²
Dwelling B - 211m²
Dwelling C - 284m²
Dwelling D - 70m²

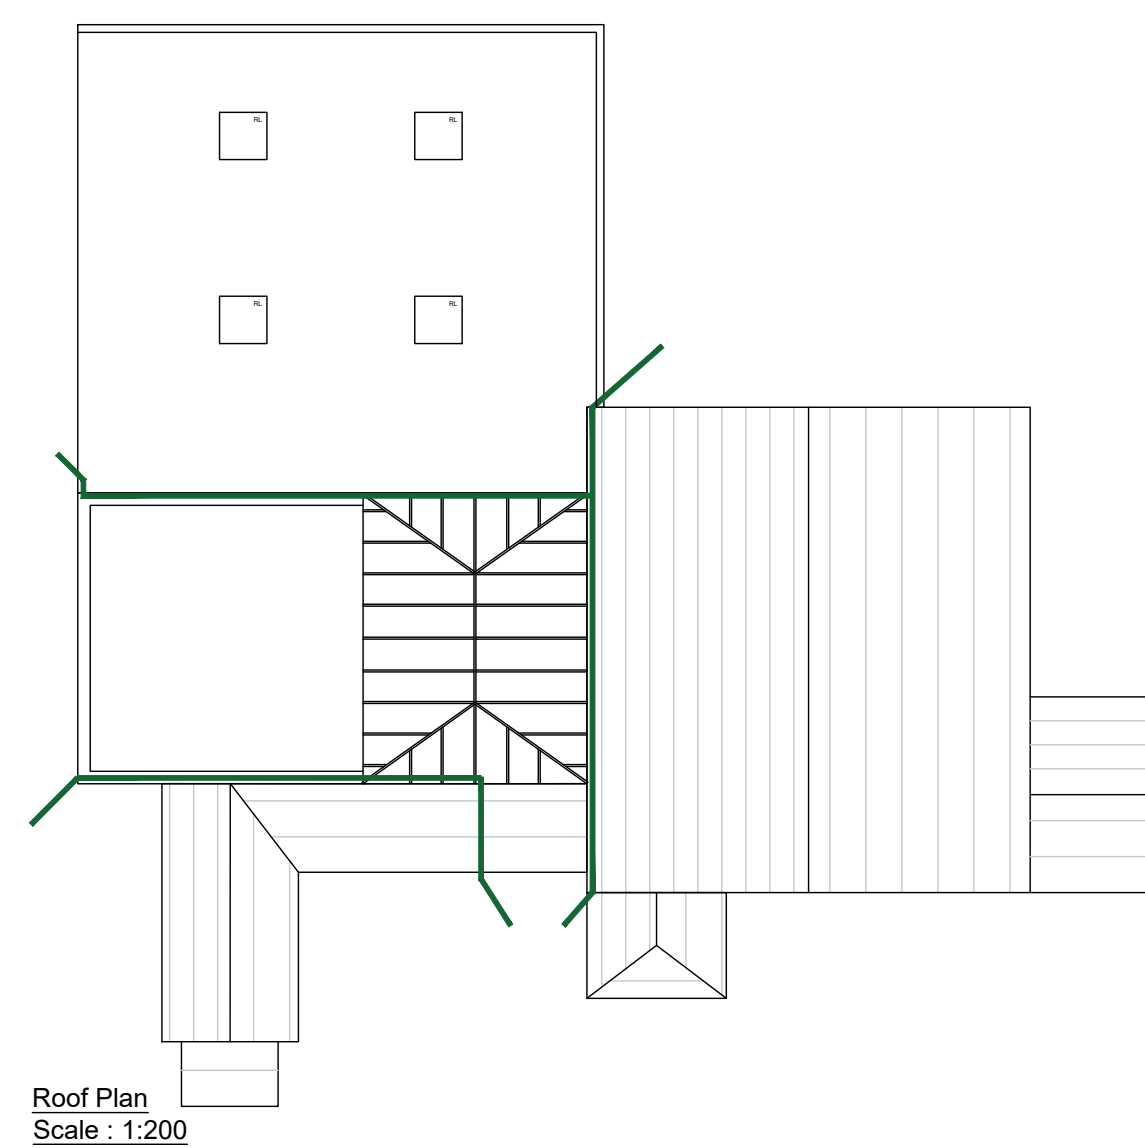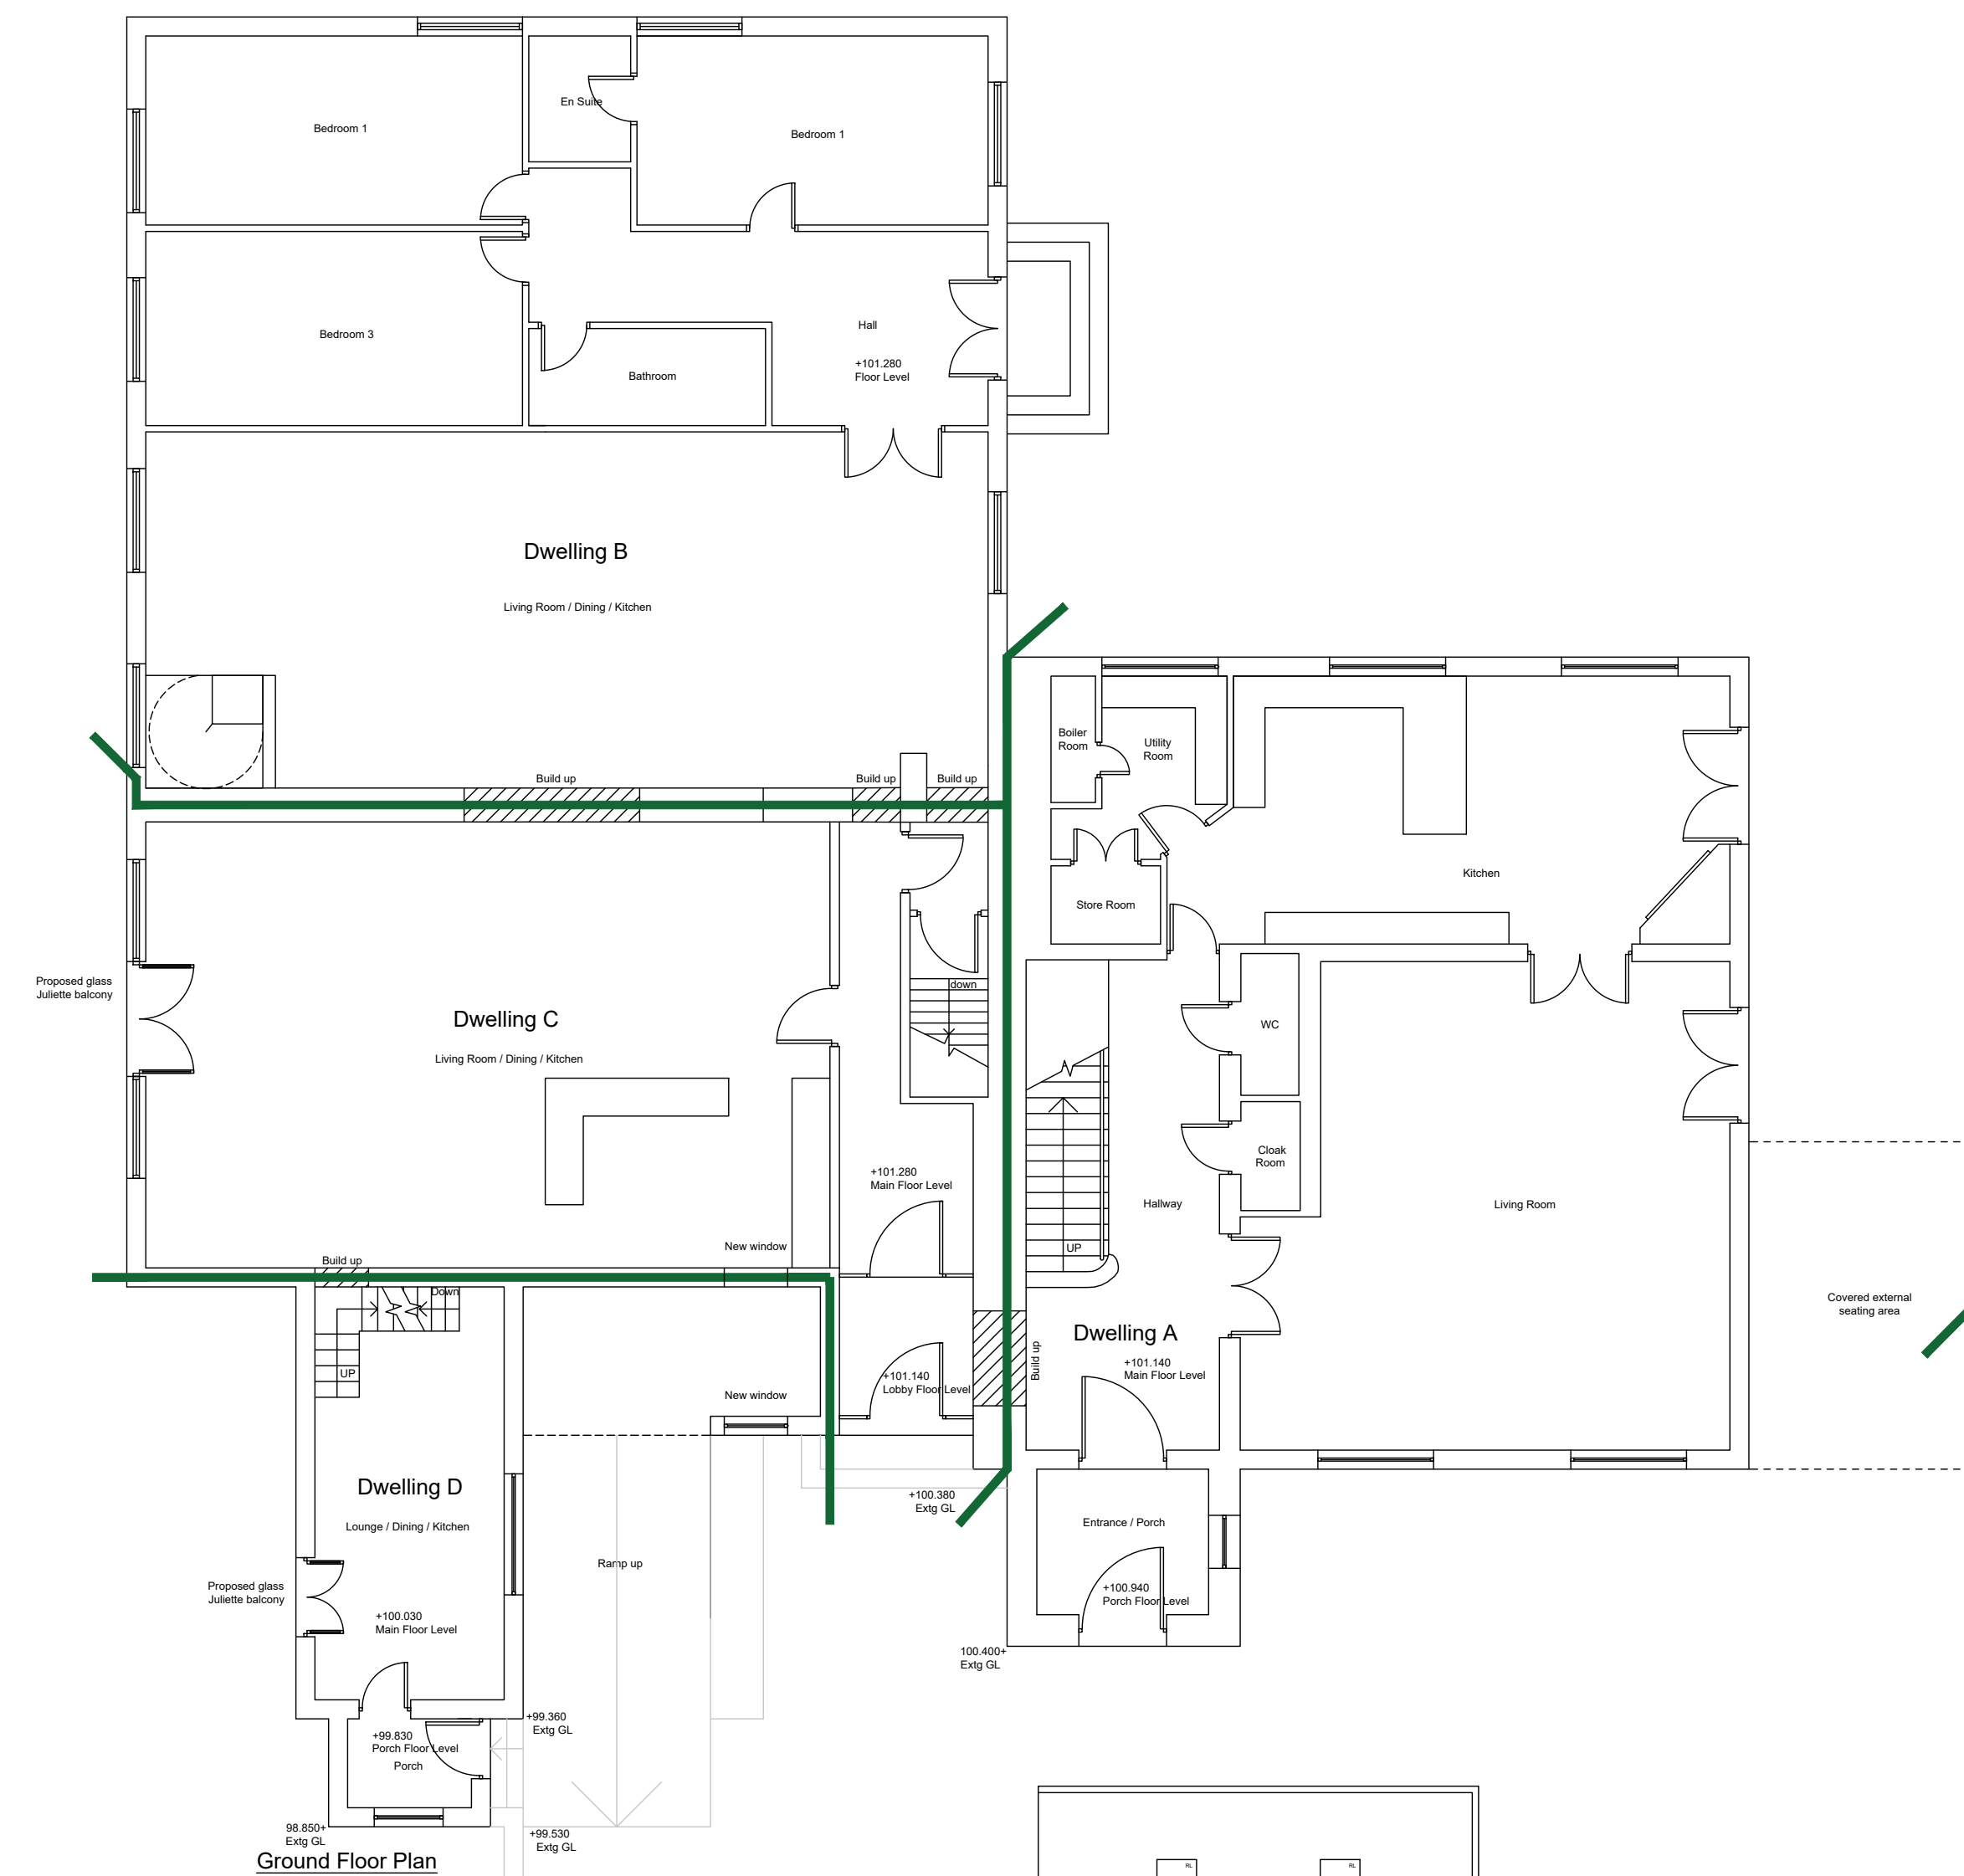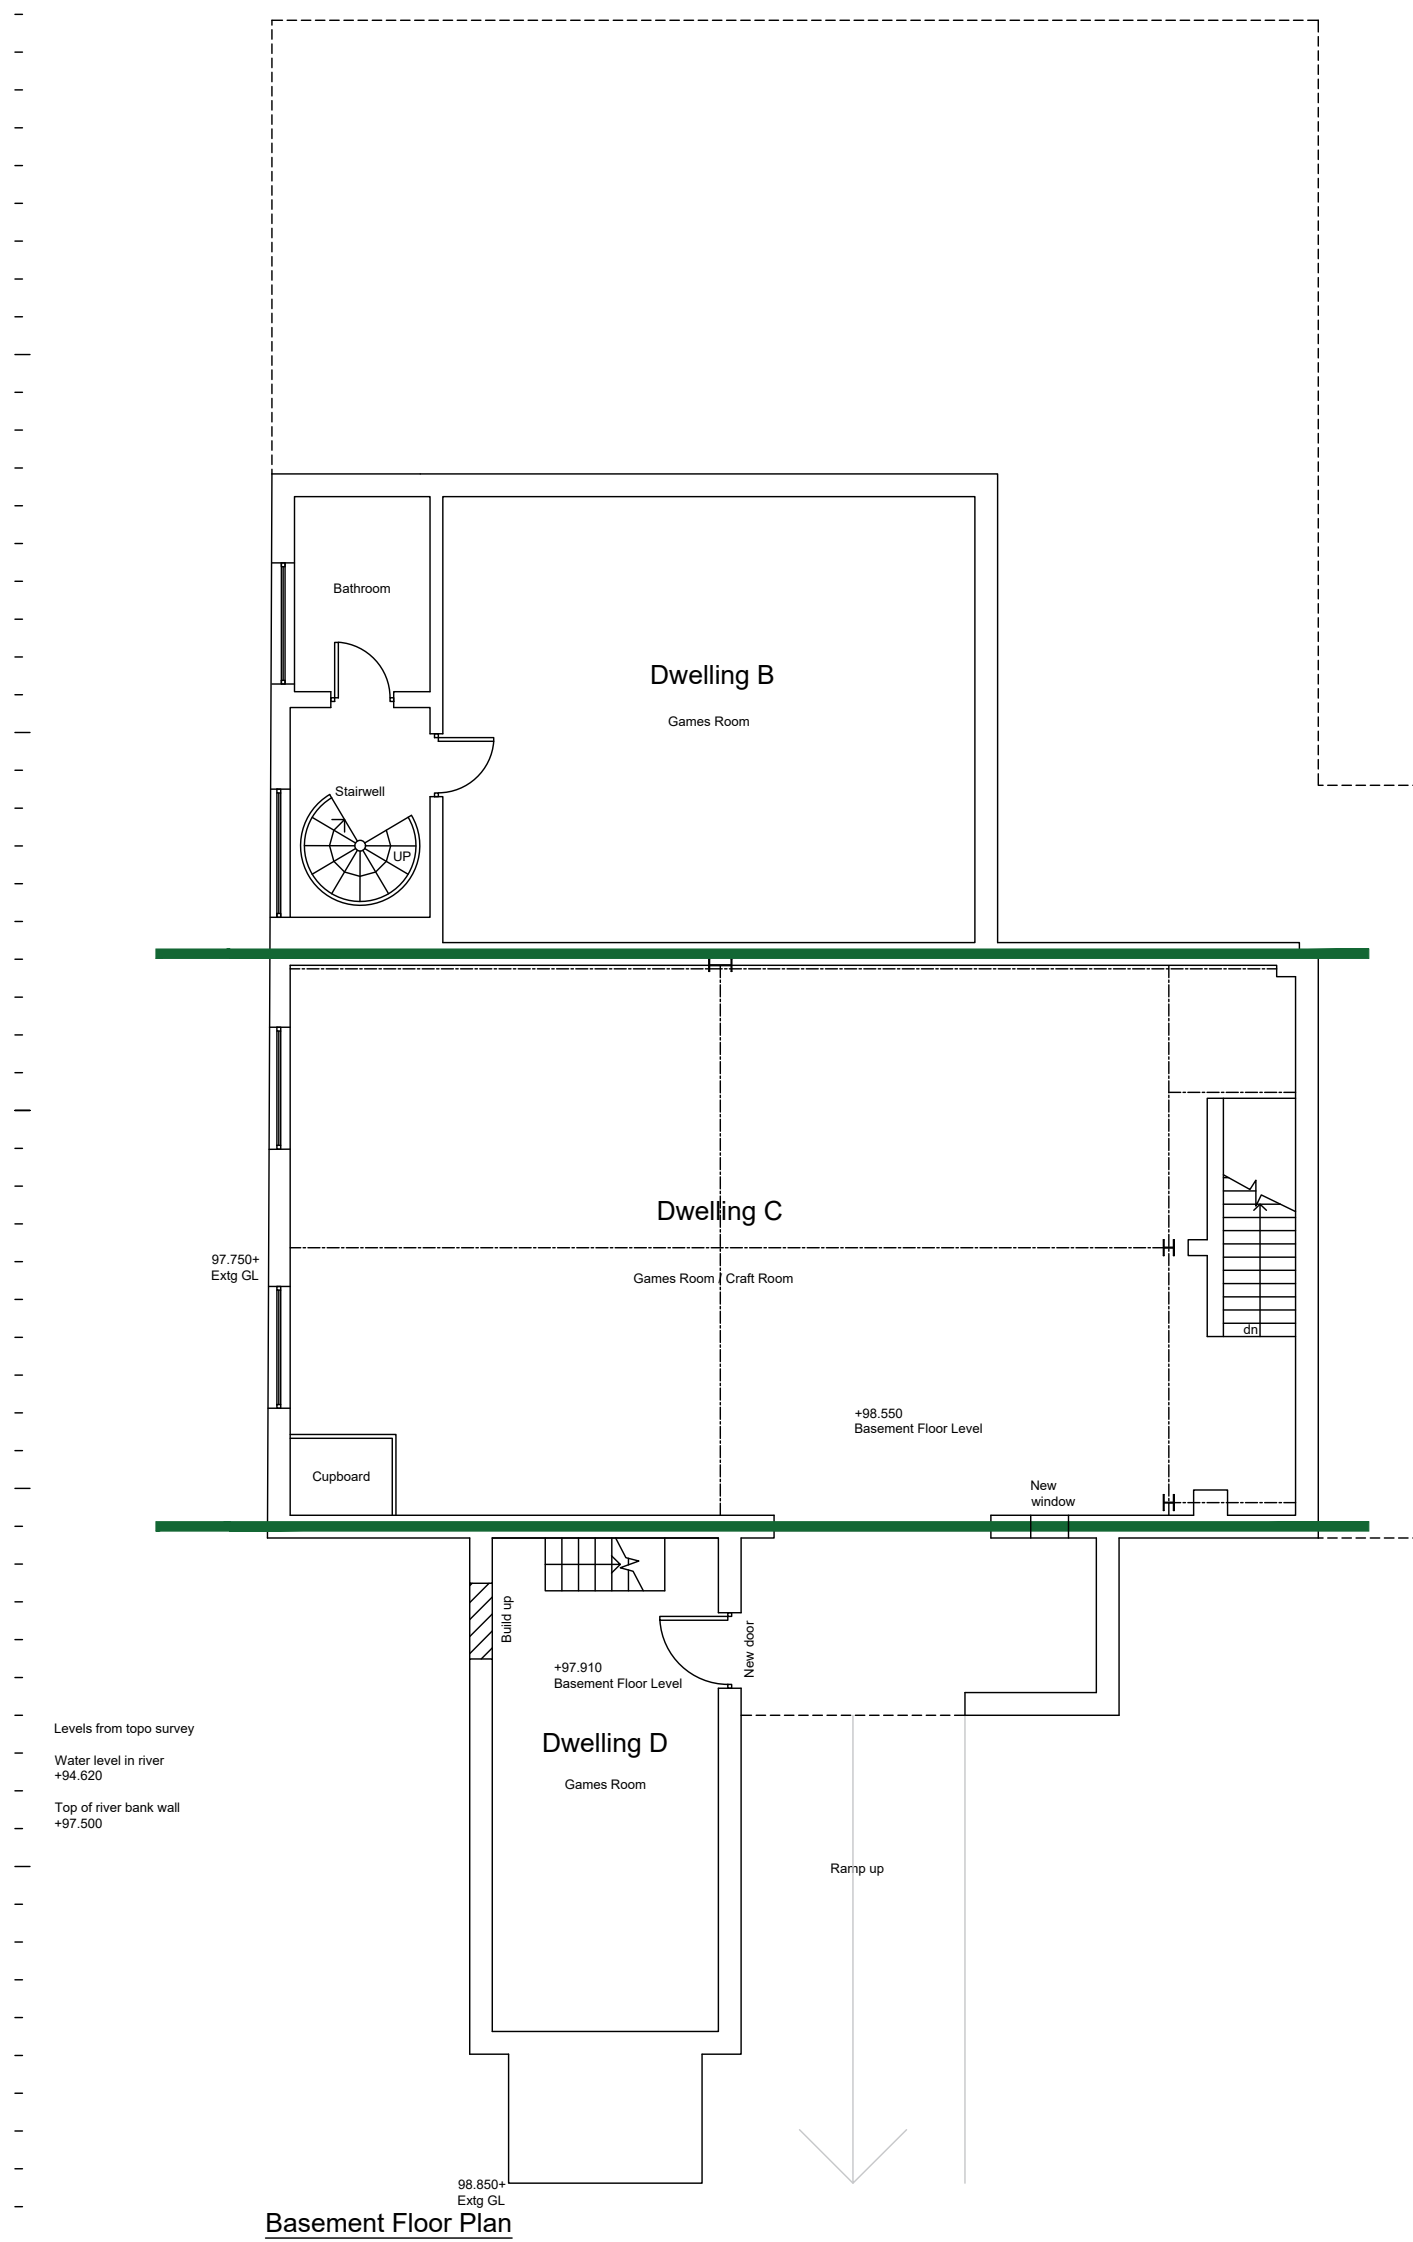

H	02.07.2024	CSB	Window added on front elevation & corrections to existing
G	24.06.2024	CSB	Juliette balconies added
F	26.04.2024	CSB	Corrections to existing
E	22.12.2023	CSB	Windows added
D	04.10.2023	TW	Roof Plan Added
C	16.08.2023	CSB	Extg ground levels added to drawings
B	12.07.2023	CSB	Floor levels added to drawings
A	13.02.2022	LE	Minor amendments
Rev	Date	Drawn by	Comments

Client

Lorraine Mitchell

Project

Woodmill, Wood Road Lane,
Bury, BL9 5QA

Drawing
Proposed Floor Plans

Date	Drawn by	Scales
April 2022	L.E	1:100 @ A1

Job No - Dwg No - Rev

21053 - 205 - H

