





Existing Front Elevation.




Existing Rear Elevation.

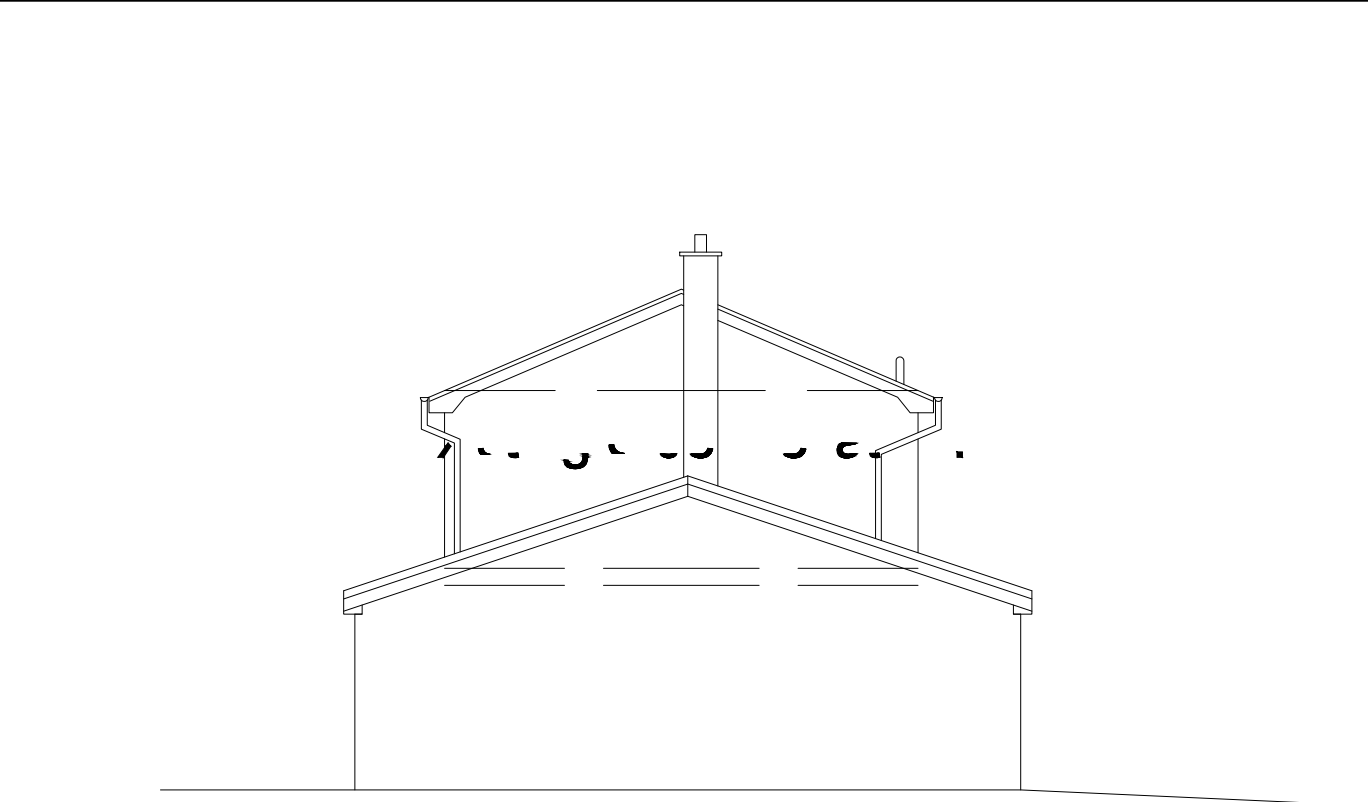


Existing Side Elevation.

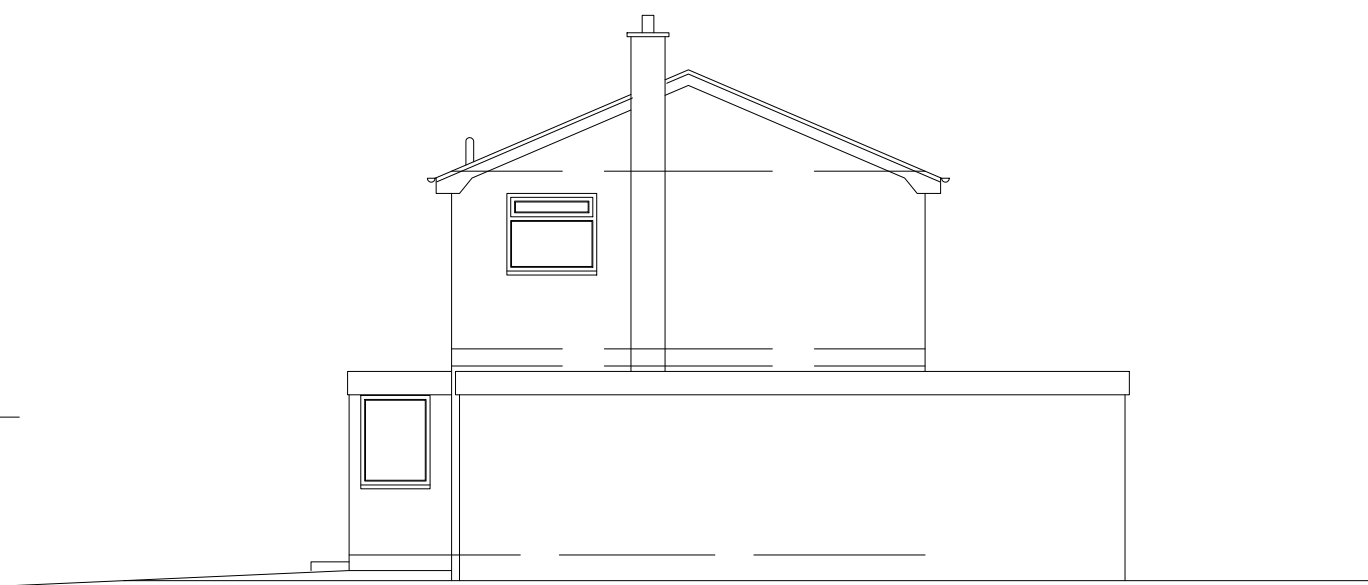

Existing Side Elevation

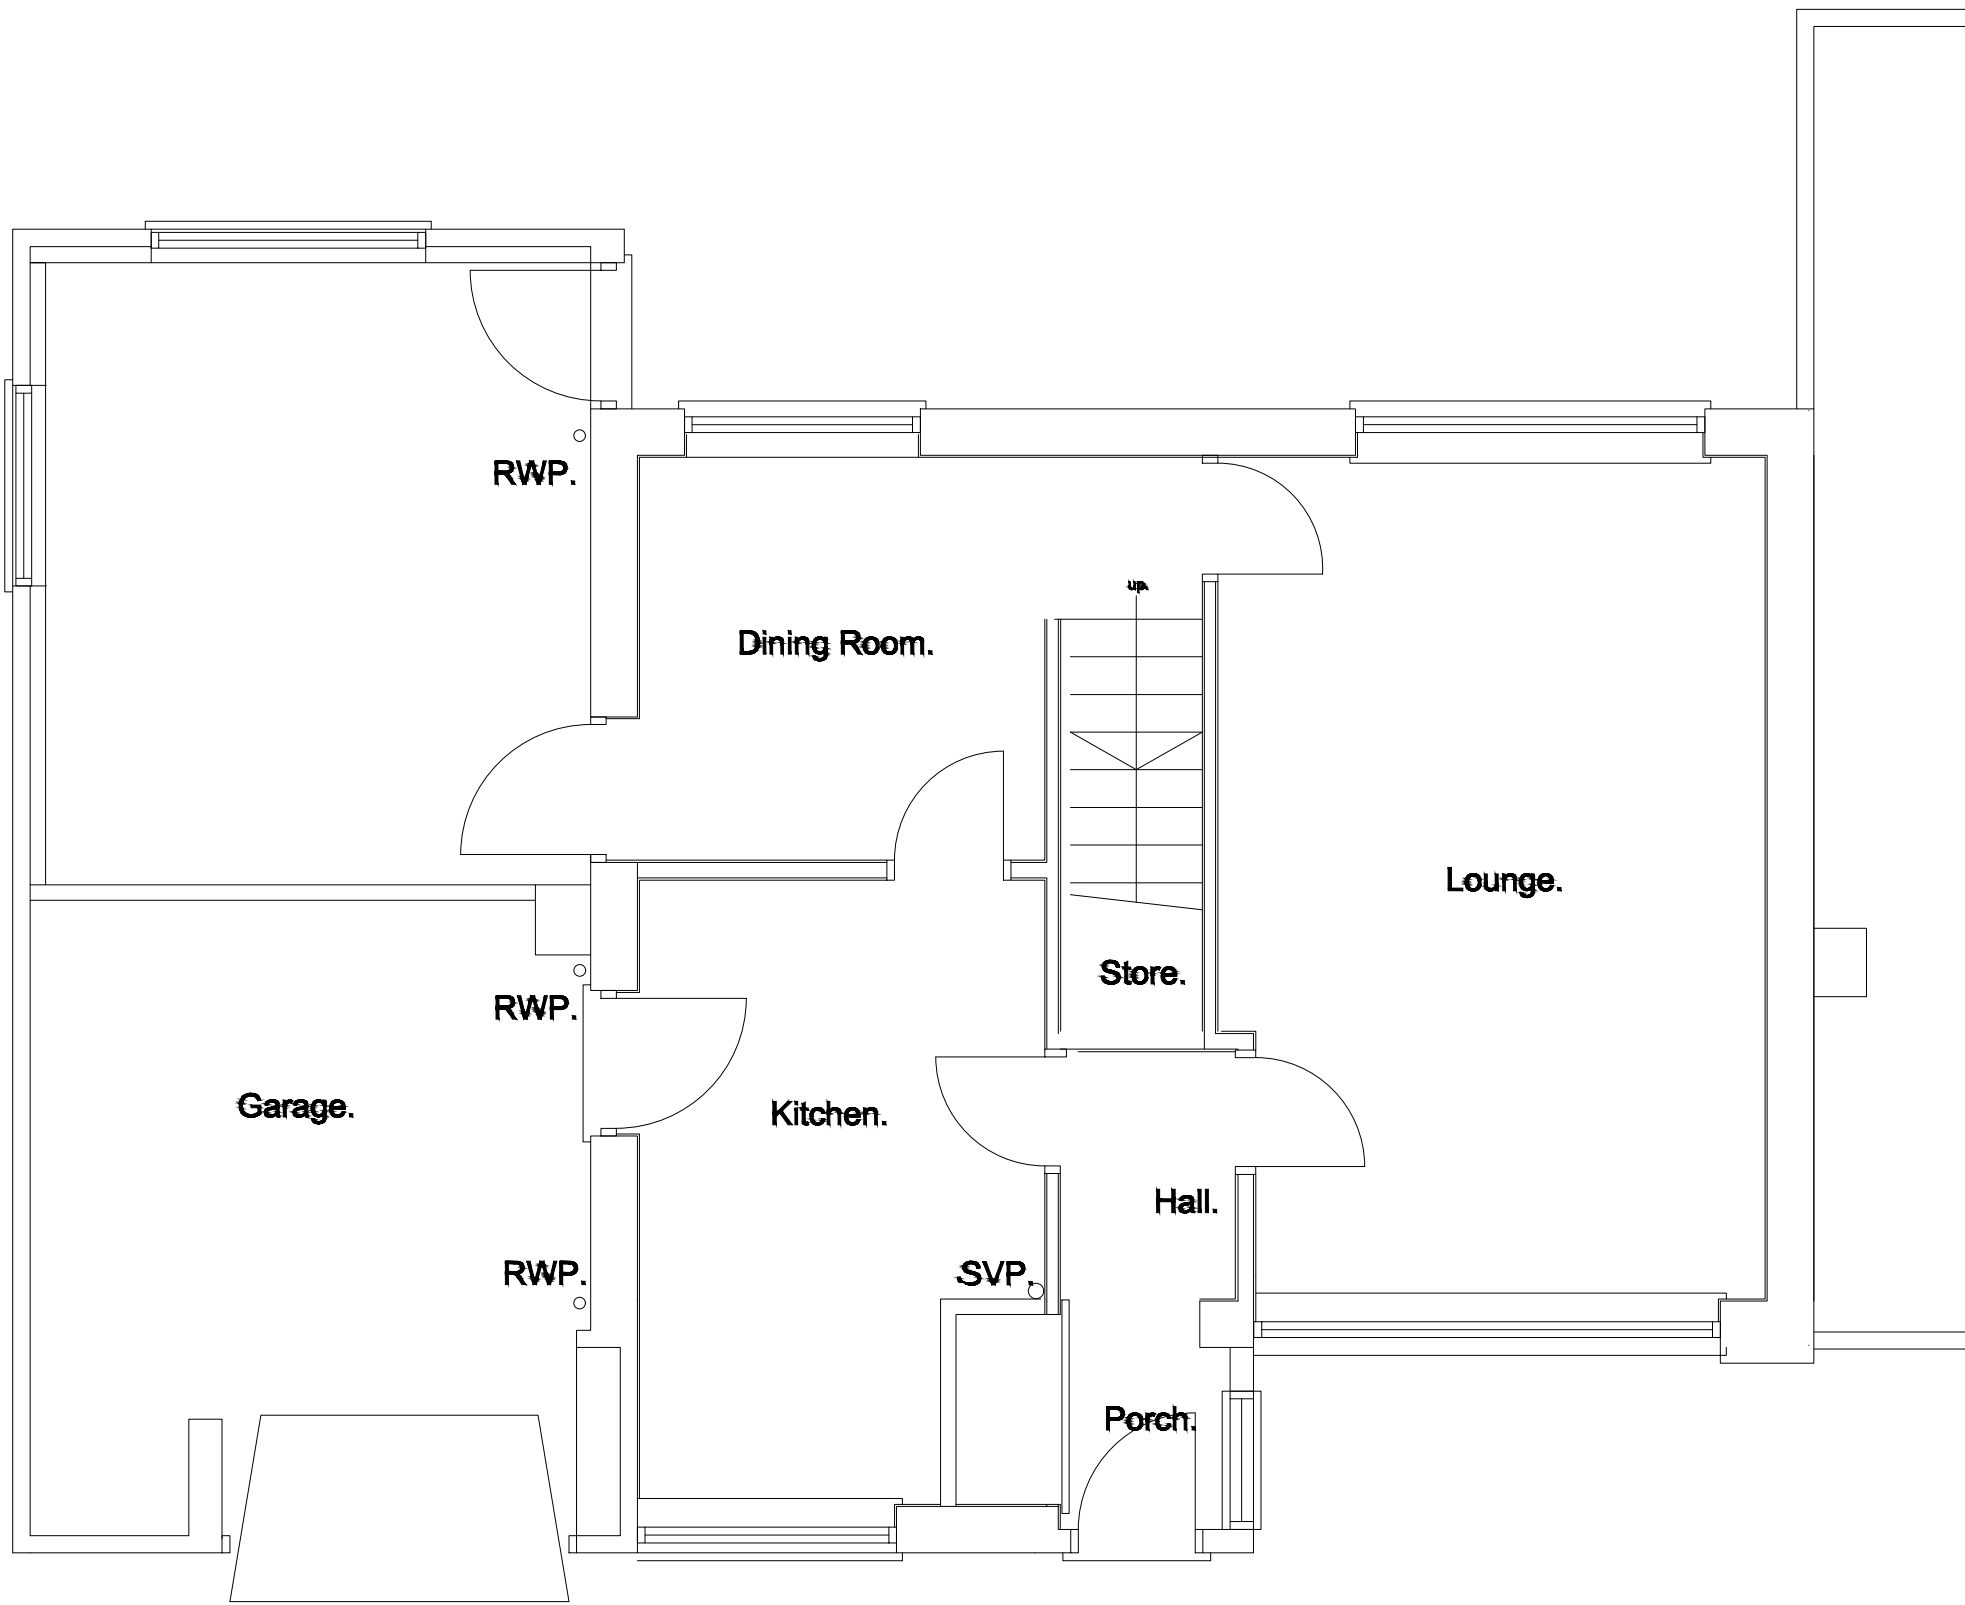

Existing Ground Floor Plan.

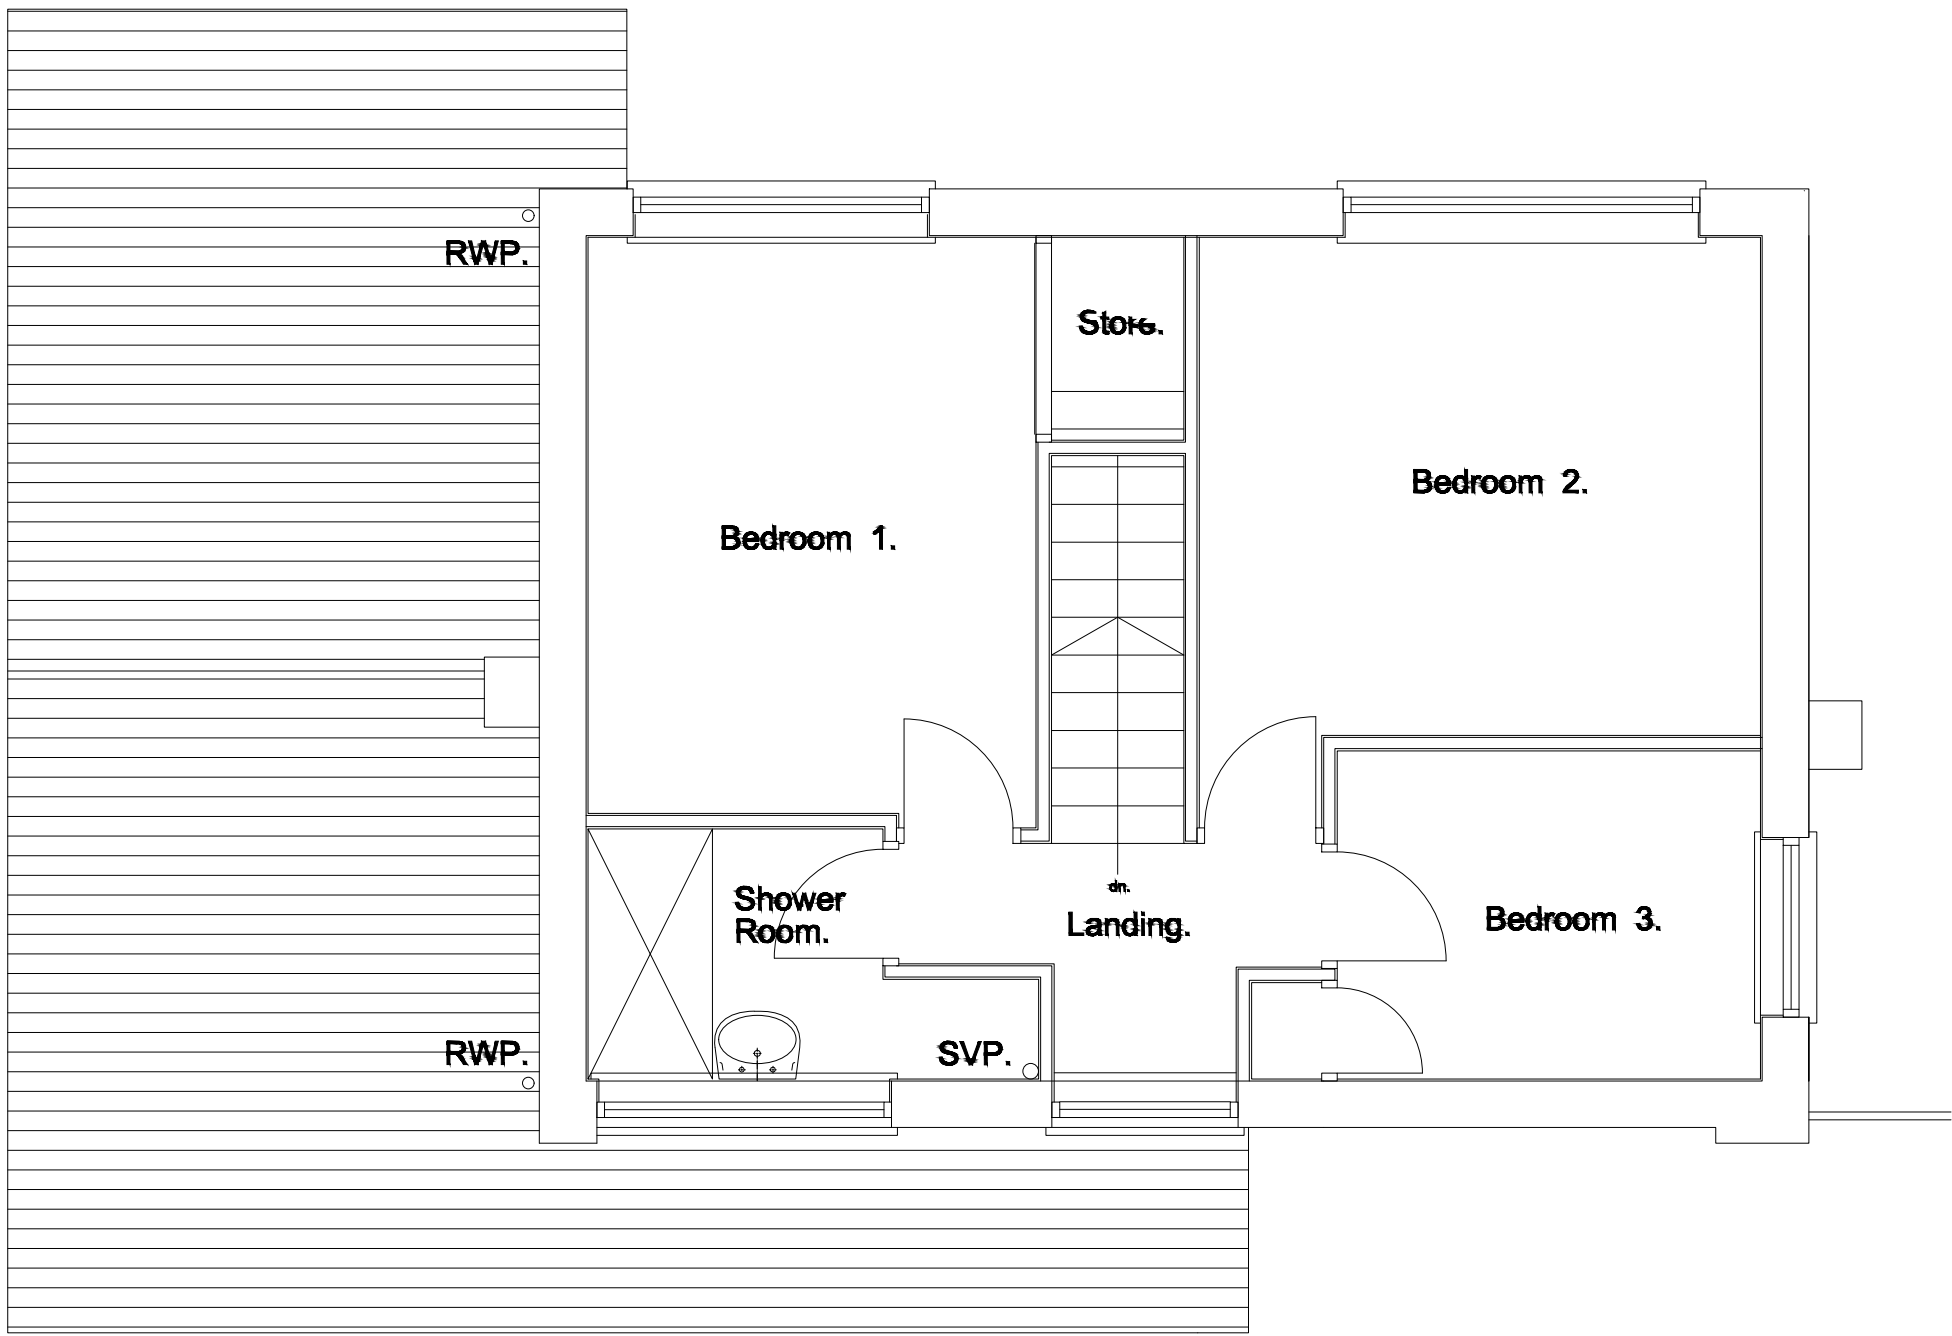

Existing First Floor Plan.



Existing Roof Plan.

S1	ISSUED FOR TENDER				AG		
No.	Revision				Drwn.	Date	Chkd.
Client MR & MRS HOWARTH							
Contract 5 ANDERTON CLOSE BURY							
Title EXISTING PLANS & ELEVATIONS							
Drawn by AG		Scale A1@1:50		Checked by		Date 22.10.17	

HOME

DESIGN•BUILD

Preliminary	☐	Tender	☐	Construction	☒	As Built	☐
Drawing Number						Revision	
P.01						S1	