





PROPOSAL BASED UPON SURVEY PROVIDED BY AG DESIGN

EXISTING ROOF OUTLINE

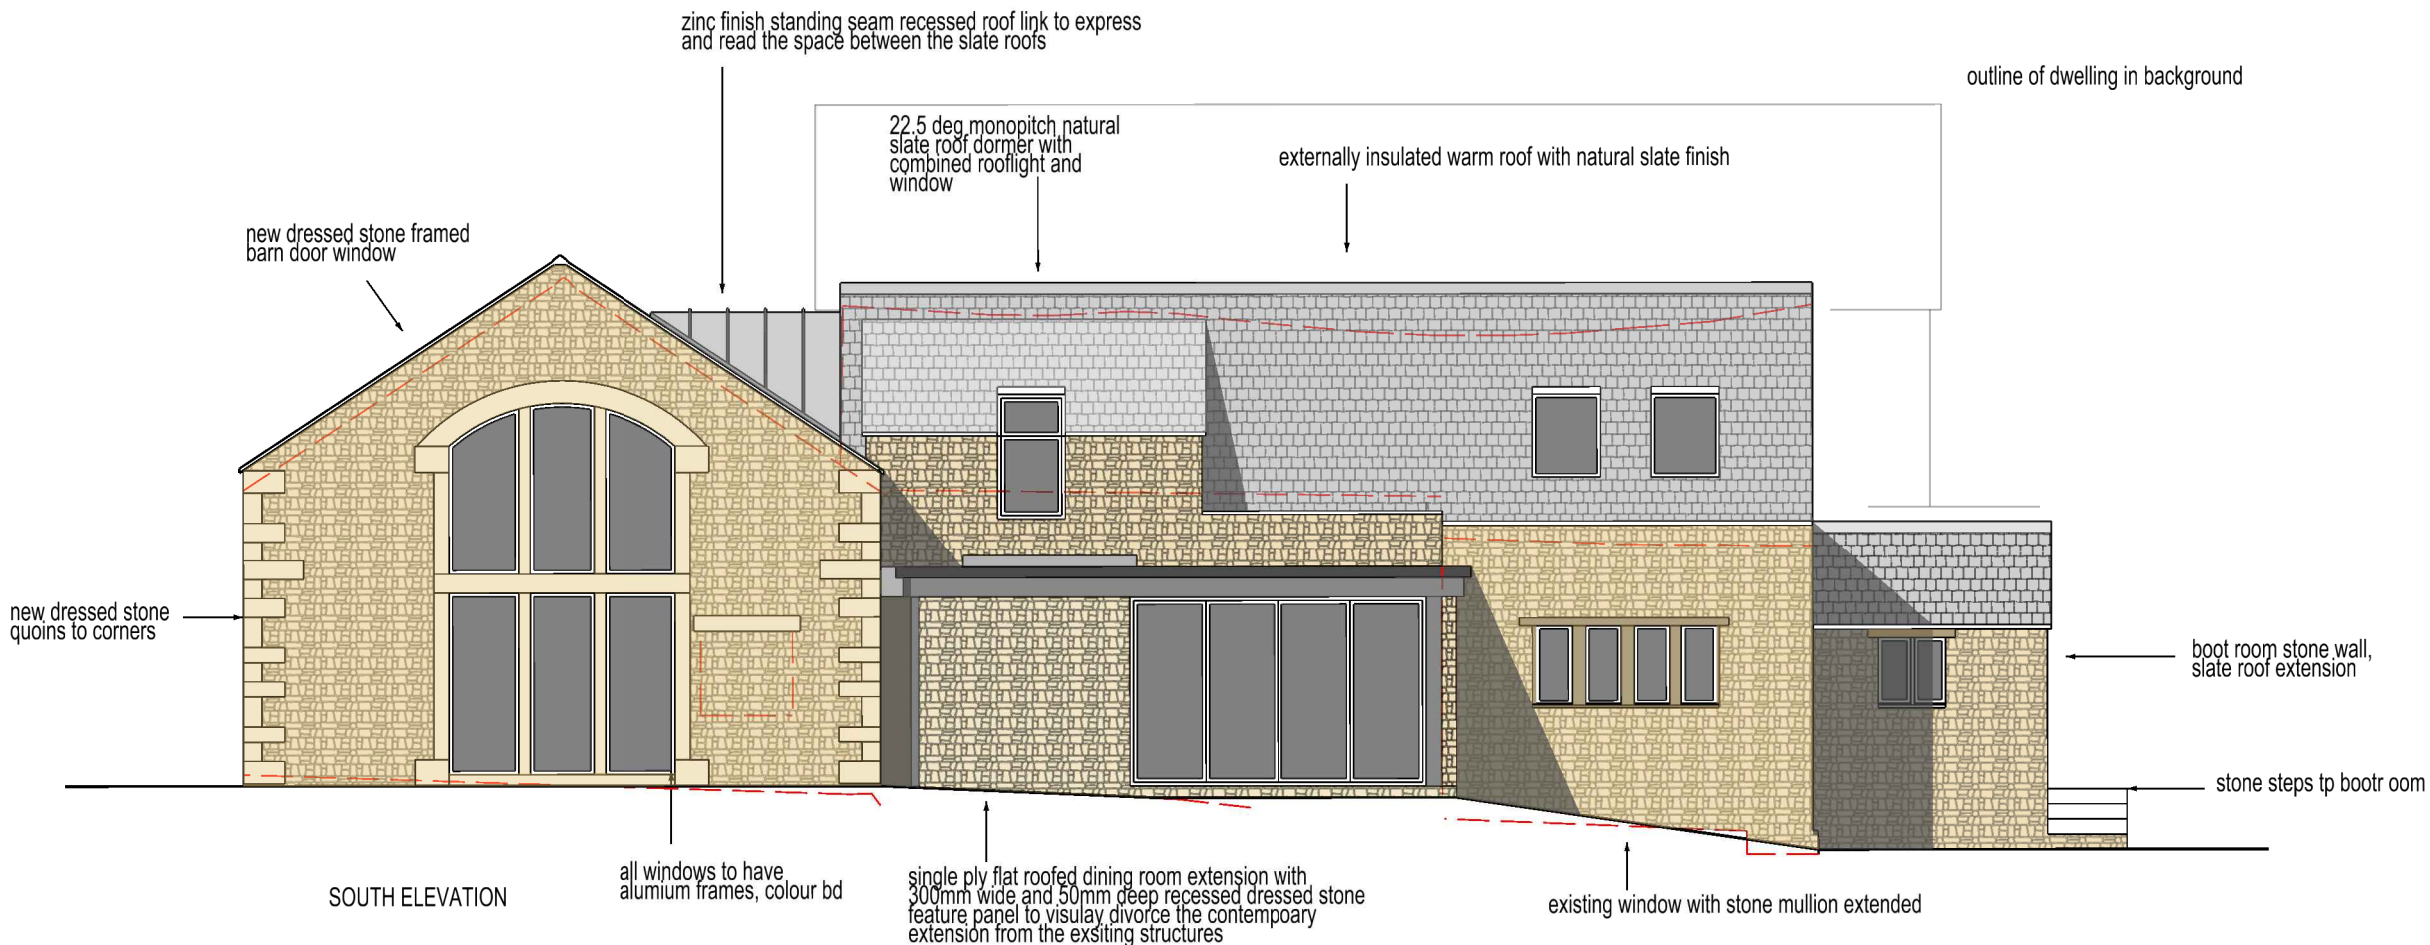

SOUTH ELEVATION

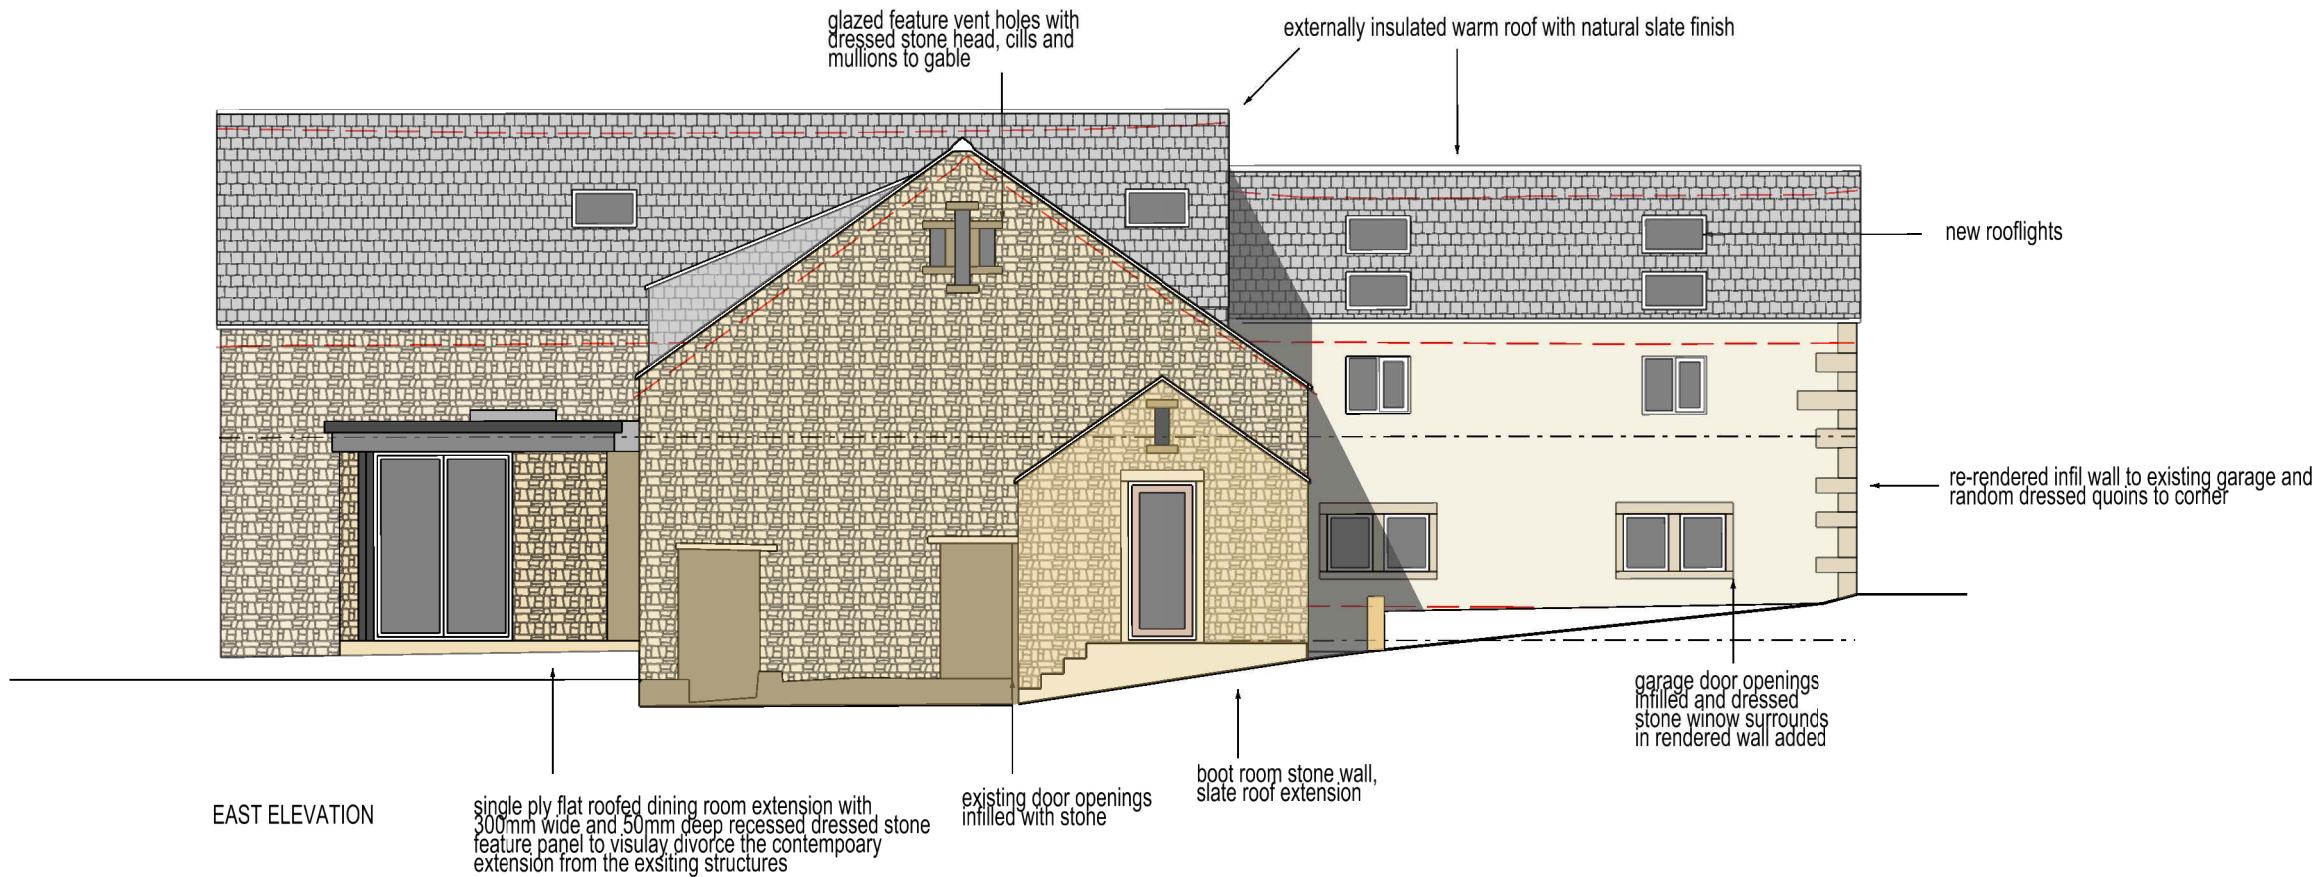

EAST ELEVATION

REV.A 200930	NOTES ADDED
REV. DATE	NOTES

CLIENT / PROJECT
MR & MRS J. PACKUN
HIGHER ASH BARN
HAWKSHAW

DRAWING TITLE
PROPOSED ELEVATIONS 1 OF 2

STATUS PLANNING		
DATE SEPT 20		SCALE @ A3 1:100
PROJECT DRAWING NO. NUMBER	JP-PROP-13	REVISION A