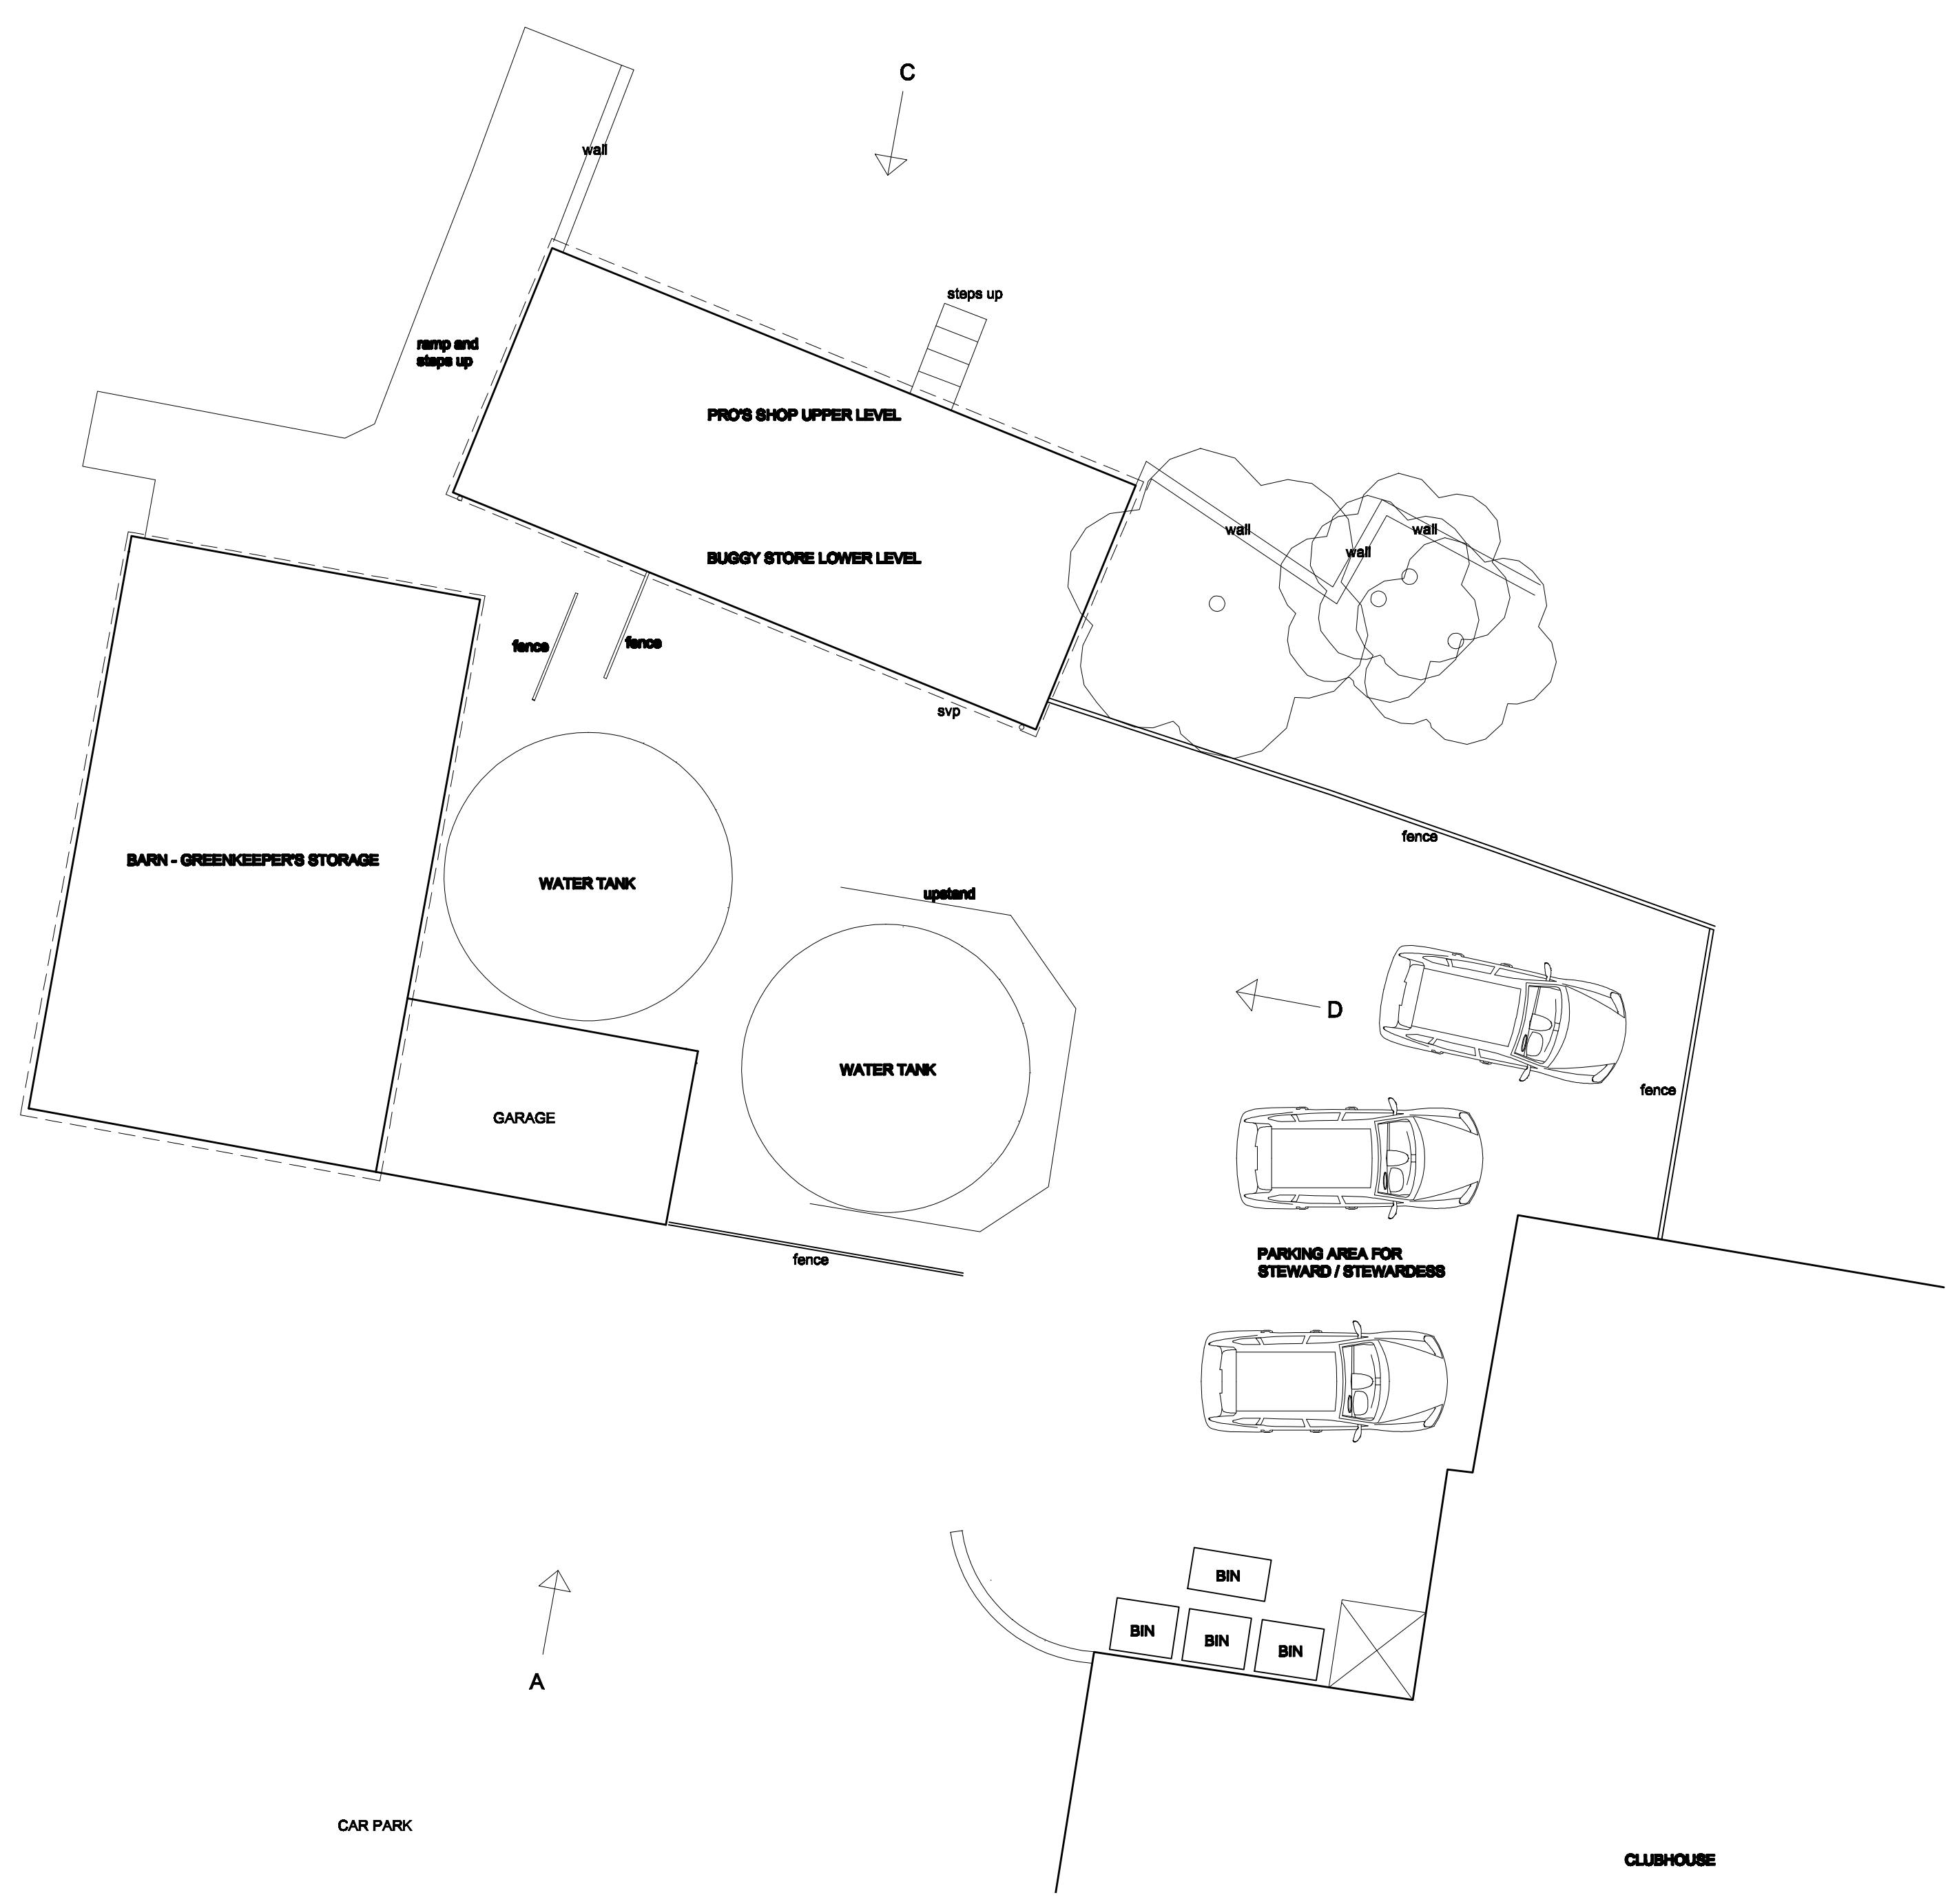


PLANNING

REV	DESCRIPTION	DATE

BURY GOLF CLUB
UNSWORTH HALL
BLACKFORD BRIDGE
MANCHESTER ROAD
BURY BL9 9TJ

PROPOSED SWING ROOM
BURY GOLF CLUB
UNSWORTH HALL
BLACKFORD BRIDGE
BURY BL9 9TJ

EXISTING SITE PLAN

DRAWN S. HINDLEY Feb '22

SCALE 1:100 SHEET 1 A2