




Proposed Front Elevation

Scale 1:100

**Planning Application Approved
Under Application Ref No :
72837**


Velux Window to be installed
as per manufacturer
specification, not projected
more than 150mm from the
plane of roof slope

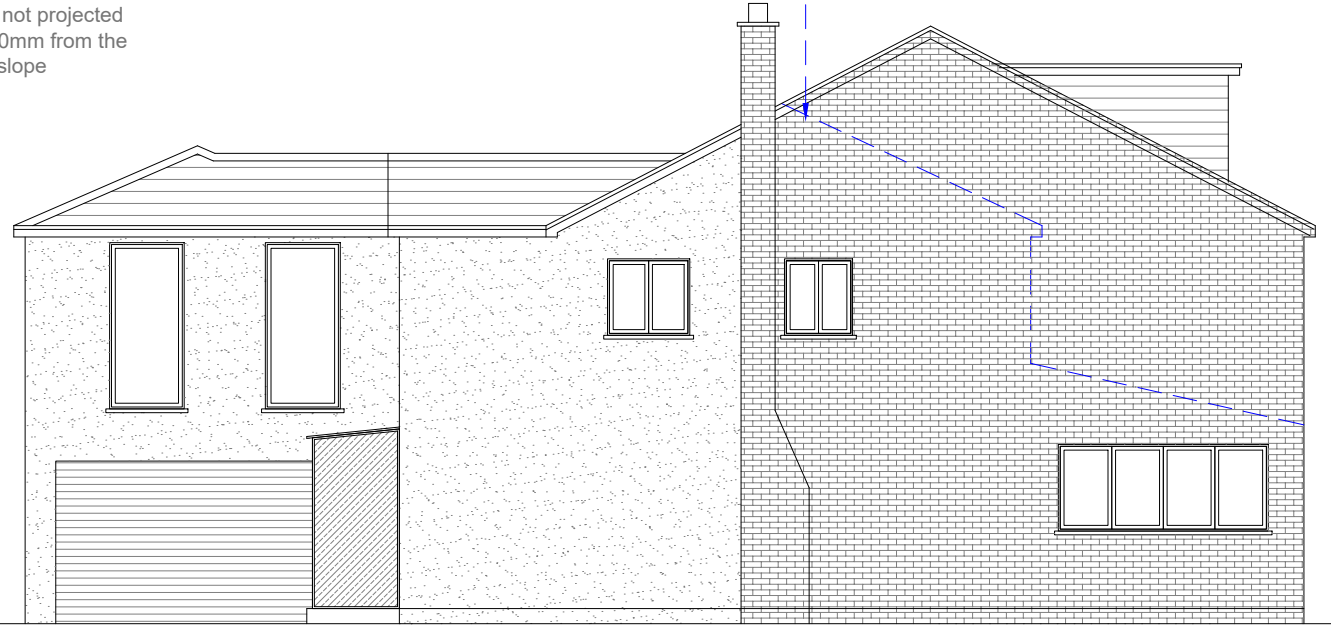

Proposed Side Elevation

Scale 1:100

Line of An
Existing Roof

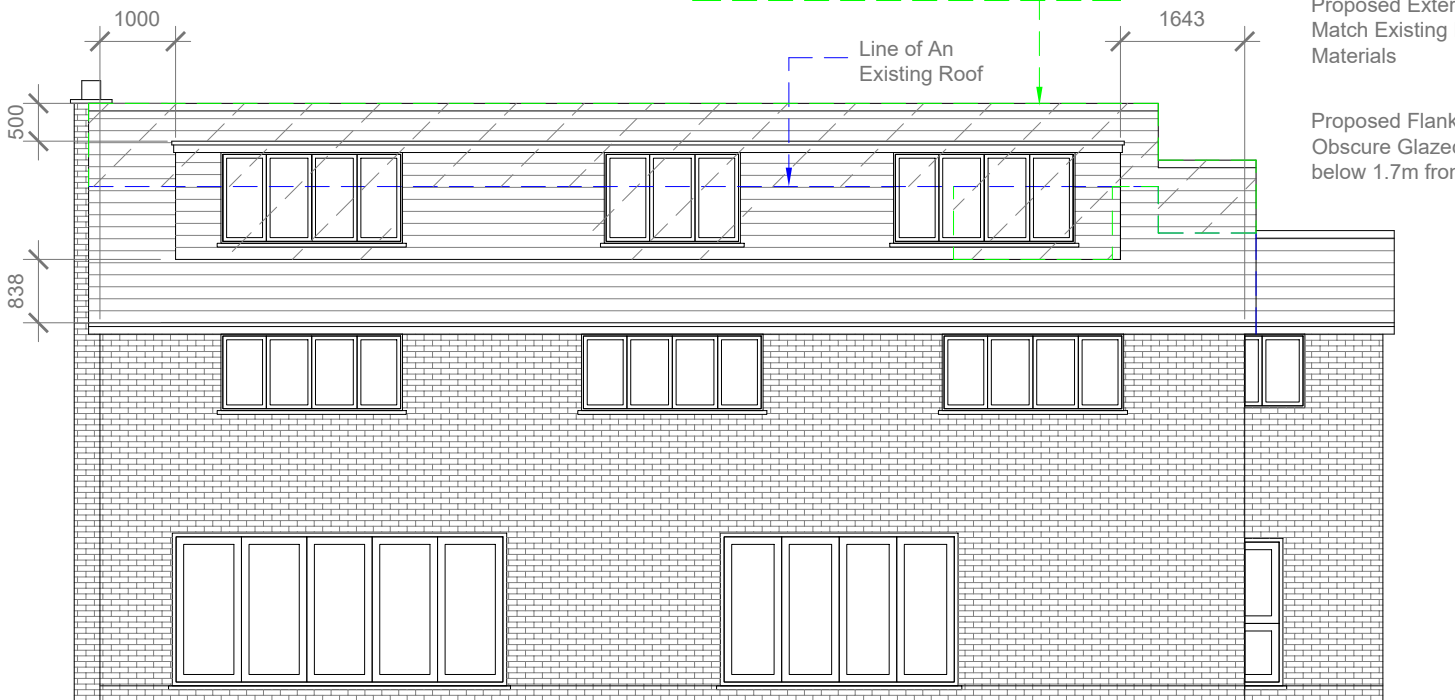


Proposed Rear Elevation

Scale 1:100

Proposed External Finish Materials to
Match Existing External Finish
Materials

Proposed Flank Wall Window to be
Obscure Glazed and Non Opening
below 1.7m from FFL

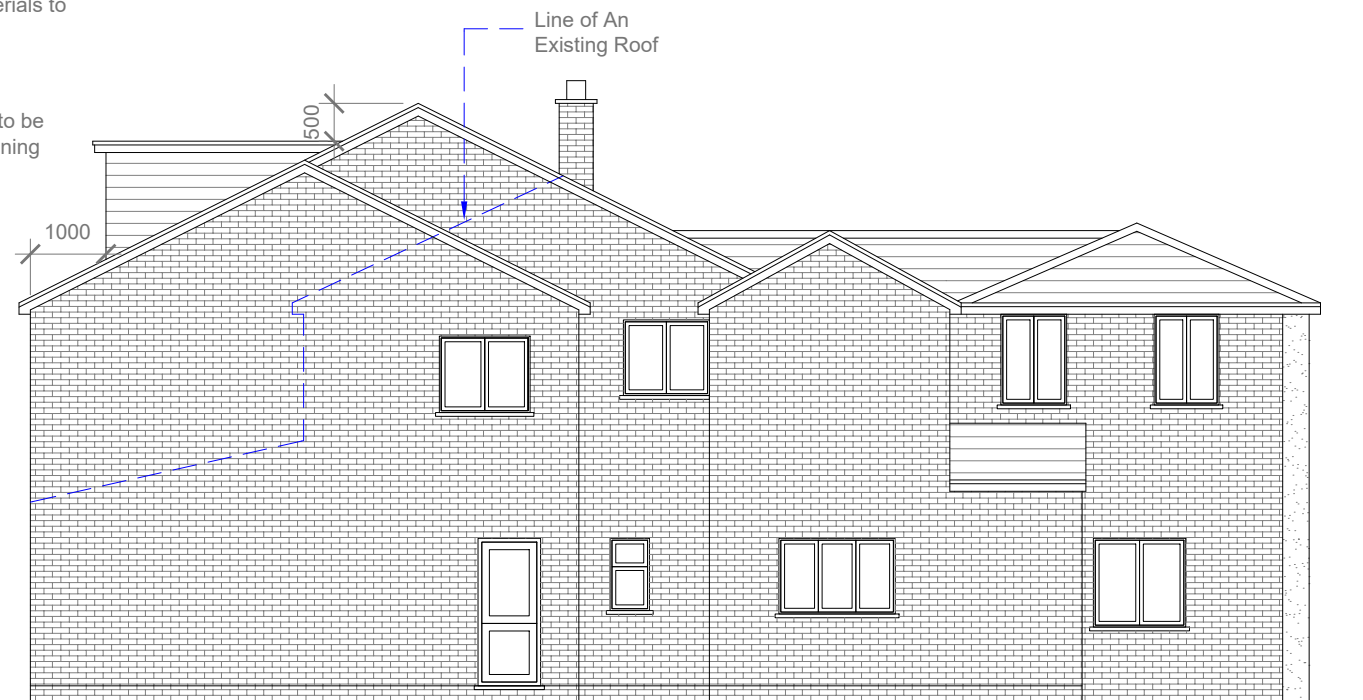

Proposed Side Elevation

Scale 1:100



- GENERAL NOTES:
1. ALL DIMENSIONS ARE IN MILLIMETER.
 2. VERIFY ALL DIMENSIONS AND CONDITIONS BEFORE BUILDING OR STARTING CONSTRUCTION. NOTIFY THE DESIGNER IMMEDIATELY OF ANY DISCREPANCY OR VARIATION.
 3. ALL WORK TO COMPLY WITH CURRENT BUILDING REGULATIONS AND CODES OF PRACTICE

Title:

Proposed Elevations

Site Address

15 Oakdale Close,
Manchester.
M45 7LU

Scale: 1:100 @A3

Date: 06/02/2026

Drawing No.:
2025/193 -05HH

Drawn By:
RO

Revision Date:

A 24/04/2026

e.mail -
faluckpatel@yahoo.com
(M) +44 (0) 7871 466 254

**Faluck
Patel**