




Existing Rear Elevation

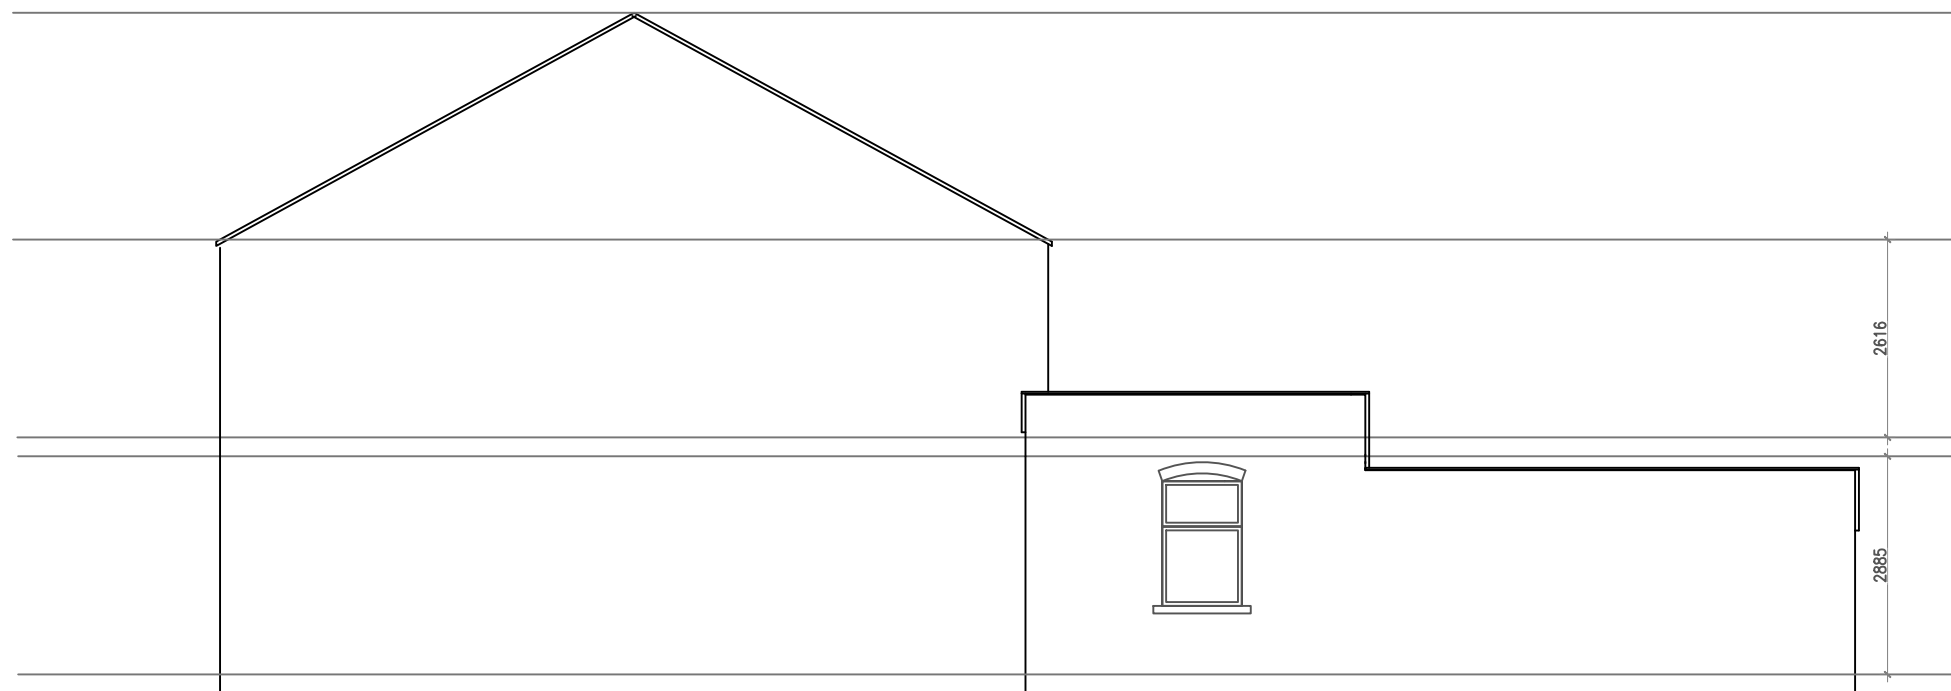

Existing Side Elevation 1

General Notes

R2

No.	Revision/Issue	Date
-----	----------------	------

Firm Name and Address



Mason and Marlowe Ltd.
Project Managers and Quantity Surveyors
5 Picadilly Place
Manchester, M1 3BR

Project Name and Address

53 Bury Street,
Radcliffe, Manchester,
M26 2GB.

Sheet No.

09

Date

31/03/2025

Scale

1/100

Sheet

A3