


ALL DIMENSIONS ARE FOR REFERENCE PURPOSES ONLY DISCRPENCIES ARE TO BE REPORTED TO THE DRAWINGS AUTHOR. DO NOT SCALE FROM DRAWING.

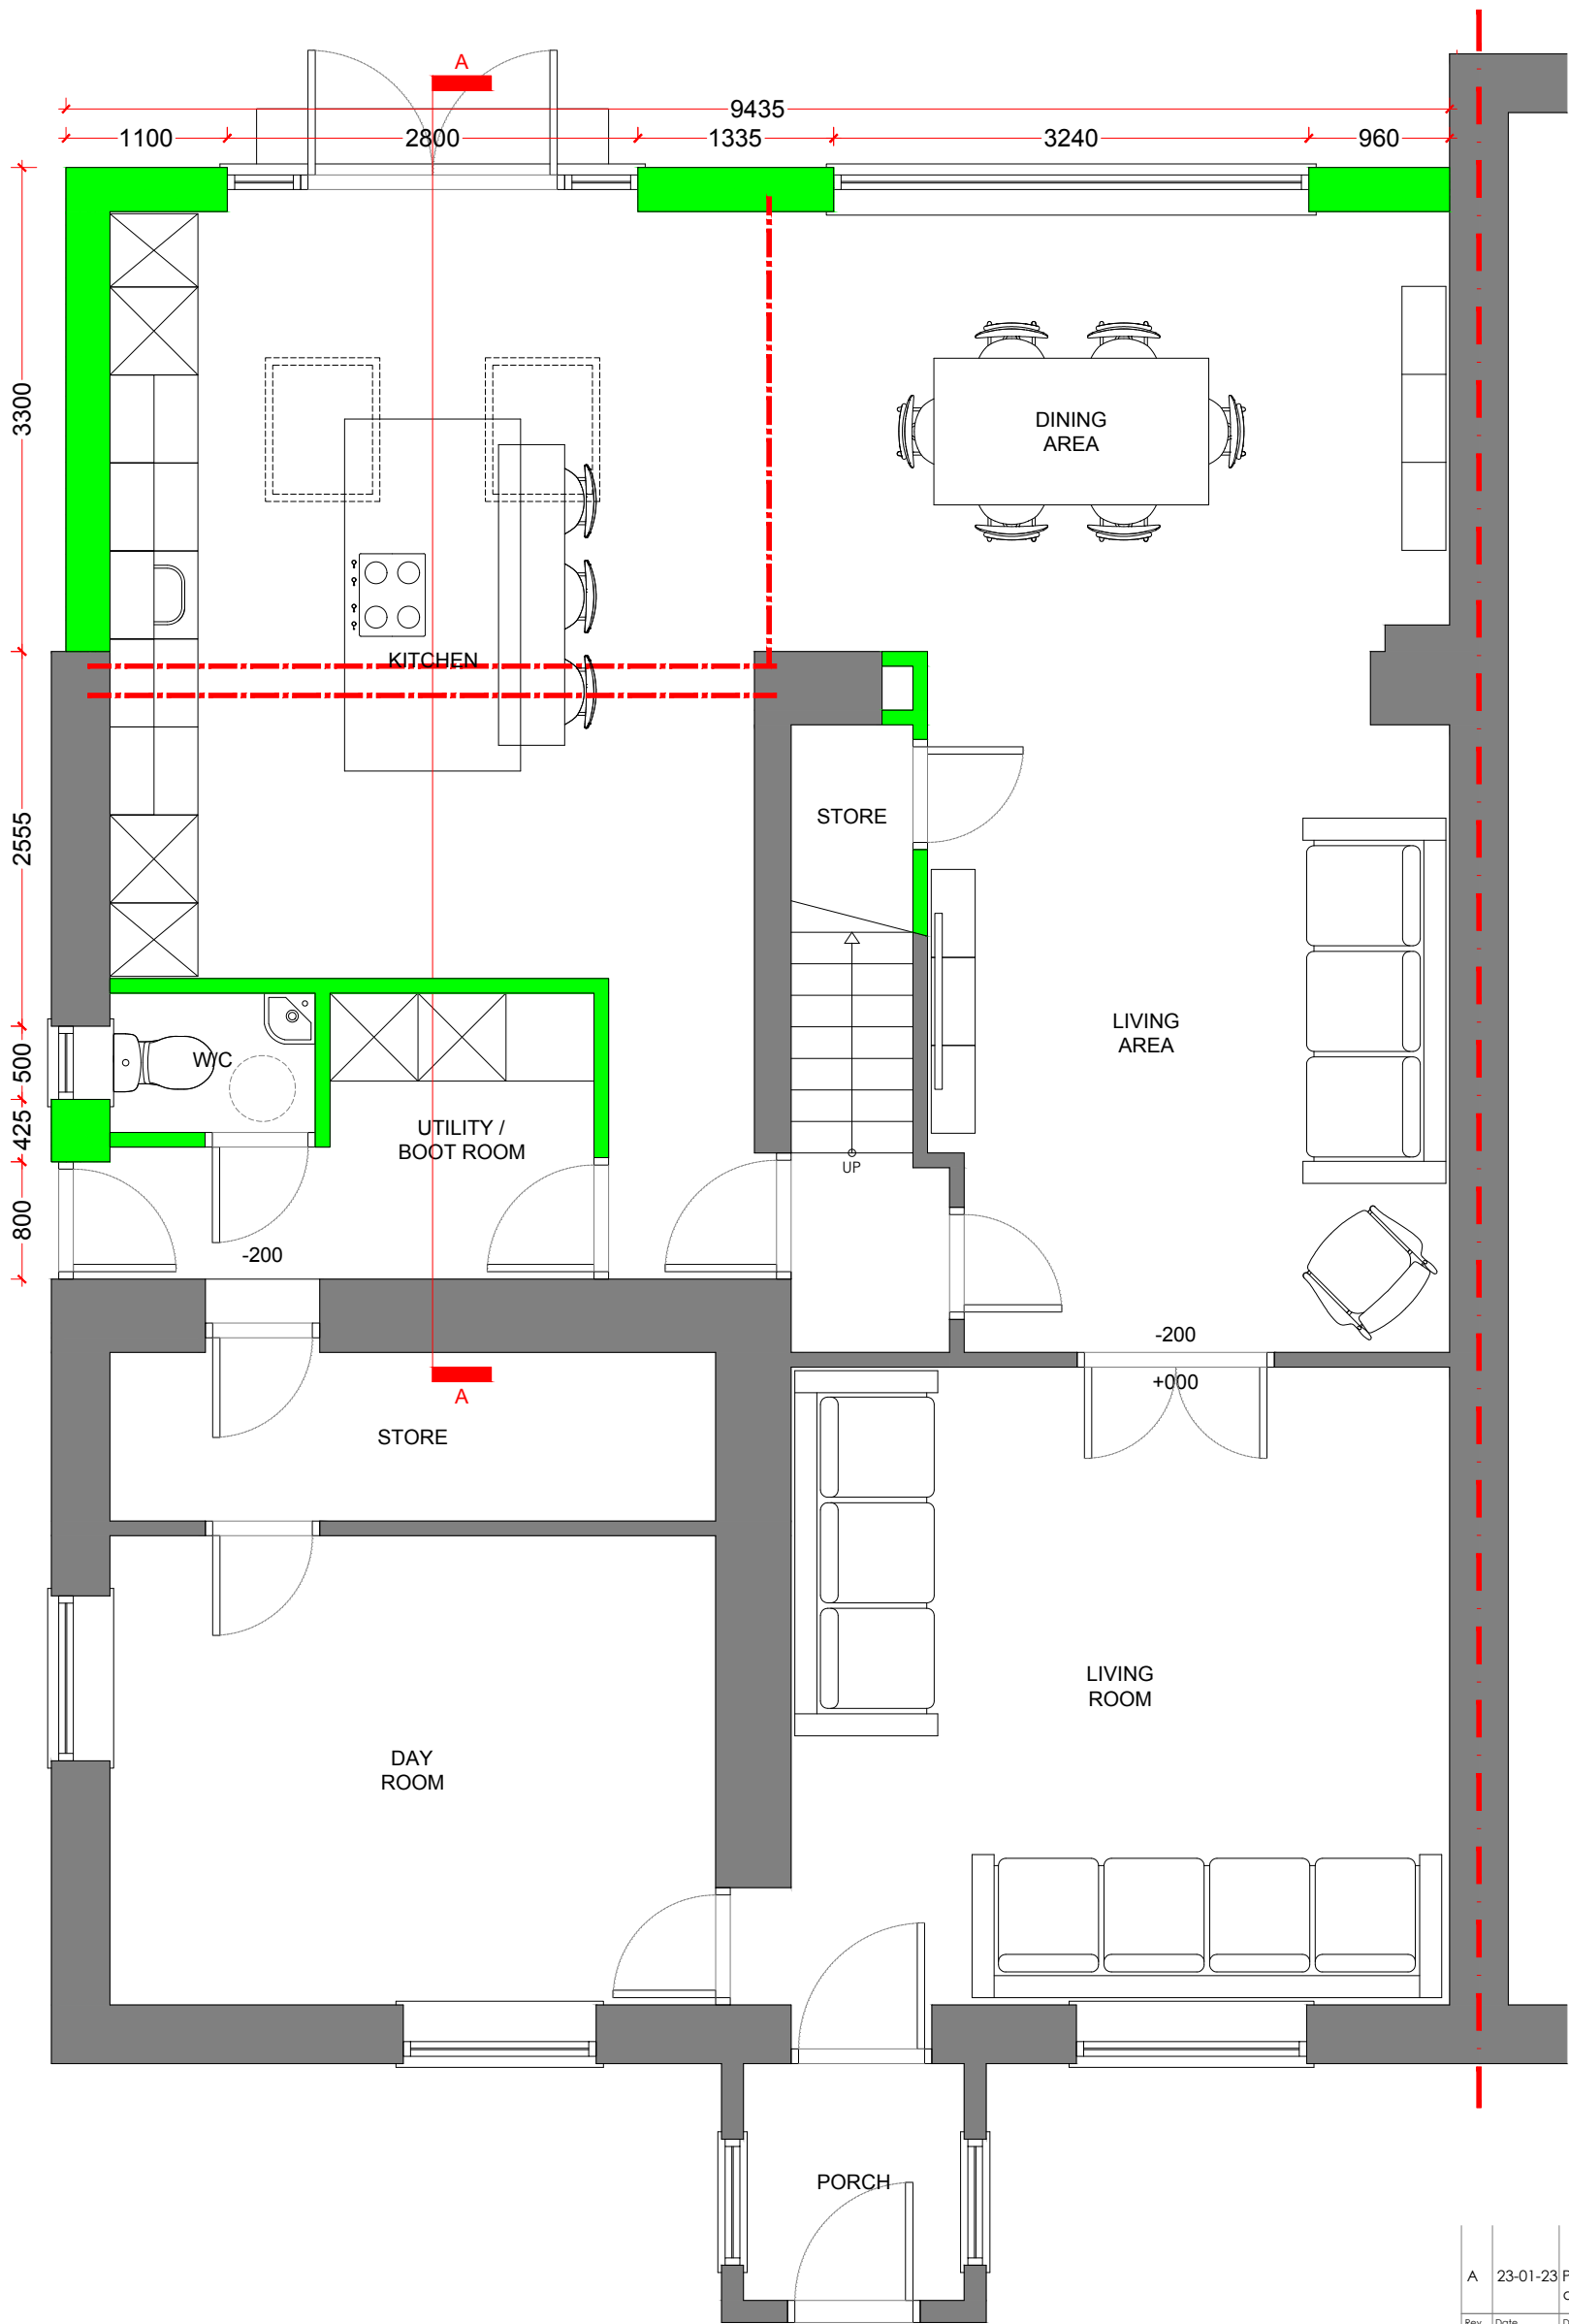

PROPOSED GROUND FLOOR PLAN



A	23-01-23	Proposed dimensions added.		
Rev	Date	Description	Rev By	Chk'd By
Drawing Title PROPOSED GROUND FLOOR PLAN				
Job-Dwg No 036BUR-304A				
Project Title EXTENSION WITH INT. REMODEL 1 TWO BROOKS LANE HAWKSHAW TOTTINGTON BL8 4LA				
Client MRS BAMFORD				
Status PLANNING				
Scale 1:50		Drawing Size A3		
Date 12/22				