


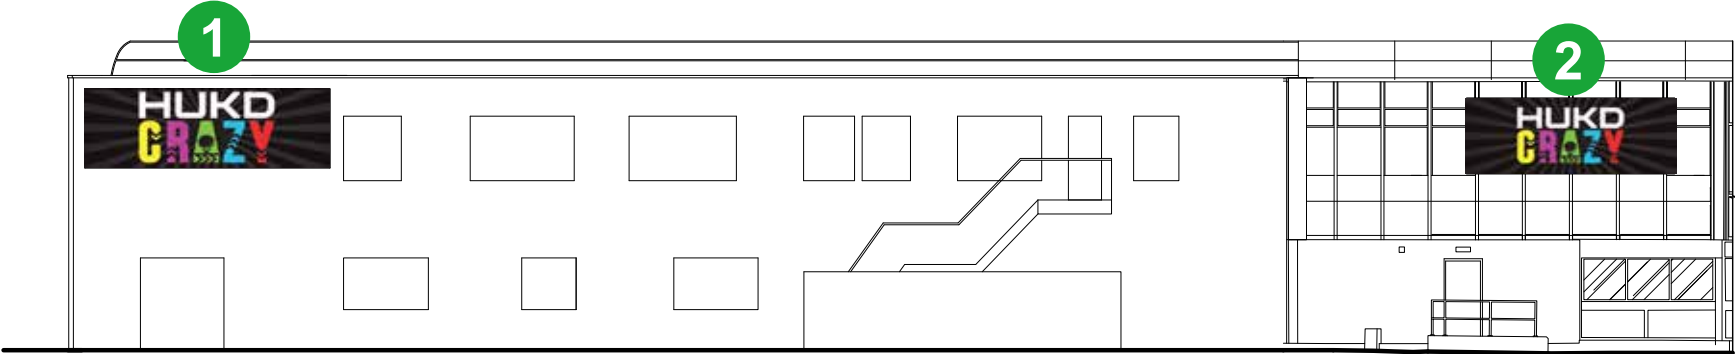


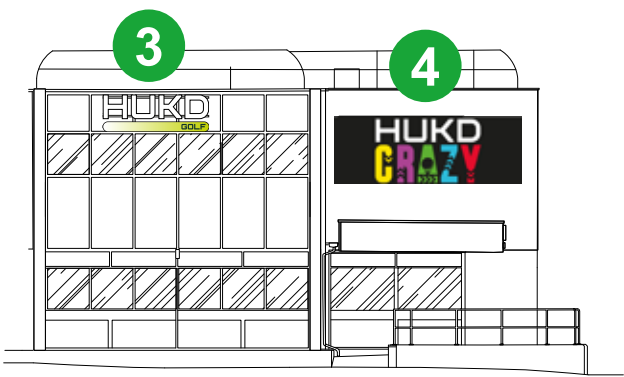


Rear Elevation  
Scale 1:200

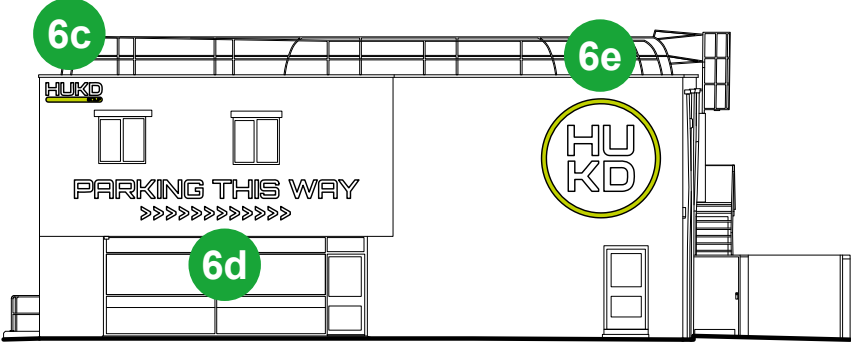

Left Hand Side Elevation  
Scale 1:200

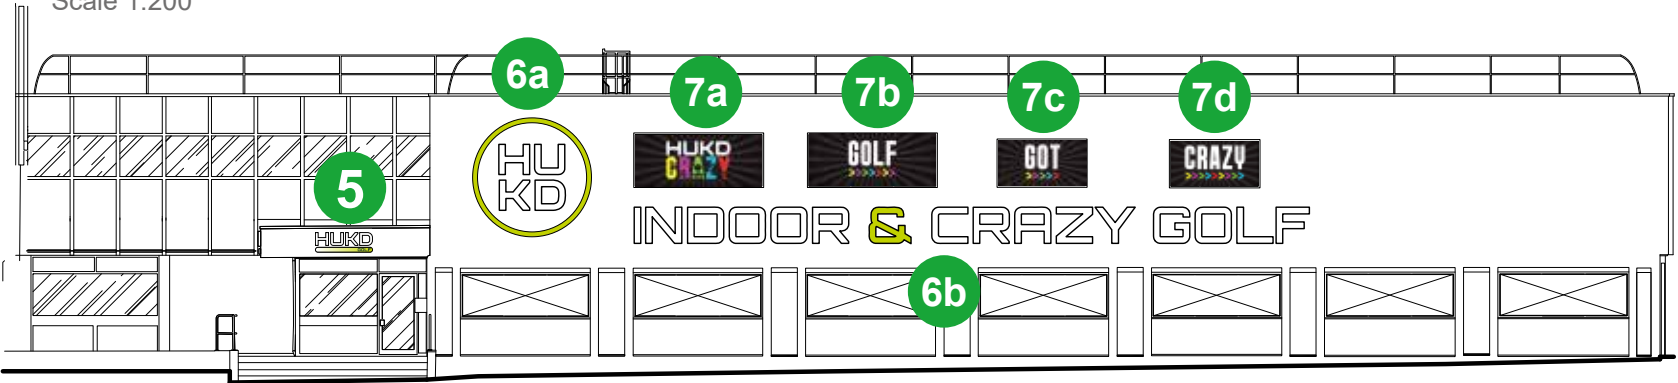

Right Hand Side Elevation  
Scale 1:200

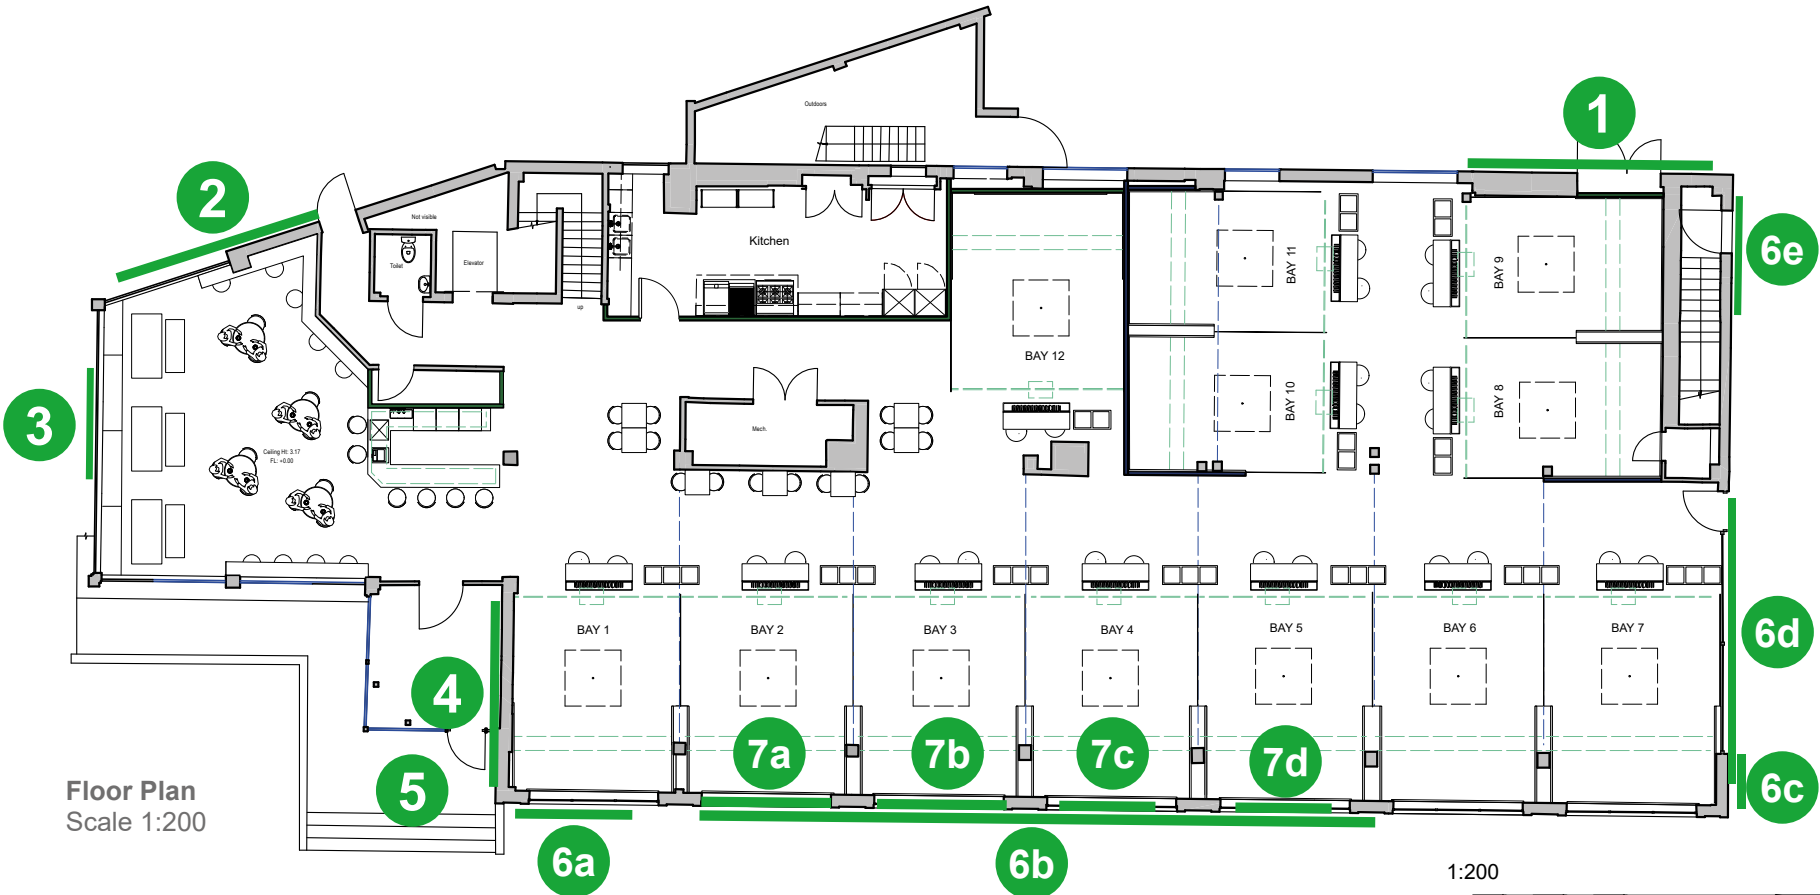

Floor Plan  
Scale 1:200