




PROPOSED NORTH ELEVATION

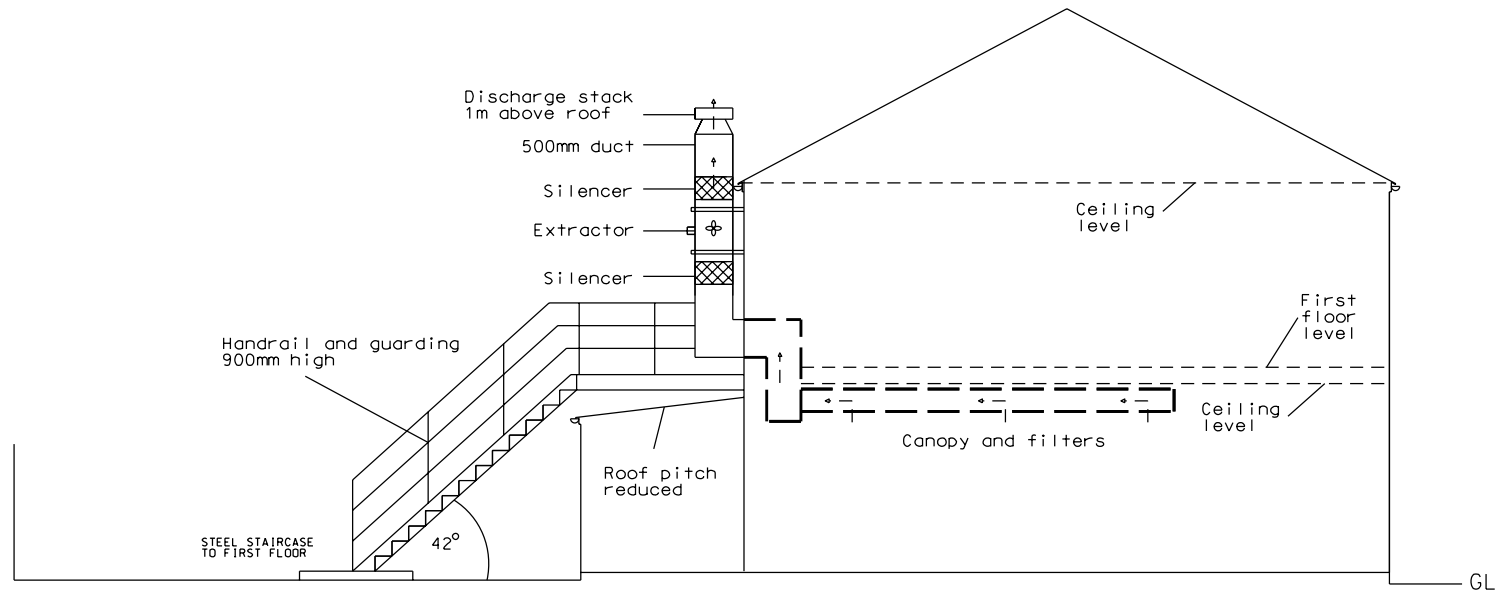


PROPOSED EAST ELEVATION

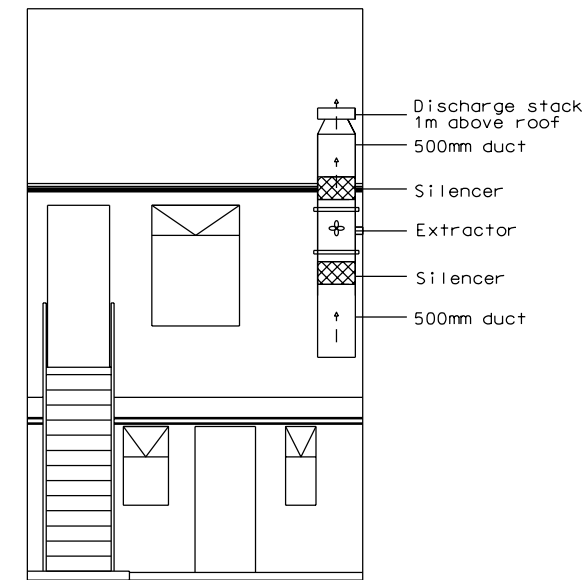


PROPOSED WEST ELEVATION

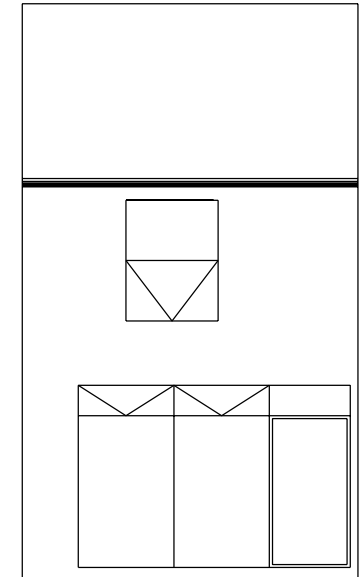


PROPOSED FIRST FLOOR PLAN

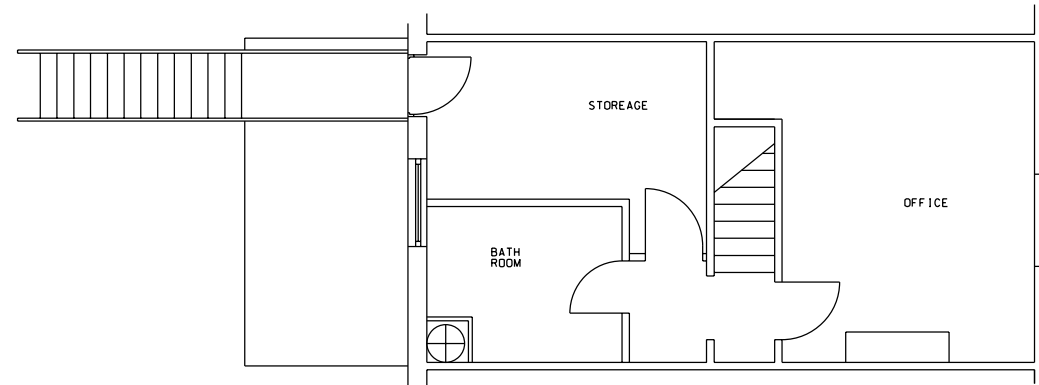

PROPOSED SOUTH ELEVATION

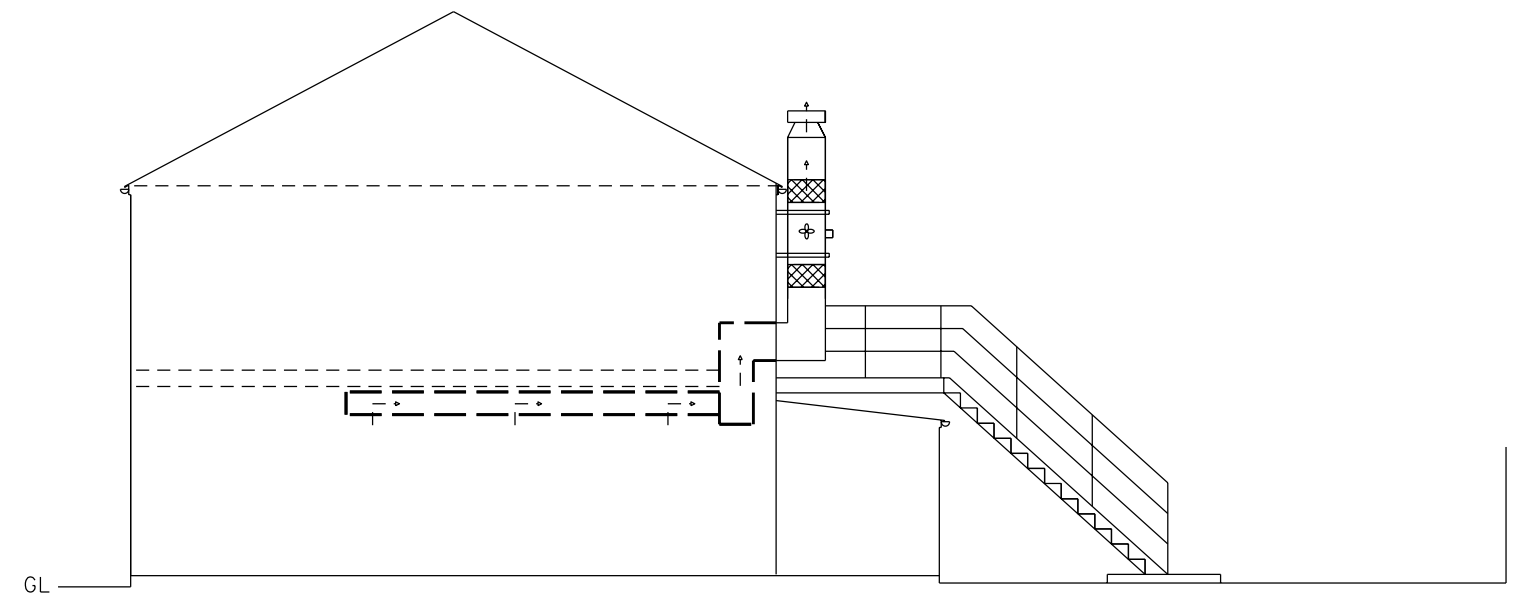

PROPOSED GROUND FLOOR PLAN

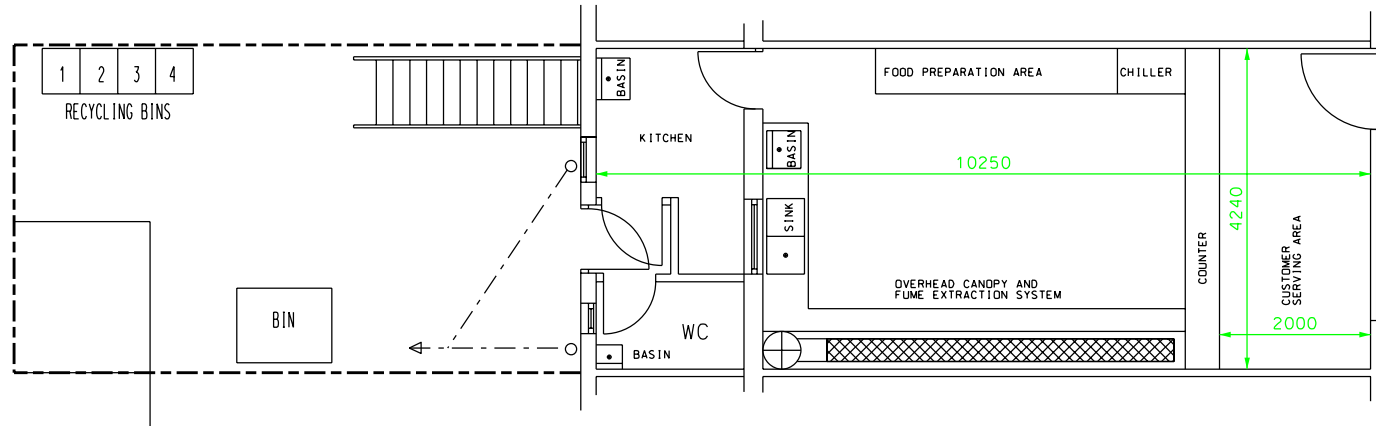

EXTRACTION SYSTEM

The extraction system shall be designed, installed, commissioned and certified by a specialist contractor to the satisfaction of local authority Building Control and Planning Services. Installation details and specification to be provided to the Building Control & Planning Services before installation.

All mounting for the equipment eg fan, ductwork flue etc to have anti-vibration rubber mounts. Motor to be sited as far from ceiling as possible and to be of a high spec with approved noise rating for the intended use. The discharge height to be agreed with the Building Control & Planning Services.

PROPOSED PLANS & ELEVATIONS	
AT: 42 WALMERSLEY ROAD, BURY, BL9 6DP	
SCALE: 1:100 (A3)	ALL DIMENSIONS IN MM
DATE: 19-06-23	PC/SR/190623/2 Issue 1
PROPOSED SCHEME	