


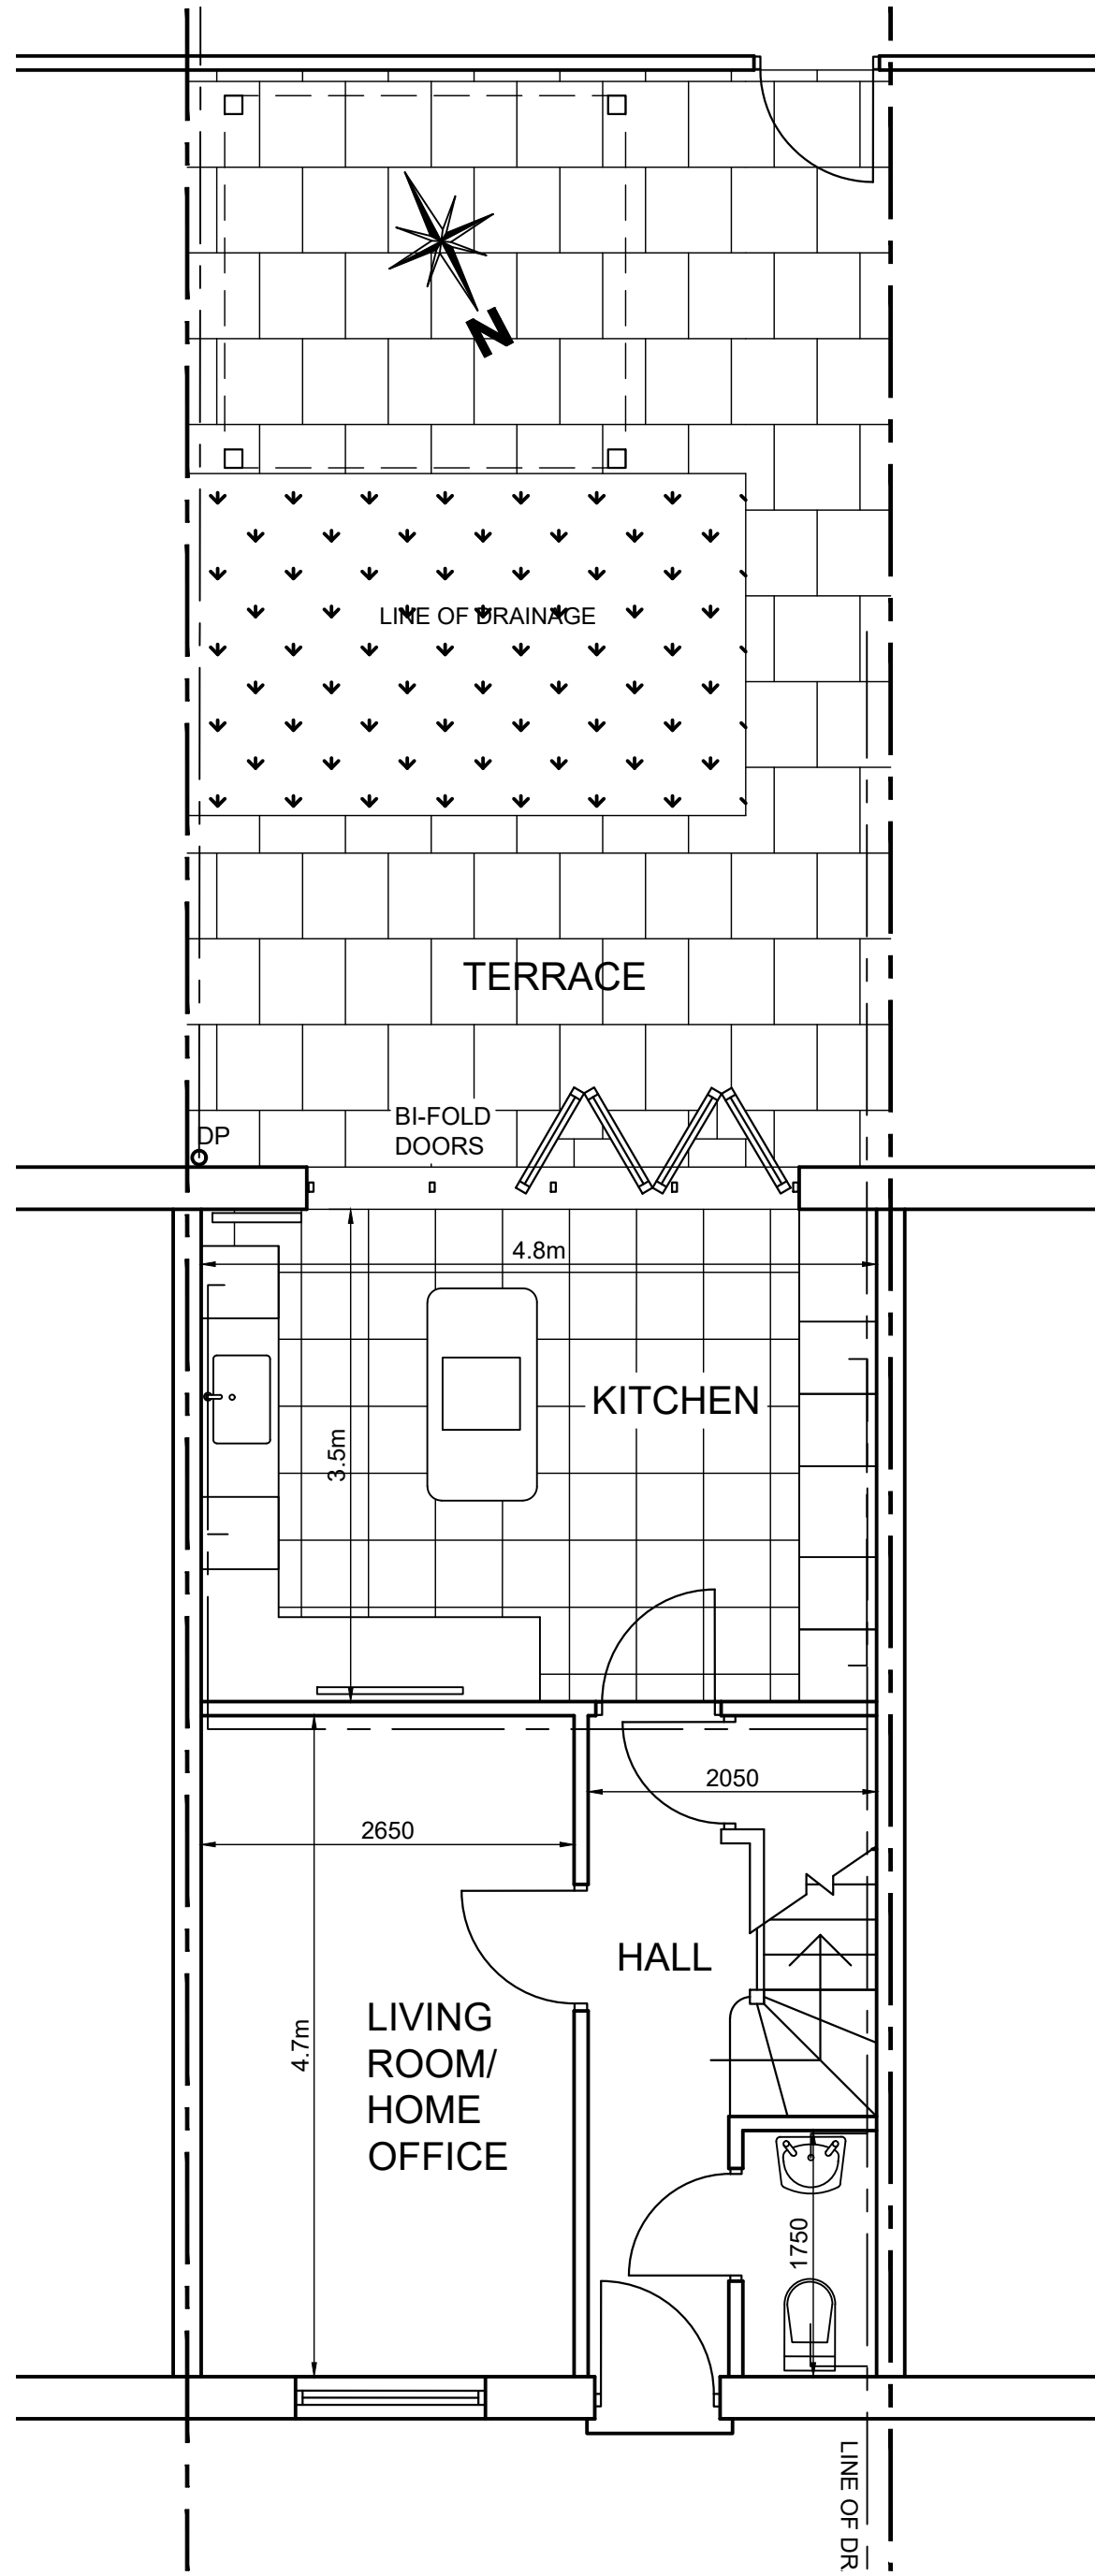


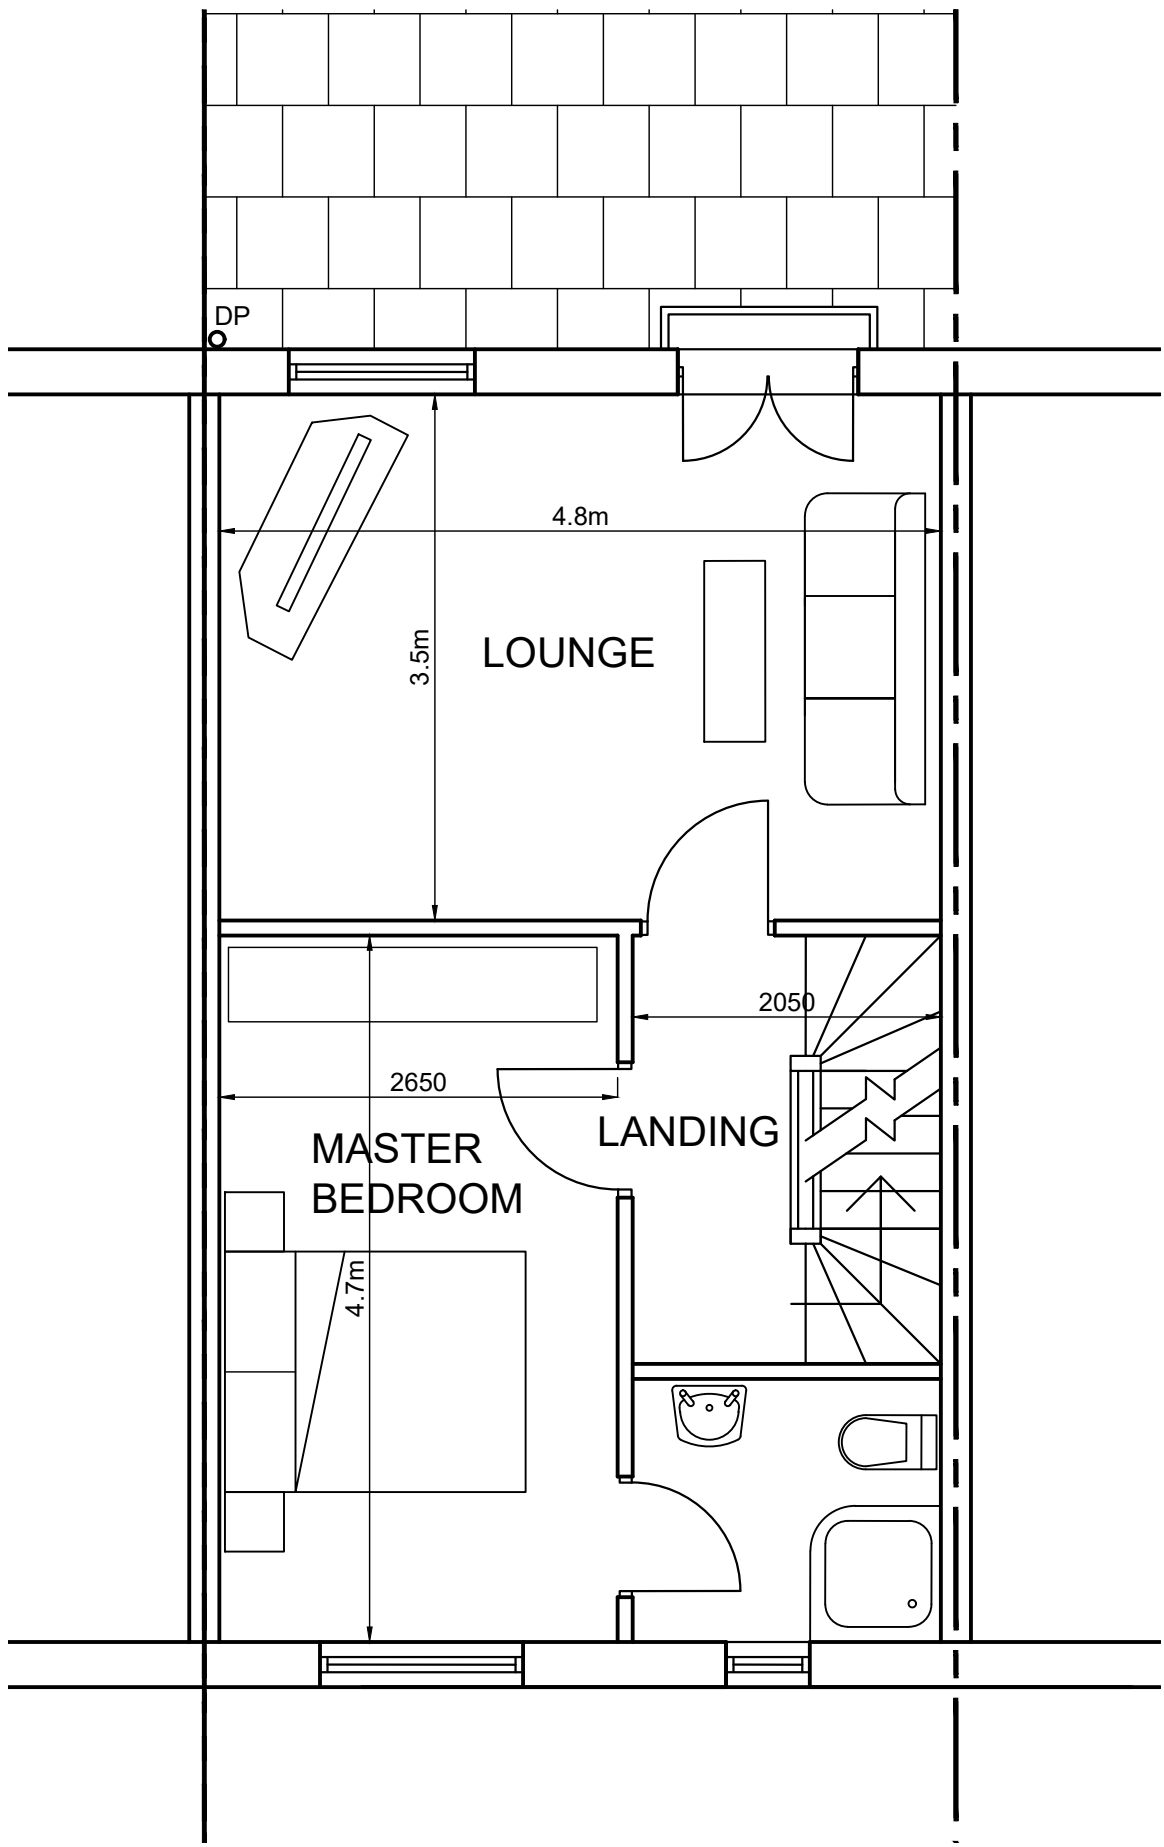

SITE/ GROUND FLOOR PLAN

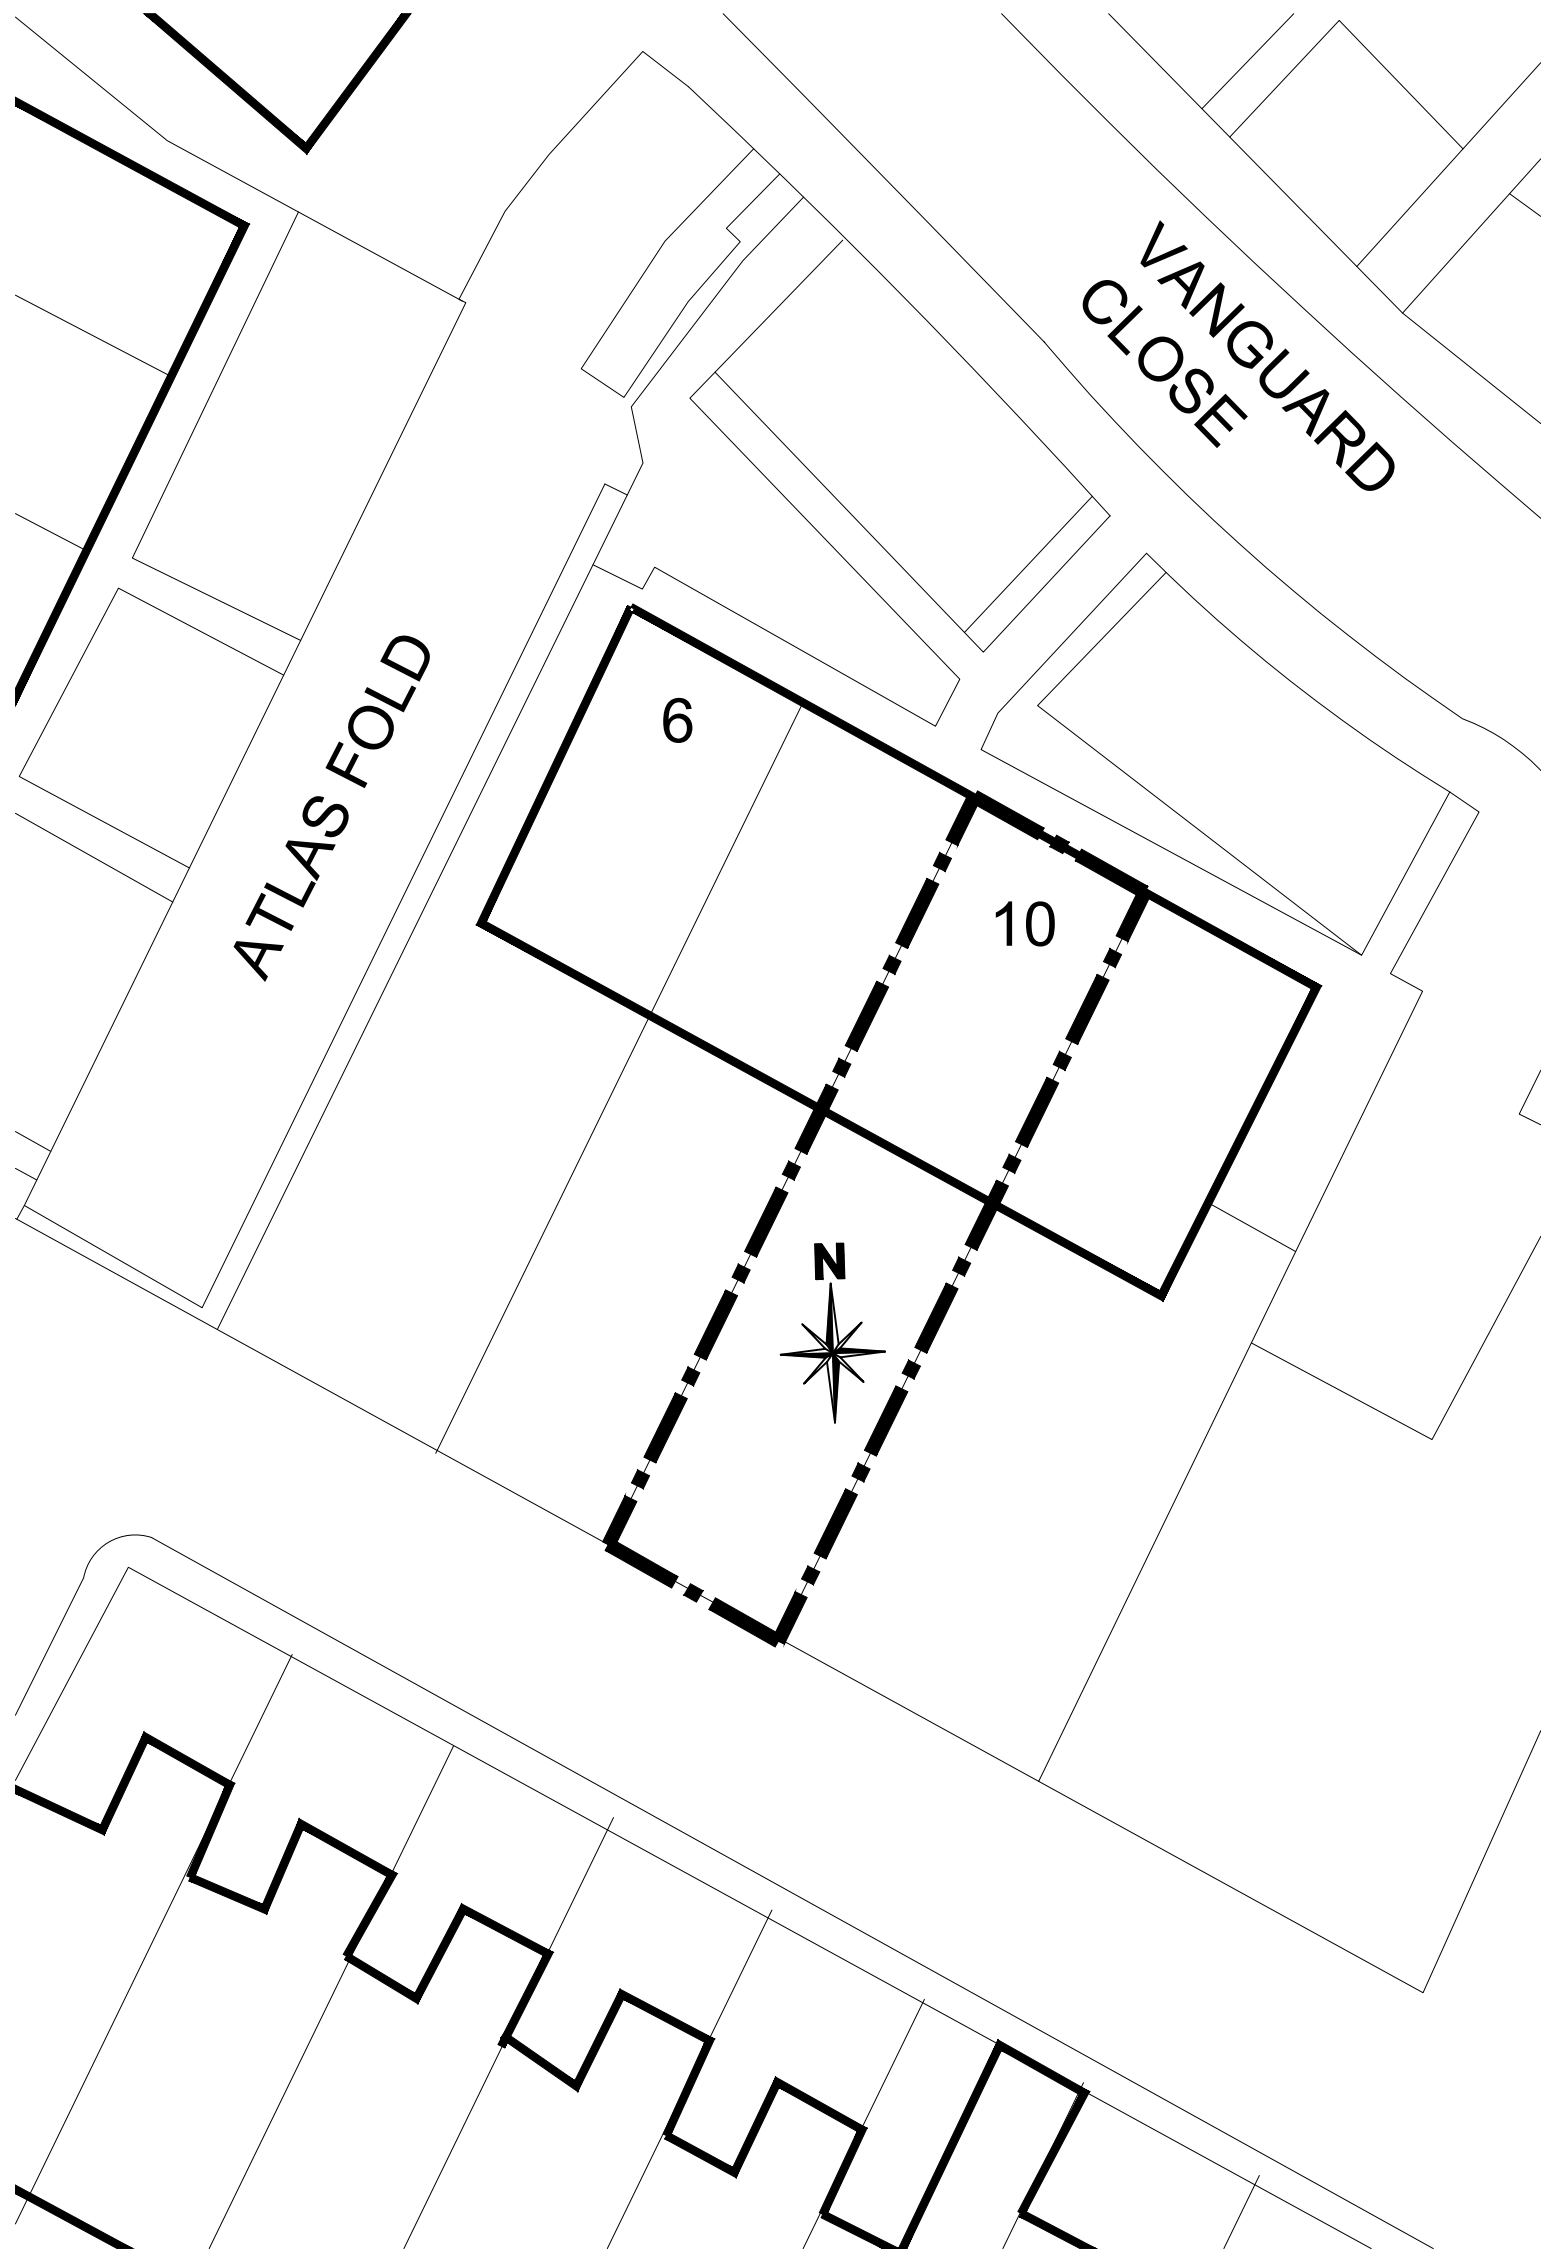

FIRST FLOOR PLAN

 

BLOCK PLAN  
SCALE 1:200@A1