




All dimensions are to be checked on site. This drawing shall not be scaled to ascertain dimensions.

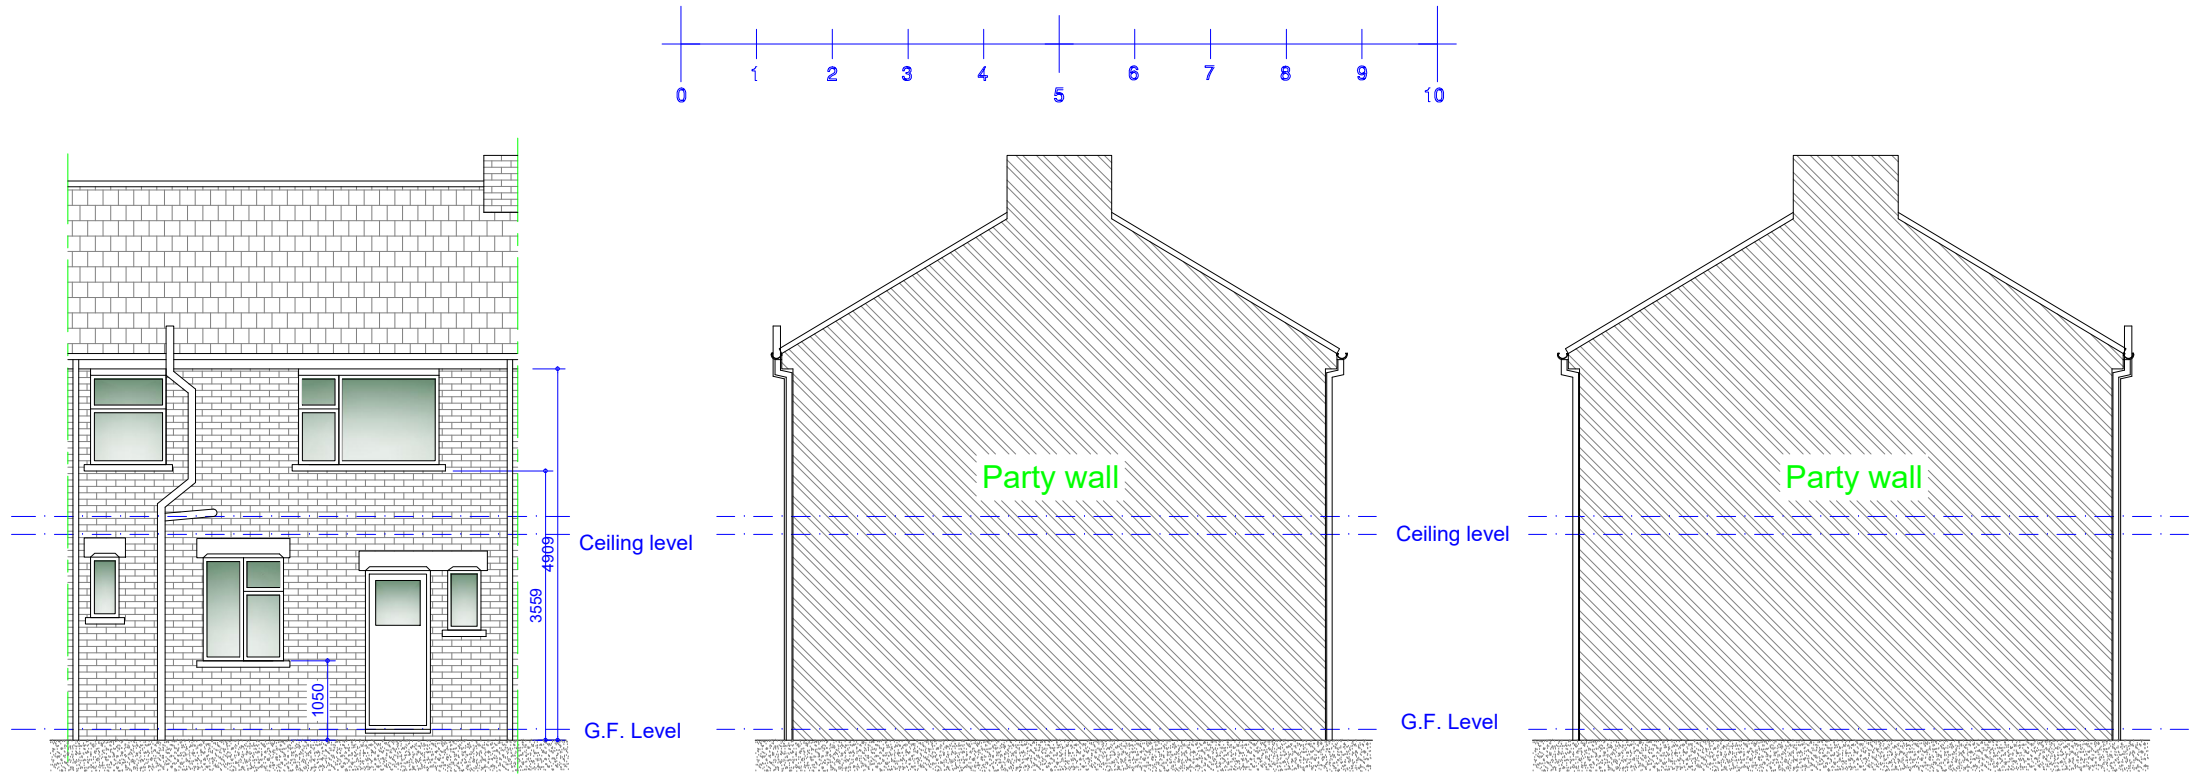

Existing Rear Elevation
Scale 1:100

Existing L/H Side Party Wall Elevation
Scale 1:100

Existing R/H Side Party Wall Elevation
Scale 1:100

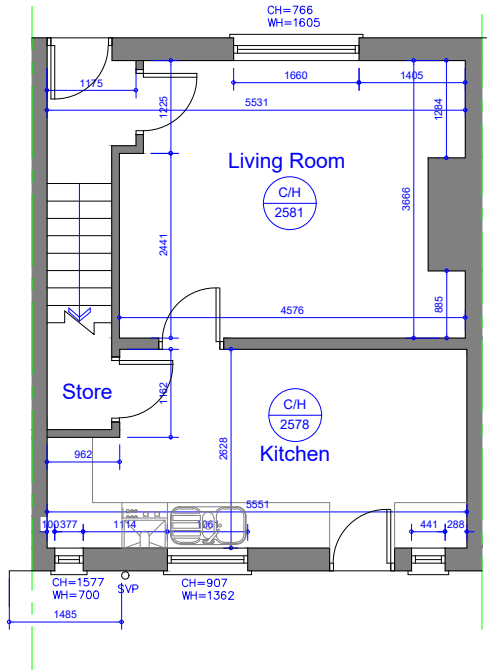 

Existing Ground Floor Plan
Scale 1:100

Rev | Date | Description

Issued For : INFORMATION PURPOSES ONLY

Client

Mr. Richard Bawden - Sixtown Housing

Project

23 Lancaster Avenue, Whitefield. M45 6DX

Proposed single storey DDA rear extension.

Scheme - Drawing Title

Existing Floor Plans and Elevations.

01 | Date | 01.09.21
Drawing No. | Revision | Scale | 1:100 @A3



JK Technical Services (NW) Ltd
Tel: 0161 728 5730
Mob: 07741175755
www.jktechservs.co.uk