
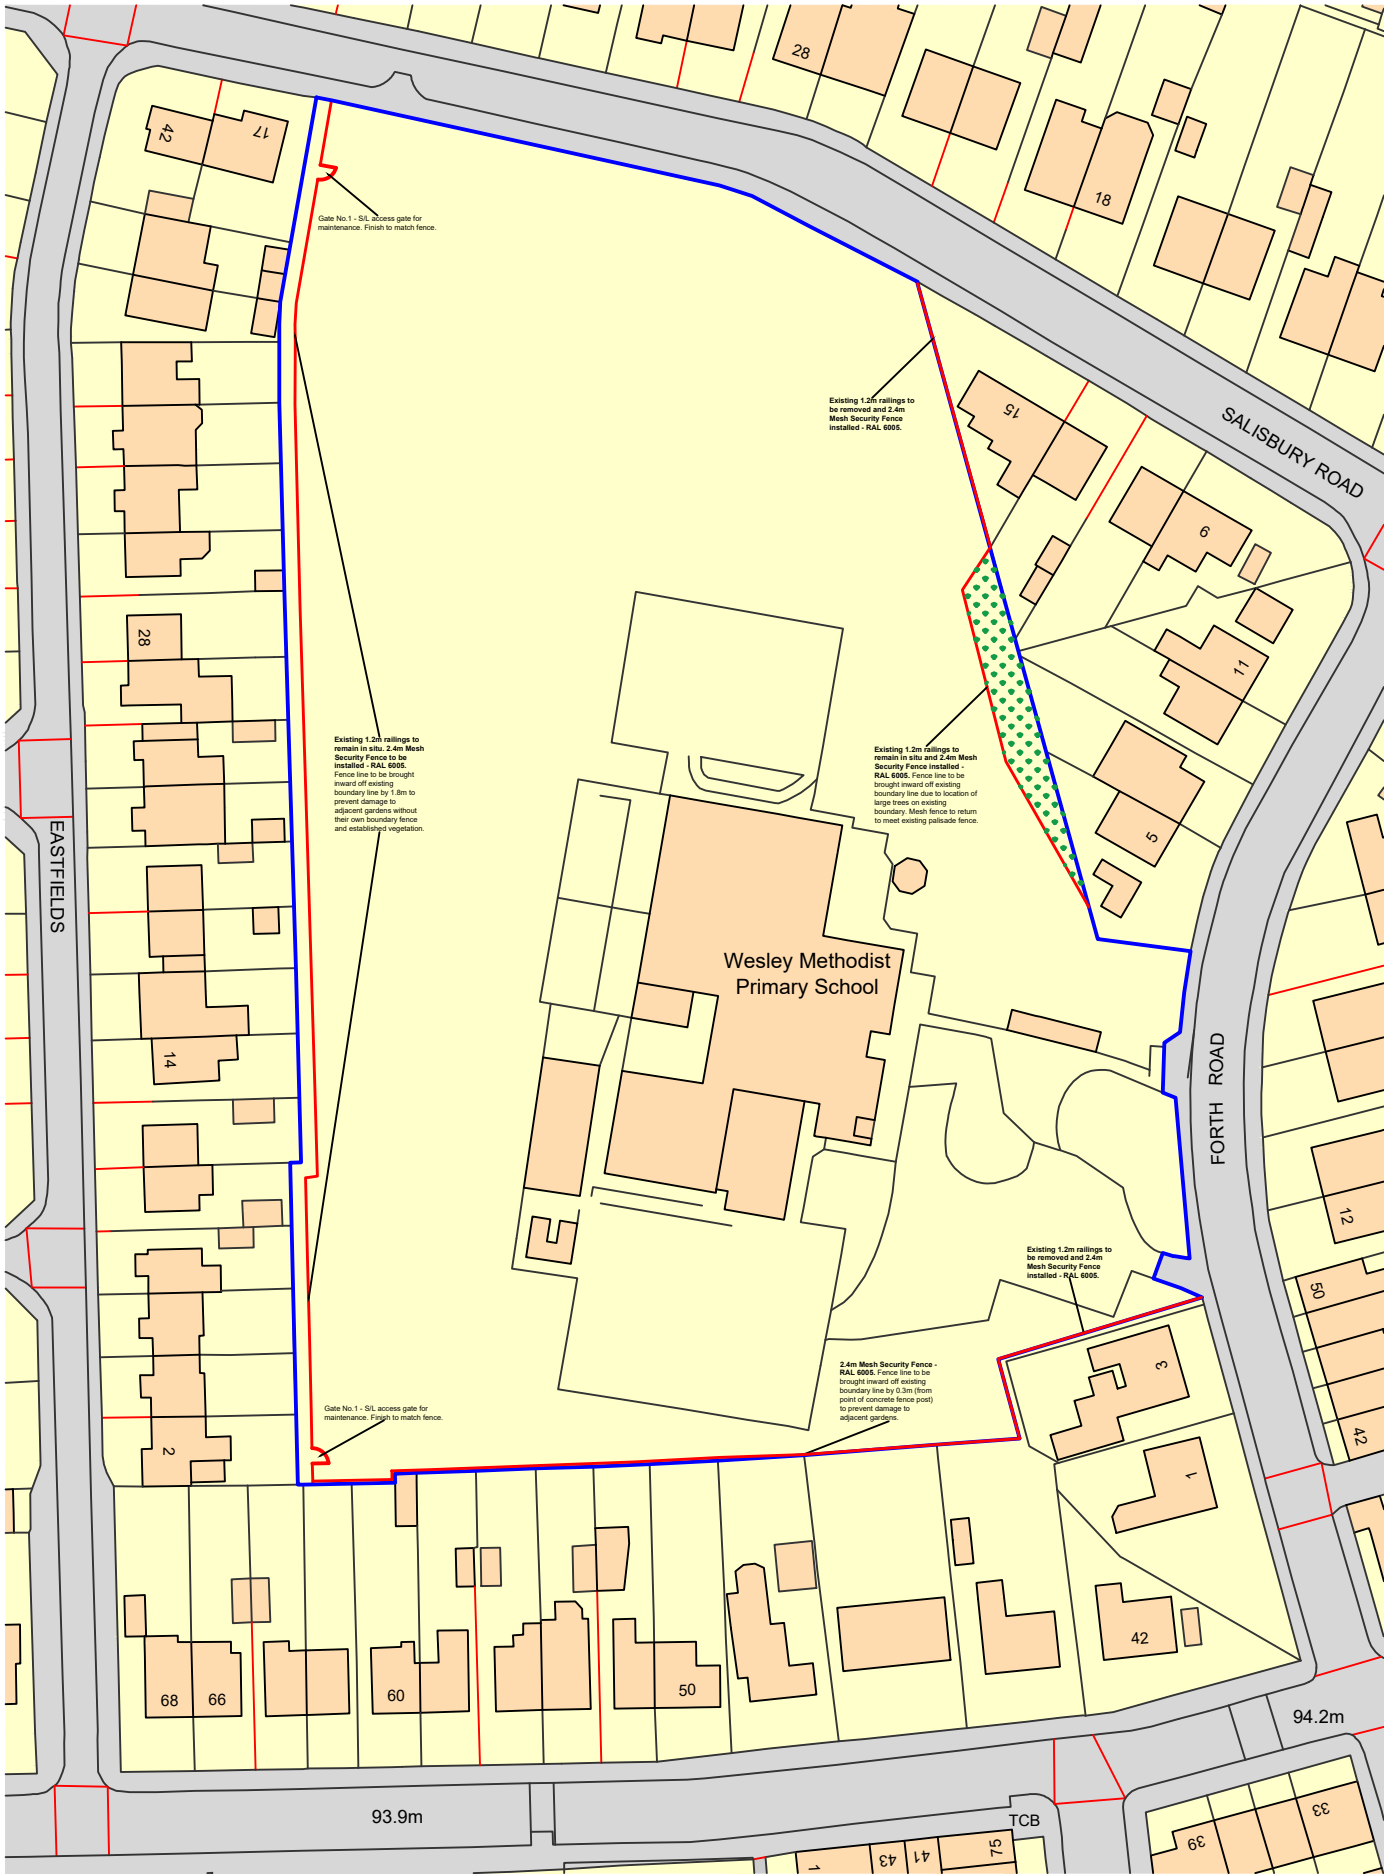


NOTES TO THE CONTRACTOR:- ALL DIMENSIONS AND LEVELS SHOWN ON THIS DRAWING ARE TO BE CHECKED BY THE CONTRACTOR(S) AND ANY DISCREPANCIES MUST BE REPORTED TO THE DESIGNER PRIOR TO THE COMMENCEMENT OF ANY WORK ON SITE. **THIS DRAWING IS NOT TO BE SCALED.** ALL DIMENSIONS ON THIS DRAWING ARE SHOWN IN MILLIMETRES UNLESS STATED OTHERWISE.

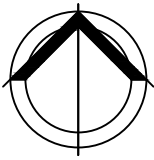

Ordnance Survey, (c) Crown Copyright 2022. All rights reserved. Licence number 100022432

Wesley Methodist PS - Site Plan

Scale 1:1000 @ A3

Aspects of this proposal may fall within the remit of the Party Wall Etc. Act 1996. If applicable any affected Adjoining Owners must be notified by way of a Notice. An agreement should be obtained from the Adjoining Owner in respect of the planned works if they fall within the scope of the Act. If applicable you may be required to appoint a Party Wall Surveyor.

No works should commence until plans have been approved by and/or submitted to the Building Control officer. Should any works commence prior to this approval being issued then this is done entirely at the client/contractor's own risk and expense.

The Client must be aware of their duties under the Construction (Design & Management) Regulations 2015 to appoint a Principal Designer and Principal Contractor. In the case of domestic projects the Principal Contractor is to undertake these duties on behalf of the client.

- Boundary Line
- Proposed Fence Line

A	Planning Issue	13-06-22	
Rev	Description	Date	
Client			
Wesley Methodist Primary School Forth Road, Radcliffe, M26 4PX			
Project			
Fencing Replacement Works Wesley Methodist Primary School			
Drawing			
Site Plan Wesley Methodist Primary School			
Scale	Drawn	Checked	Approved
1:1000@A3	LE	JV	JV
Project No.		Date	
S9/10409		10/06/2022	
Drawing Identifier			
S9-10409-P-02			



Stratus9
Consulting

Stratus9 Consulting Ltd
T 01772 722 217
www.stratus9consulting.co.uk
Registered office: Unit 8 Navigation Business Village, Ashton-on-Ribble, PR2 2YP
Registered in England and Wales No. 10281508