


PROPOSED: GROUND AND FIRST FLOOR PLANS & ELEVATIONS

15 Woodthorpe Grange, Prestwich, Manchester, M25 0GU

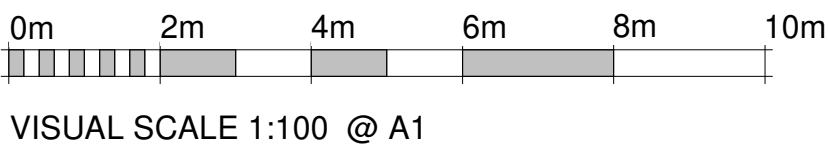


NORTH EAST ELEVATION




SOUTH WEST ELEVATION




NORTH WEST ELEVATION

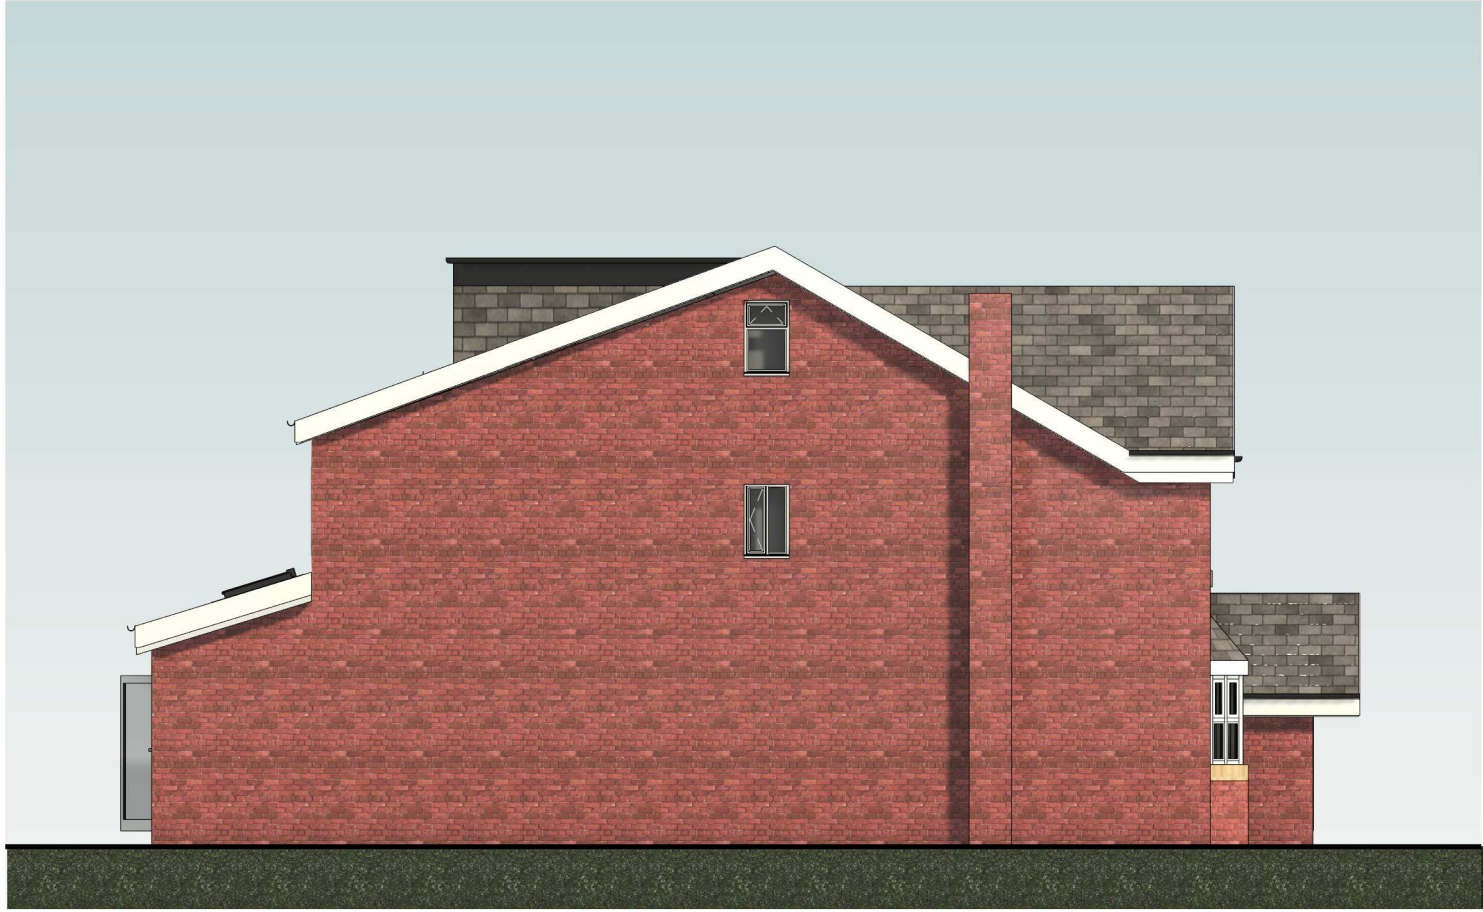


SOUTH EAST ELEVATION

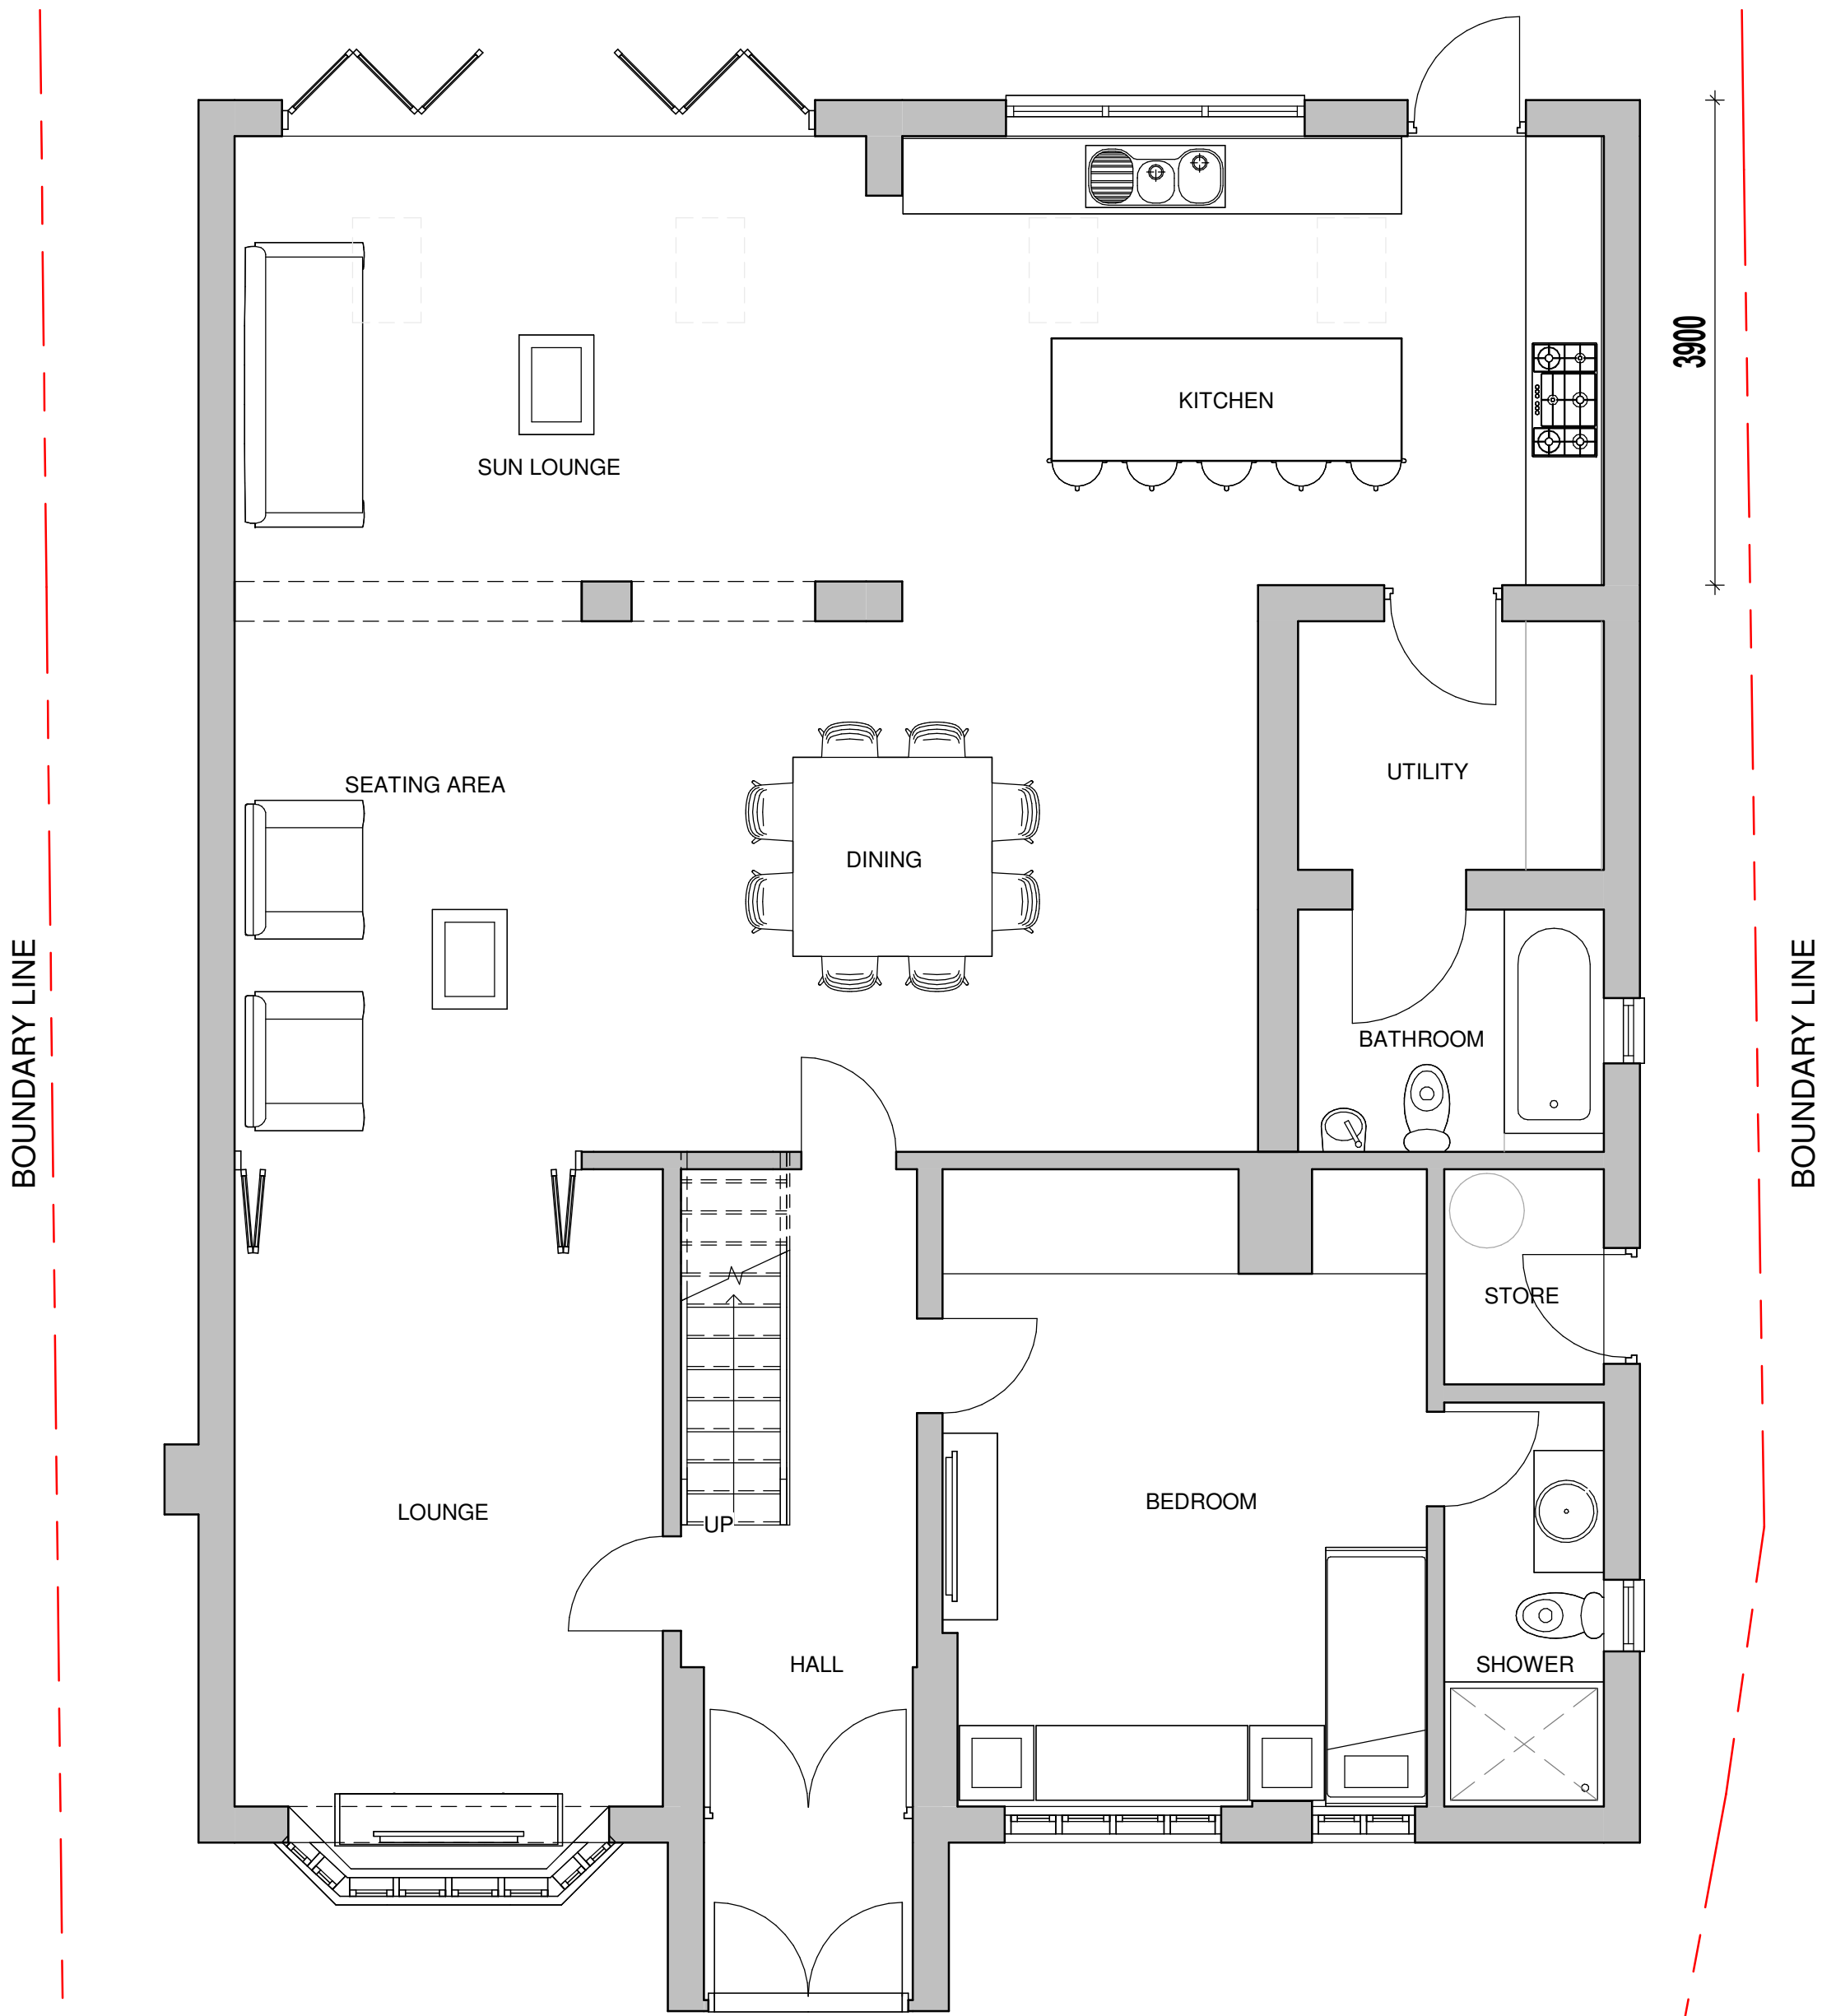

GROUND FLOOR PLAN

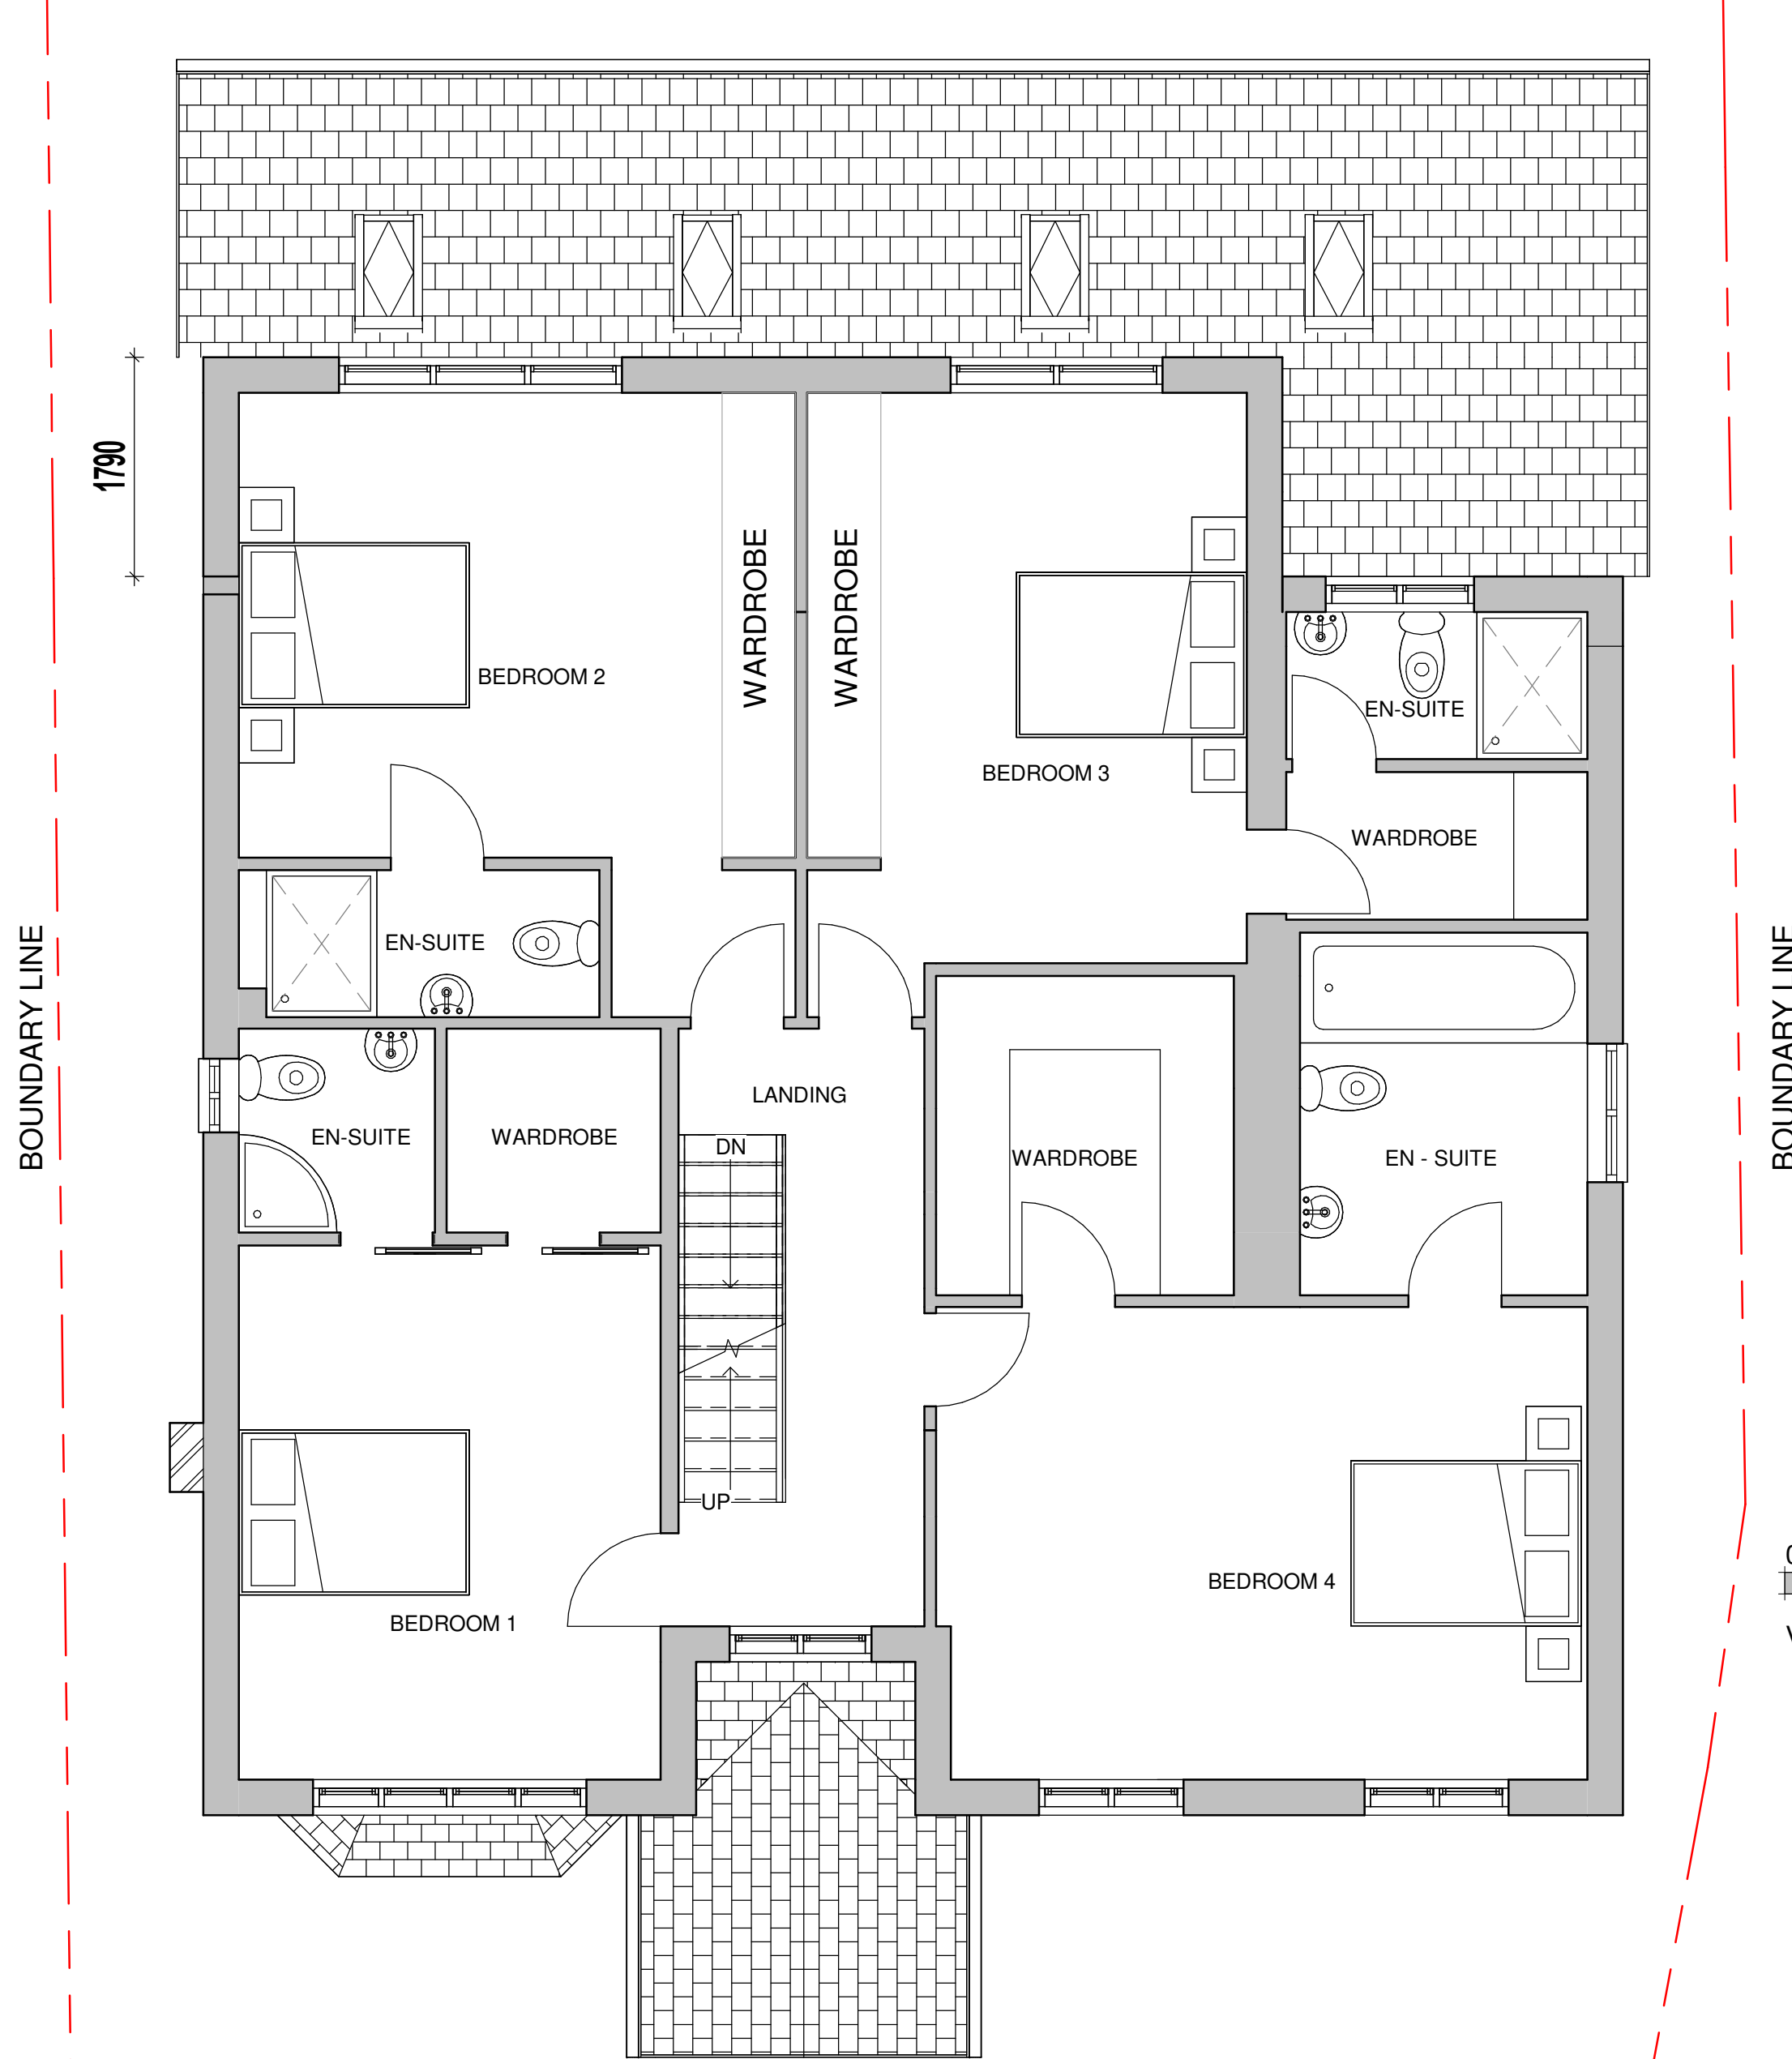

FIRST FLOOR PLAN

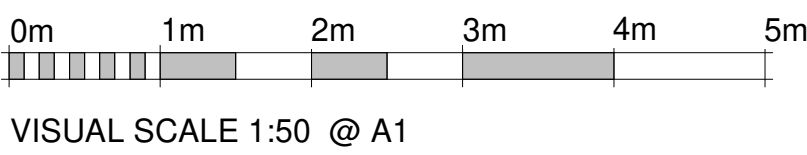

Rev	11/03/23	Author	
Date		Dm	Revision
Project: 15 Woodthorpe Grange, Prestwich, Manchester, M25 0GU			
Title: PROPOSED GROUND AND FIRST FLOOR PLANS AND ELEVATIONS			
Client: Mrs P. ARORA			
Issue: PLANNING		Scale: As indicated	
		Paper: A1	
Drawing Number		Rev	Date: 09/02/2024 15:39:30
15WTG - 002		A	Drawn: Author
			Check: Checker