




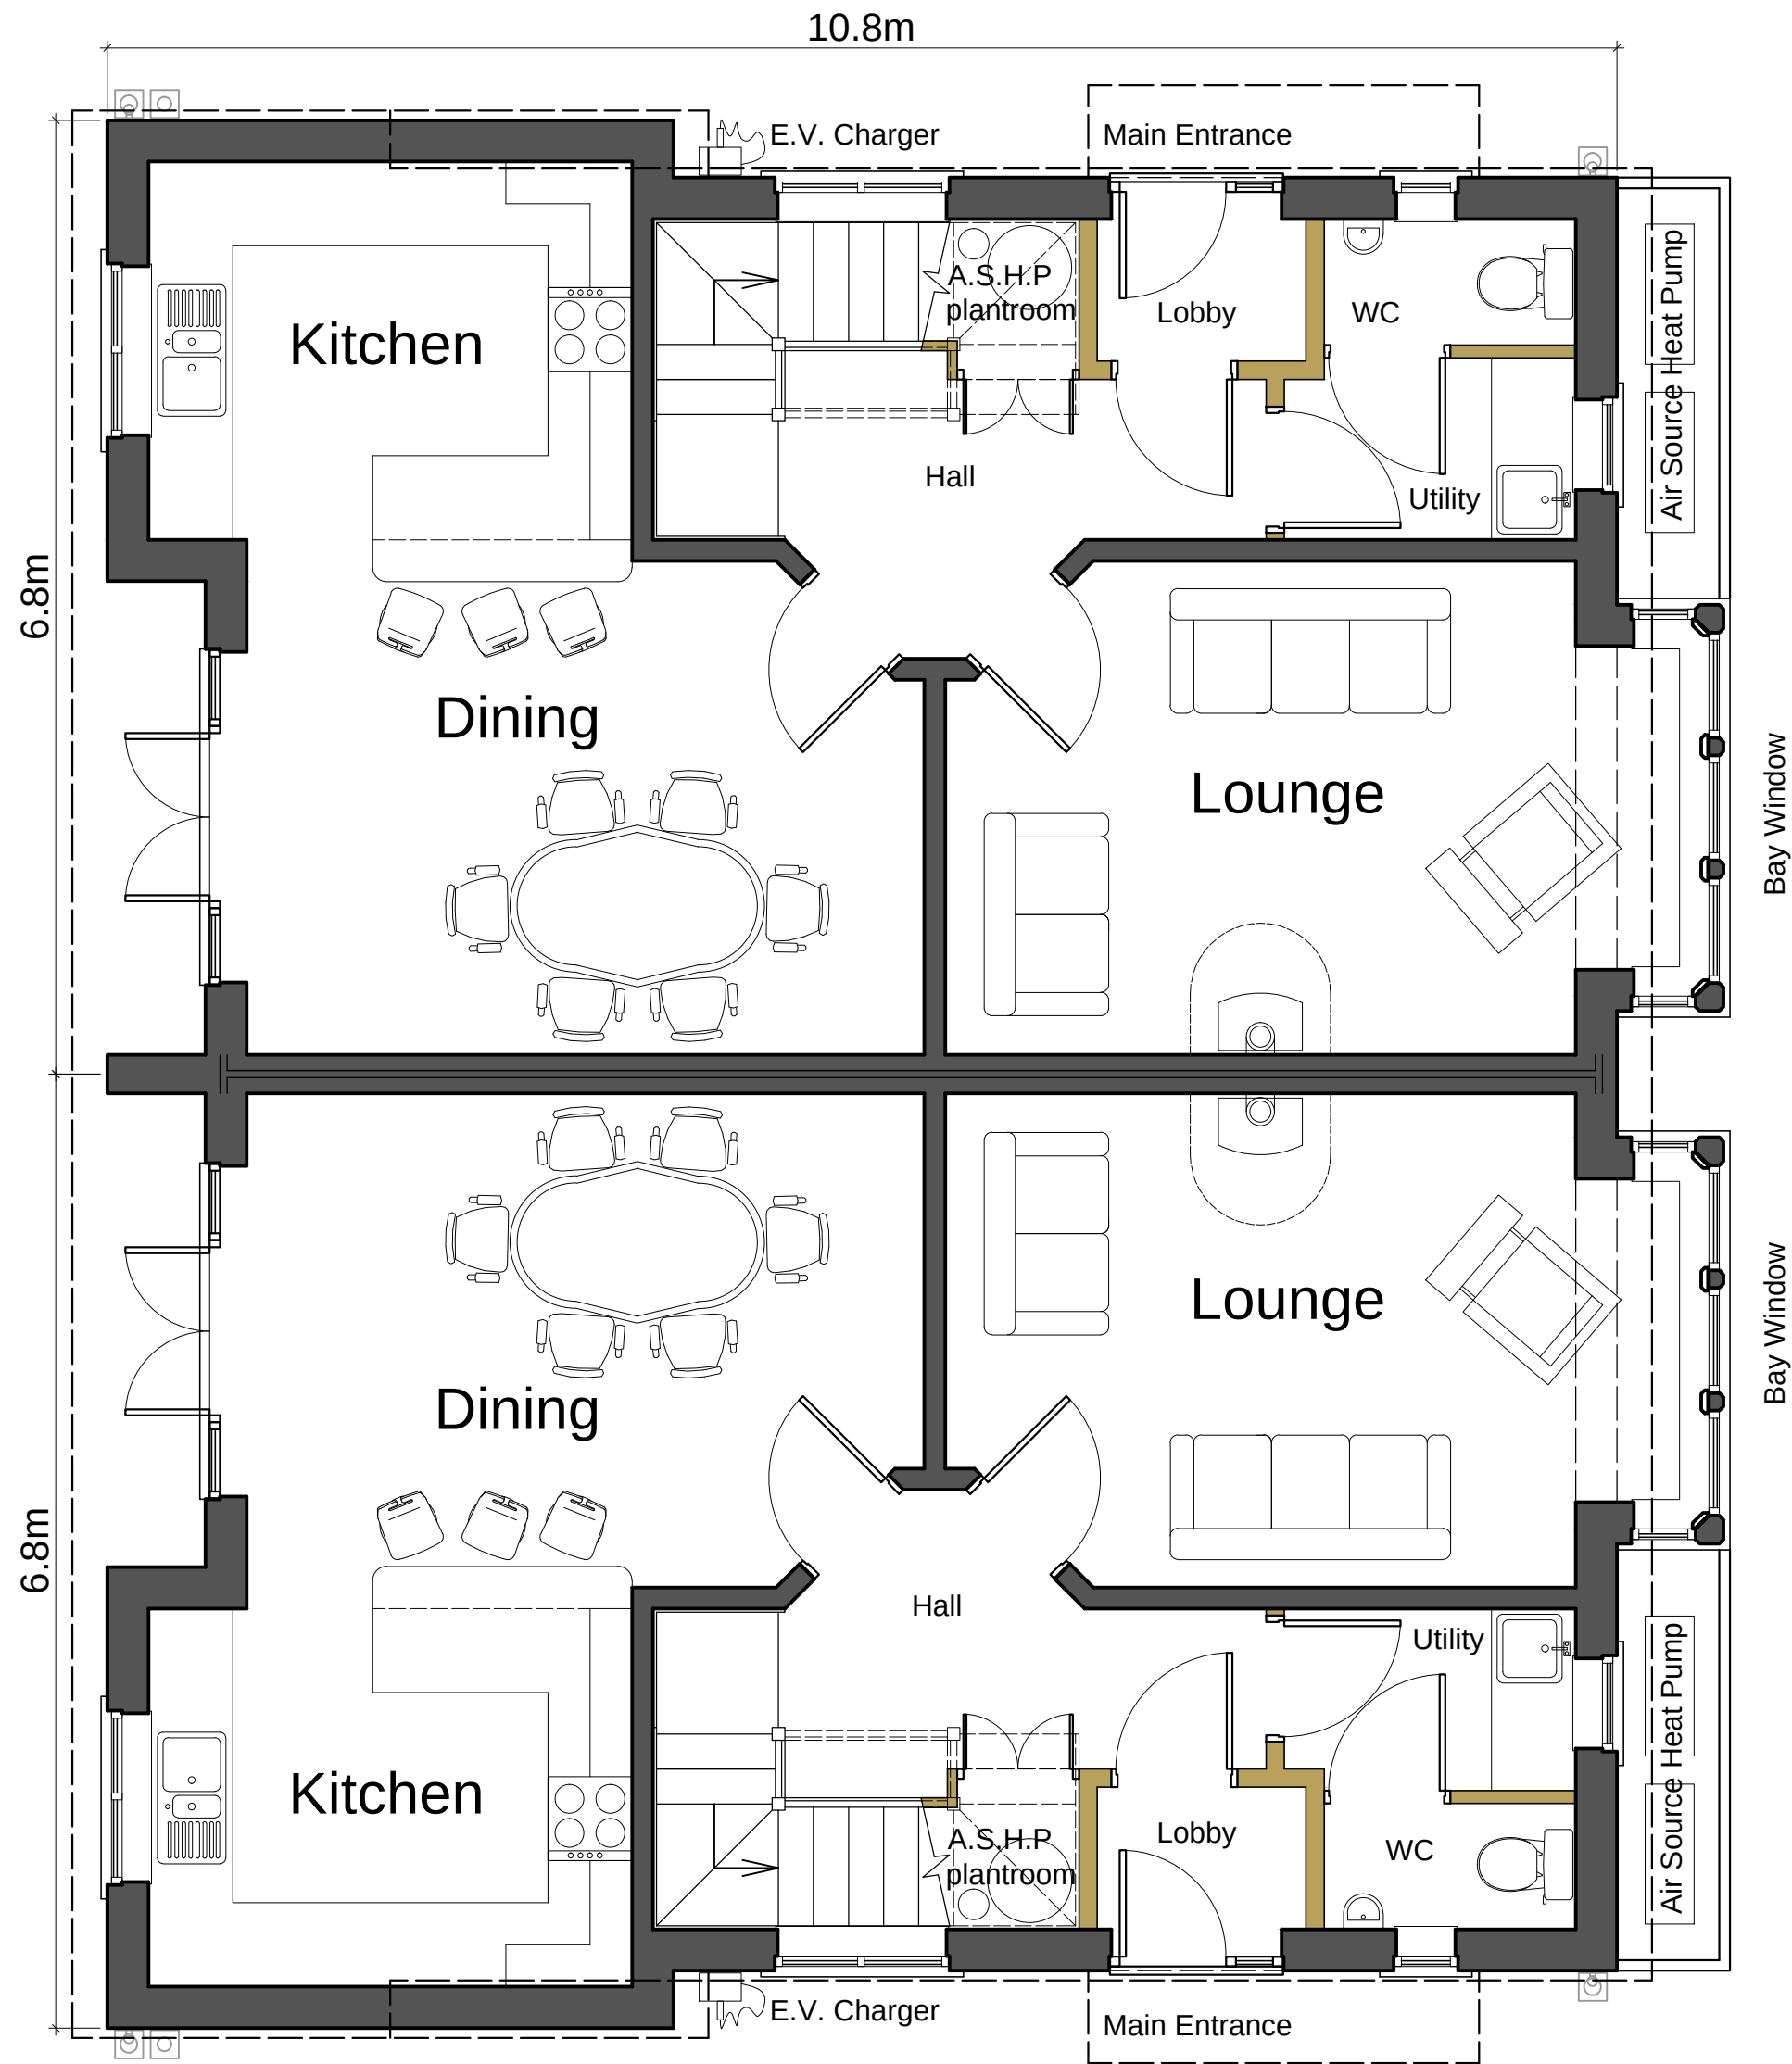

Proposed Ground Floor Plan

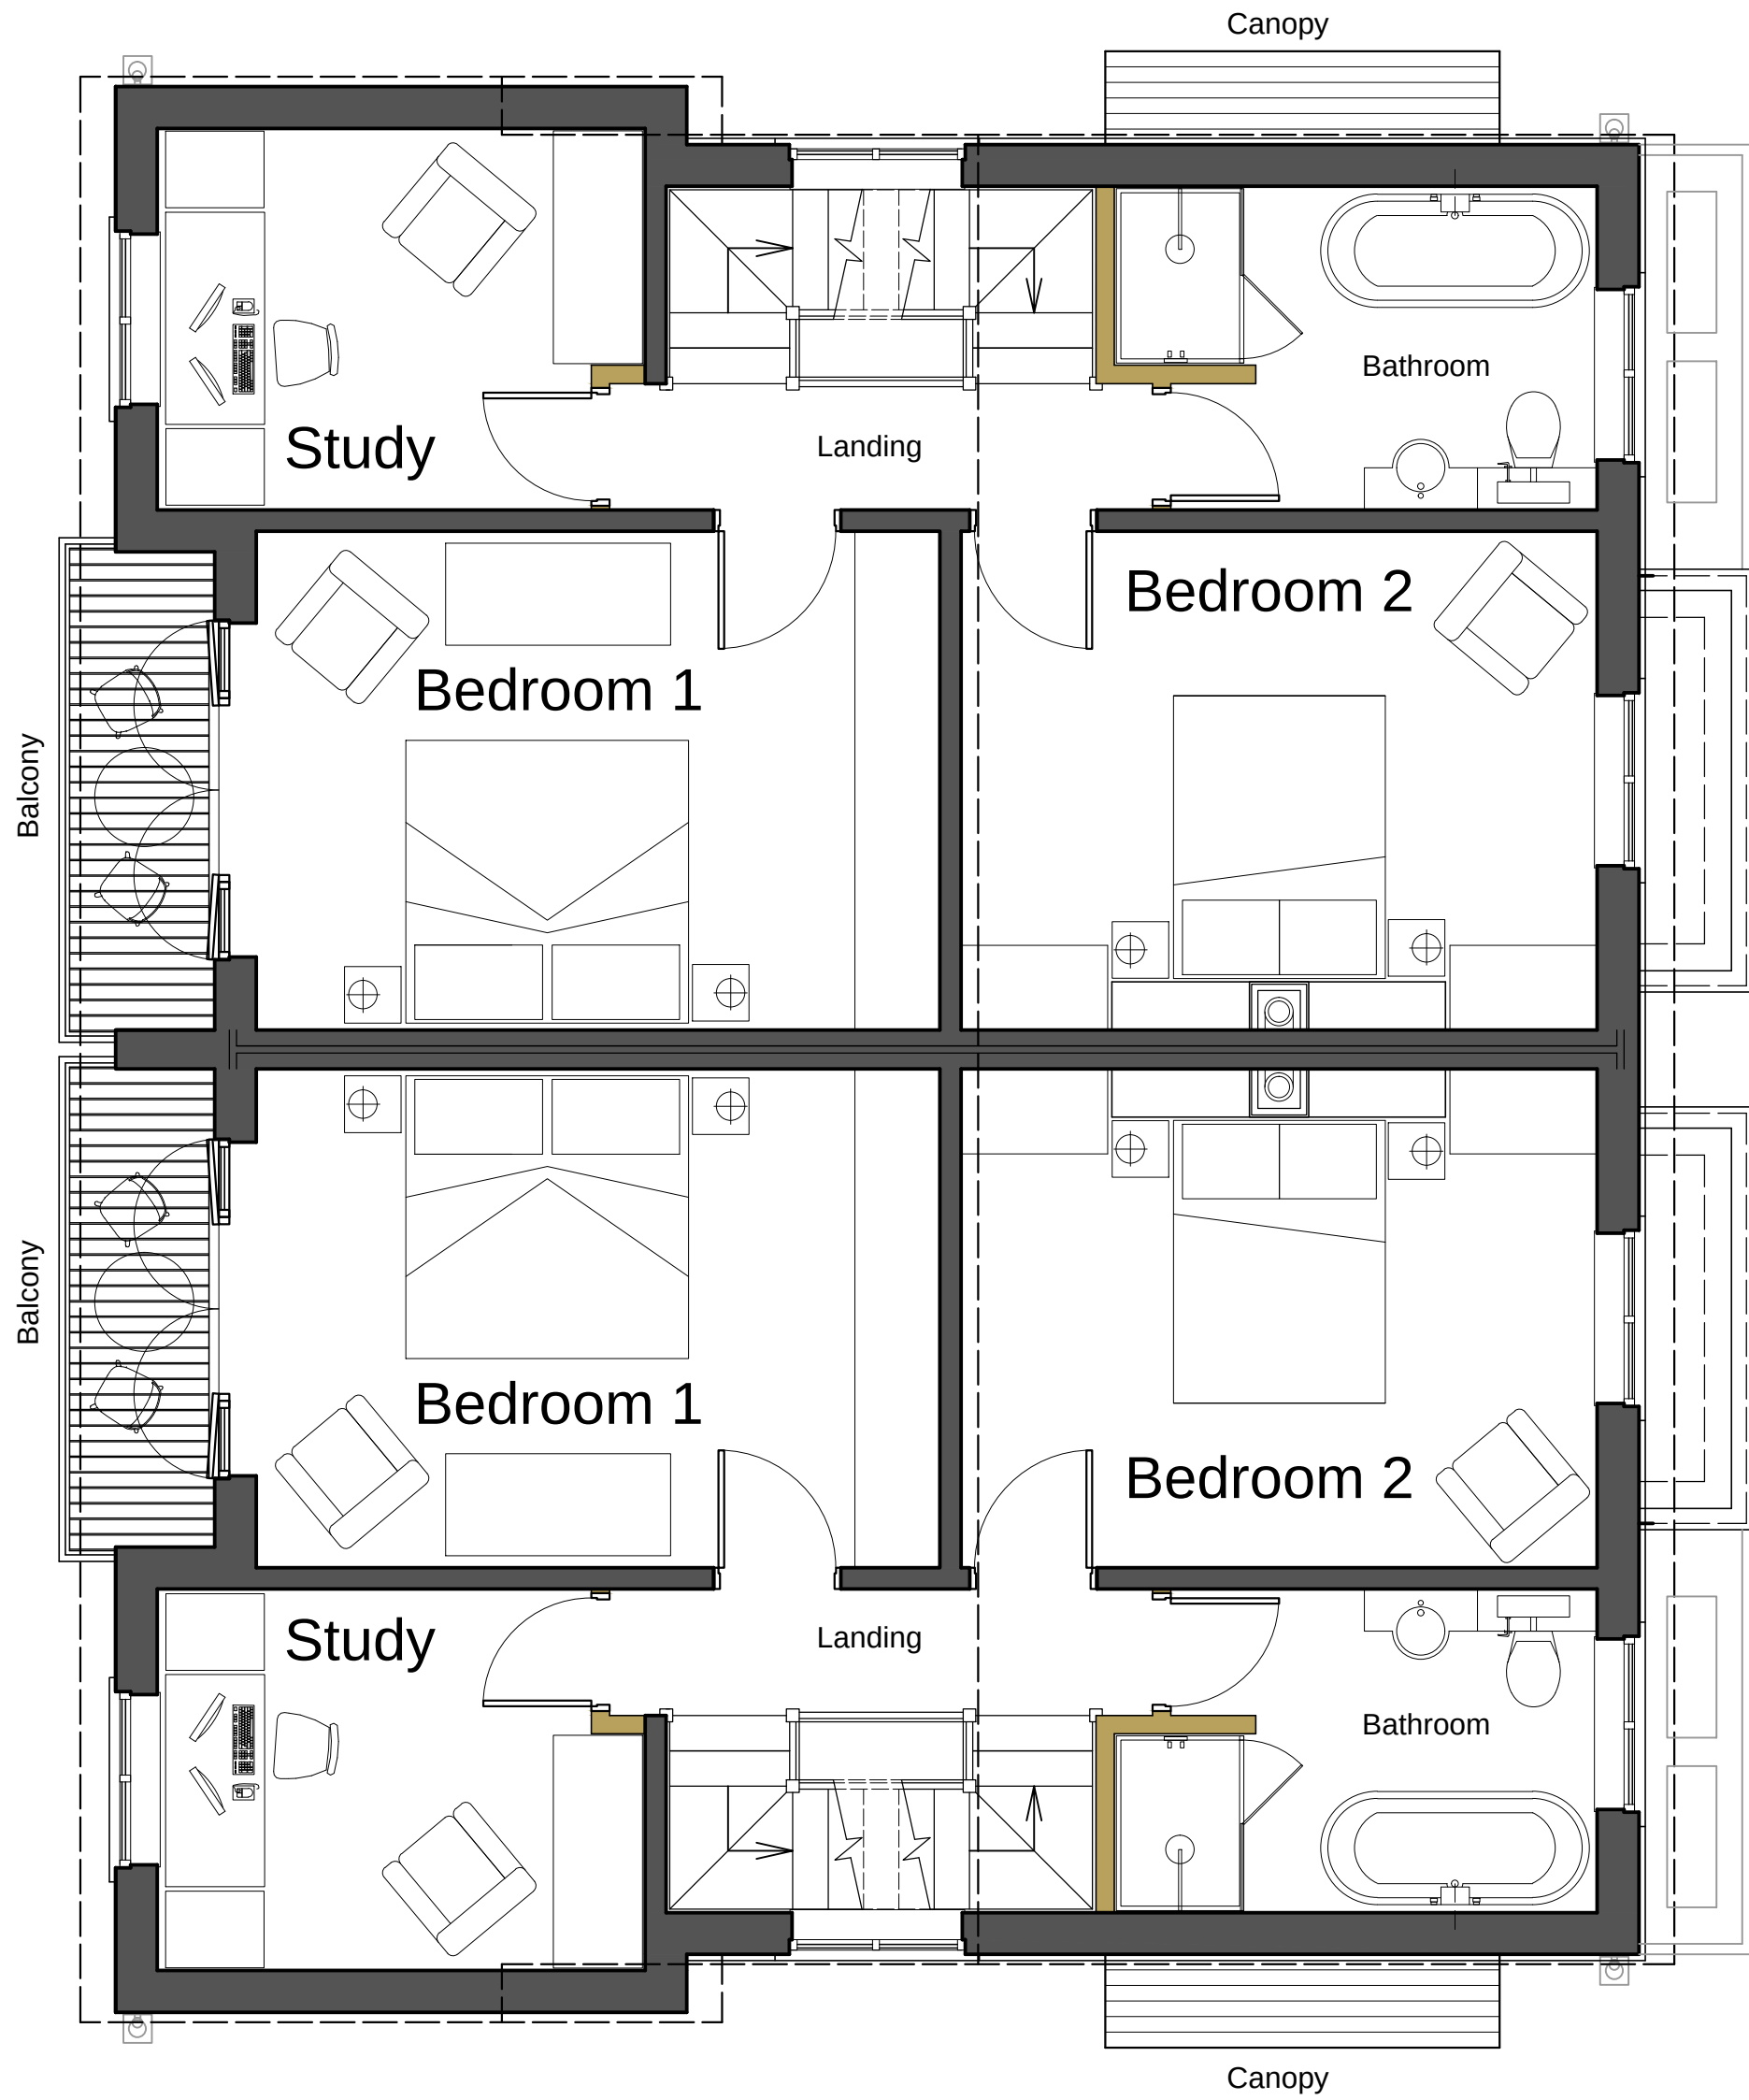


Proposed First Floor Plan

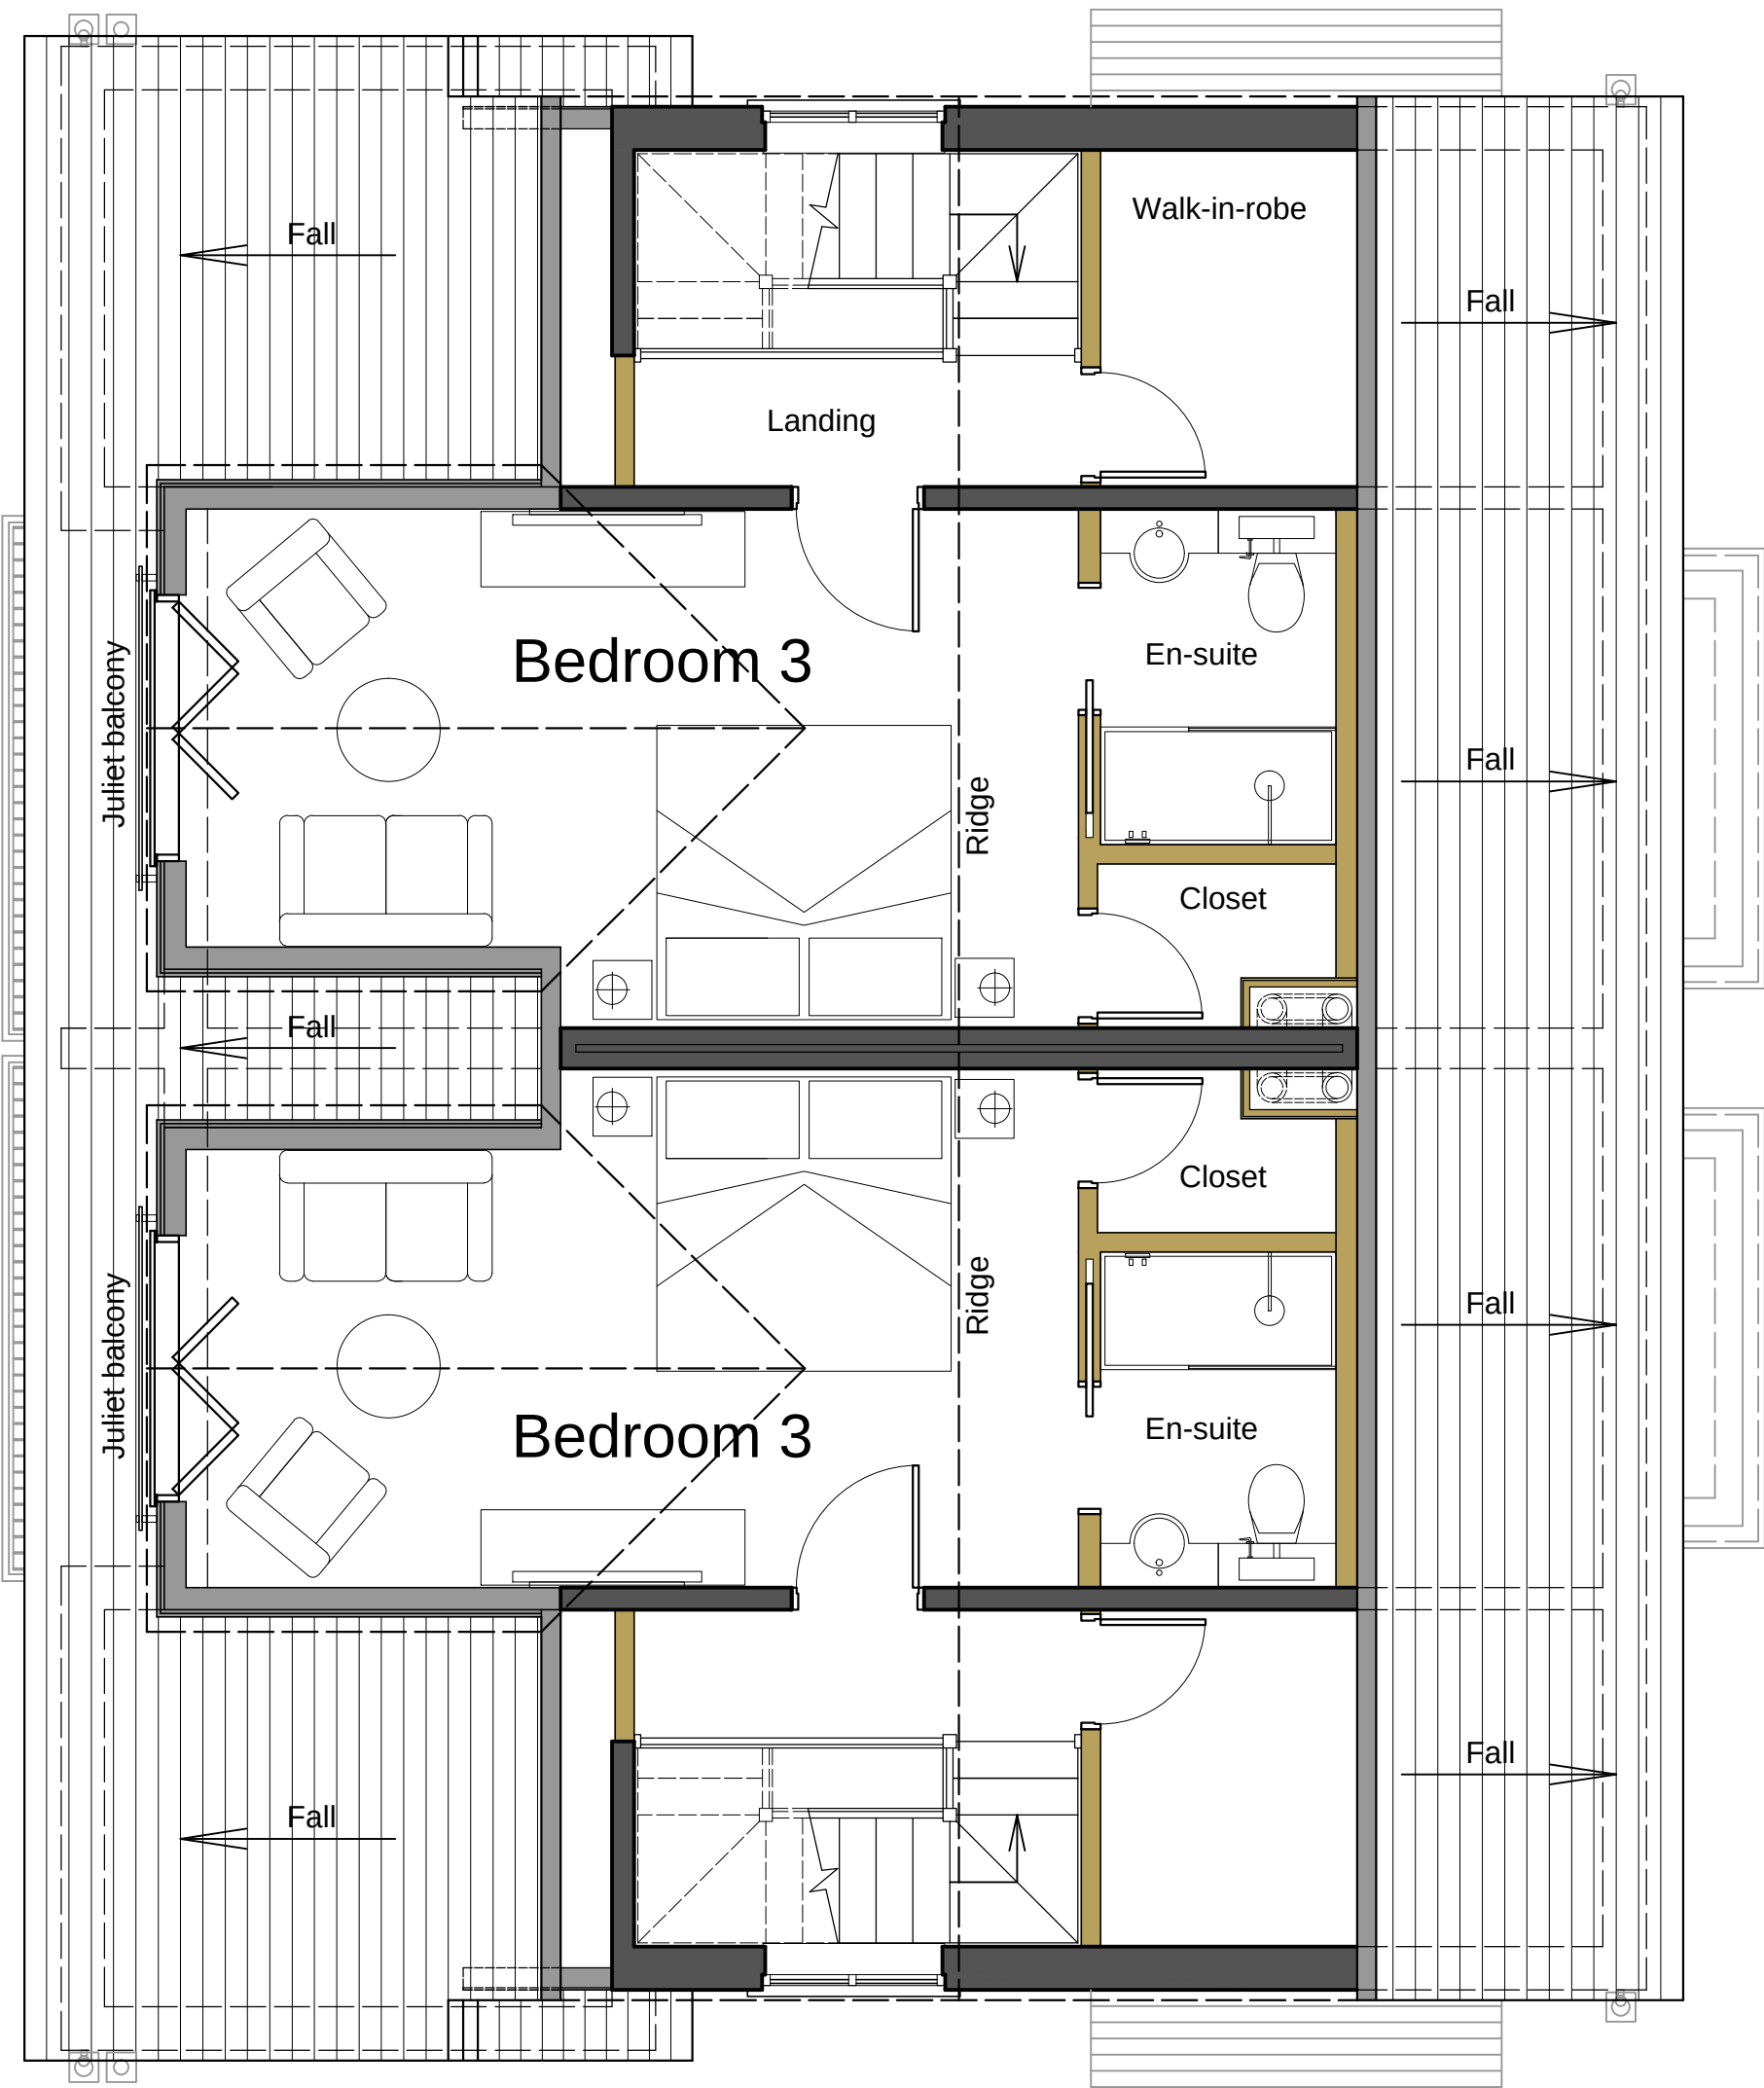

Proposed Second Floor Plan

Proposed Plans @1:50

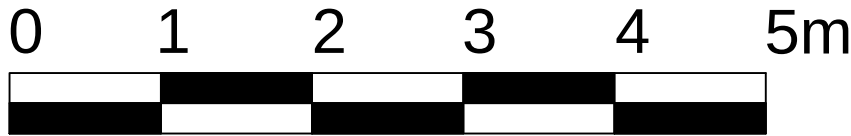

- Masonry construction

Timber stud partition

Roof & Dormer construction

Project	PROPOSED NEW DWELLINGS: LAND ADJACENT TO 391 WHALLEY ROAD, RAMSBOTTOM, BURY BL0 0ER
Drawing	PROPOSED GROUND, FIRST & SECOND FLOOR PLANS
Client	MR S. MORT
Dwn. By	NP
Scale	1:50 @ A1
Drg. No.	21-14-10
Drg. Size	A1
Date	NOVEMBER 2021