




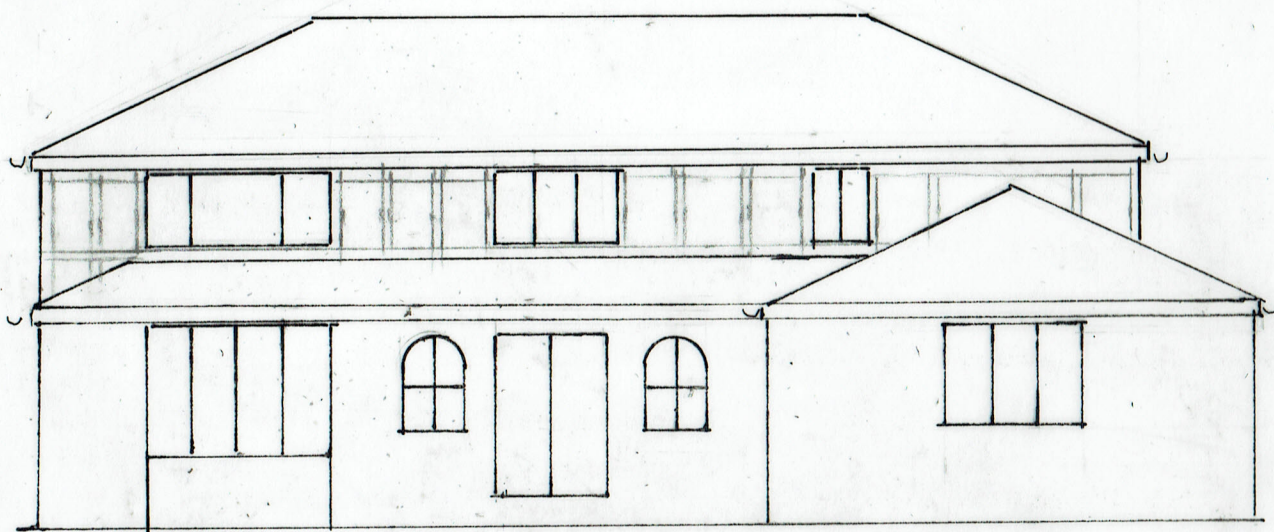

EXISTING FRONT ELEVATION

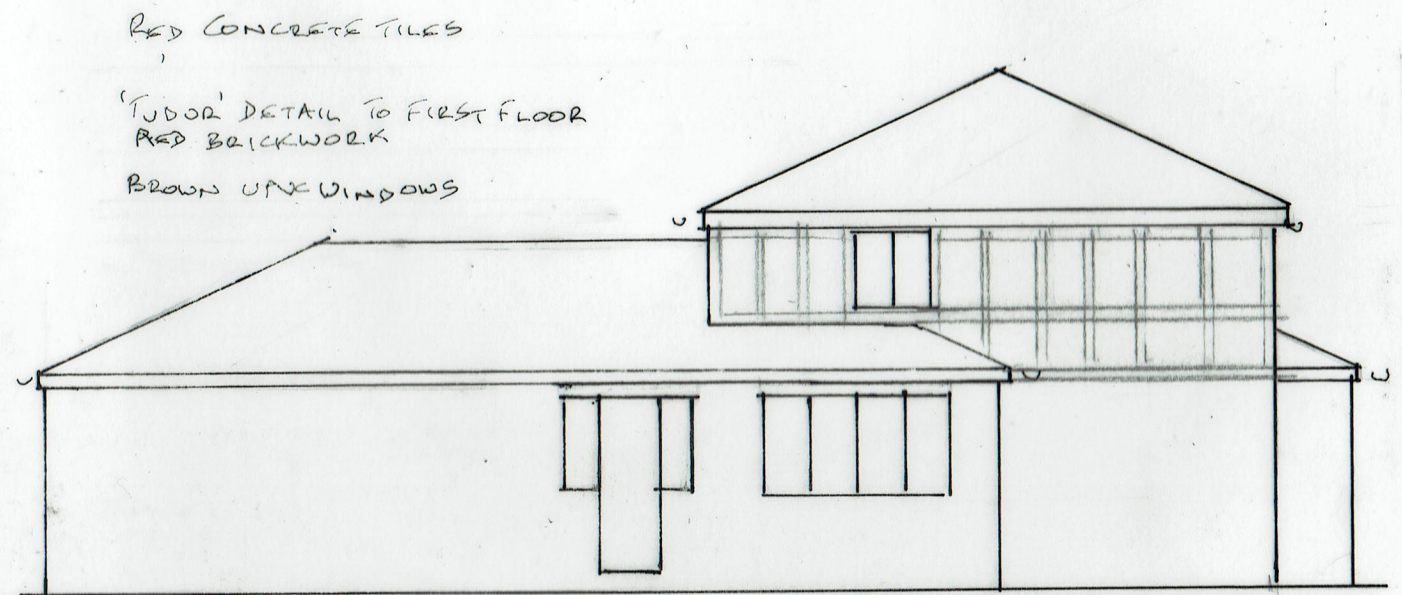

SIDE ELEVATION

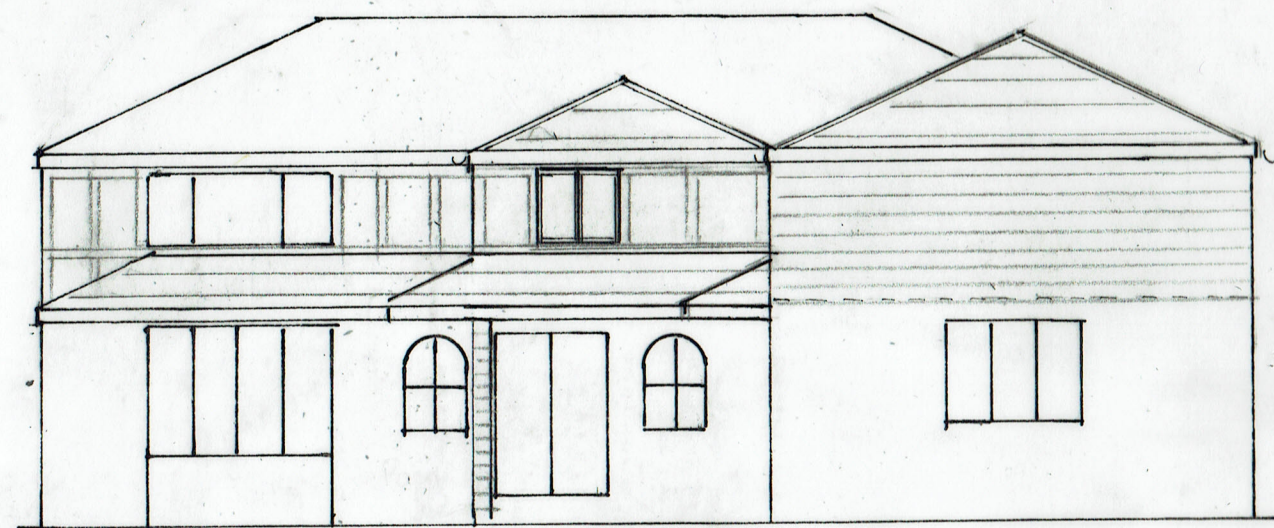

PROPOSED FRONT ELEVATION

MATERIALS
TO MATCH EXISTING



SIDE ELEVATION

S ELEVATIONS

0 ——— METRES ——— 5

SCALE 1:100 Q A3

15/06/2021

22/06/05

FIRST FLOOR EXTENSION OVER GARAGE
1, WOODLEIGH COURT, BURY BLB ITP