


SITE SPECIFIC HAZARDS

IN ACCORDANCE WITH THE REQUIREMENTS OF THE CDM REGULATIONS 2015 THE FOLLOWING SIGNIFICANT RESIDUAL HAZARDS HAVE NOT BEEN DESIGNED OUT OF THIS PROJECT AND MUST BE TAKEN INTO CONSIDERATION BY CONTRACTORS PLANNING TO UNDERTAKE THE WORKS SHOWN ON THIS DRAWING:


SCALE 1:100

 


STRUCTURE REMOVED

NEW STRUCTURE

FLOOR AREA 207.4 SQM (2232 SQFT) GIA
PLUS CAR PORT AND BIN / CYCLE GARDEN
ST AND OPEN FRONT AND BACK PORCHES

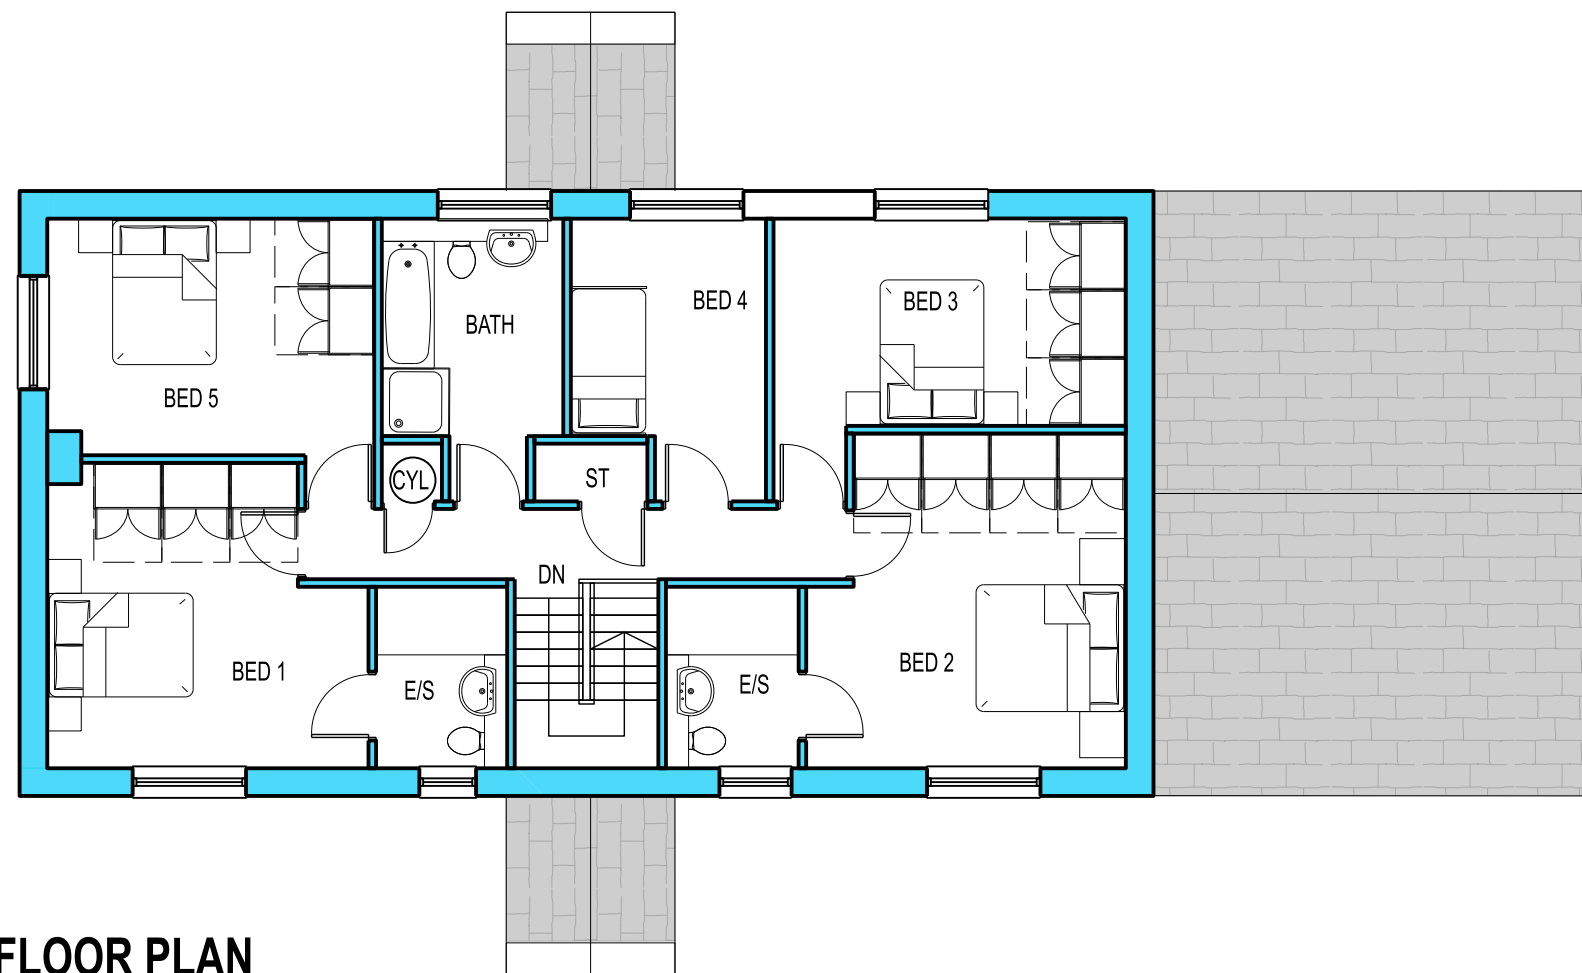

PROPOSED FIRST FLOOR PLAN

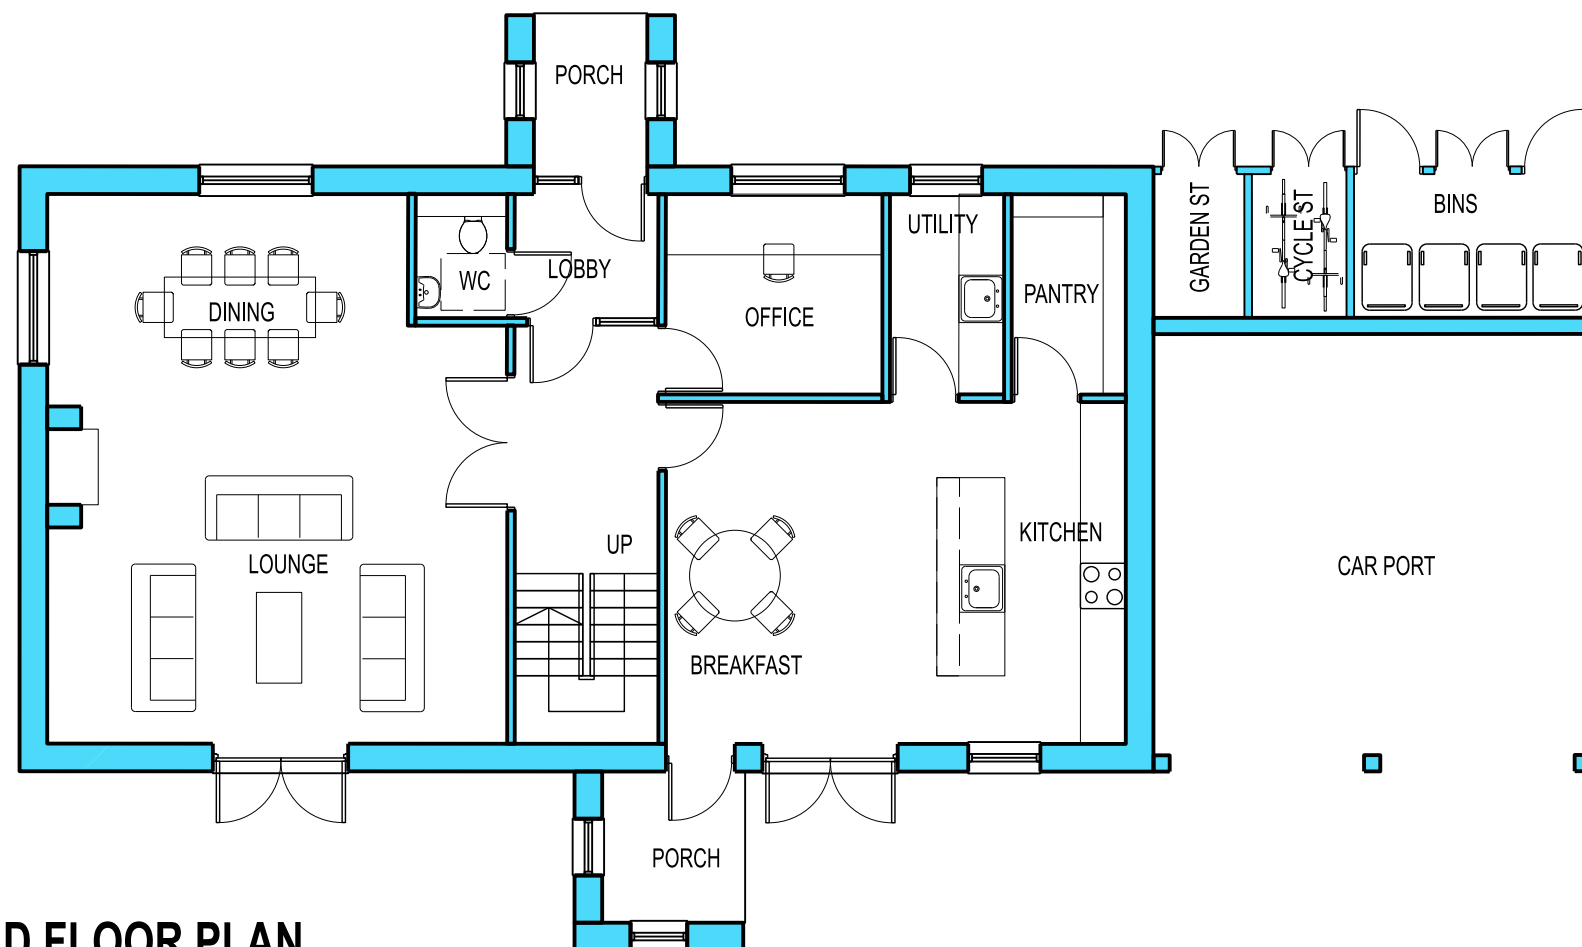

PROPOSED GROUND FLOOR PLAN

REV.	DATE	NOTES	INIT.
------	------	-------	-------

CLIENT / PROJECT
**J.BUCKLEY PROPERTIES
HOLLYMOUNT FARM
GREENMOUNT**

DRAWING TITLE
**PROPOSED NEW FARMHOUSE
TYPE 3**

STATUS
PLANNING

DATE	DRAWN	SCALE @ A3
NOV 22	RSL	1:100

PROJECT NUMBER	PLAN / BUILD	TYPE	NUMBER	REVISION LETTER
----------------	--------------	------	--------	-----------------

DRAWING NO.
108 PLN P 09 -

Site Location Plans	L	GA Plans	P	Elevations	E
Sections	S	Details	D	Prefix: Colour	C

HAWTHORN DESIGN PARTNERSHIP

HAWTHORN ESTATES LTD
LUMB, ROSSENDALE, BB4 9ND
T. 08453 900 444

E. design@hawthorn-estates.co.uk
www.hawthorn-estates.co.uk

