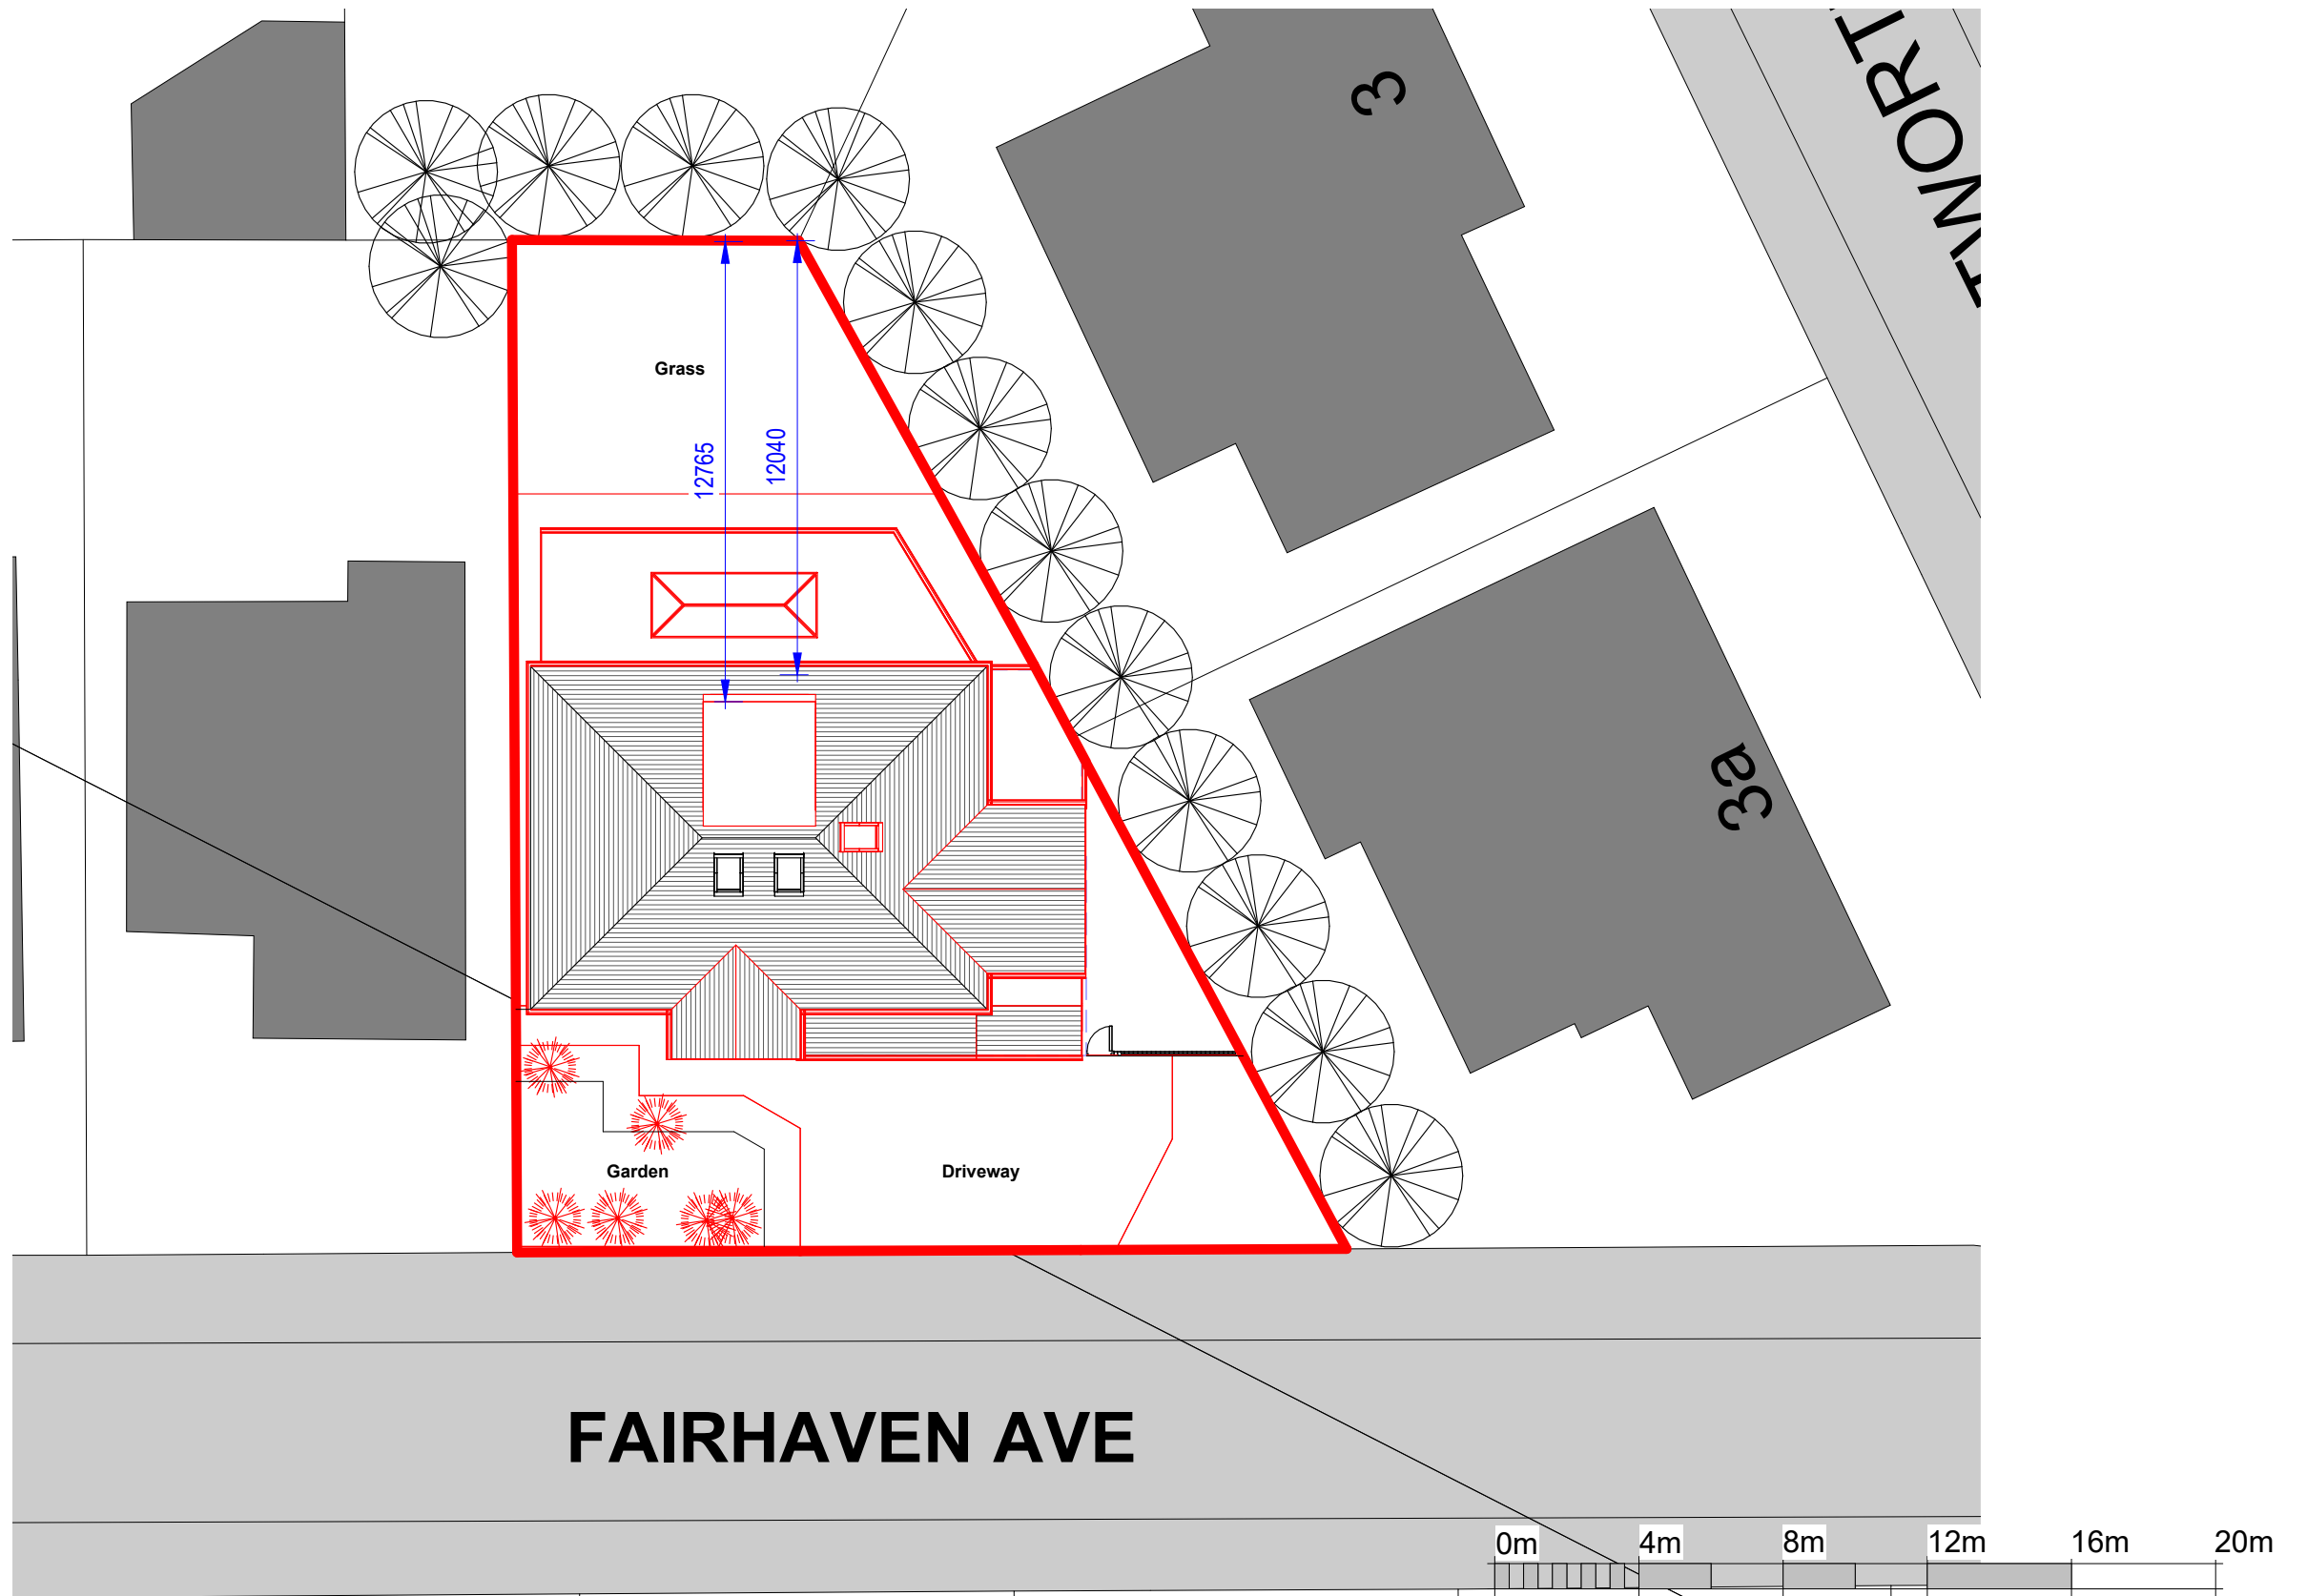


P-Site Plan
1 : 200

COPYRIGHT © ALL RIGHTS RESERVED BY VIKAS ALYAS LTD. DO NOT SCALE FROM DRAWING. DRAWING INDICATES DESIGN INTENT ONLY. REPORT ANY DISCREPANCIES TO CLIENT / VA LTD. NOT TO BE USED FOR CONSTRUCTION UNLESS STATED SO. TO BE READ IN CONJUNCTION WITH OTHER DRAWINGS OR SPECIFICATION WHERE PROVIDED.

ARCHITEK
BUILDING DESIGN CONSULTANCY

0161 511 8479
vikas@architek.uk
916 Stockport Road, Levenshulme, Manchester, M19 3AB

No.		Description	Date	PROJECT		ADDRESS		CLIENT				
P1	Issue to Planning		29.07.2025	Multiple extensions to elevations and roof dormer extension		2 Fairhaven Ave, Whitefield, Manchester M45 7QG		Radhika Jairath				
				Bury MB Council		PURPOSE OF ISSUE Planning		SHEET Proposed Site Plan		Date 27-05-2025	Project number 1335	Scale (@ A3) 1 : 200
								Drawn by NA	DRAWING NUMBER		REV	
								Checked by VA	A101		P1	