

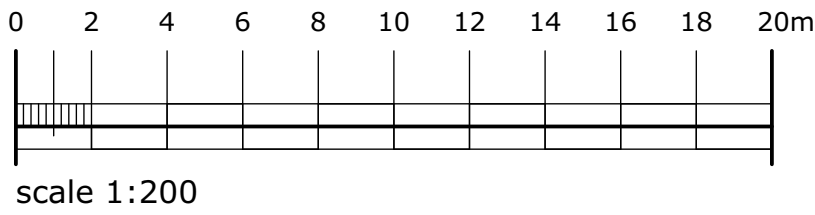
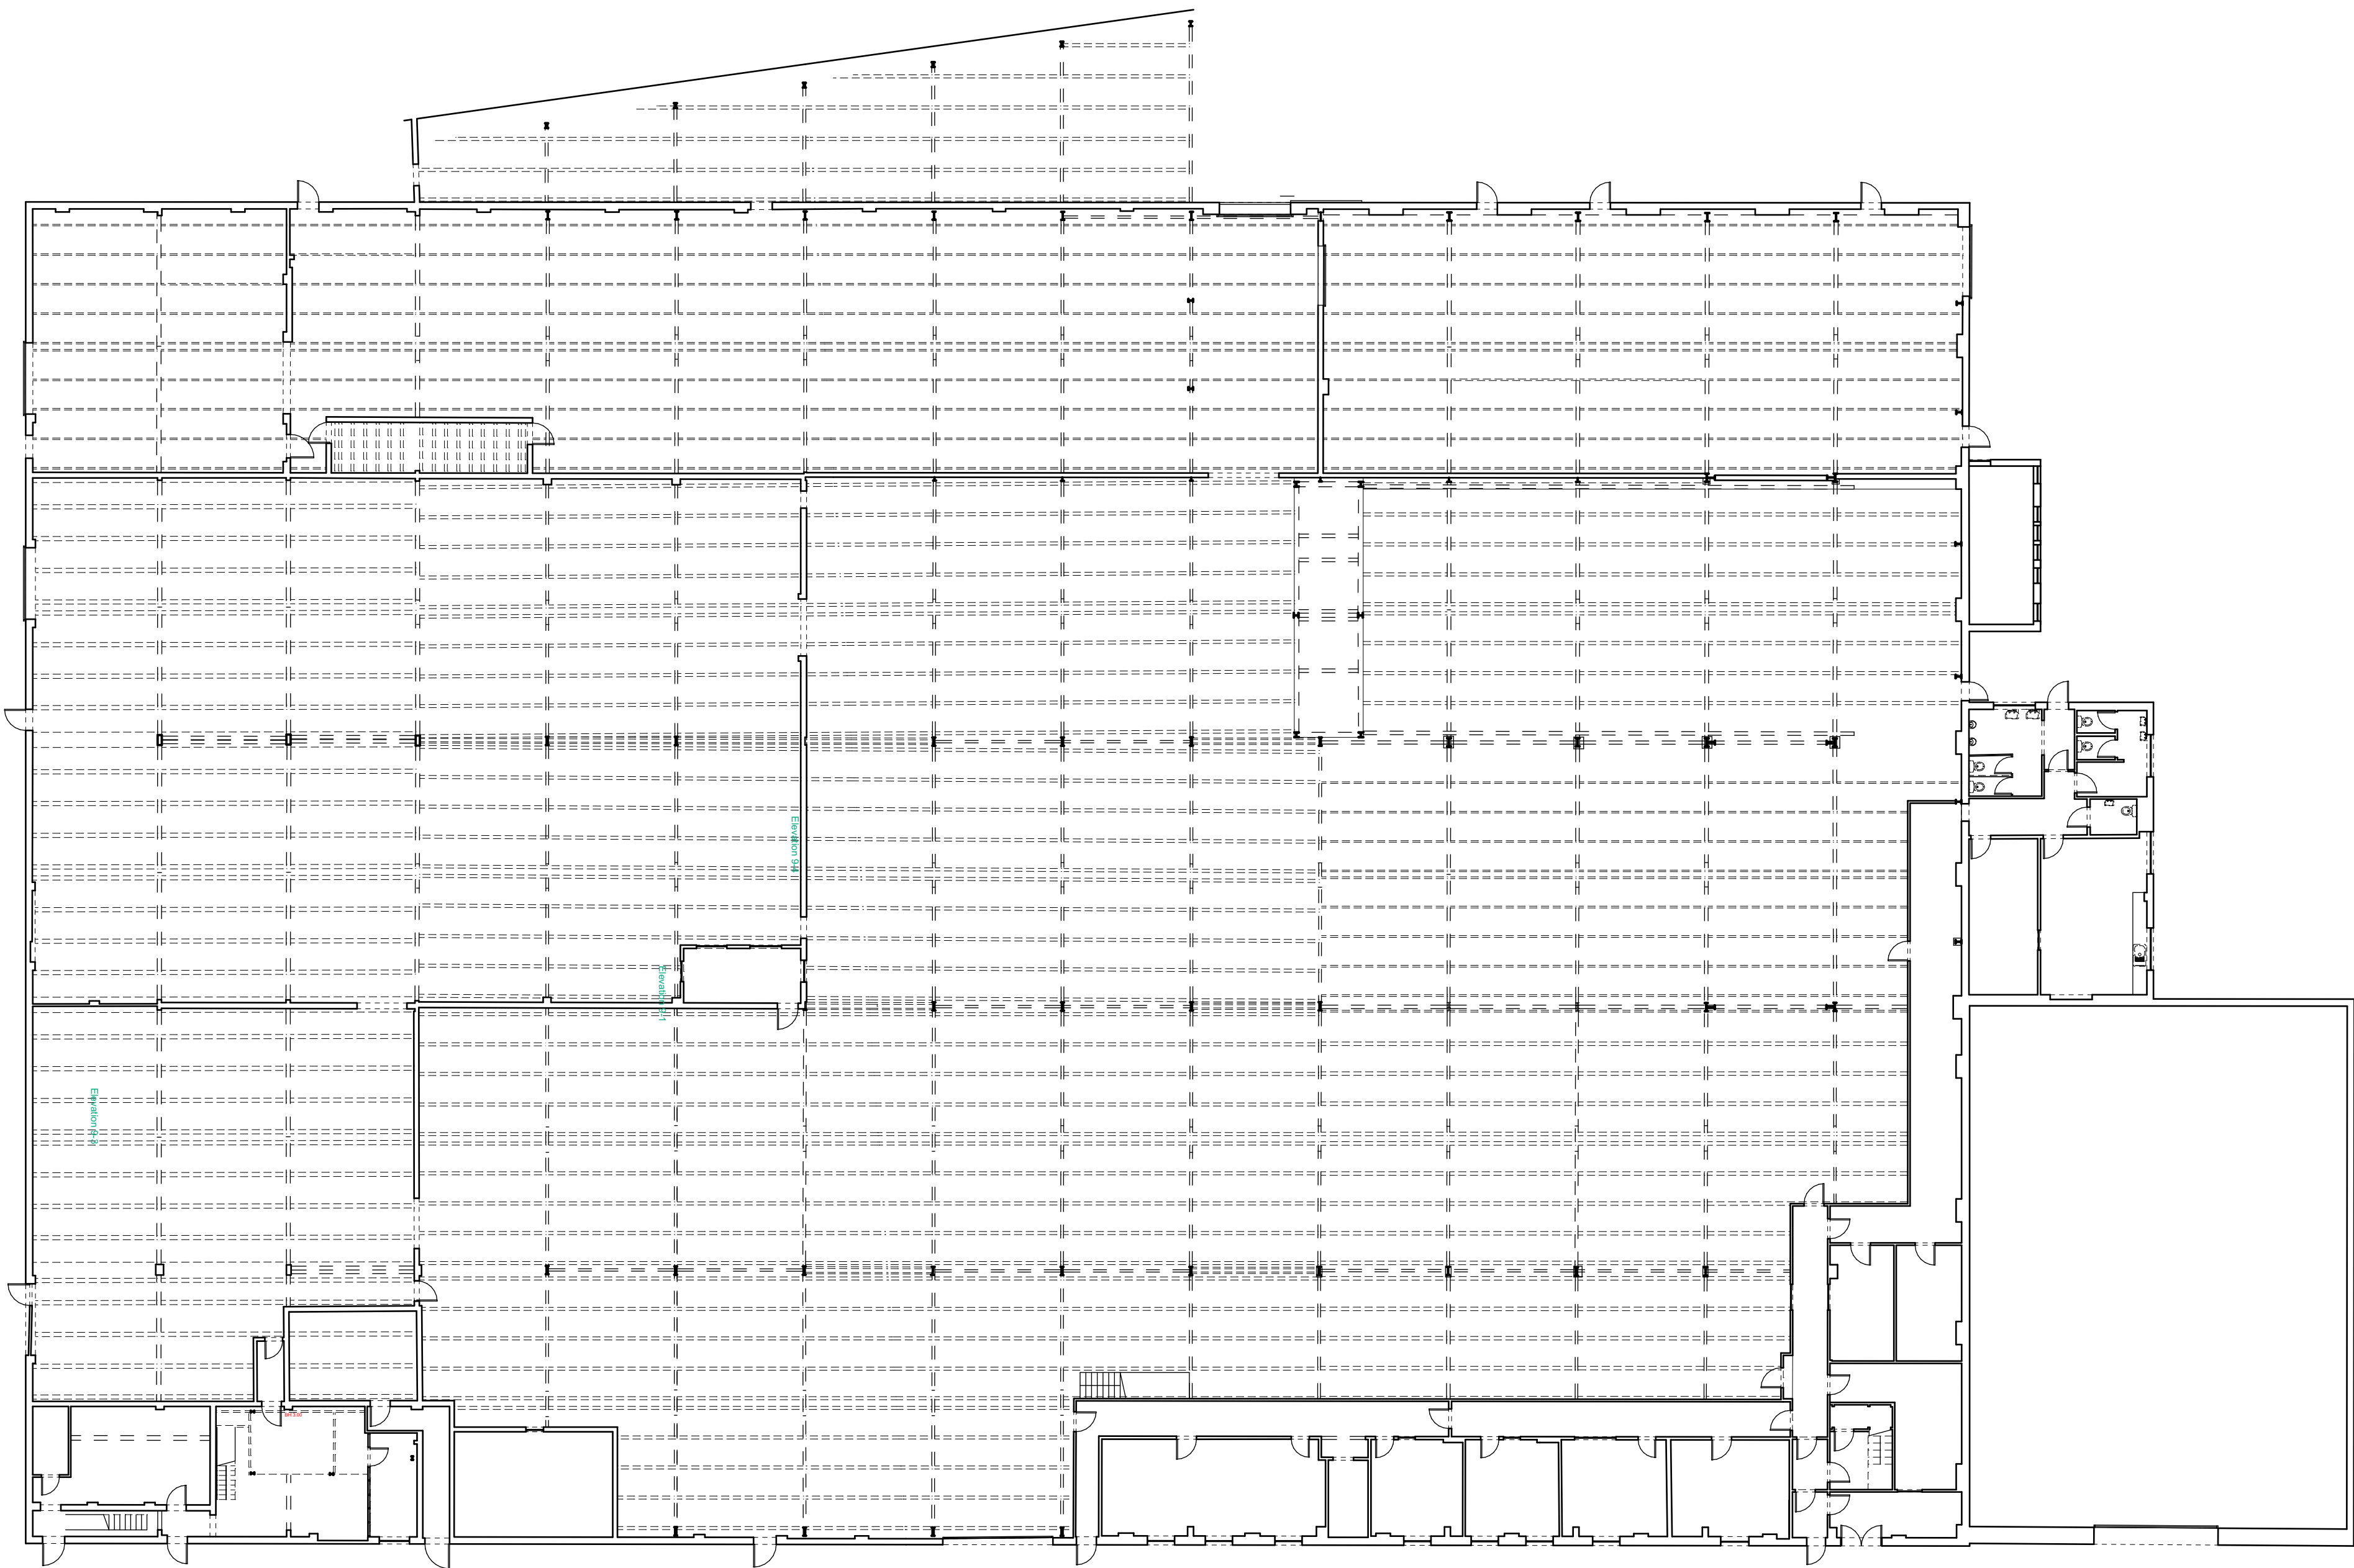
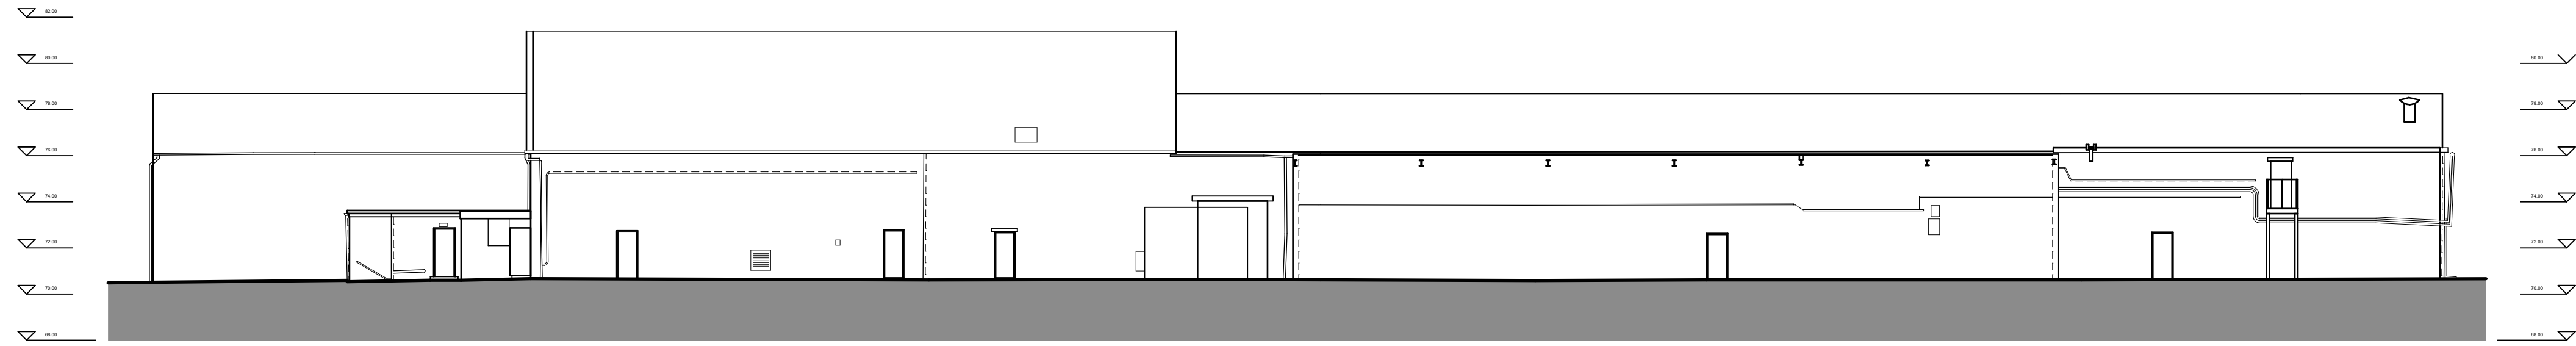


revision notes			
rev	date	by	description
01:	__/__/__		original issue

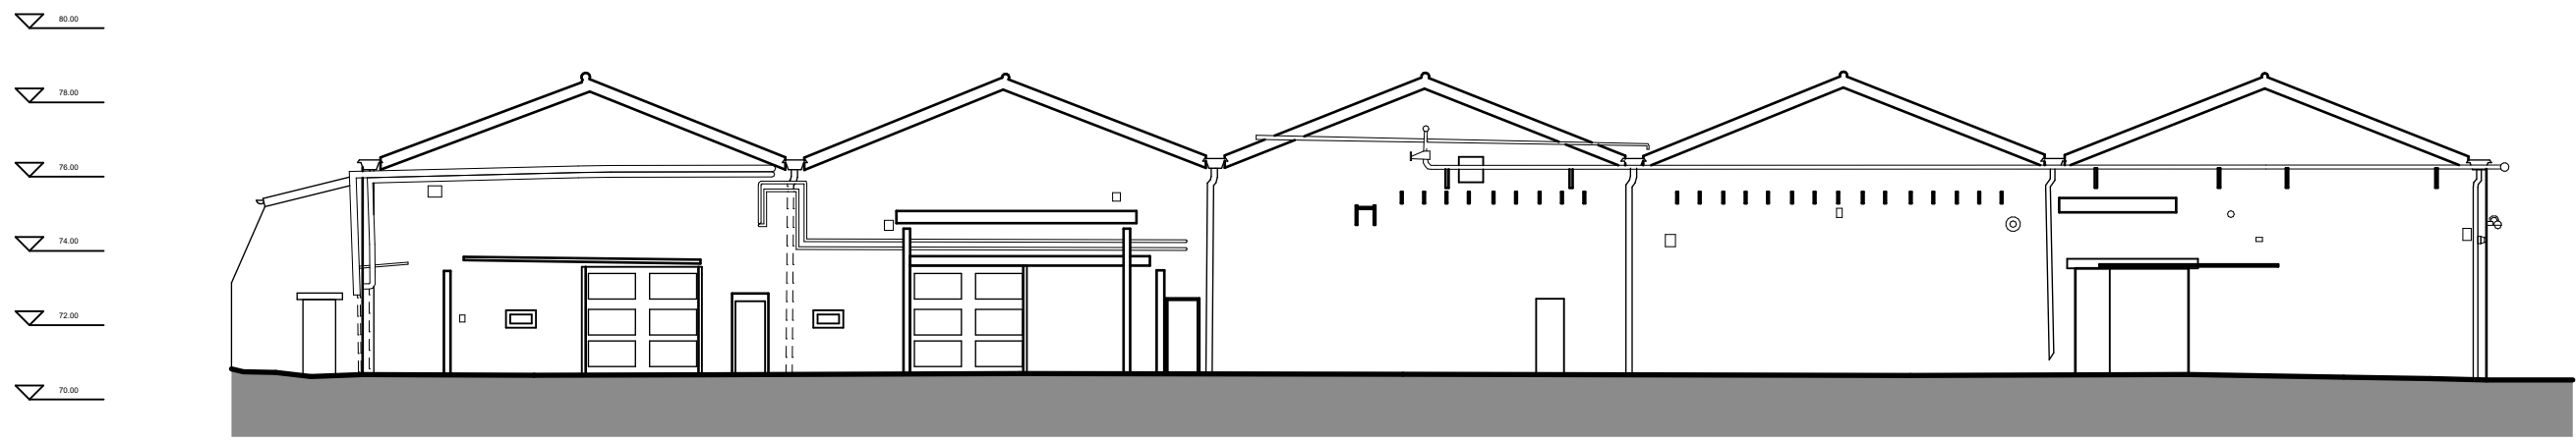

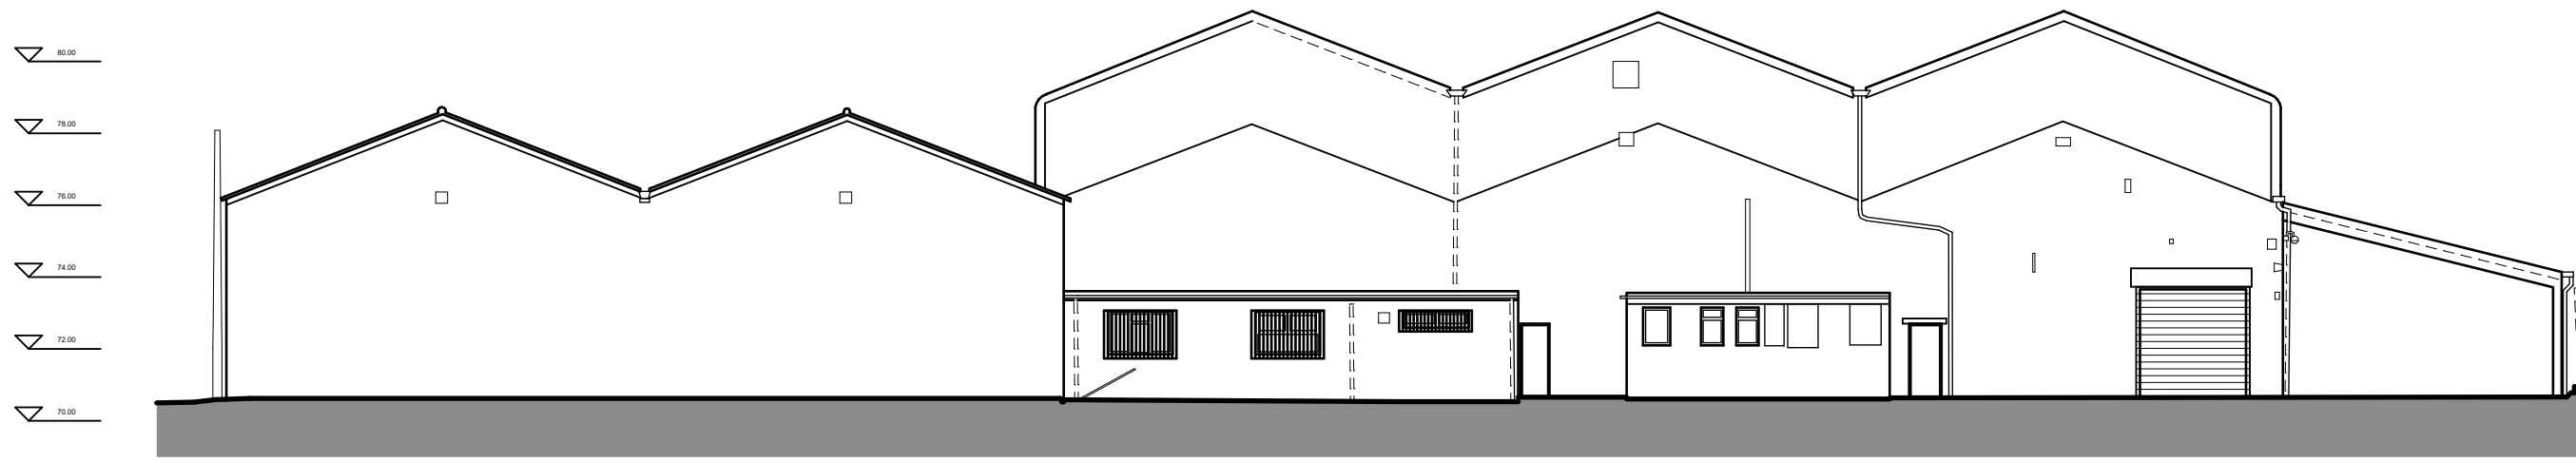

campbell driver partnership

Suite 25, Unit 2
Northlight House
Pendle Road
Brierfield
Nelson
BB9 5FL

01254 297700
www.cdparchitects.co.uk

client:	gfc investments		
project:	warth industrial park redevelopment		
	warth road, bury, BL9 9TB		
sheet:	building A existing floor plans and elevations		
drawing no:	24.100.00-CDP-??-DR-A-2001	P01	
scale:	1:200 @ A1	status:	WIP
date:	??/??/??	drawn by:	??