
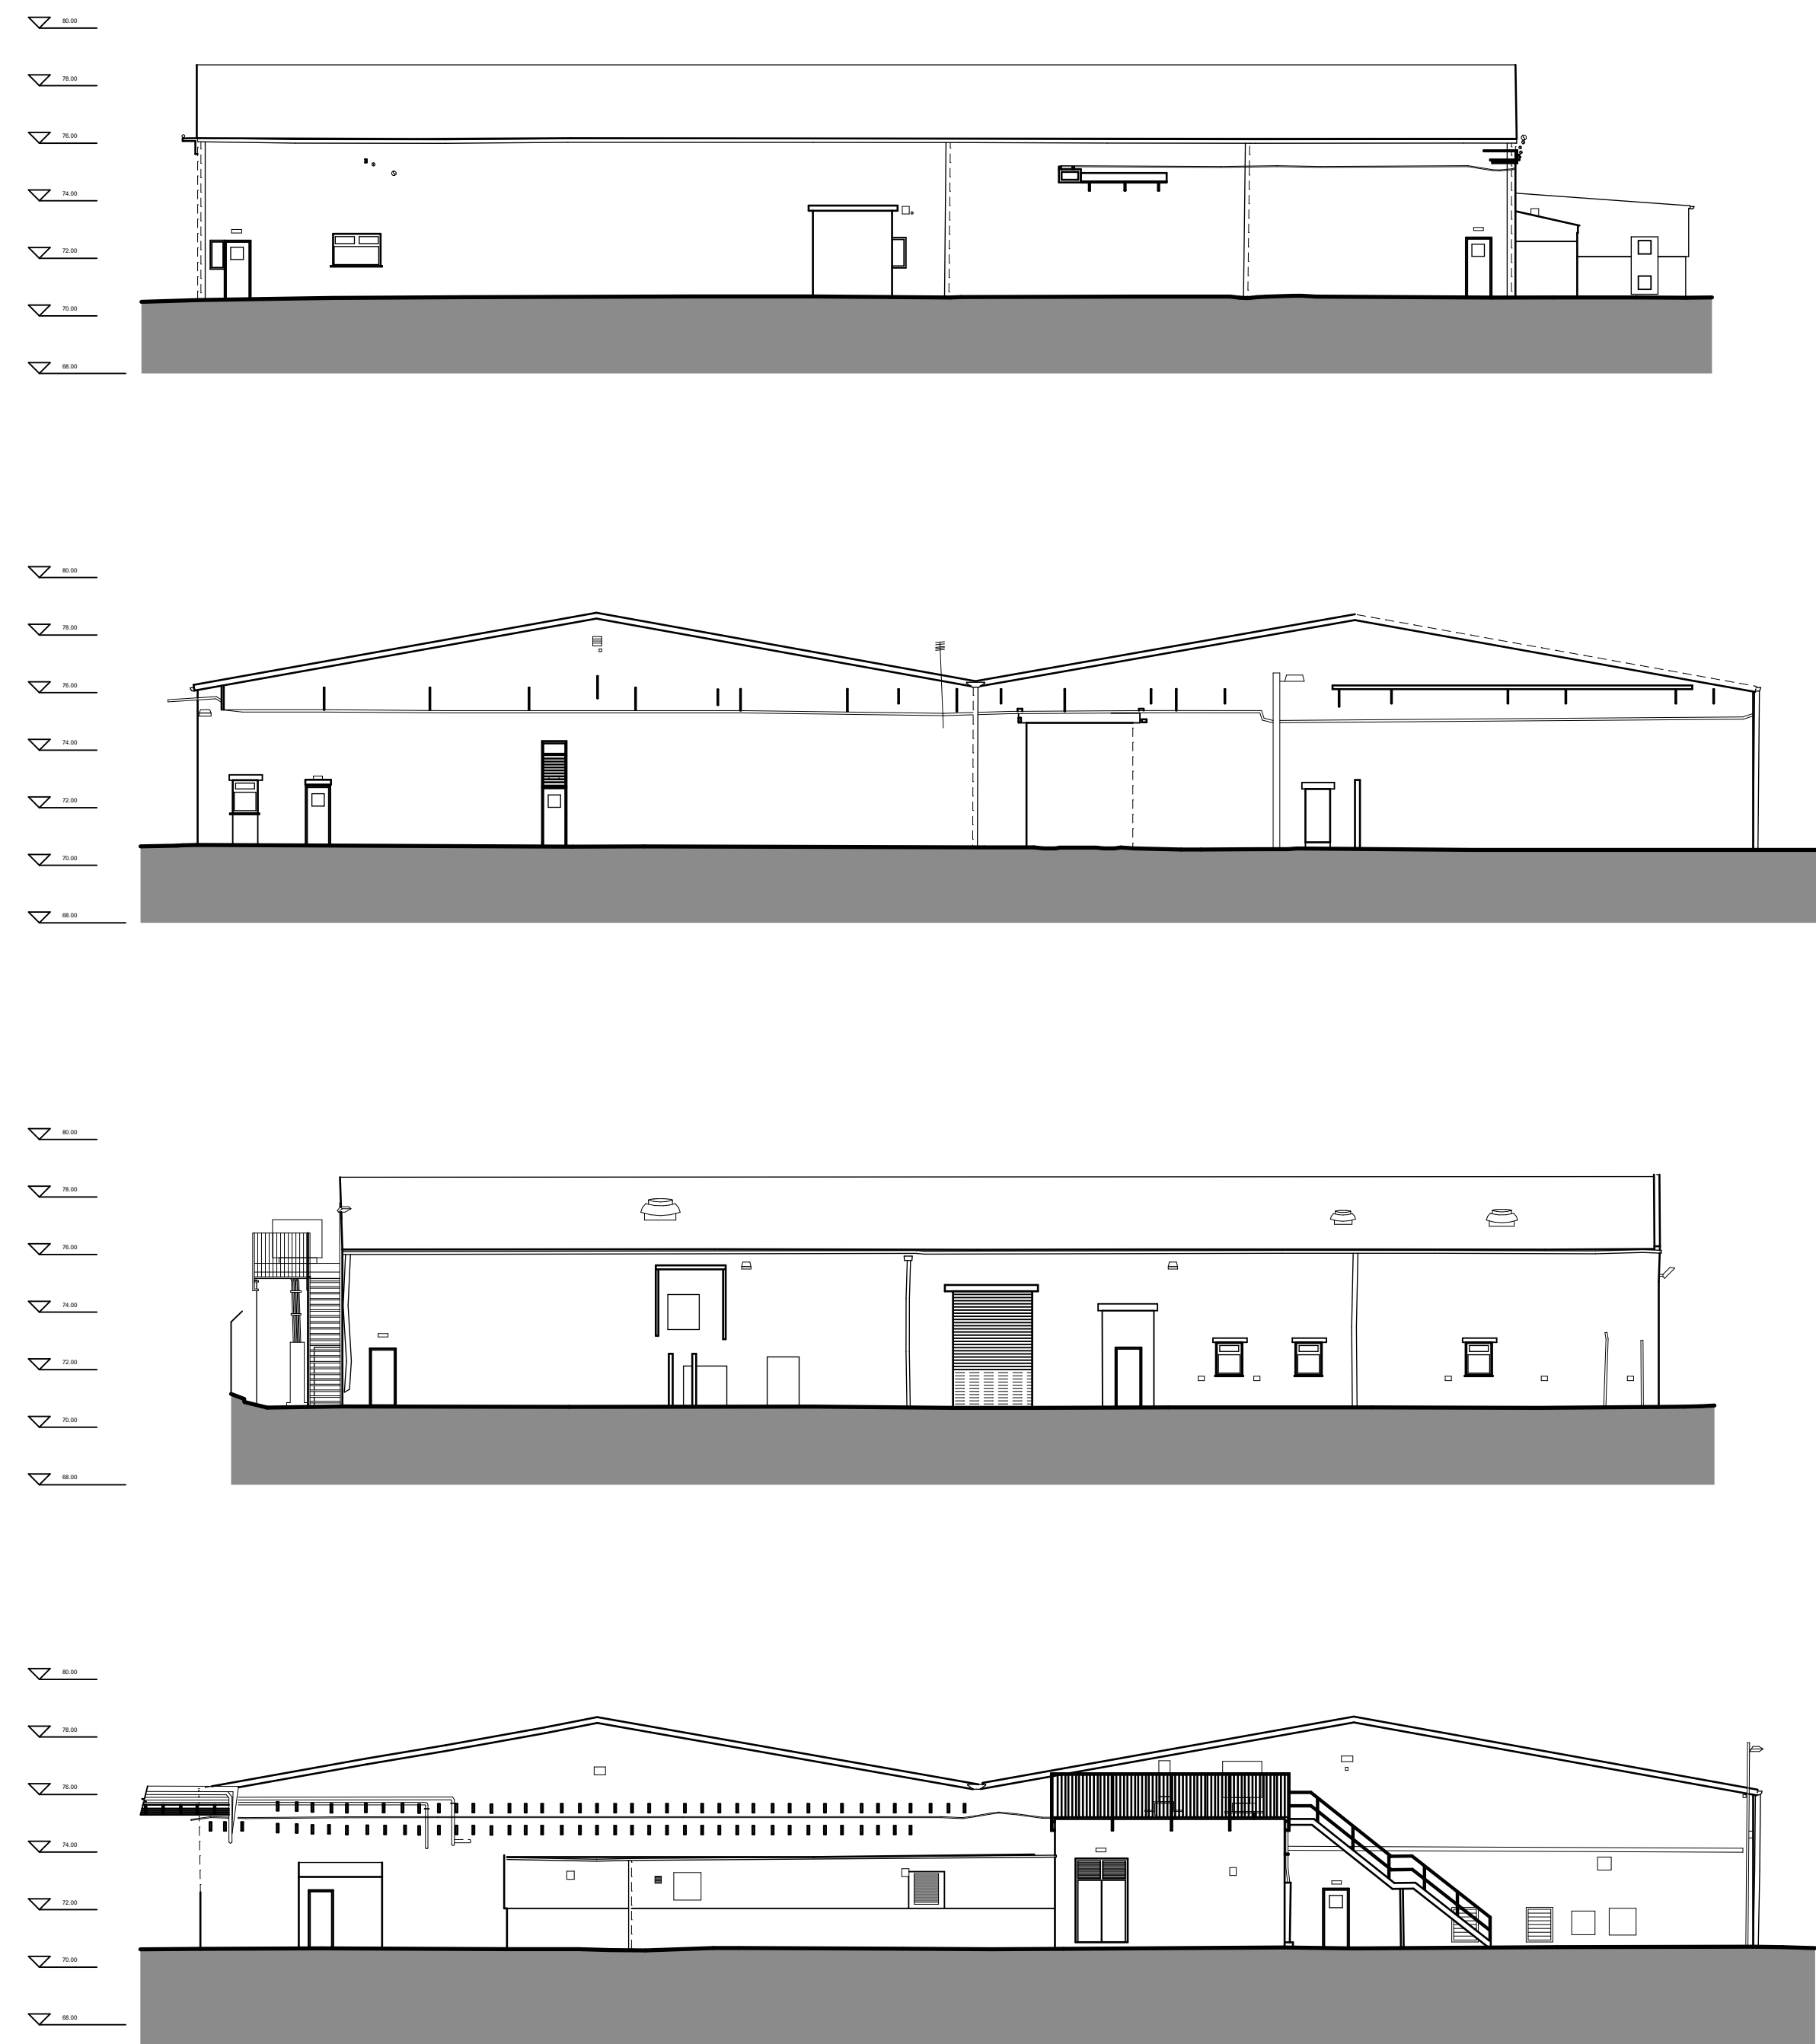


revision notes			
rev	date	description	
01:	??/??/??	original issue	

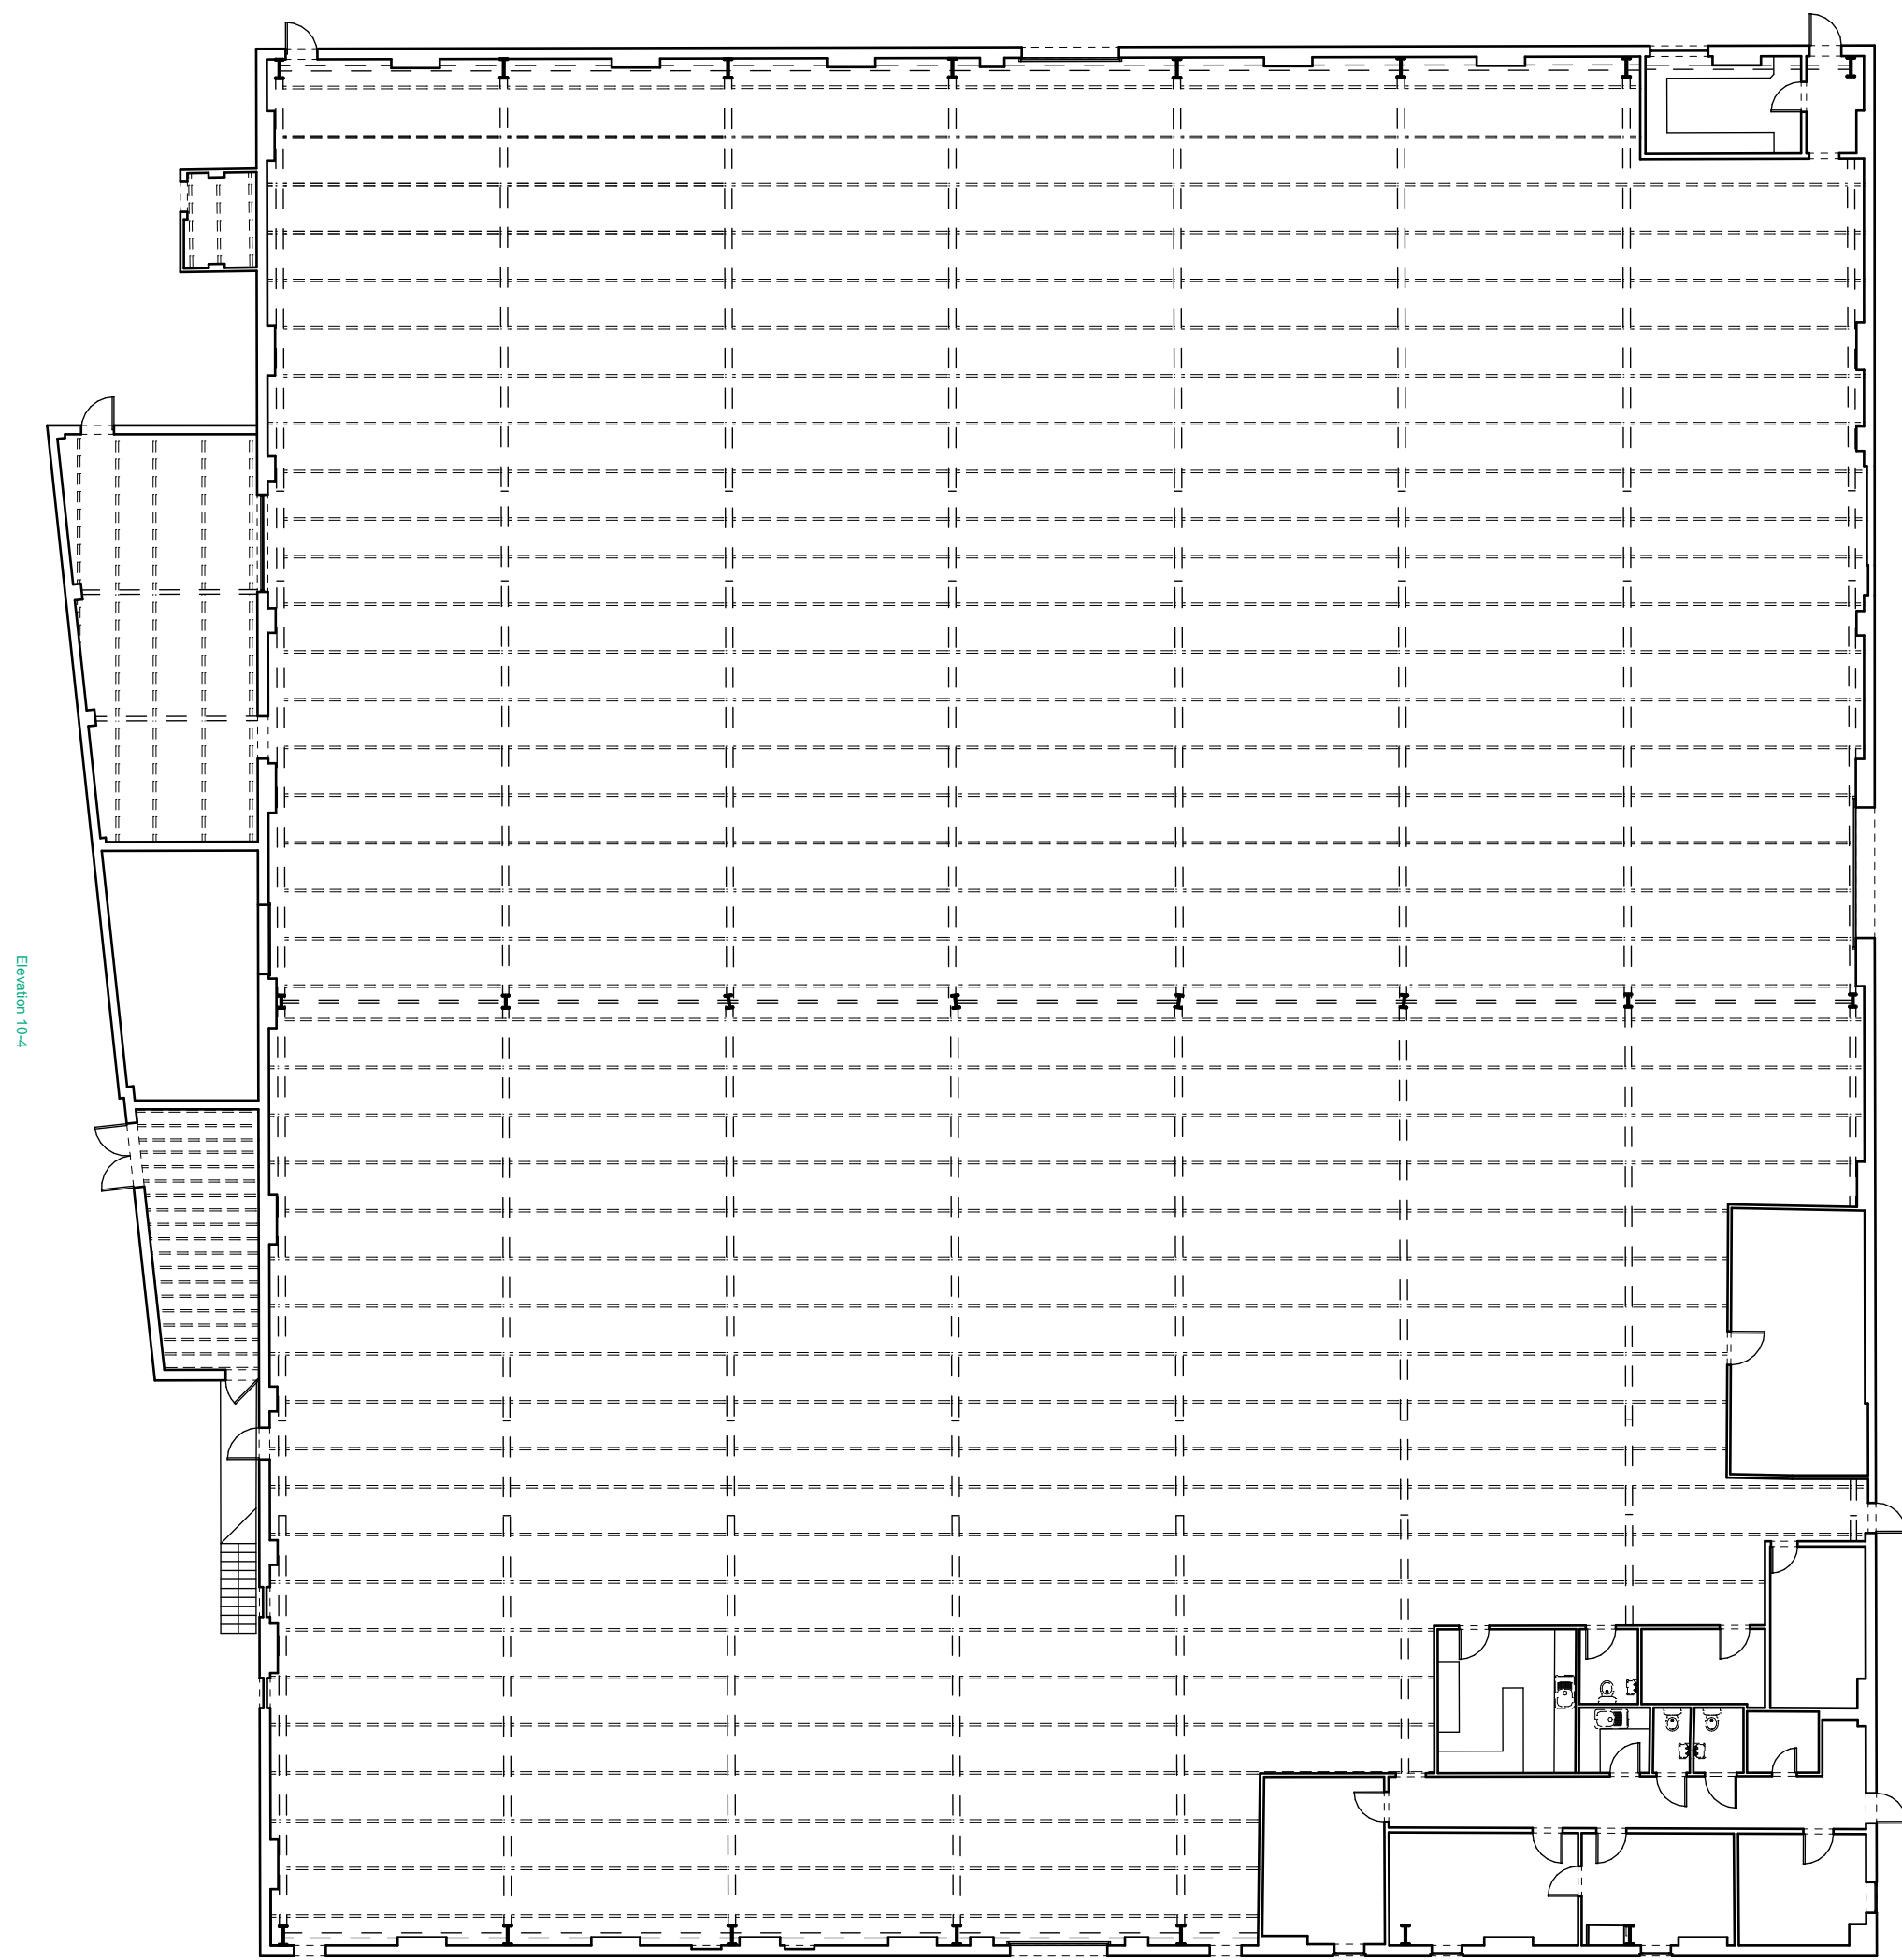

campbell driver partnership

Suite 25, Unit 2
Northlight House
Pendle Road
Brierfield
Nelson
BB9 5FL

01254 297700
www.cdparchitects.co.uk

client:	glic investments		
project:	warth industrial park redevelopment		
	warth road, bury, BL9 9TB		
sheet:	building B existing floor plans and elevations		
drawing no:	24.100.00-CDP-??-DR-A-2002	P01	
scale:	1:200 @ A1	status:	WIP
date:	??/??/??	drawn by:	??