



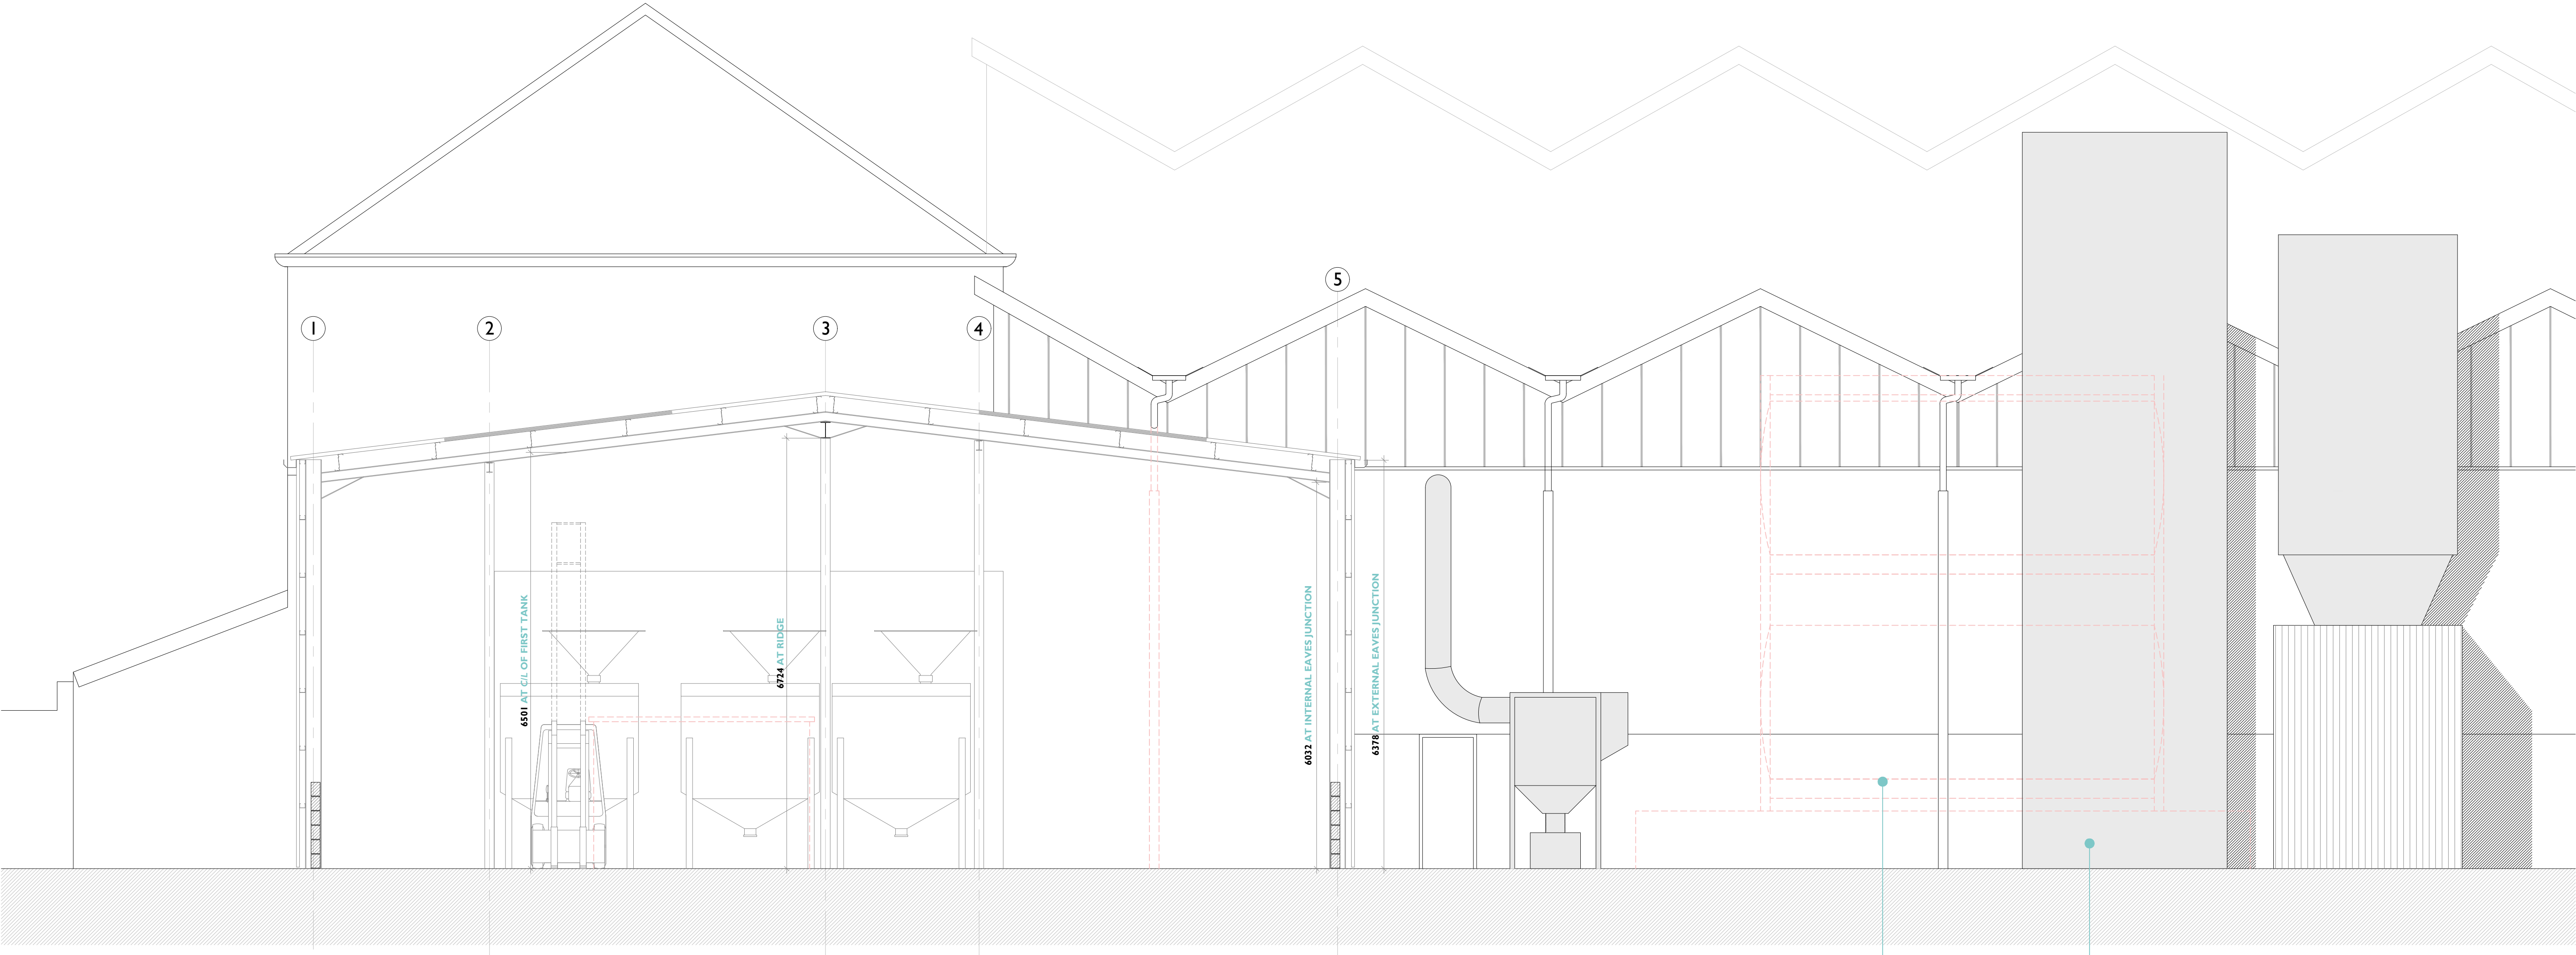

proposed section
thru rear elevation
scale 1:50 @ A1

location of proposed silo
existing water tanks, framework and
bund wall constructions to be removed

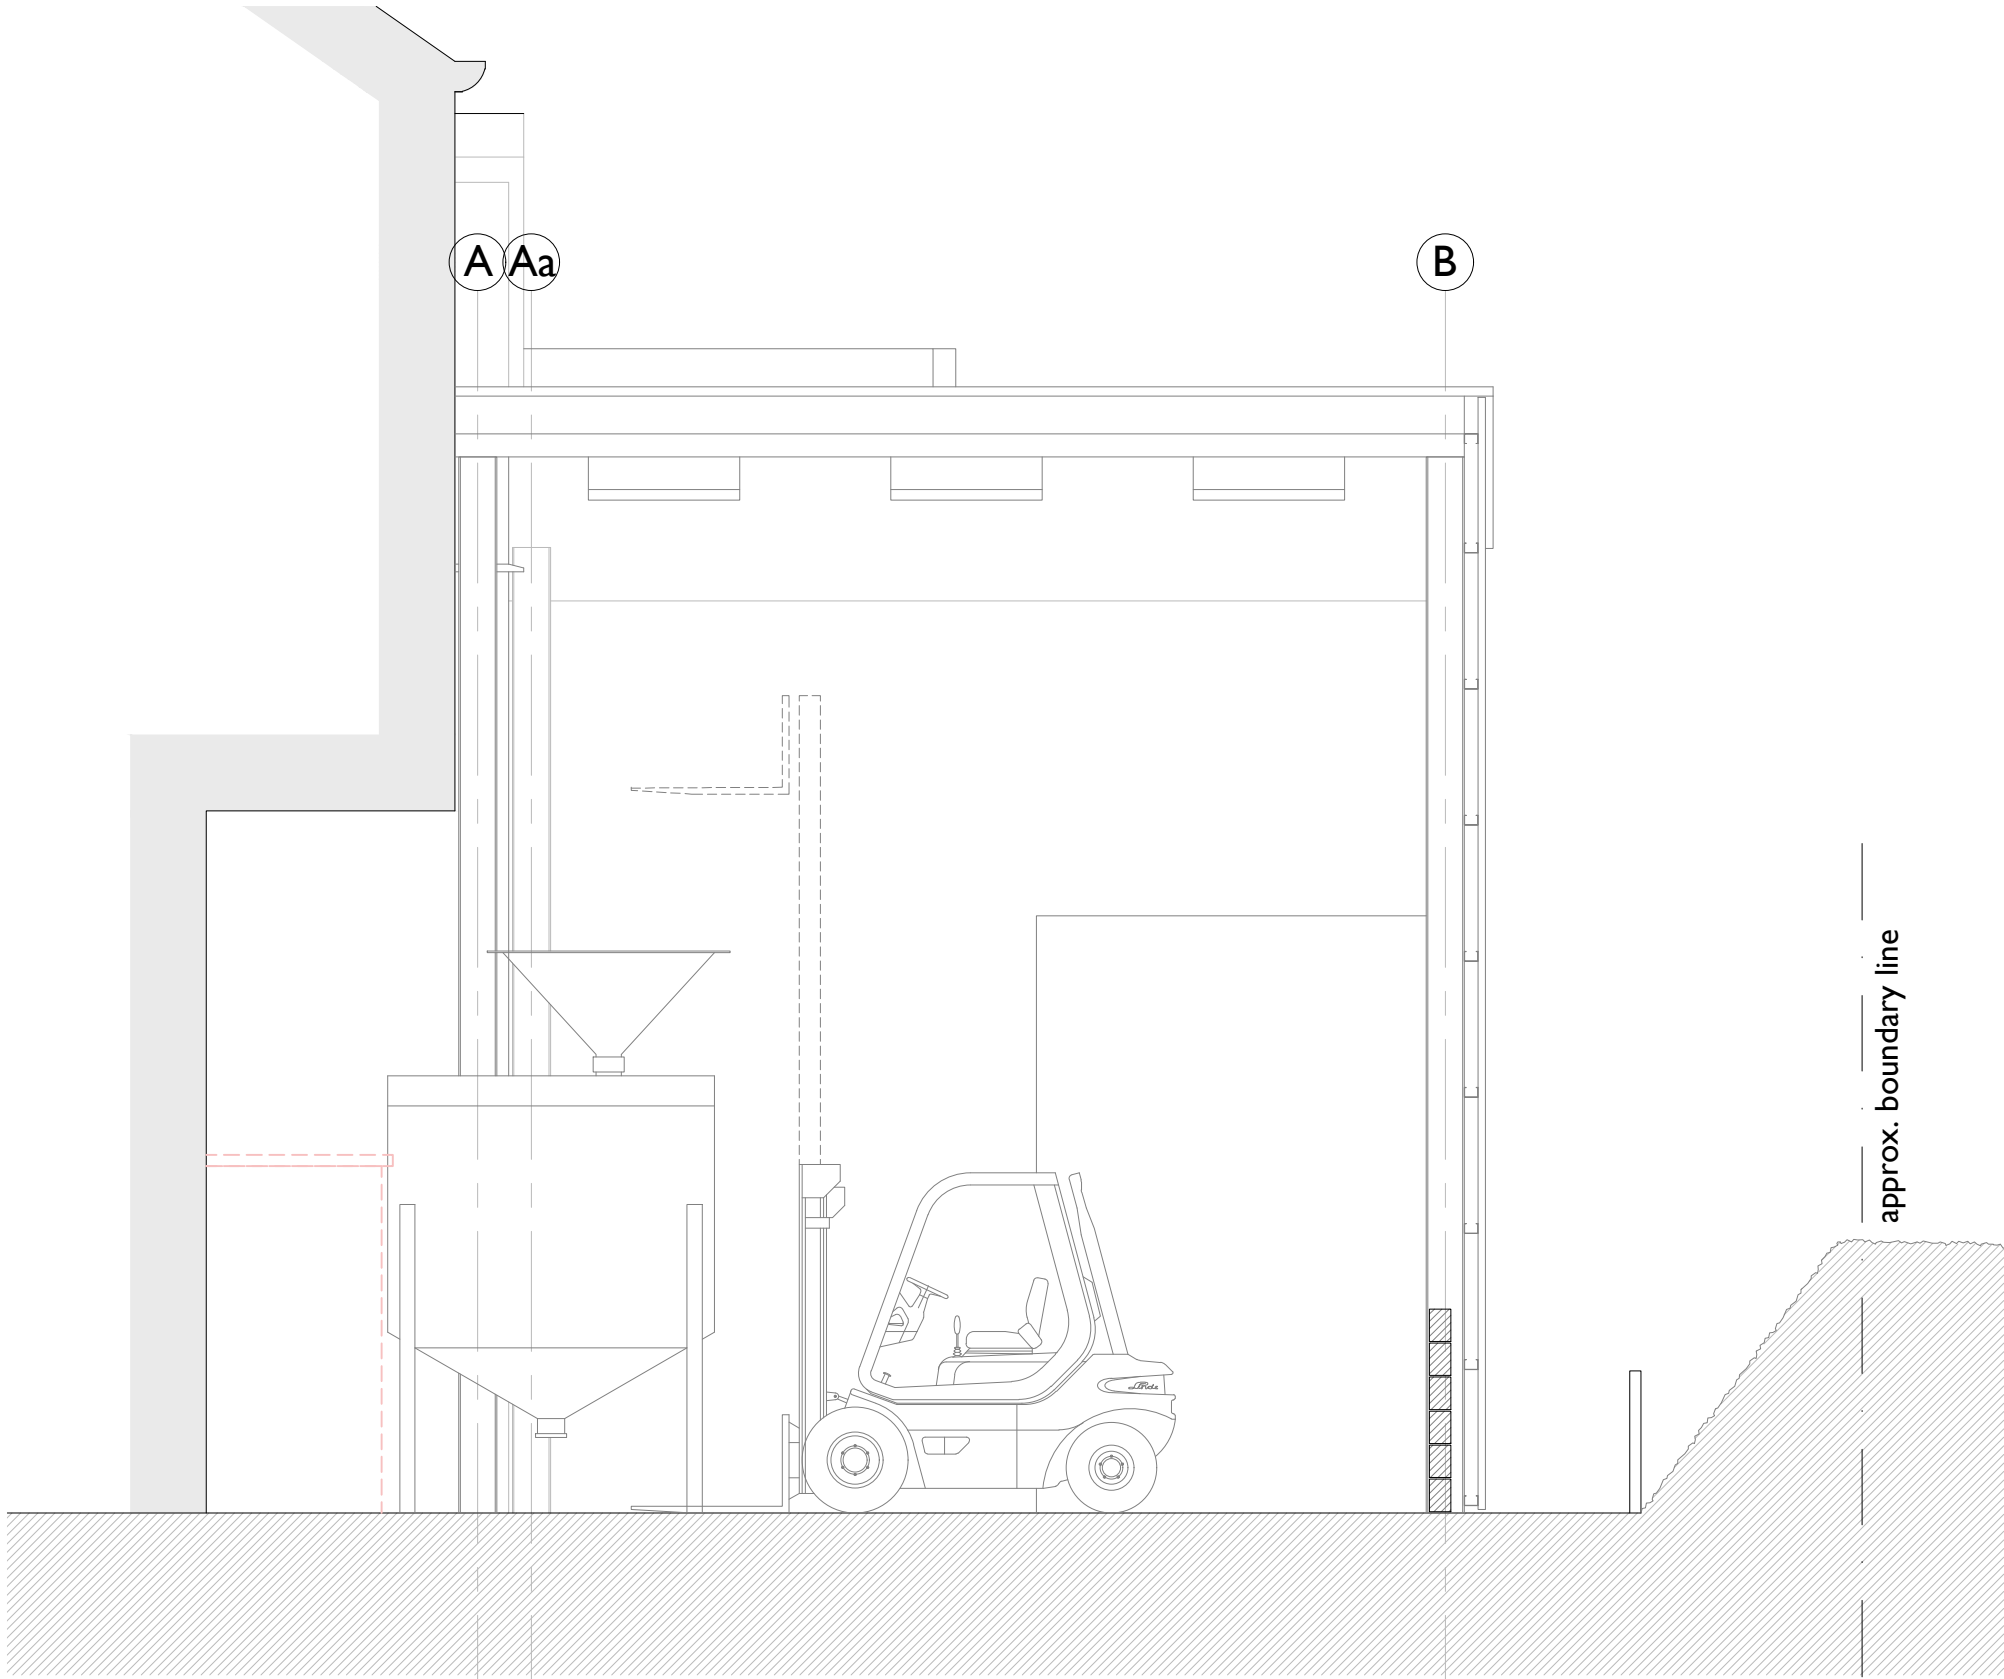

sectional section
thru side elevation
scale 1:50 @ A1

- notes:
- red dashed lines indicate extent of existing construction to be removed
 - shaded areas indicate extent of existing construction to be retained

SKY architecture, design & consulting	e: james@skyarchitecture.co.uk	Client Formulated Polymer Products	Drawing Title Proposed Sections FACTORY EXTENSION	Job Number 24015	Date July 2024	Paper Size A1	Revision
	t: 07743644720	Site Address Garden Street, Ramsbottom, BL0 9BQ		Drawing Number 103	Stage Planning	Scale 1:50	
	w: www.skyarchitecture.co.uk						