


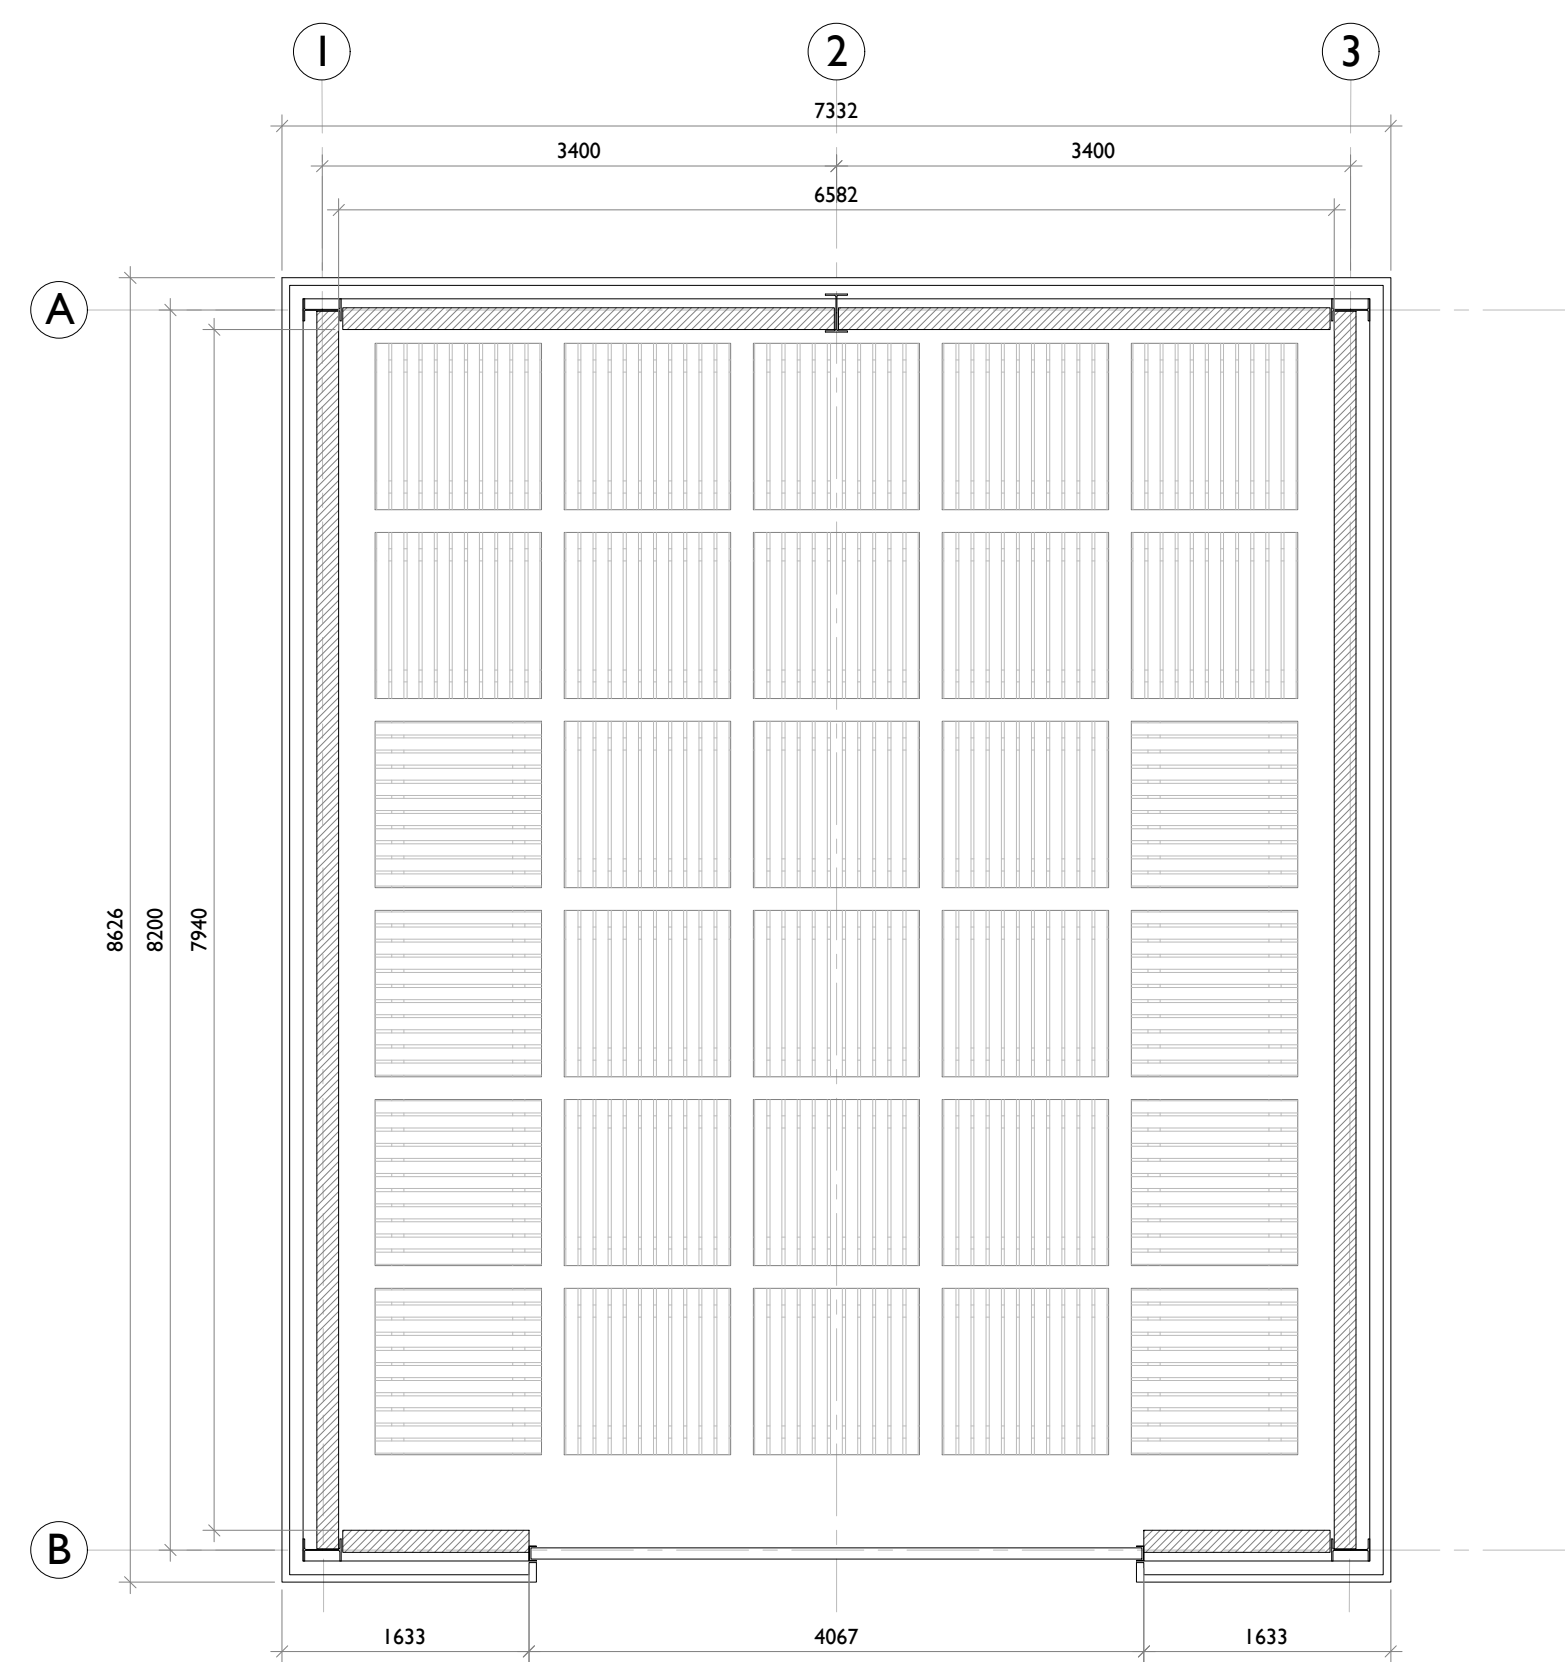

proposed plan
scale 1:50 @ A1



site plan extract
scale 1:200 @ A1



proposed elevations
scale 1:50 @ A1