




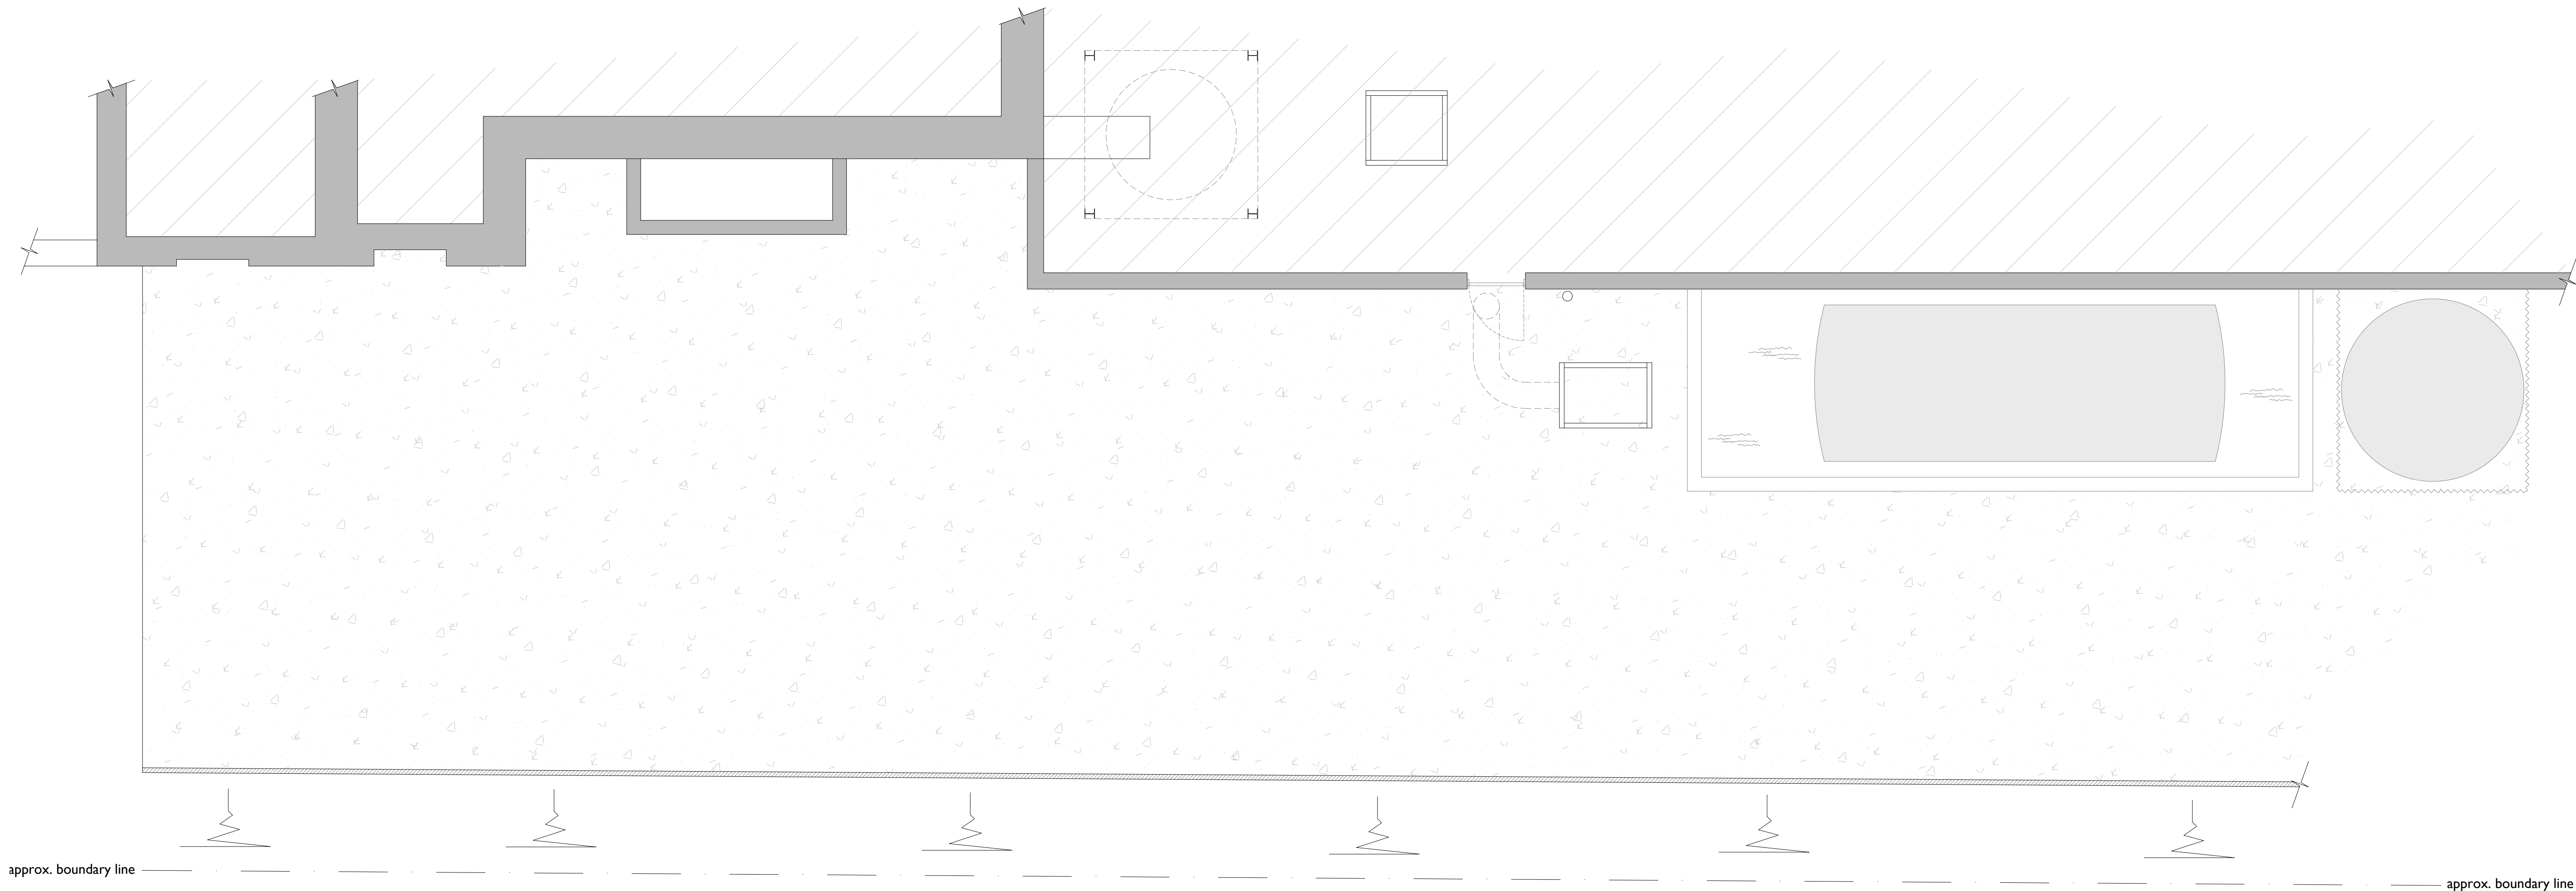

existing ground floor / site plan extract
scale 1:50 @ A1

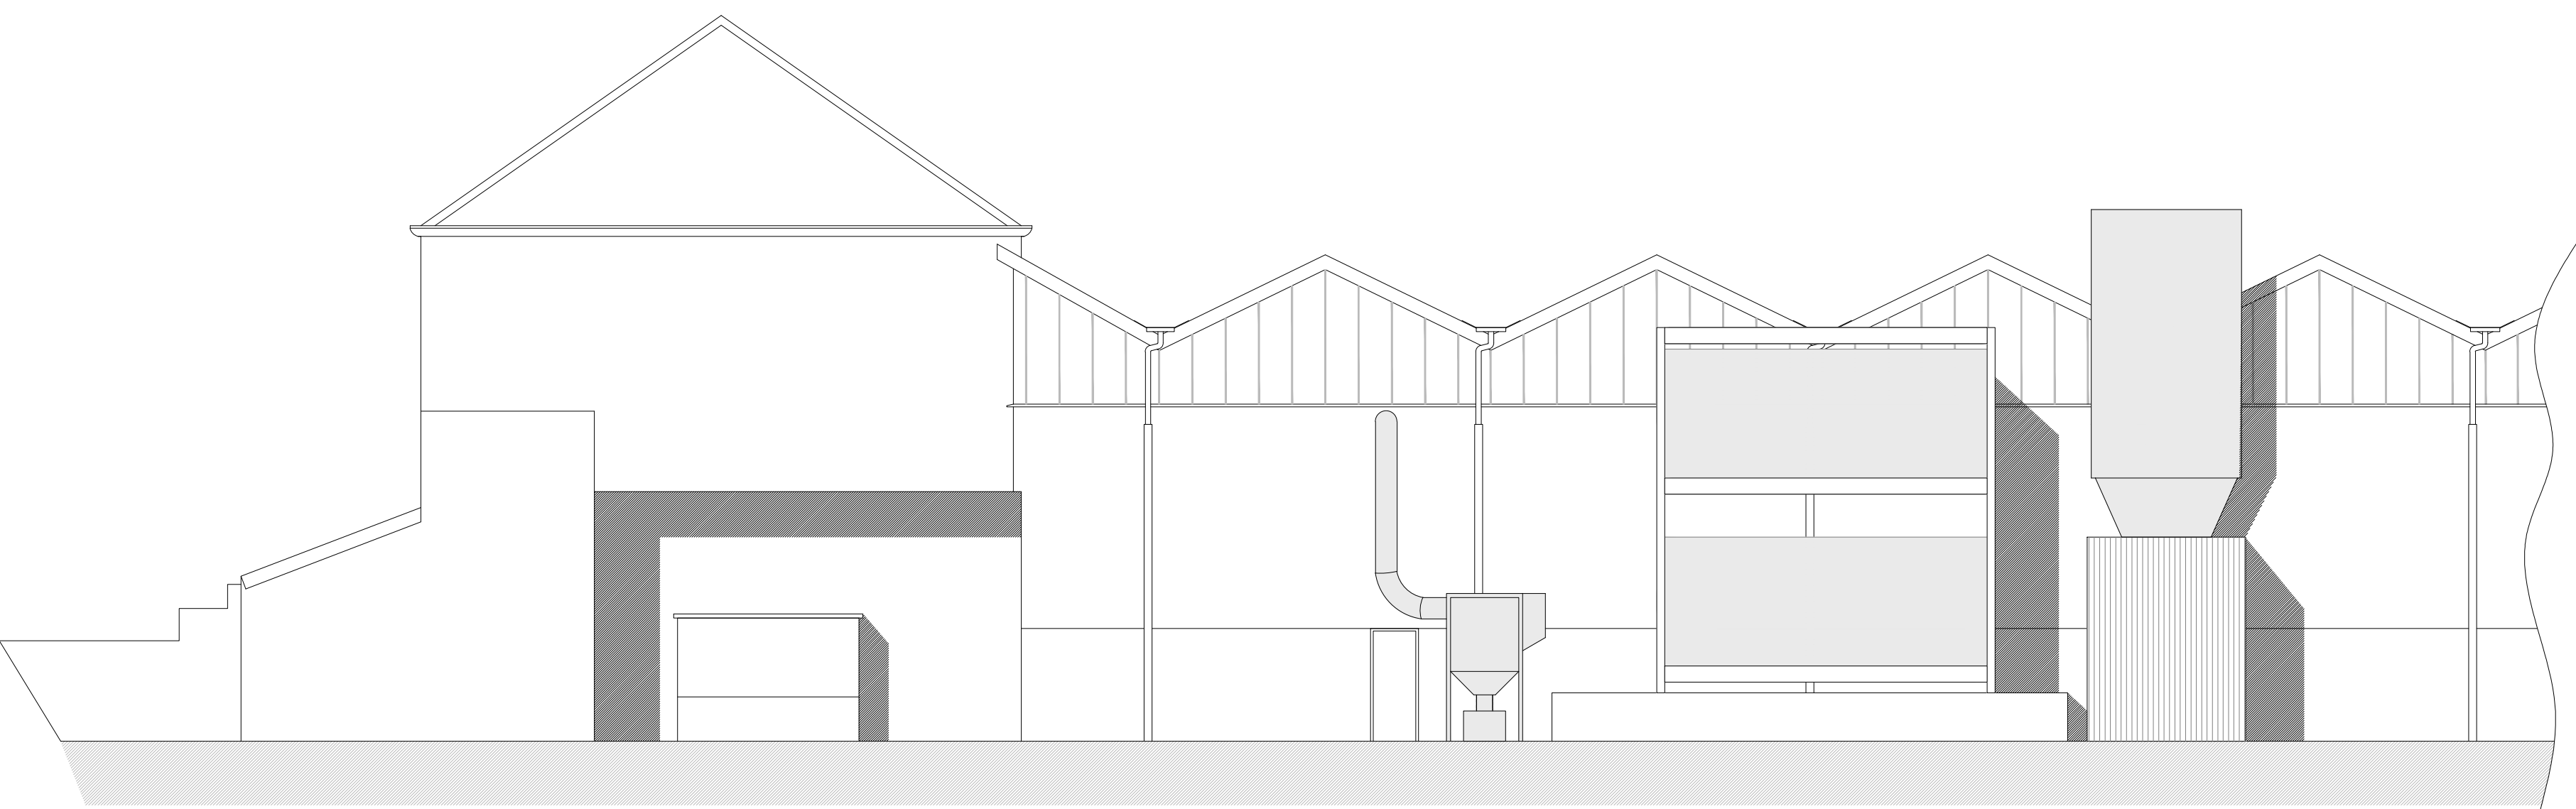

existing rear elevation
scale 1:100 @ A1

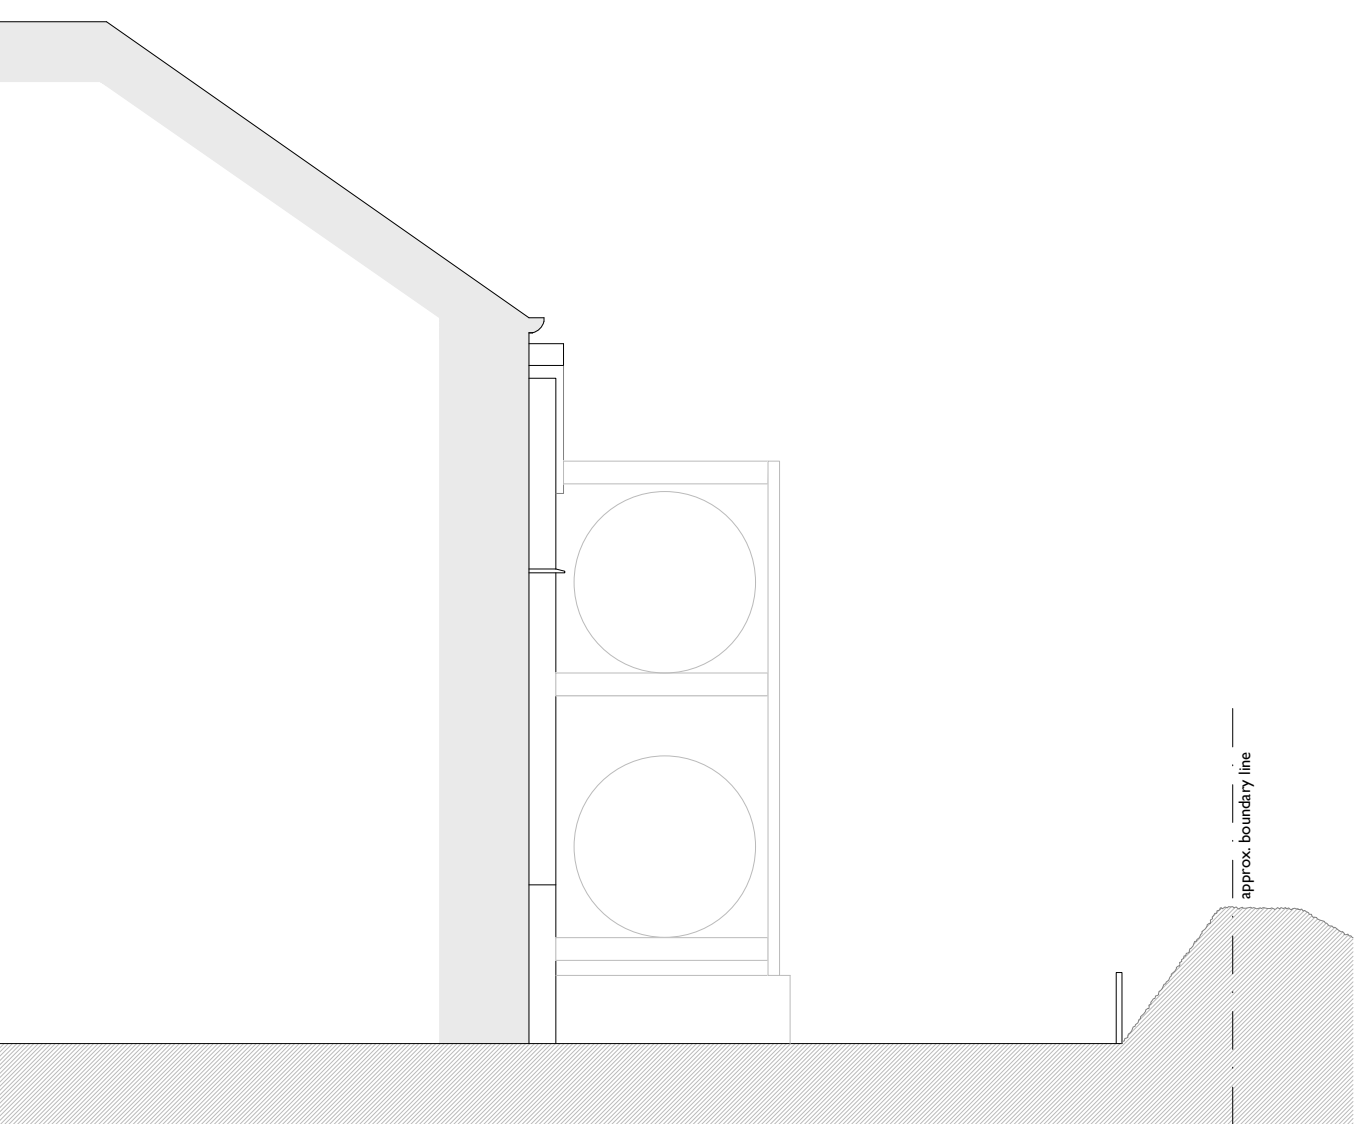

existing sectional side elevation
scale 1:100 @ A1