




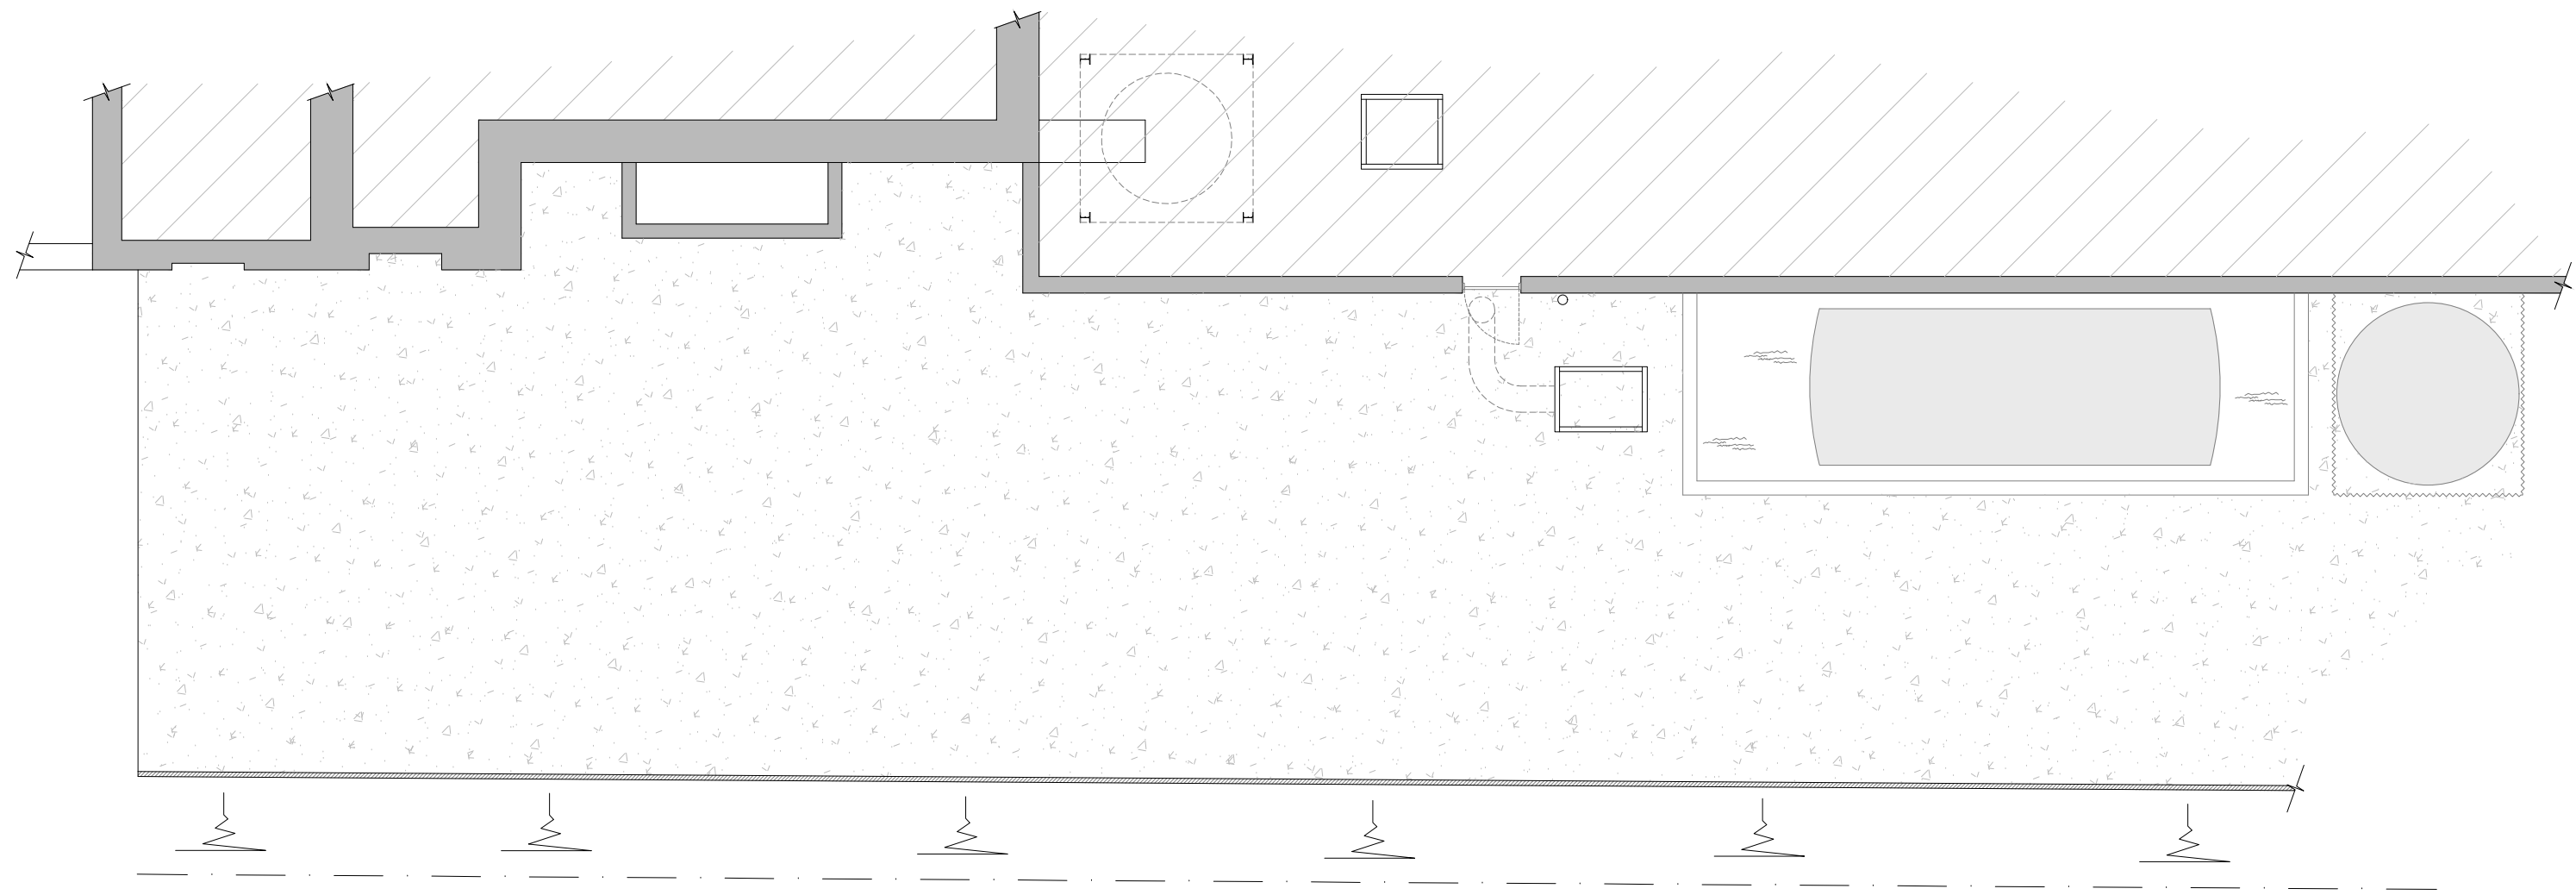

existing ground floor / site plan extract
scale 1:100 @ AI

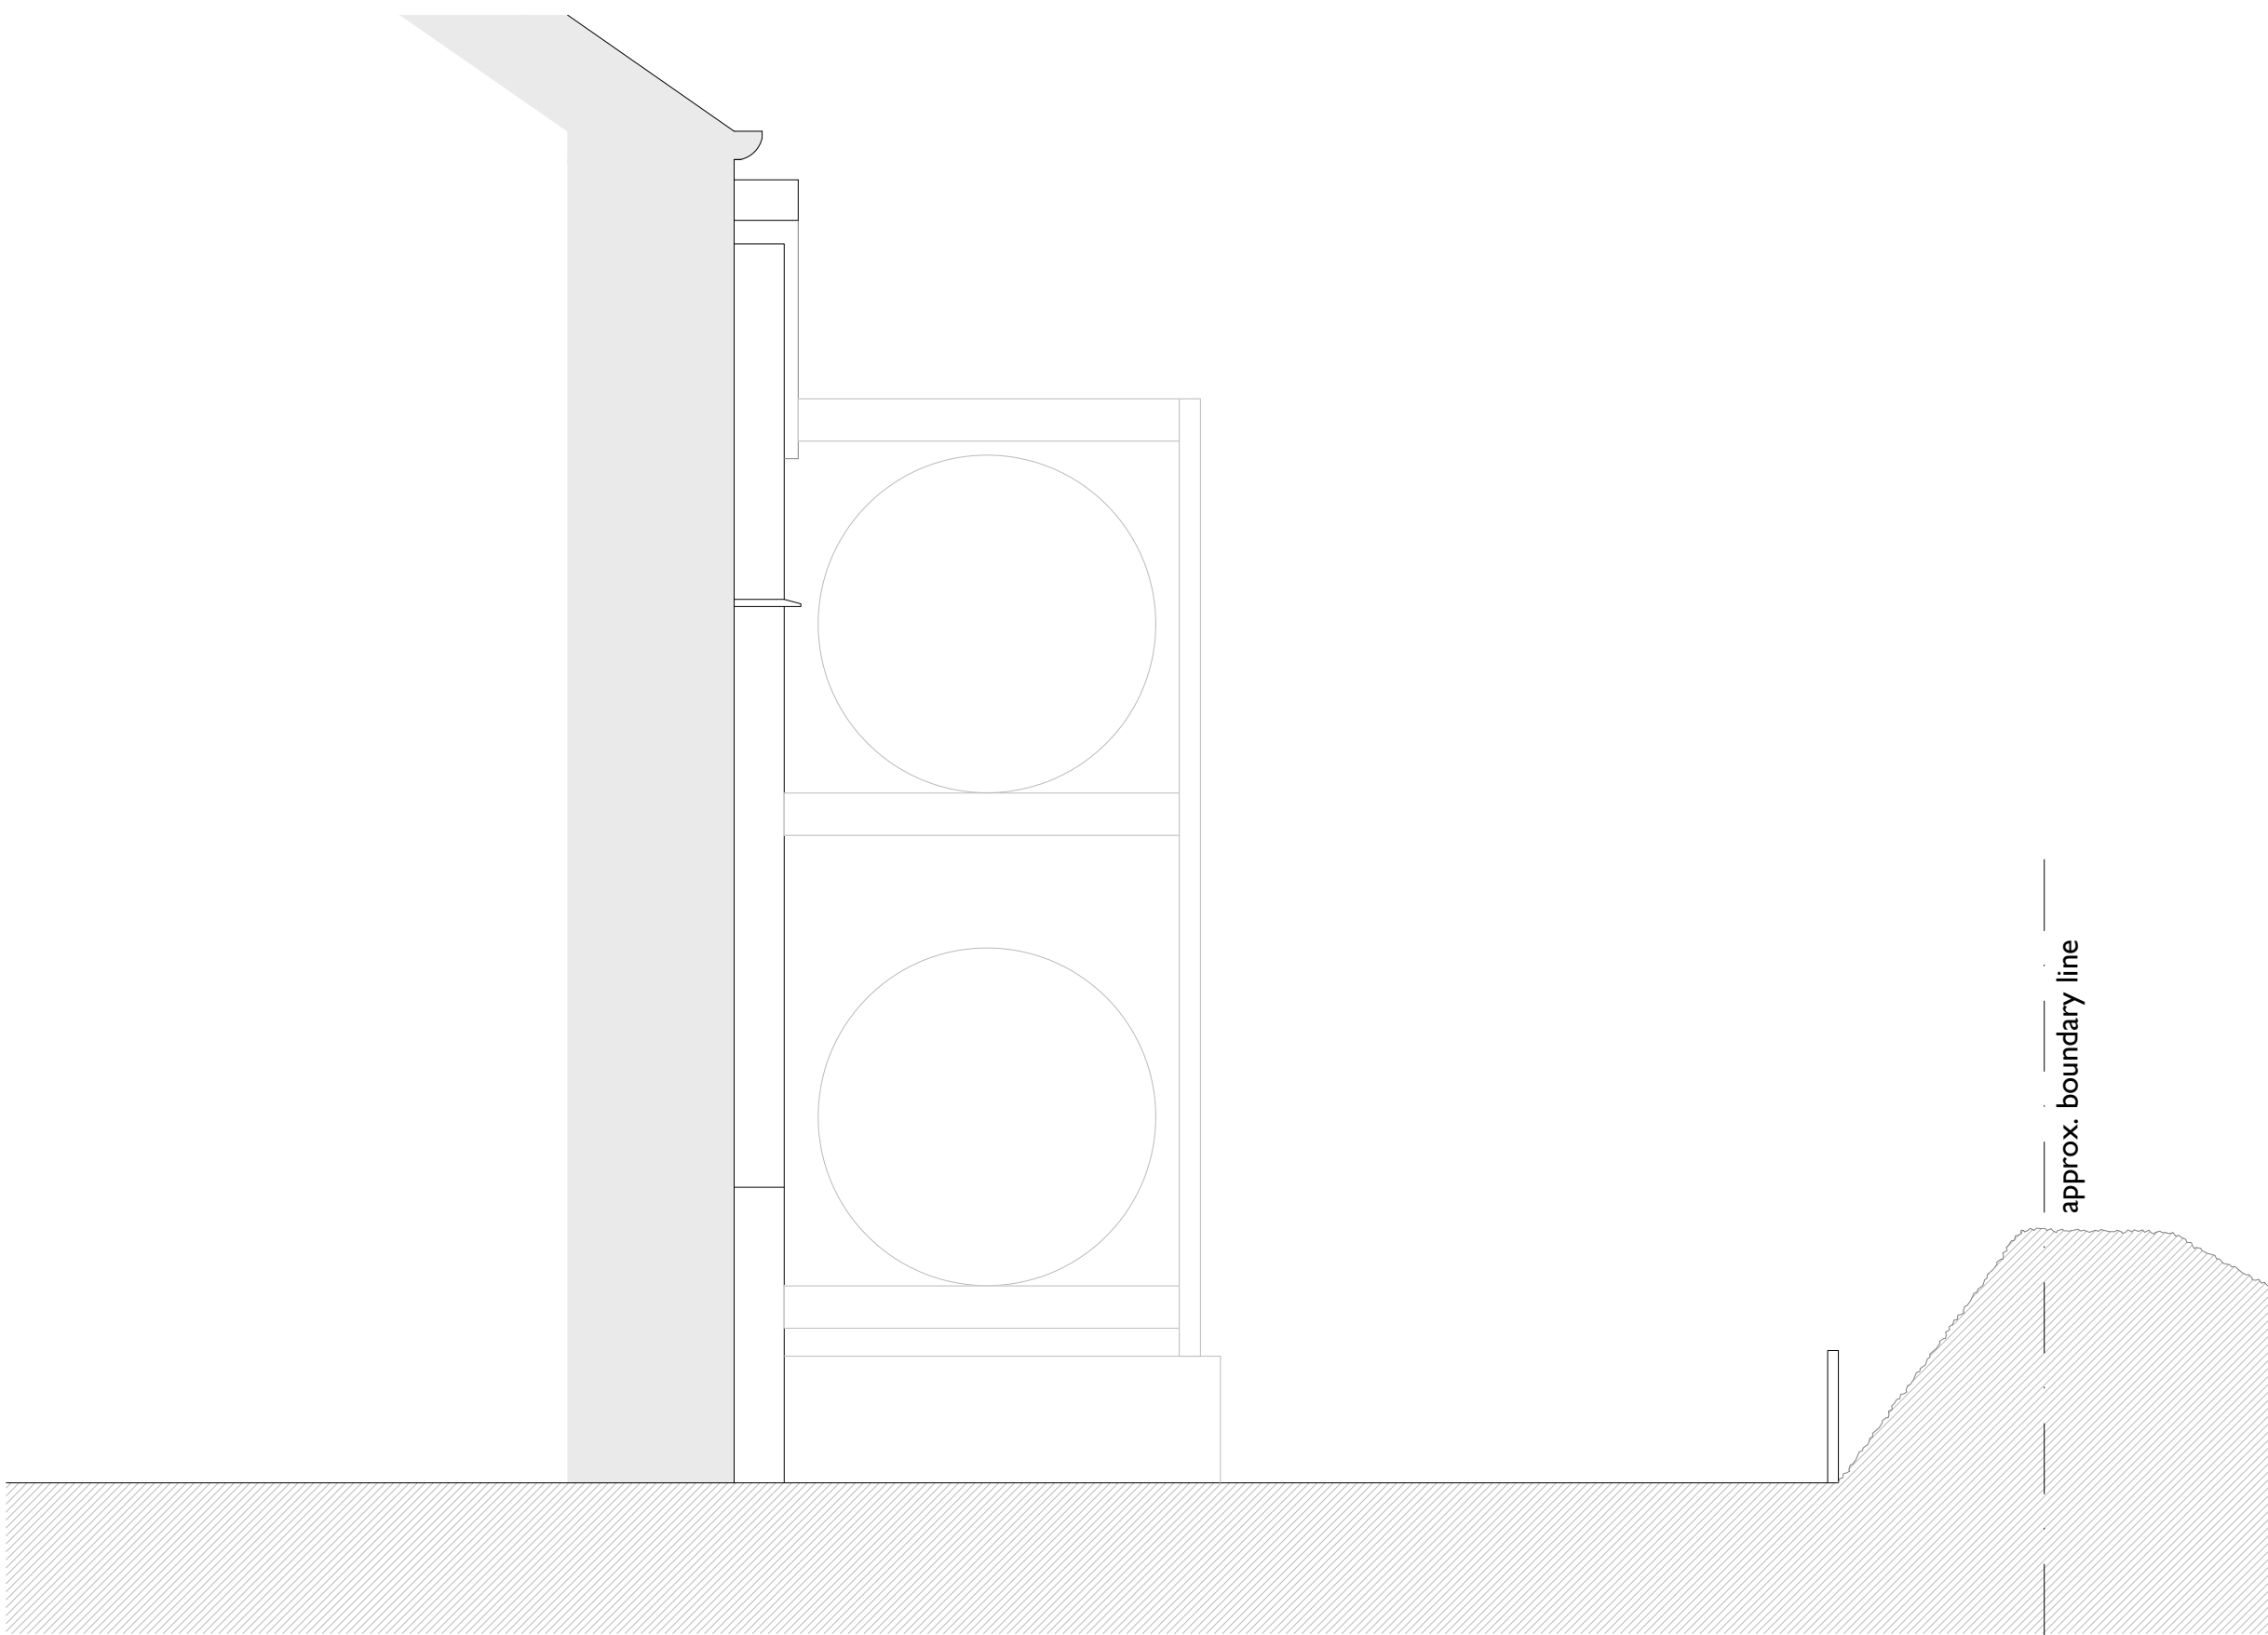

existing sectional
side elevation
scale 1:50 @ AI

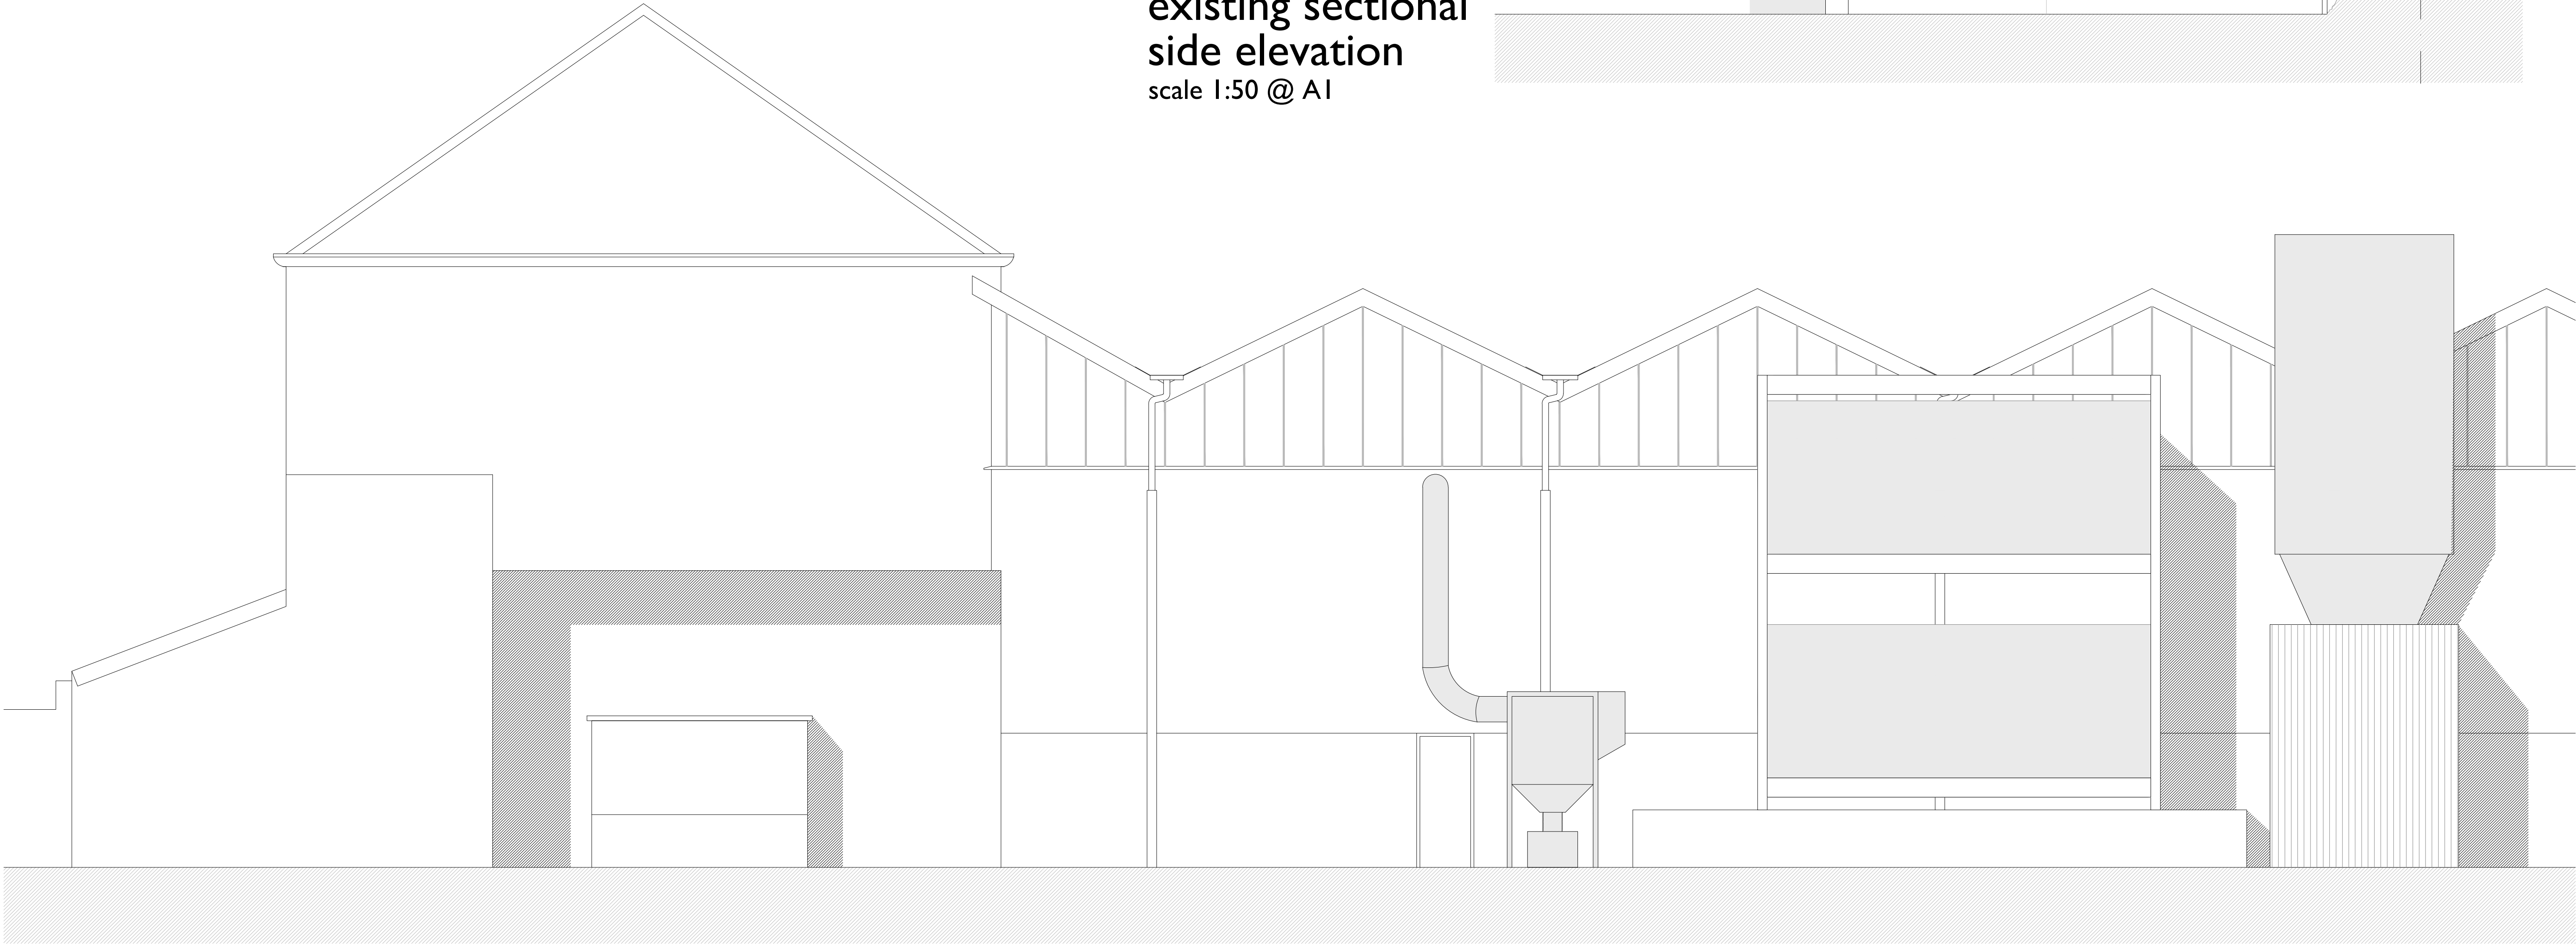

existing rear elevation
scale 1:50 @ AI



e: james@skyarchitecture.co.uk
t: 07743644720
w: www.skyarchitecture.co.uk

Client
Formulated Polymer Products
Site Address
Garden Street, Ramsbottom, BL0 9BQ

Drawing Title
Existing Rear and Side Elevations

Job Number
24015
Drawing Number
002

Date
May 2024
Stage
Existing

Paper Size
A1
Scale
1:50

Revision