
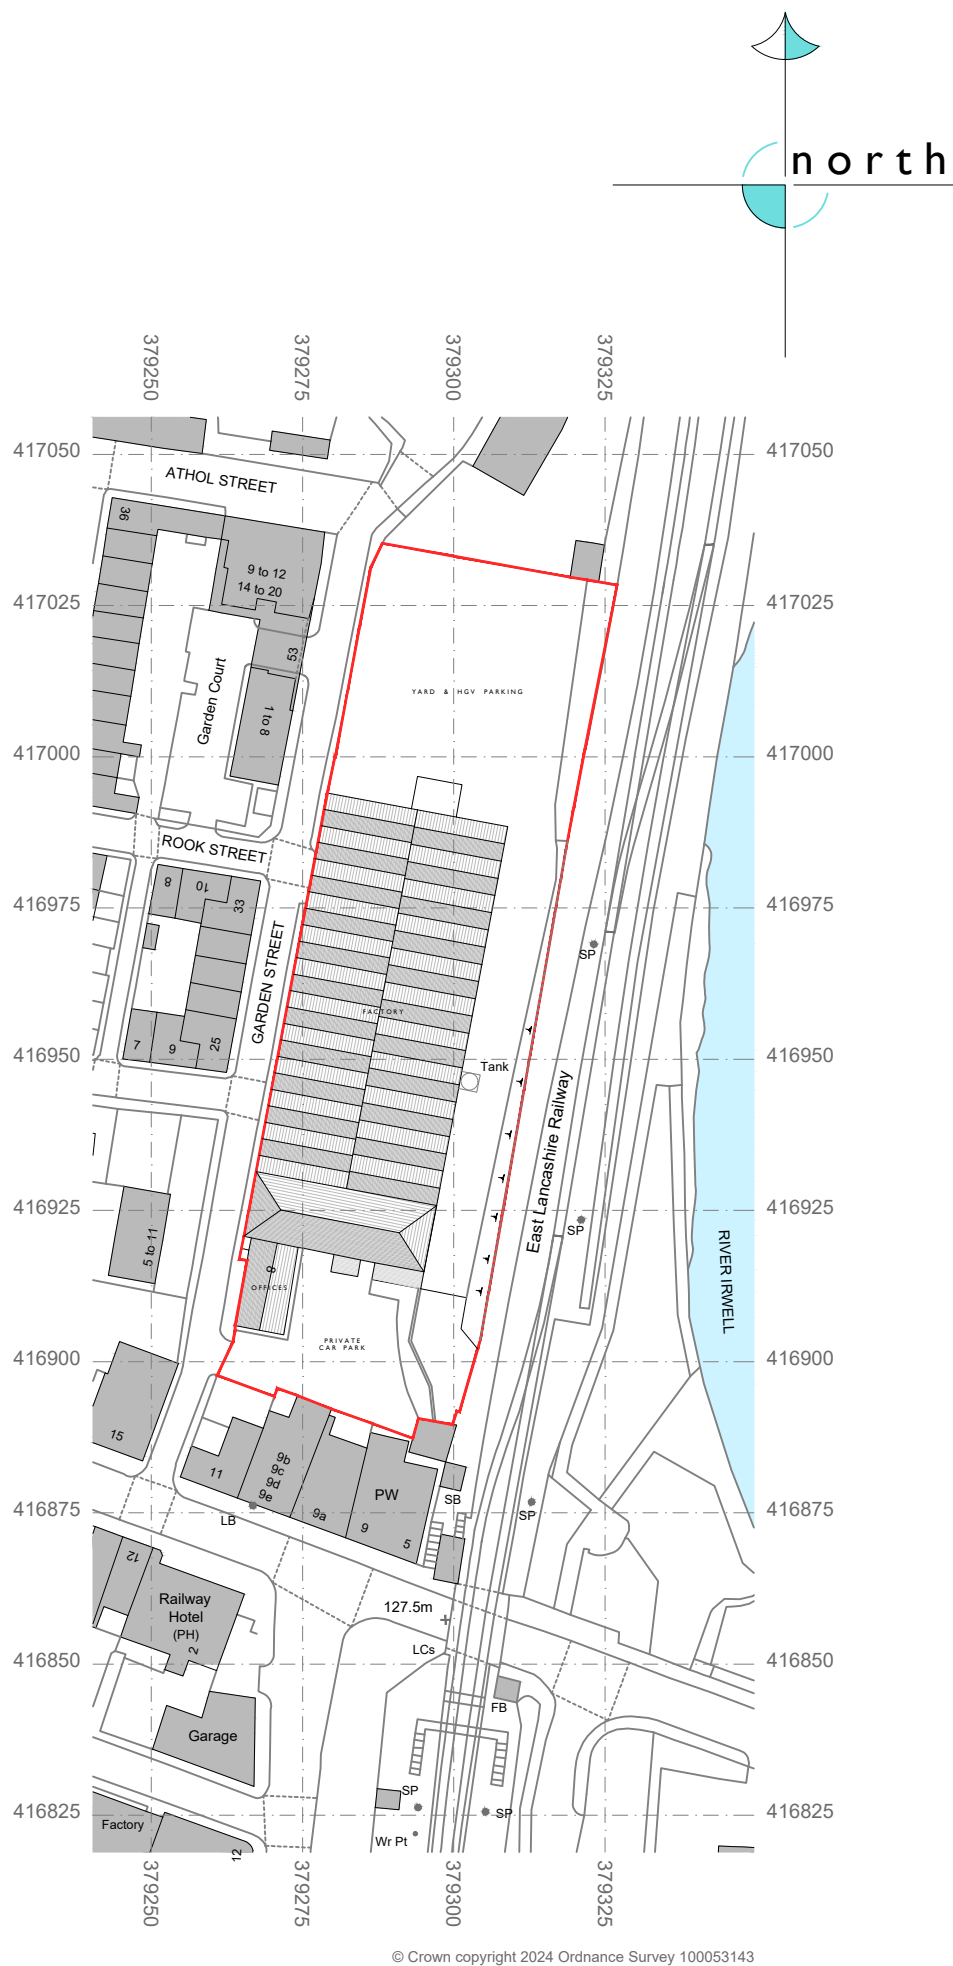


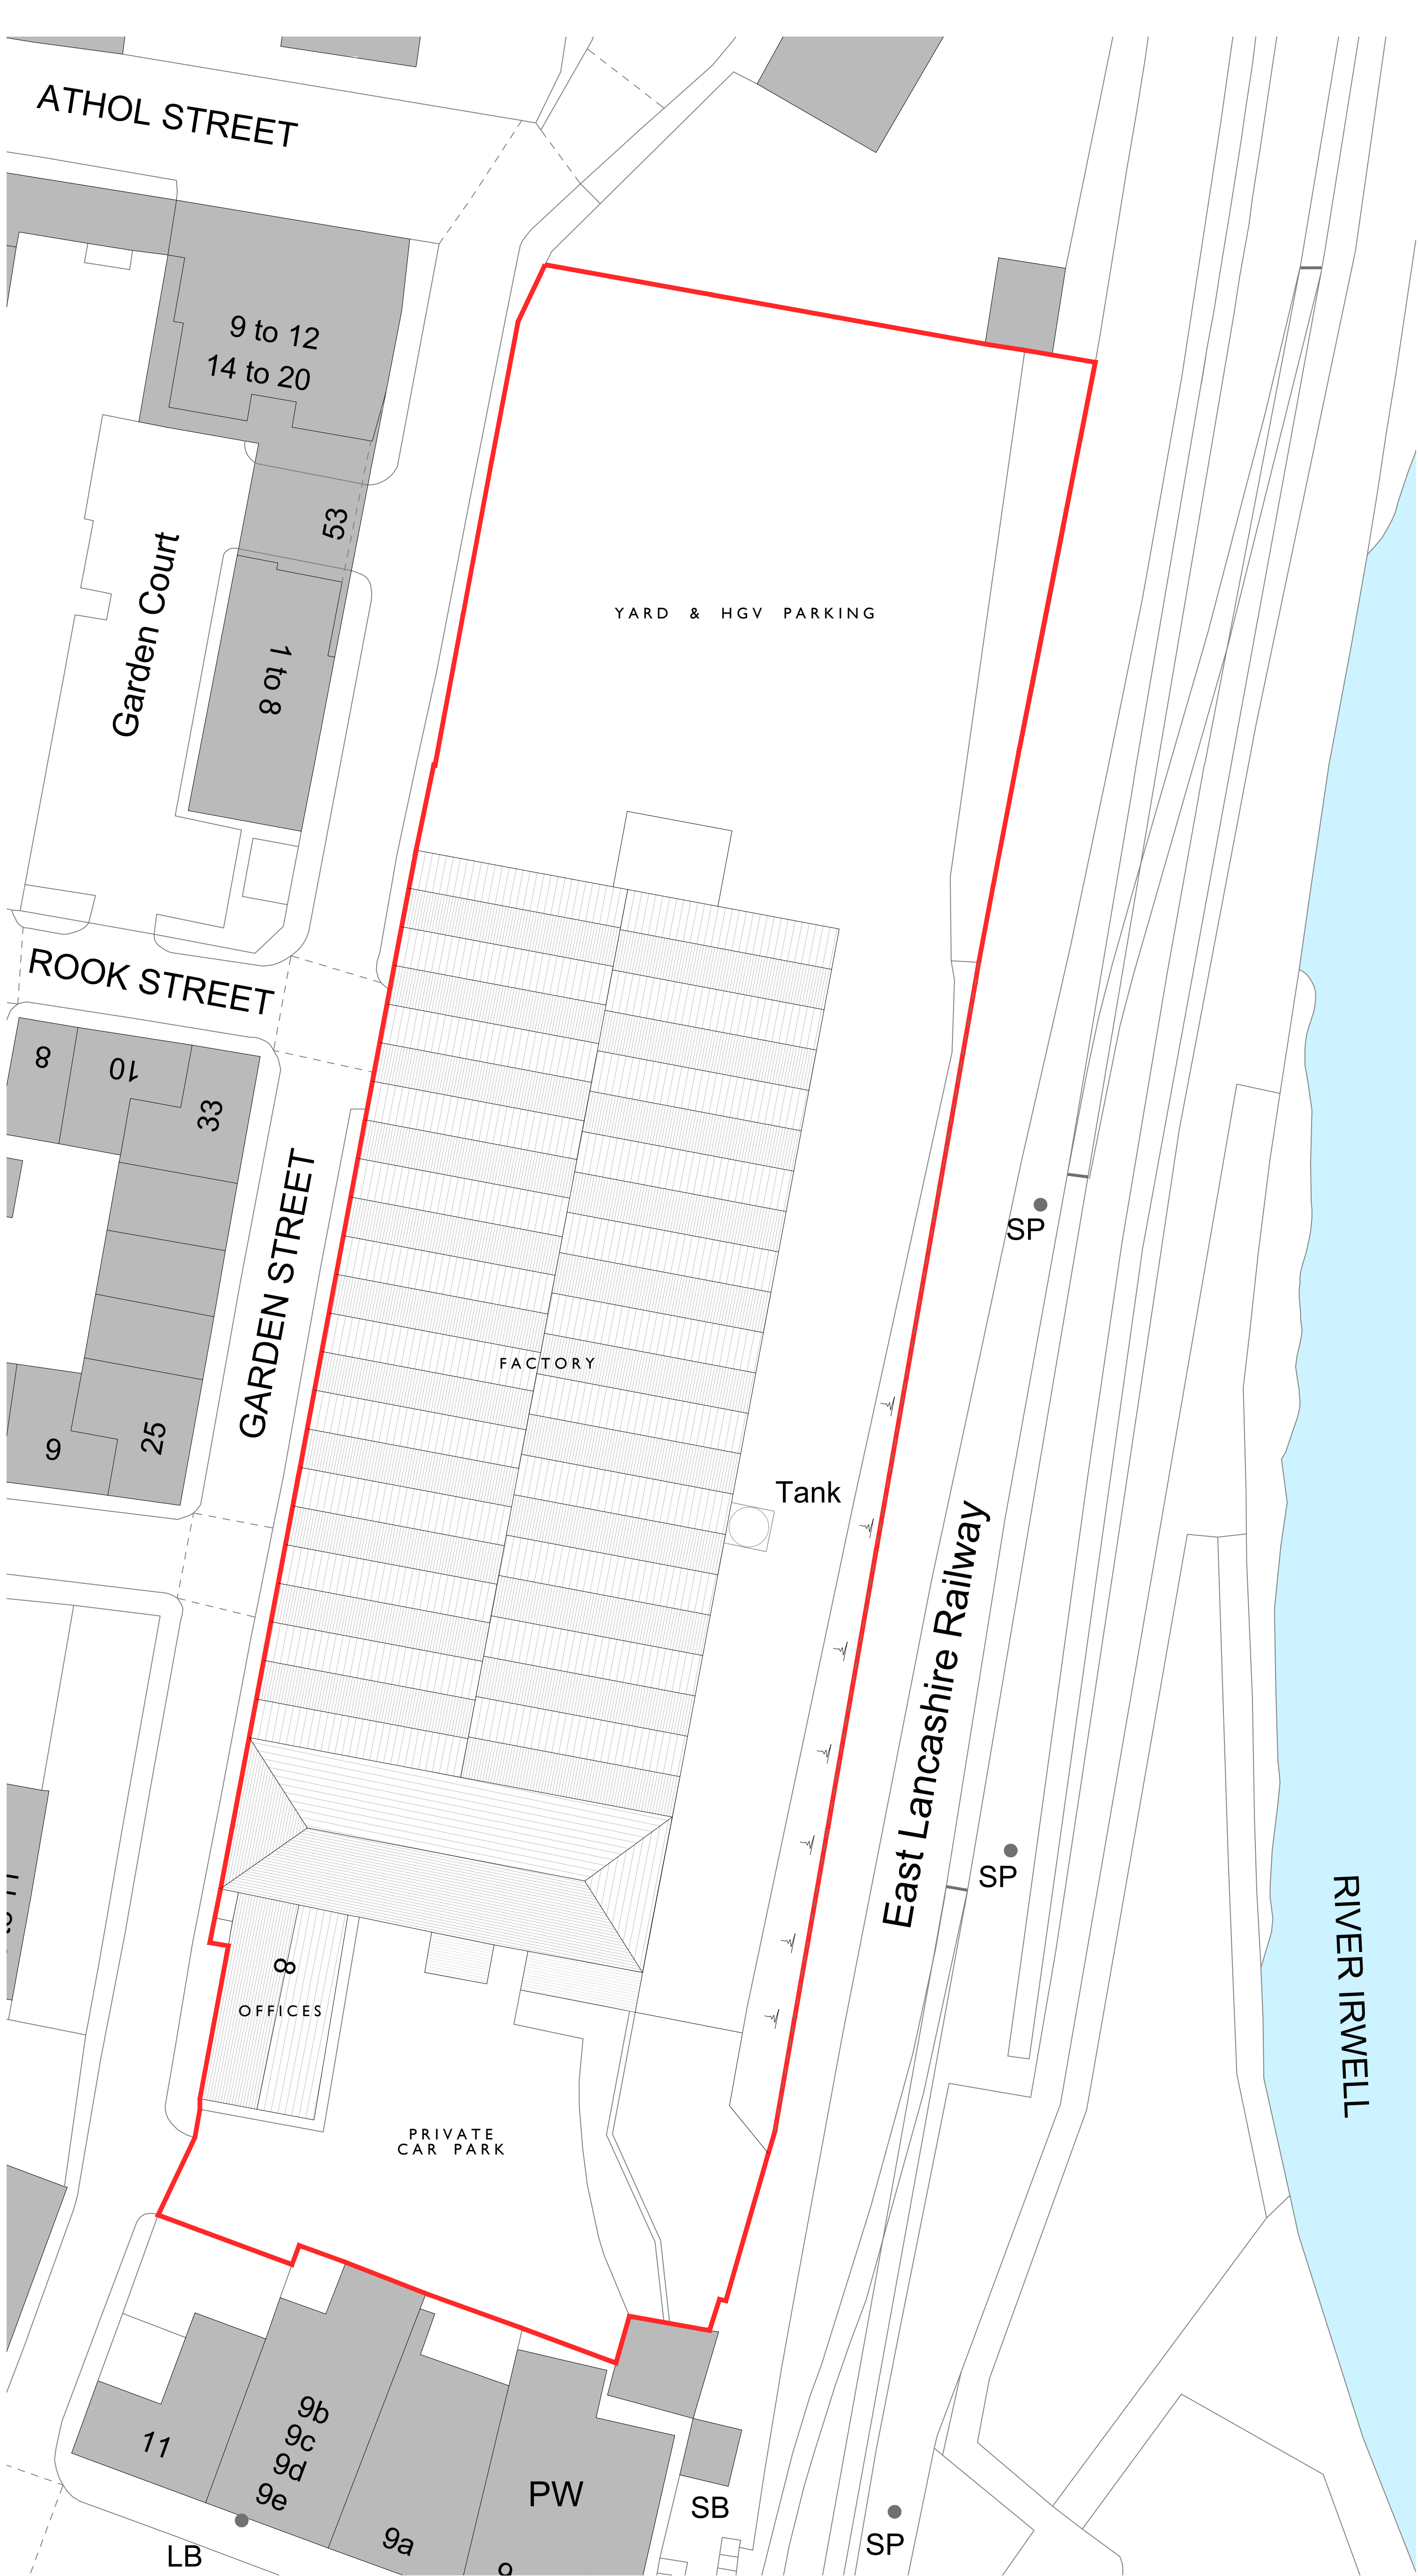

location plan
scale 1:1250

site plan
scale 1:250

site areas
total = 5,775m² | 61,140ft² | 1.427ac

SKY architecture, design & consulting	Client Formulated Polymer Products	Drawing Title Existing Site and Location Plans	Job Number 24015	Date May 2024	Paper Size A1	Revision
	Site Address Garden Street, Ramsbottom, BL0 9BQ		Drawing Number 003	Stage Existing	Scale 1:250 / 1250	