



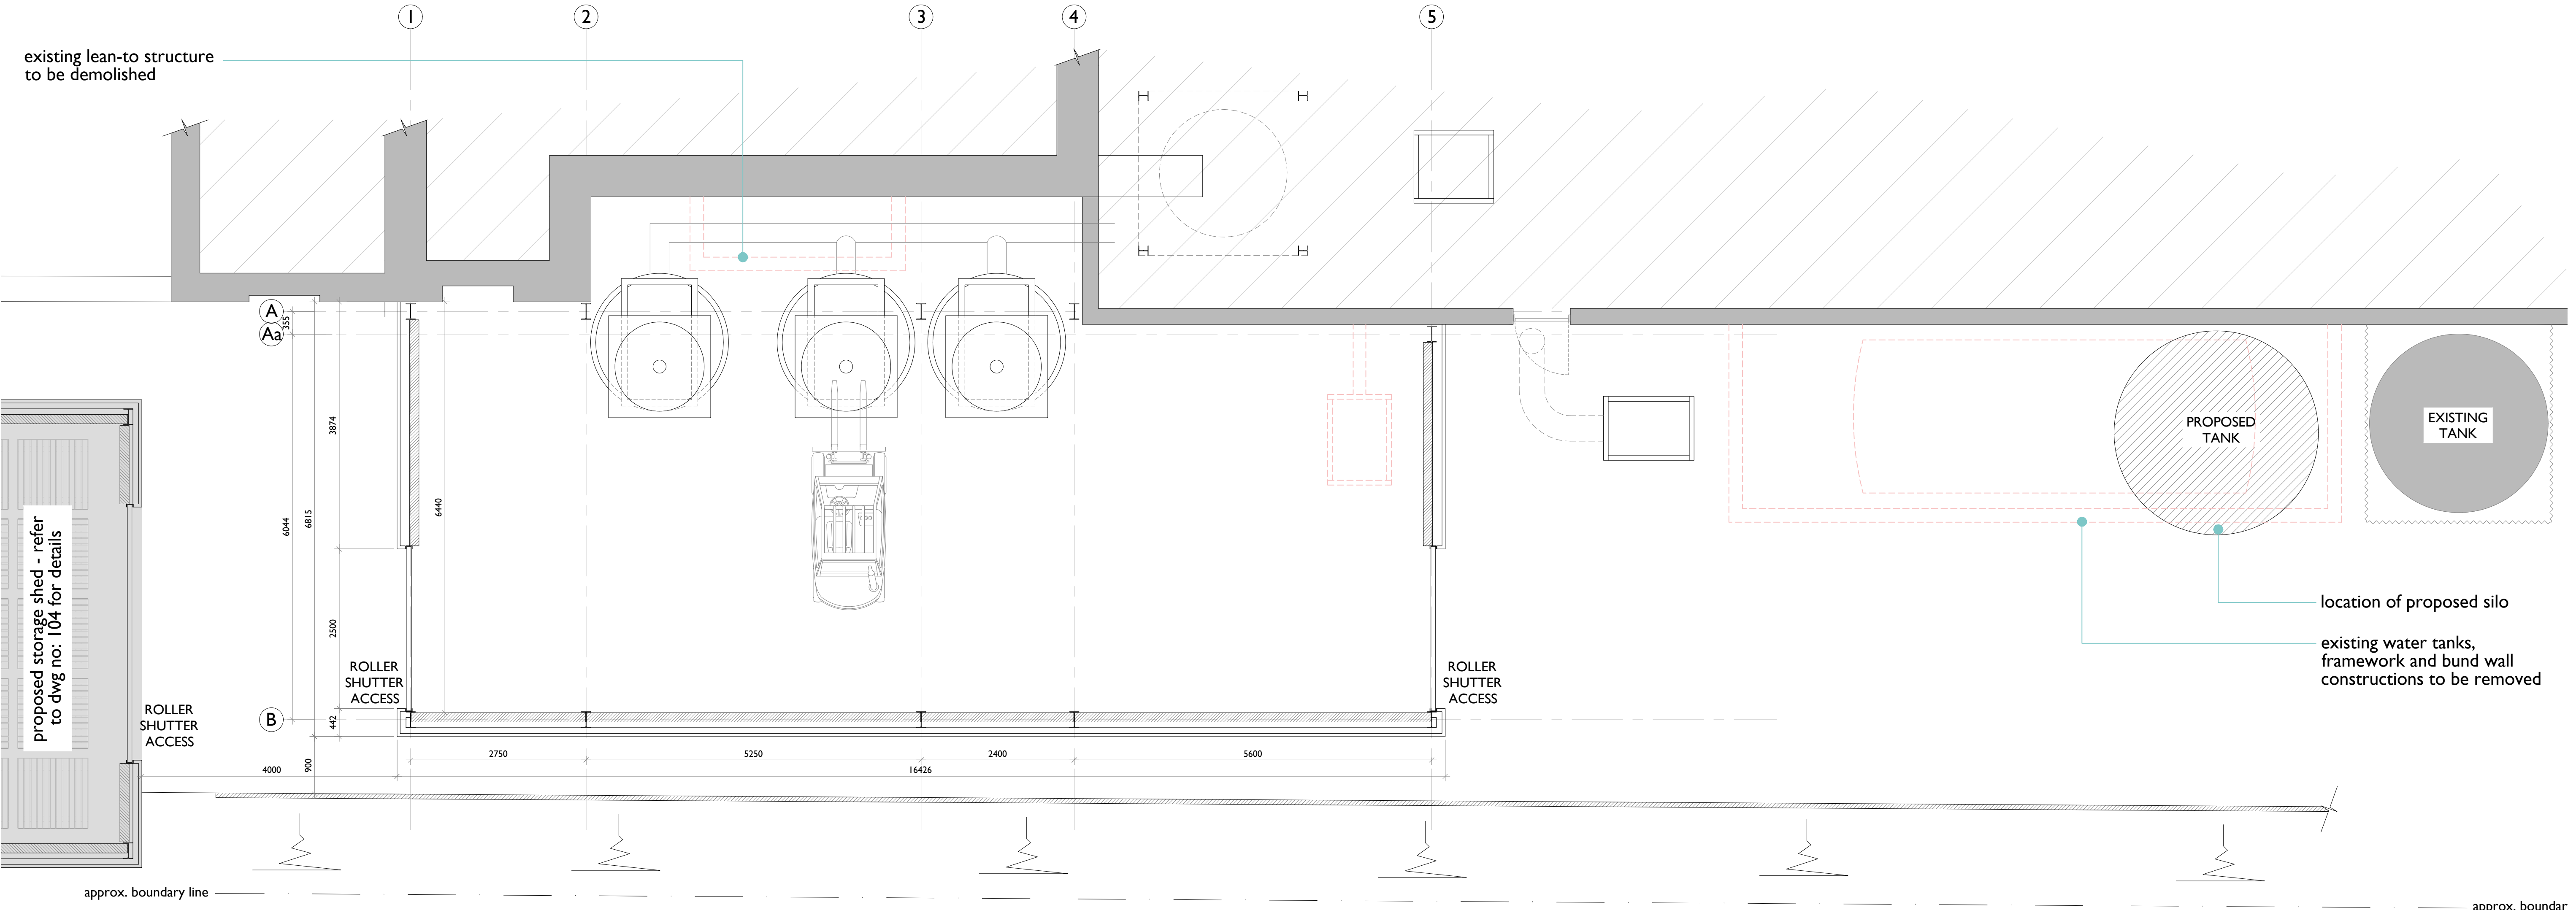

proposed ground floor / site plan extract
scale 1:50 @ A1

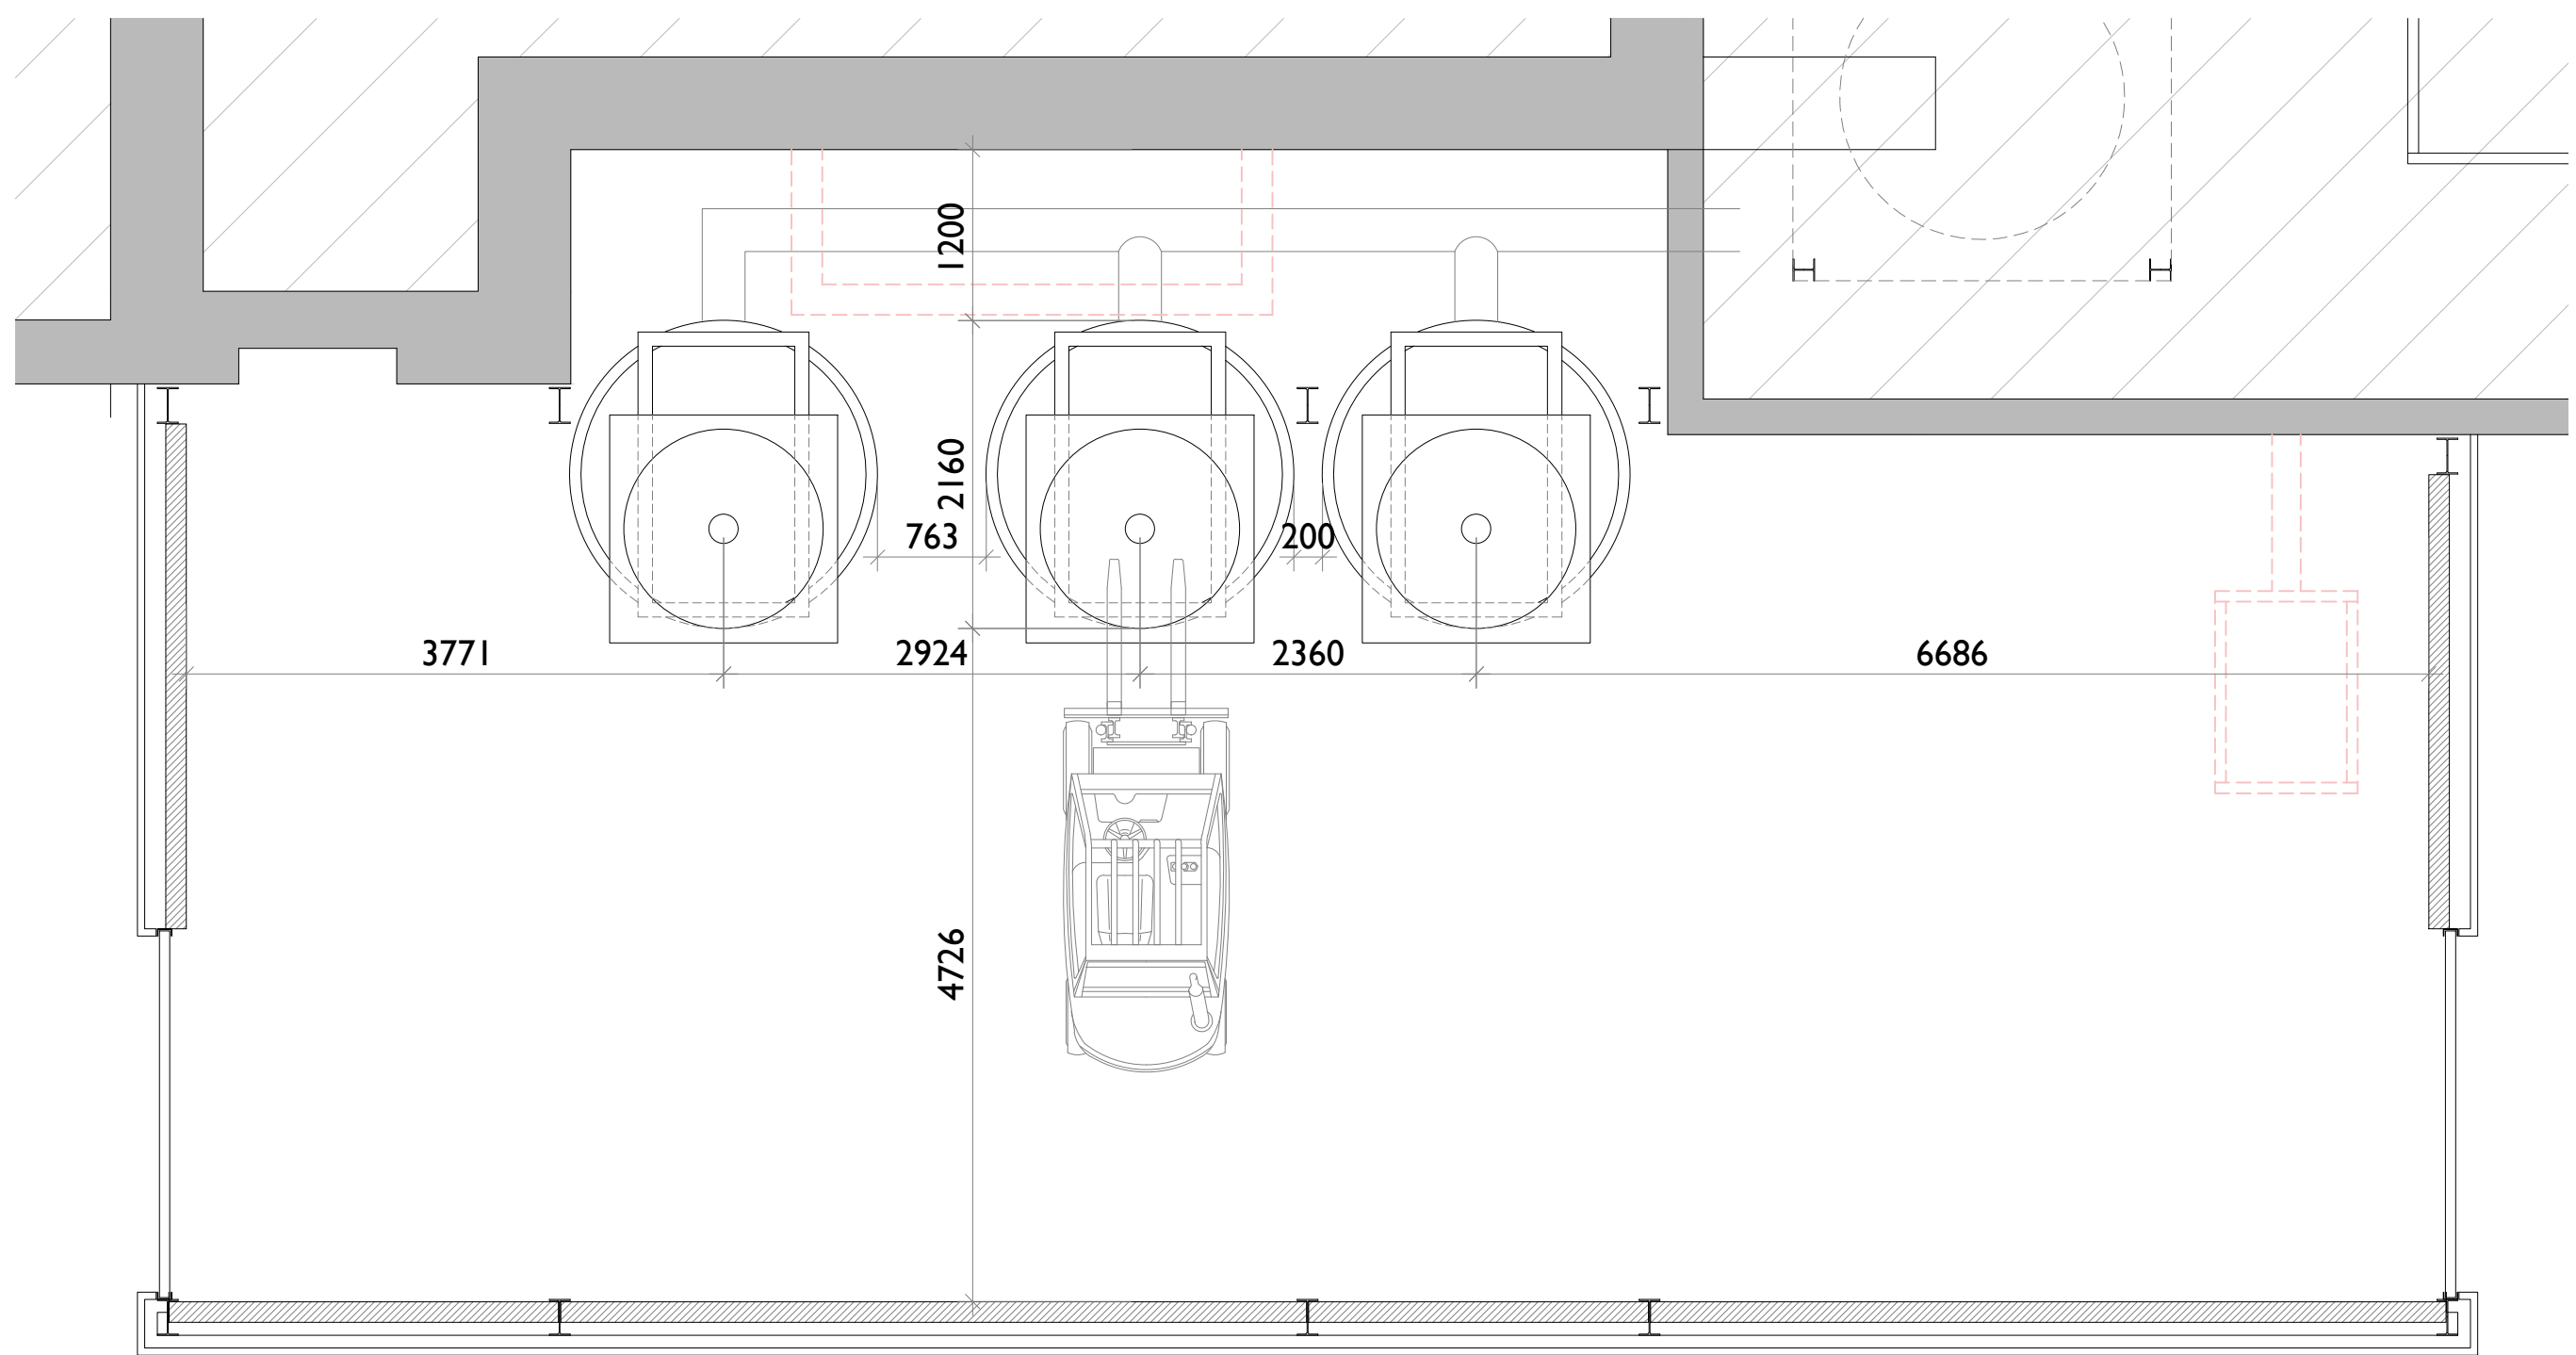

proposed tank
setting out
scale 1:50 @ A1

- notes:
- red dashed lines indicate extent of existing construction to be removed
 - shaded areas indicate extent of existing construction to be retained