




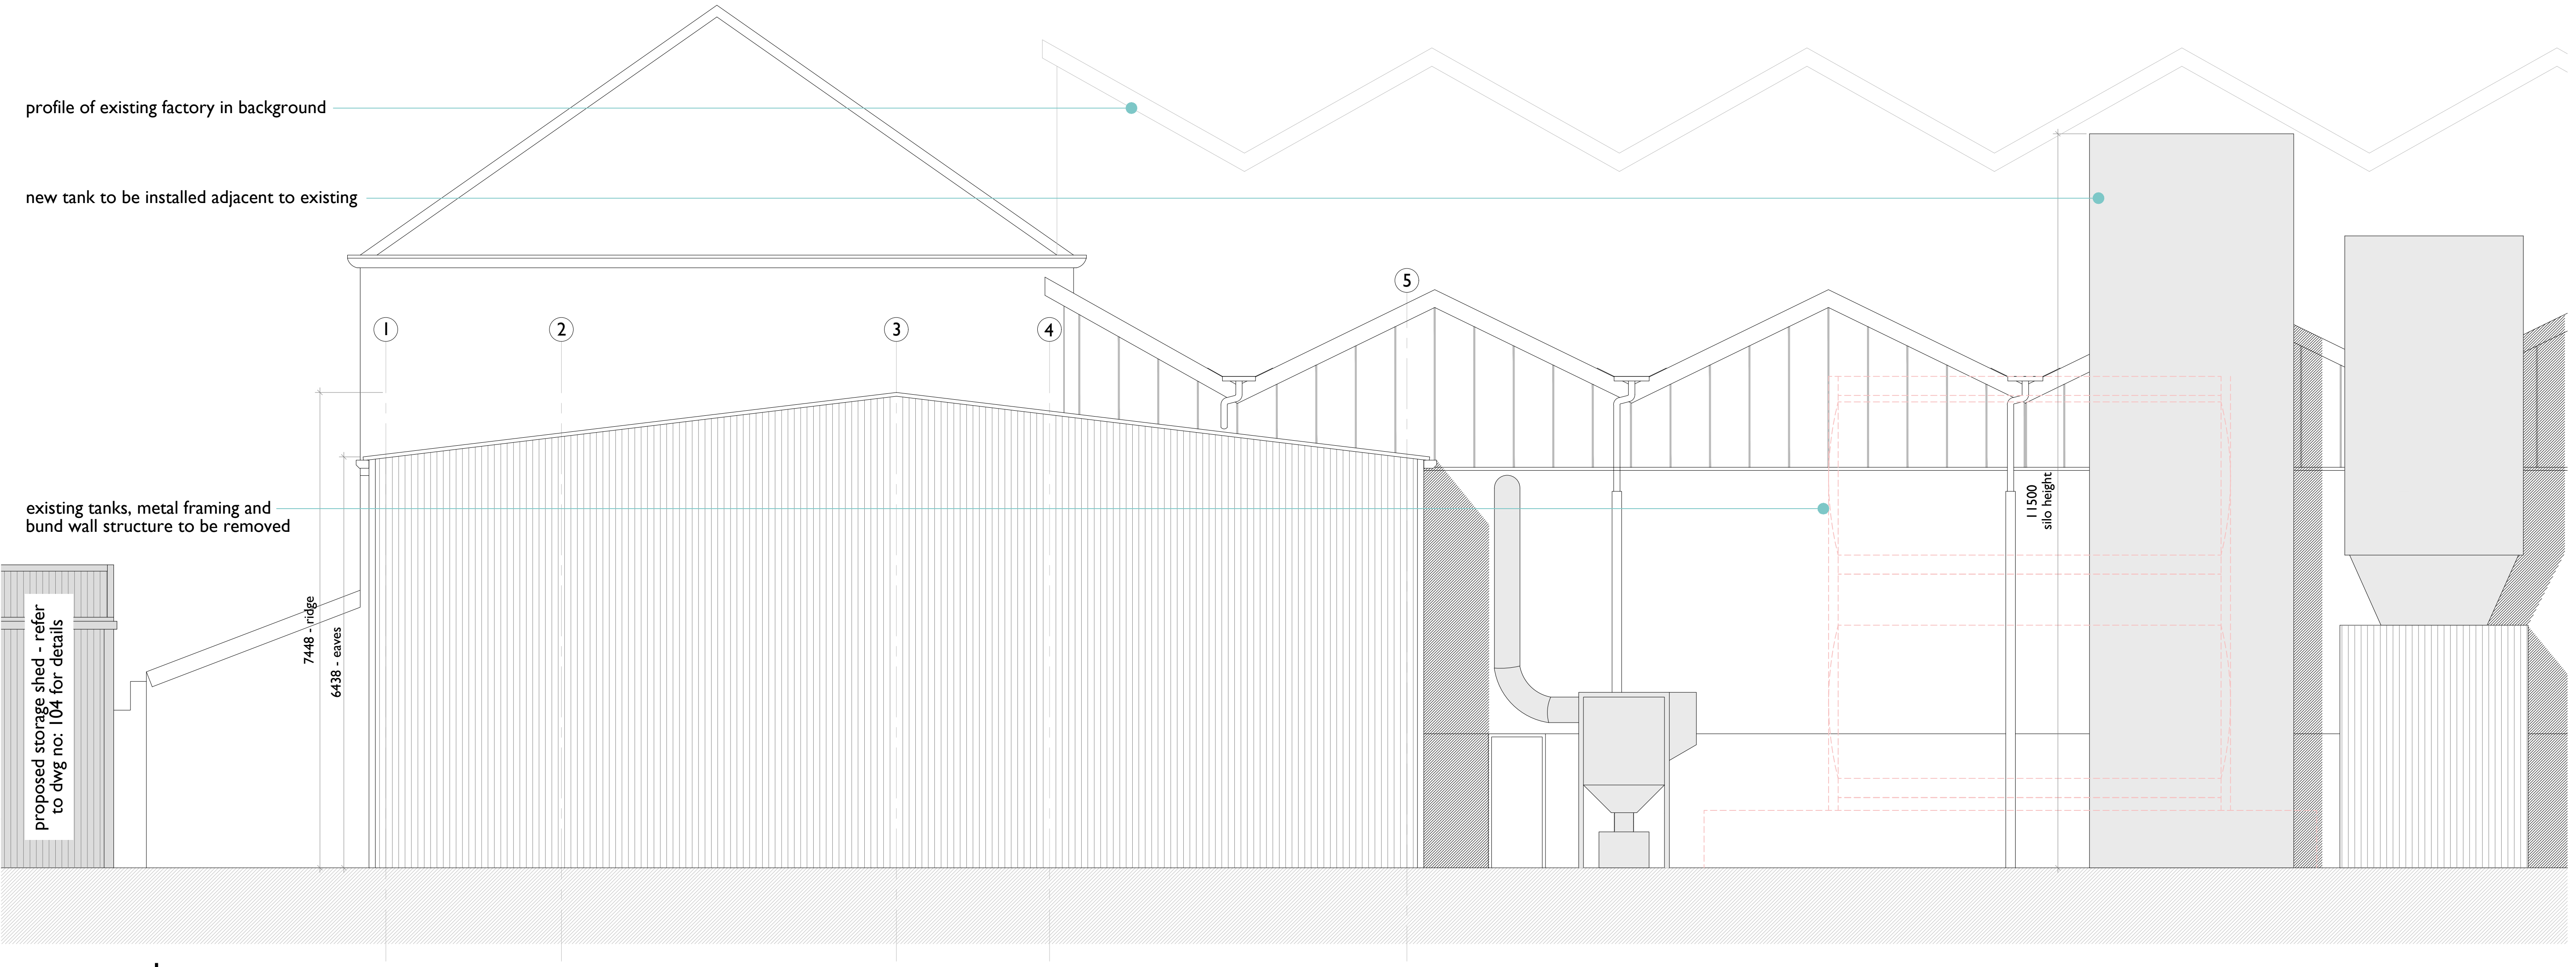

proposed rear elevation extract
scale 1:50 @ A1

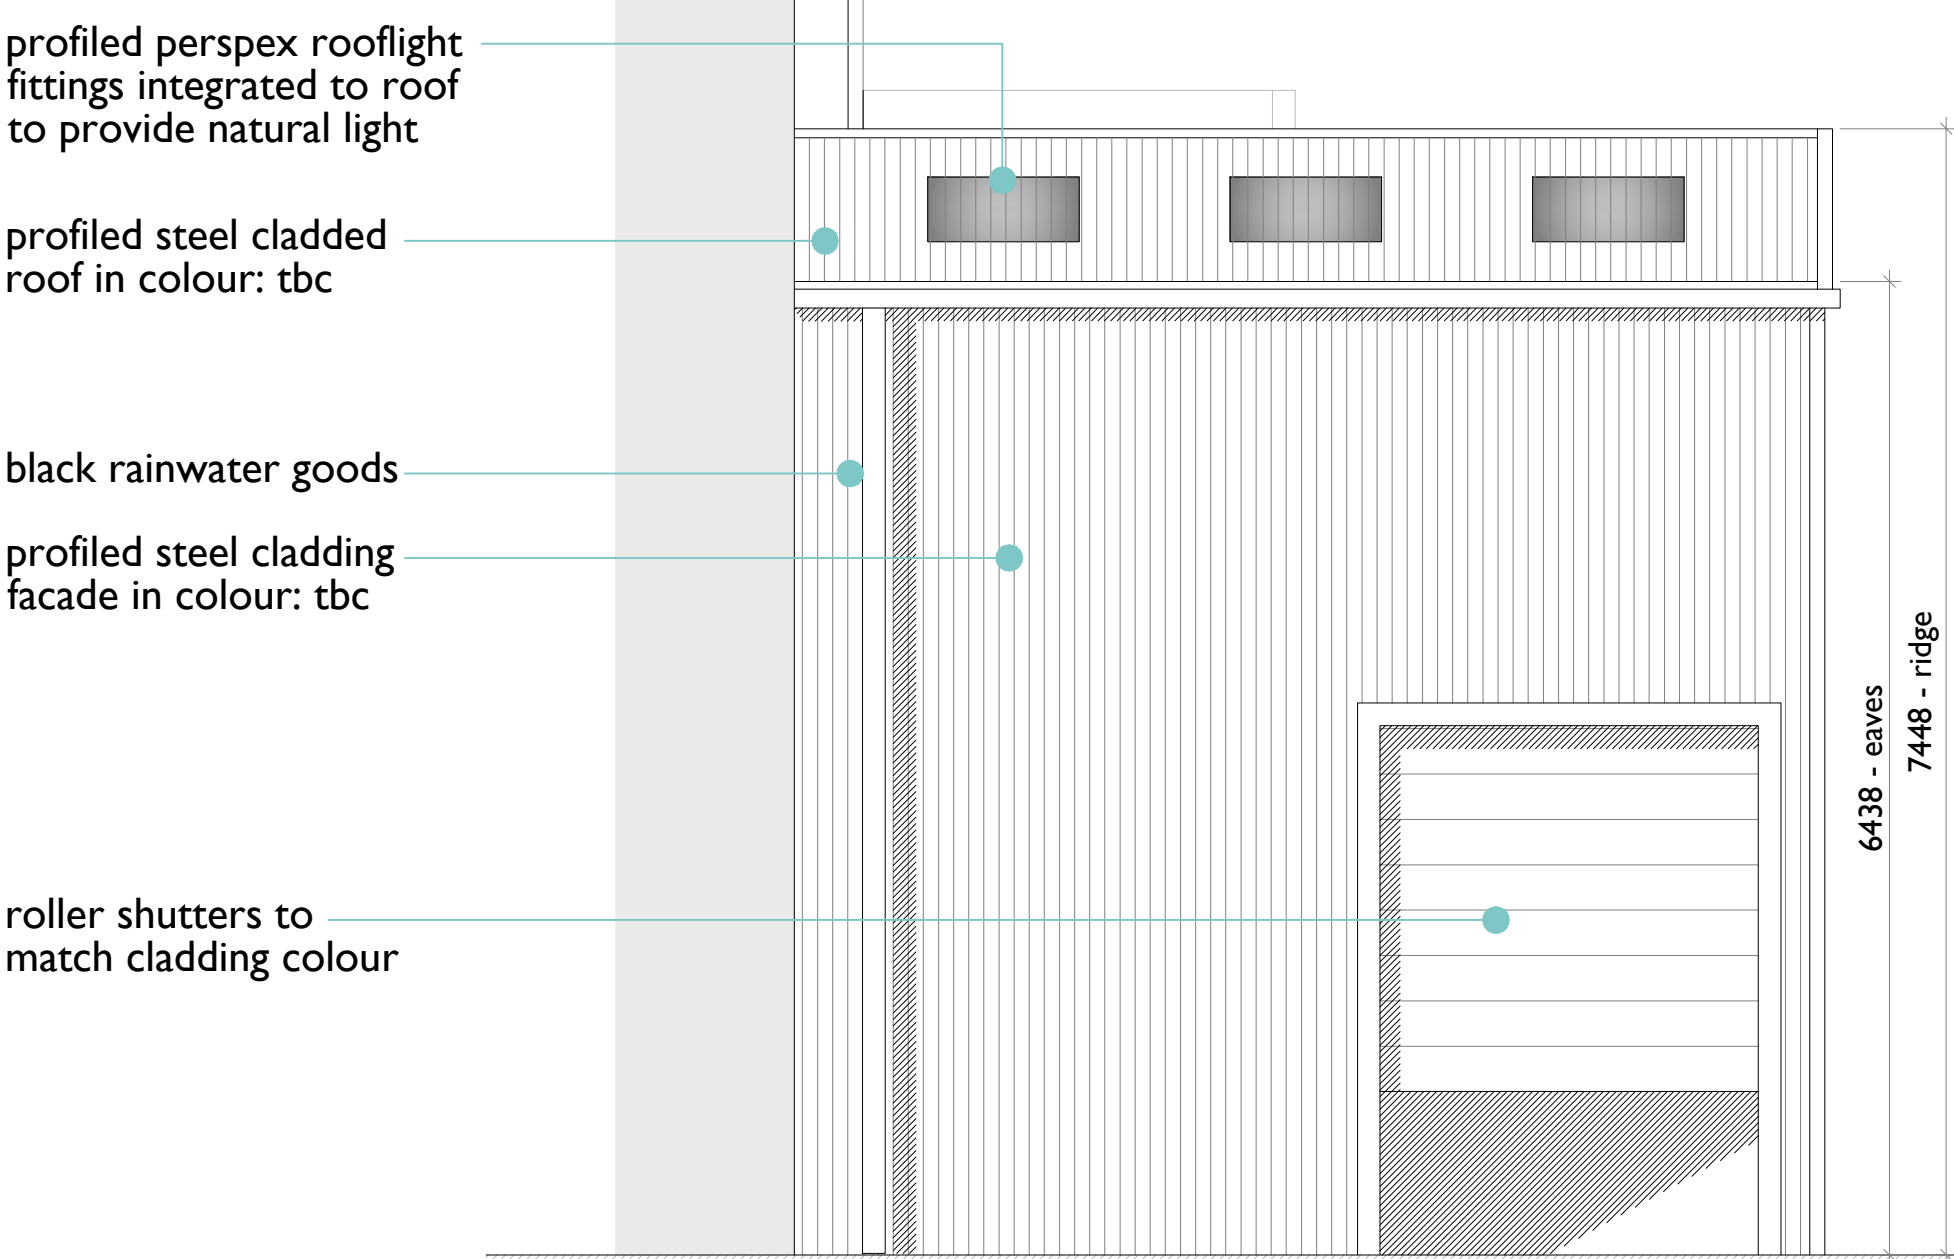

side elevation
scale 1:50 @ A1

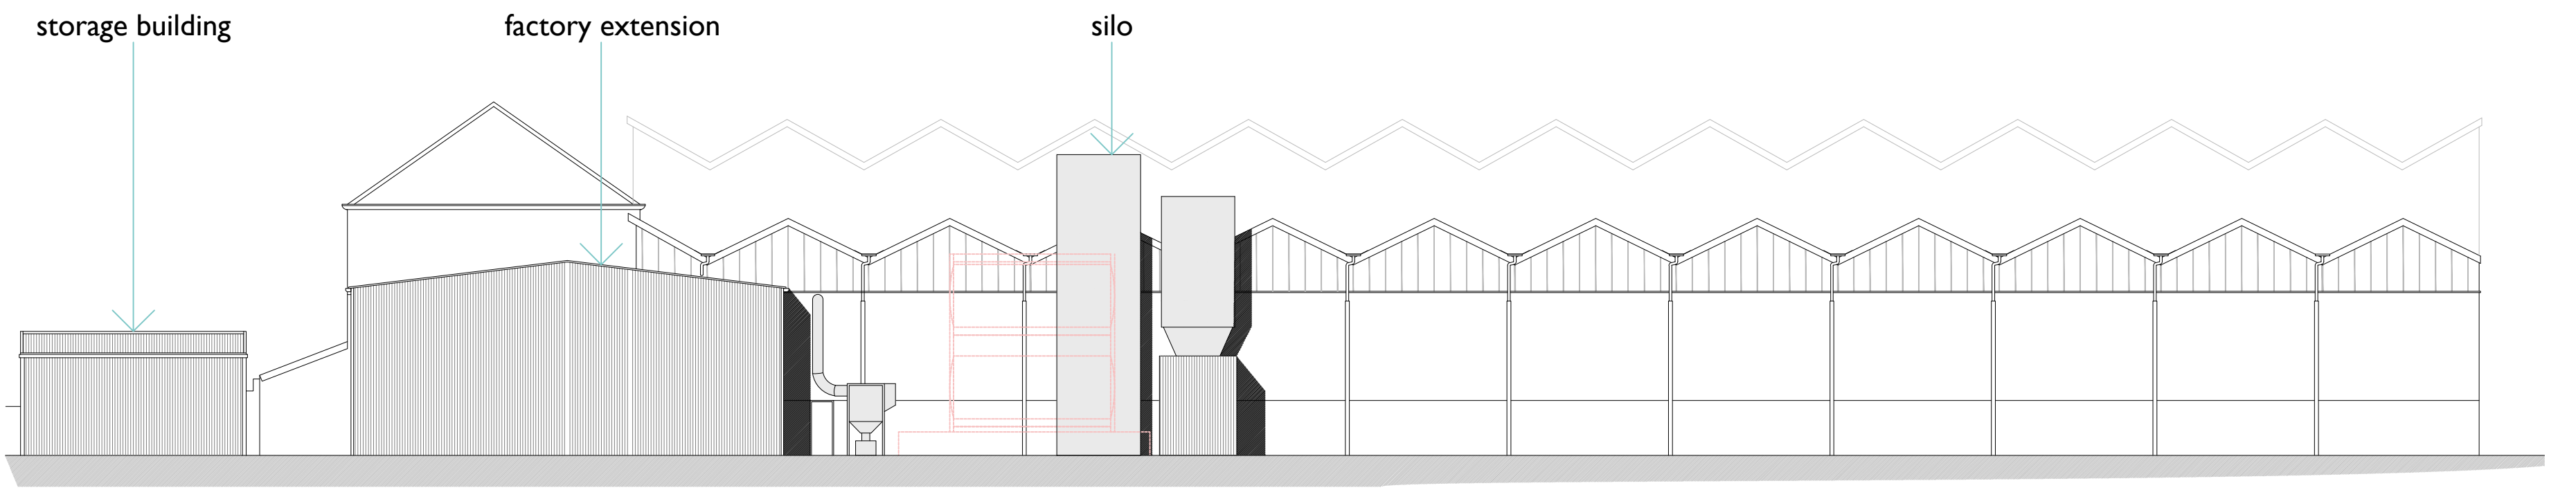

full rear elevation
scale 1:200 @ A1

note: full elevation has been included to provide context of massing to proposed development elements compared with existing structures

- notes:
- red dashed lines indicate extent of existing construction to be removed
 - shaded areas indicate extent of existing construction to be retained

SKY | architecture,
design & consulting

e: james@skyarchitecture.co.uk
t: 07743644720
w: www.skyarchitecture.co.uk

Client	Drawing Title	Job Number	Date	Paper Size	Revision
Formulated Polymer Products	Proposed Rear & Side Elevations	24015	July 2024	A1	
Site Address	FACTORY EXTENSION	Drawing Number	Stage	Scale	
Garden Street, Ramsbottom, BL0 9BQ		102	Planning	1:50	