


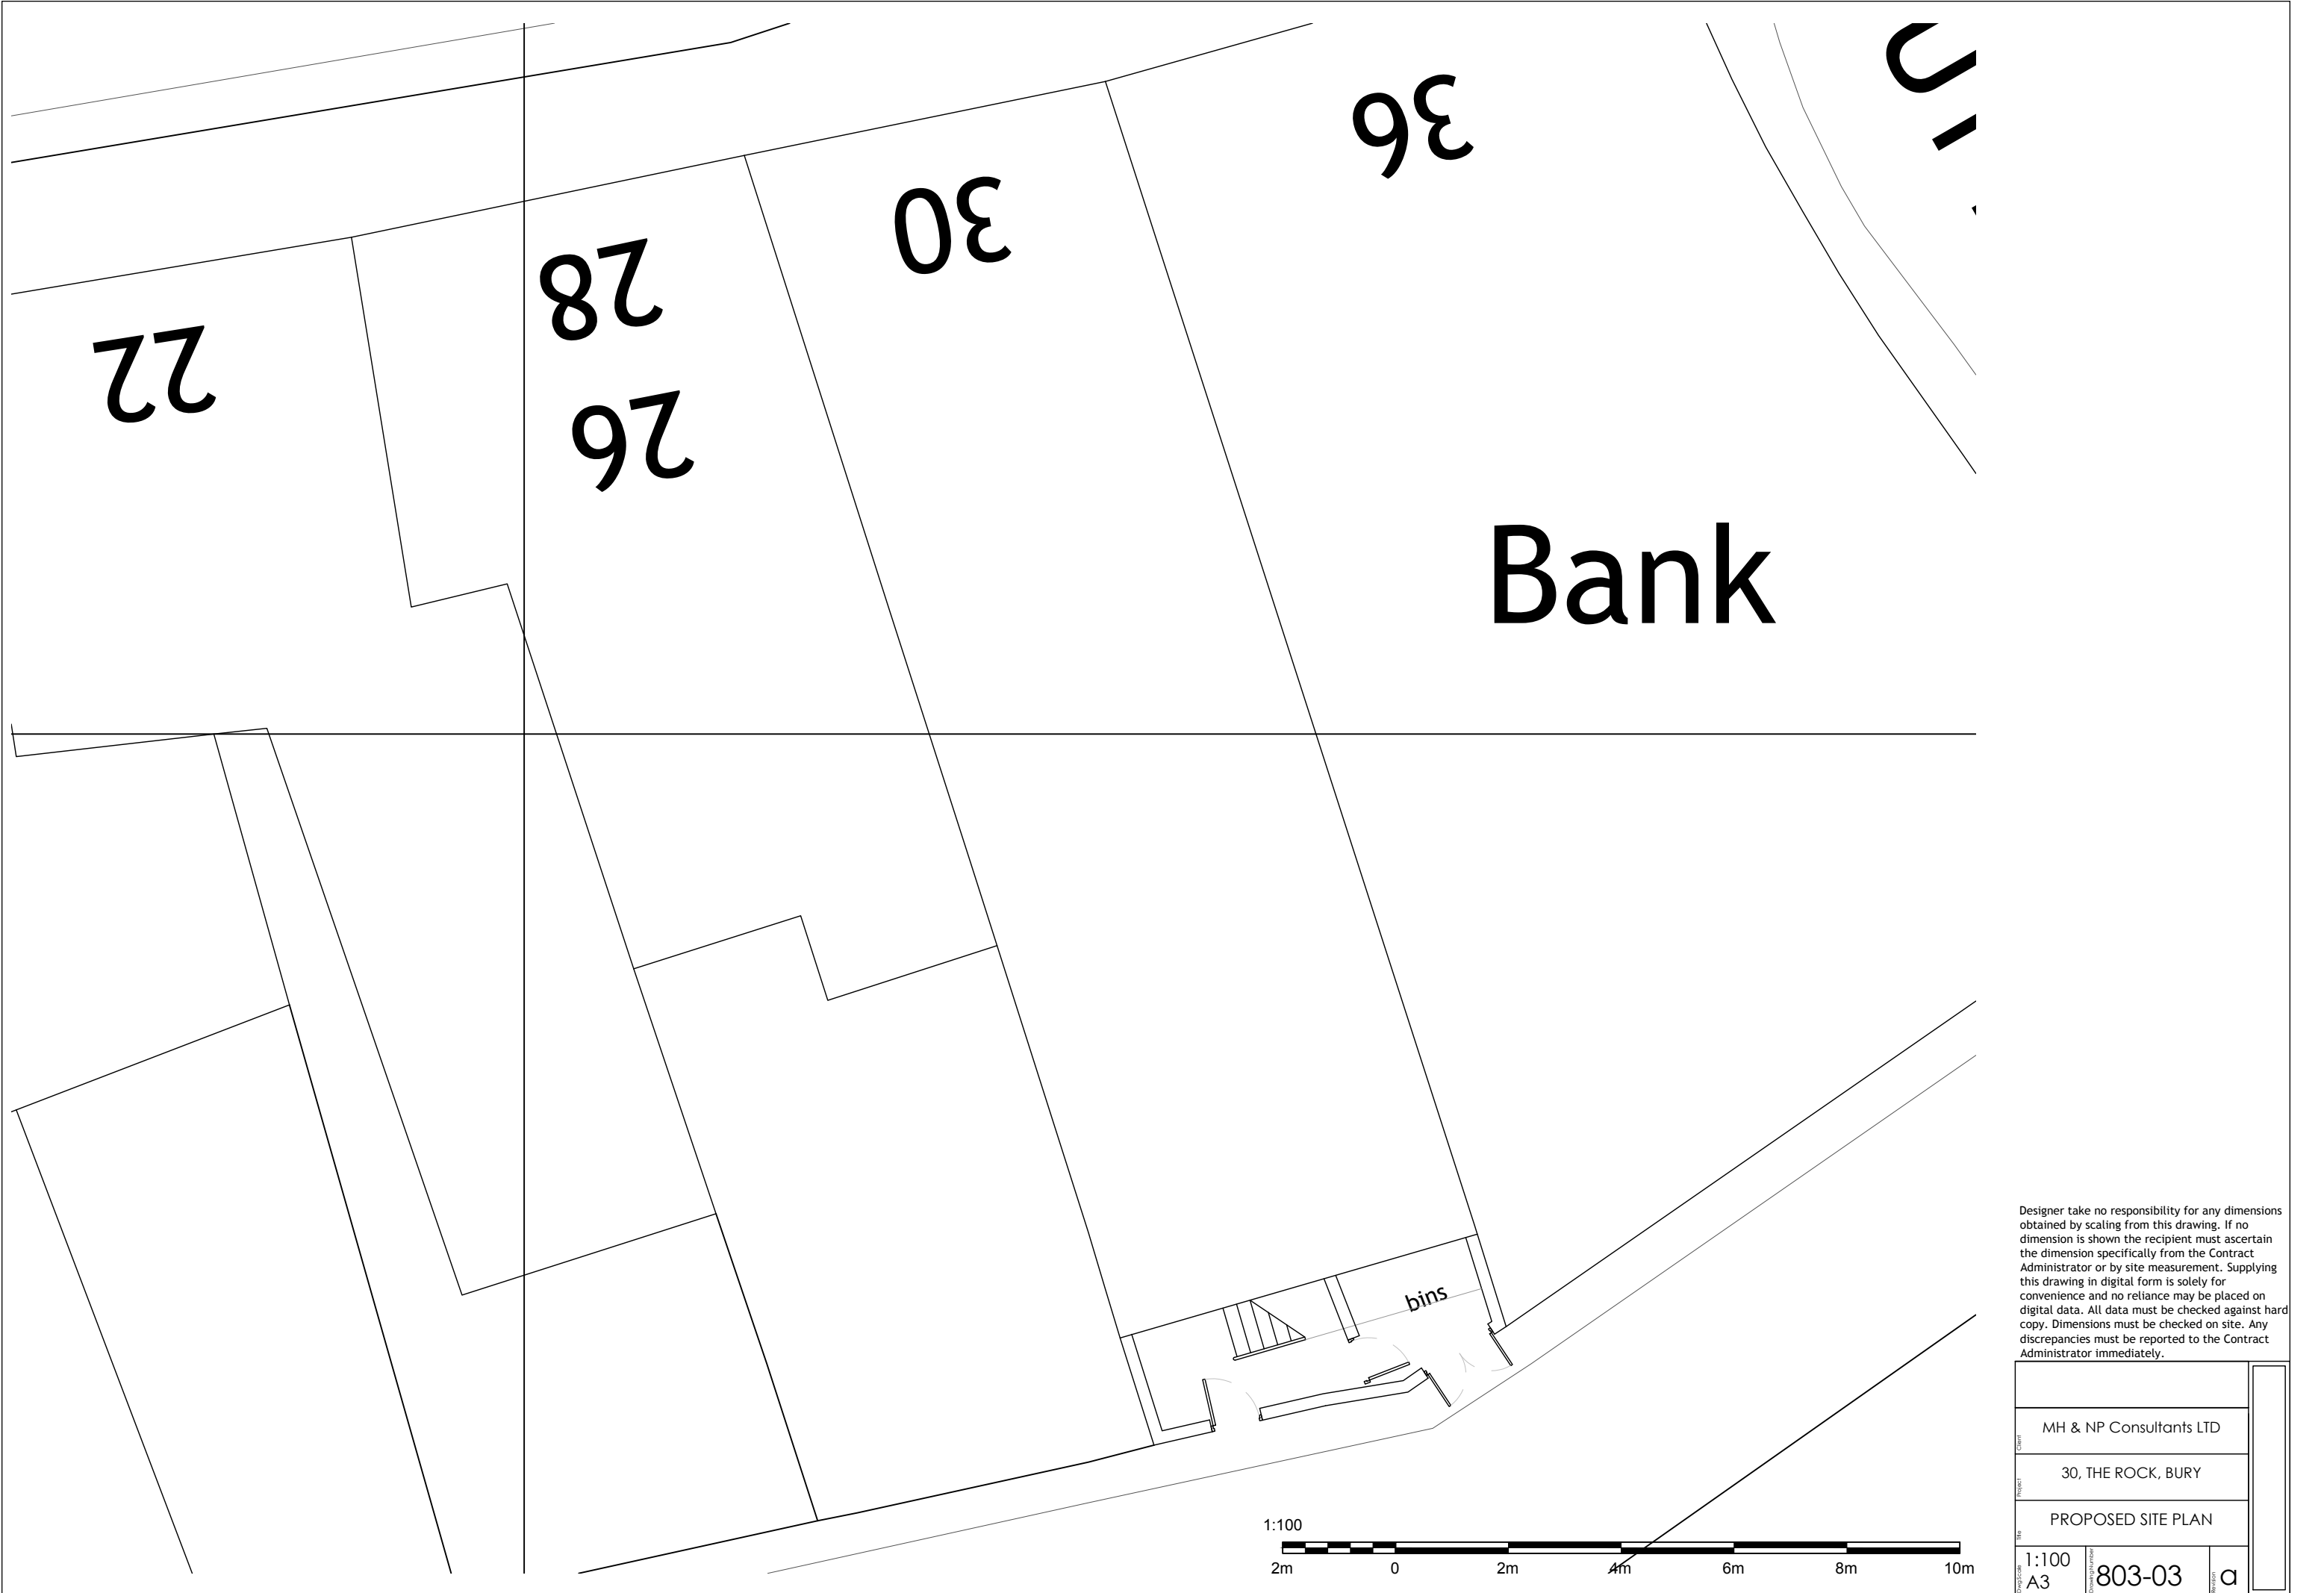

Designer take no responsibility for any dimensions obtained by scaling from this drawing. If no dimension is shown the recipient must ascertain the dimension specifically from the Contract Administrator or by site measurement. Supplying this drawing in digital form is solely for convenience and no reliance may be placed on digital data. All data must be checked against hard copy. Dimensions must be checked on site. Any discrepancies must be reported to the Contract Administrator immediately.

MH & NP Consultants LTD			
30, THE ROCK, BURY			
PROPOSED SITE PLAN			
1:100	Drawing No	803-03	Revision
A3			
			a