


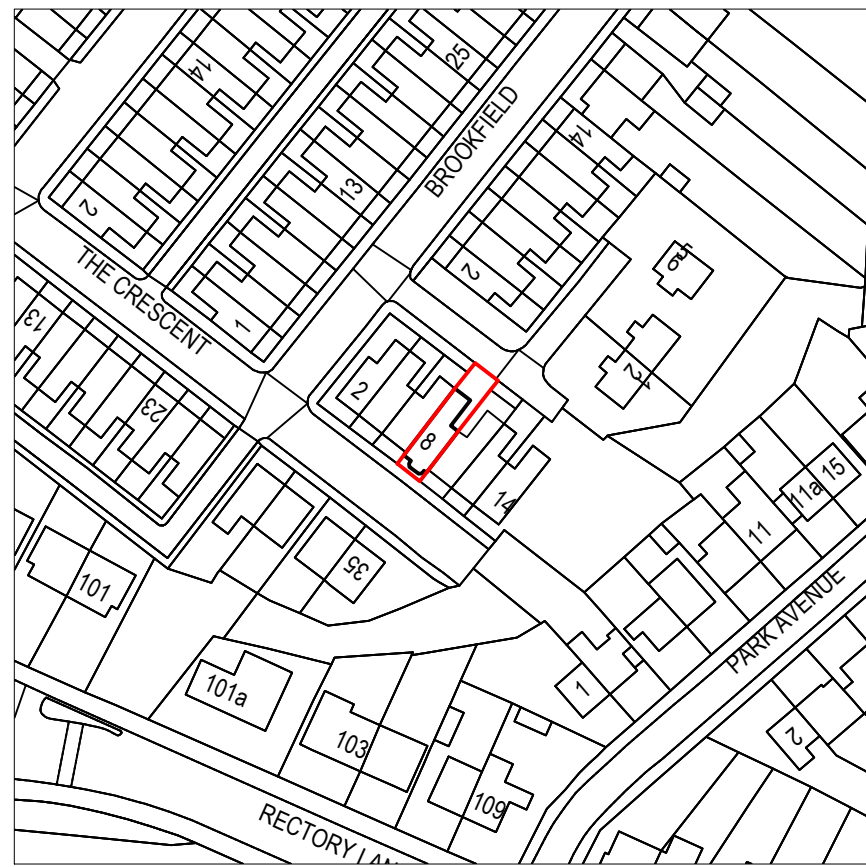
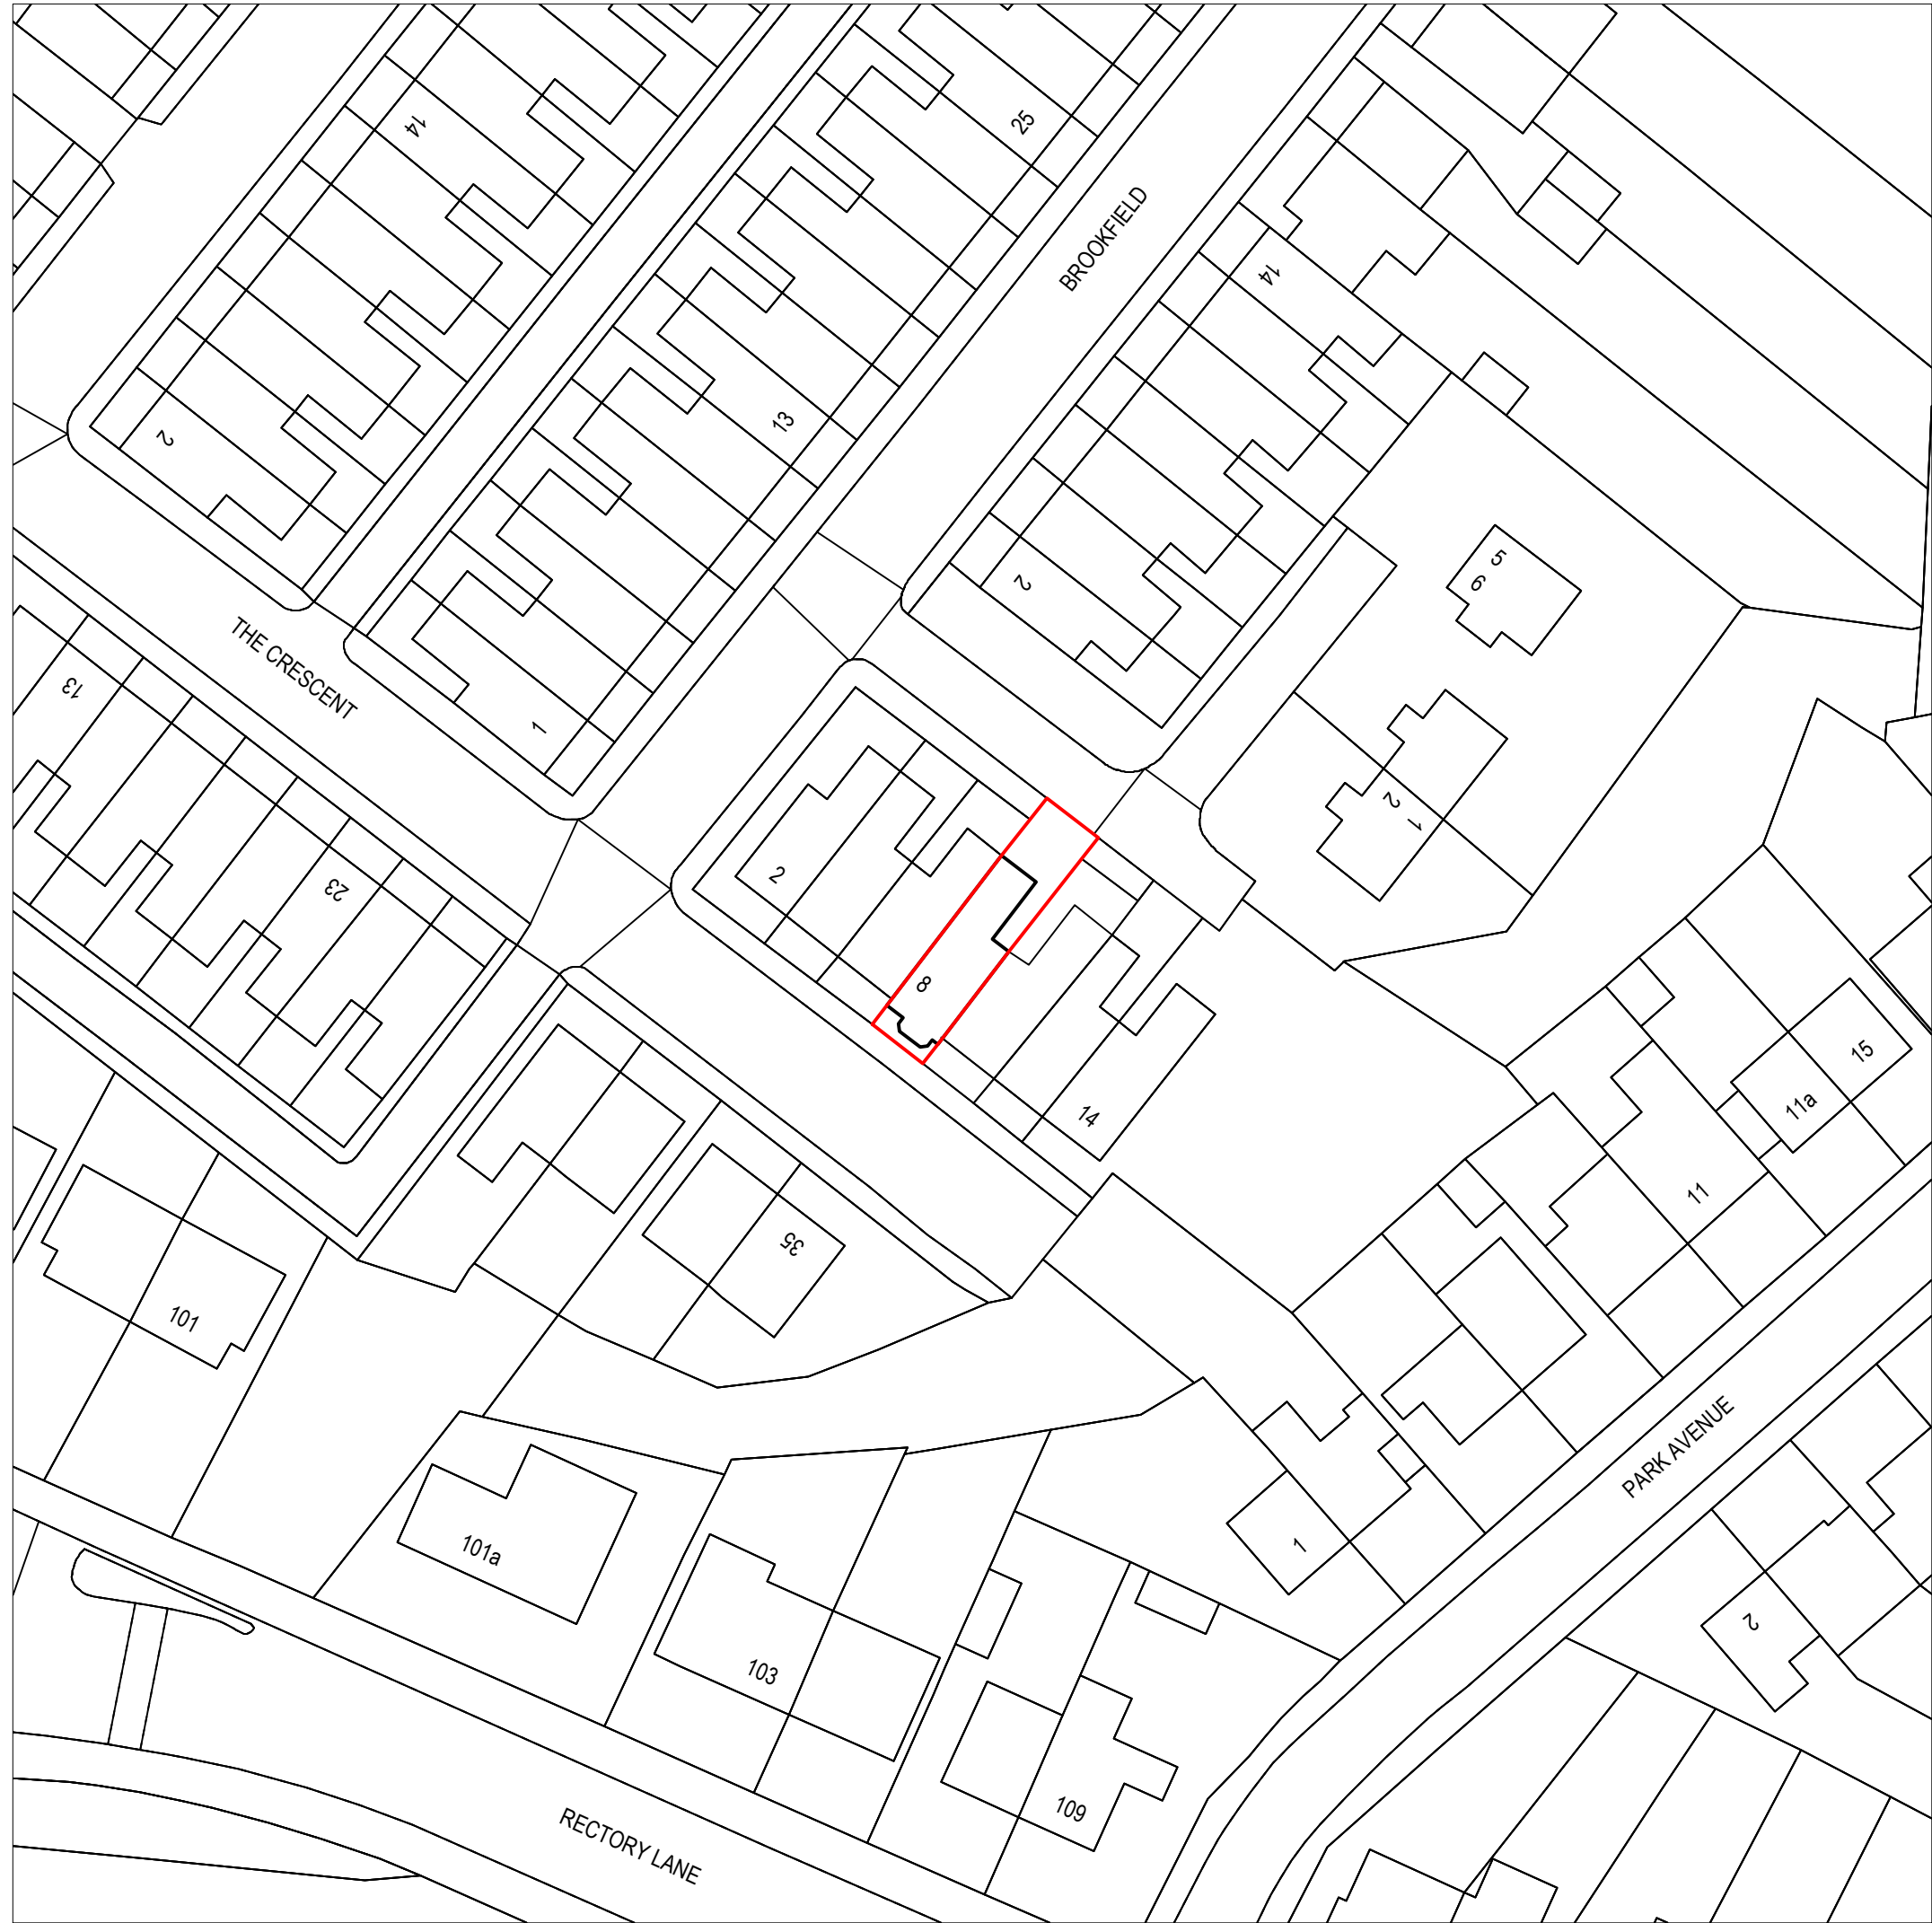


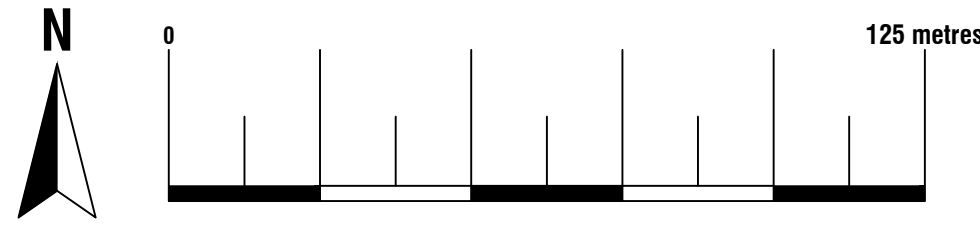


Location Plan
Scale 1:1250
© Crown Copyright and database rights 2022
OS 100047474

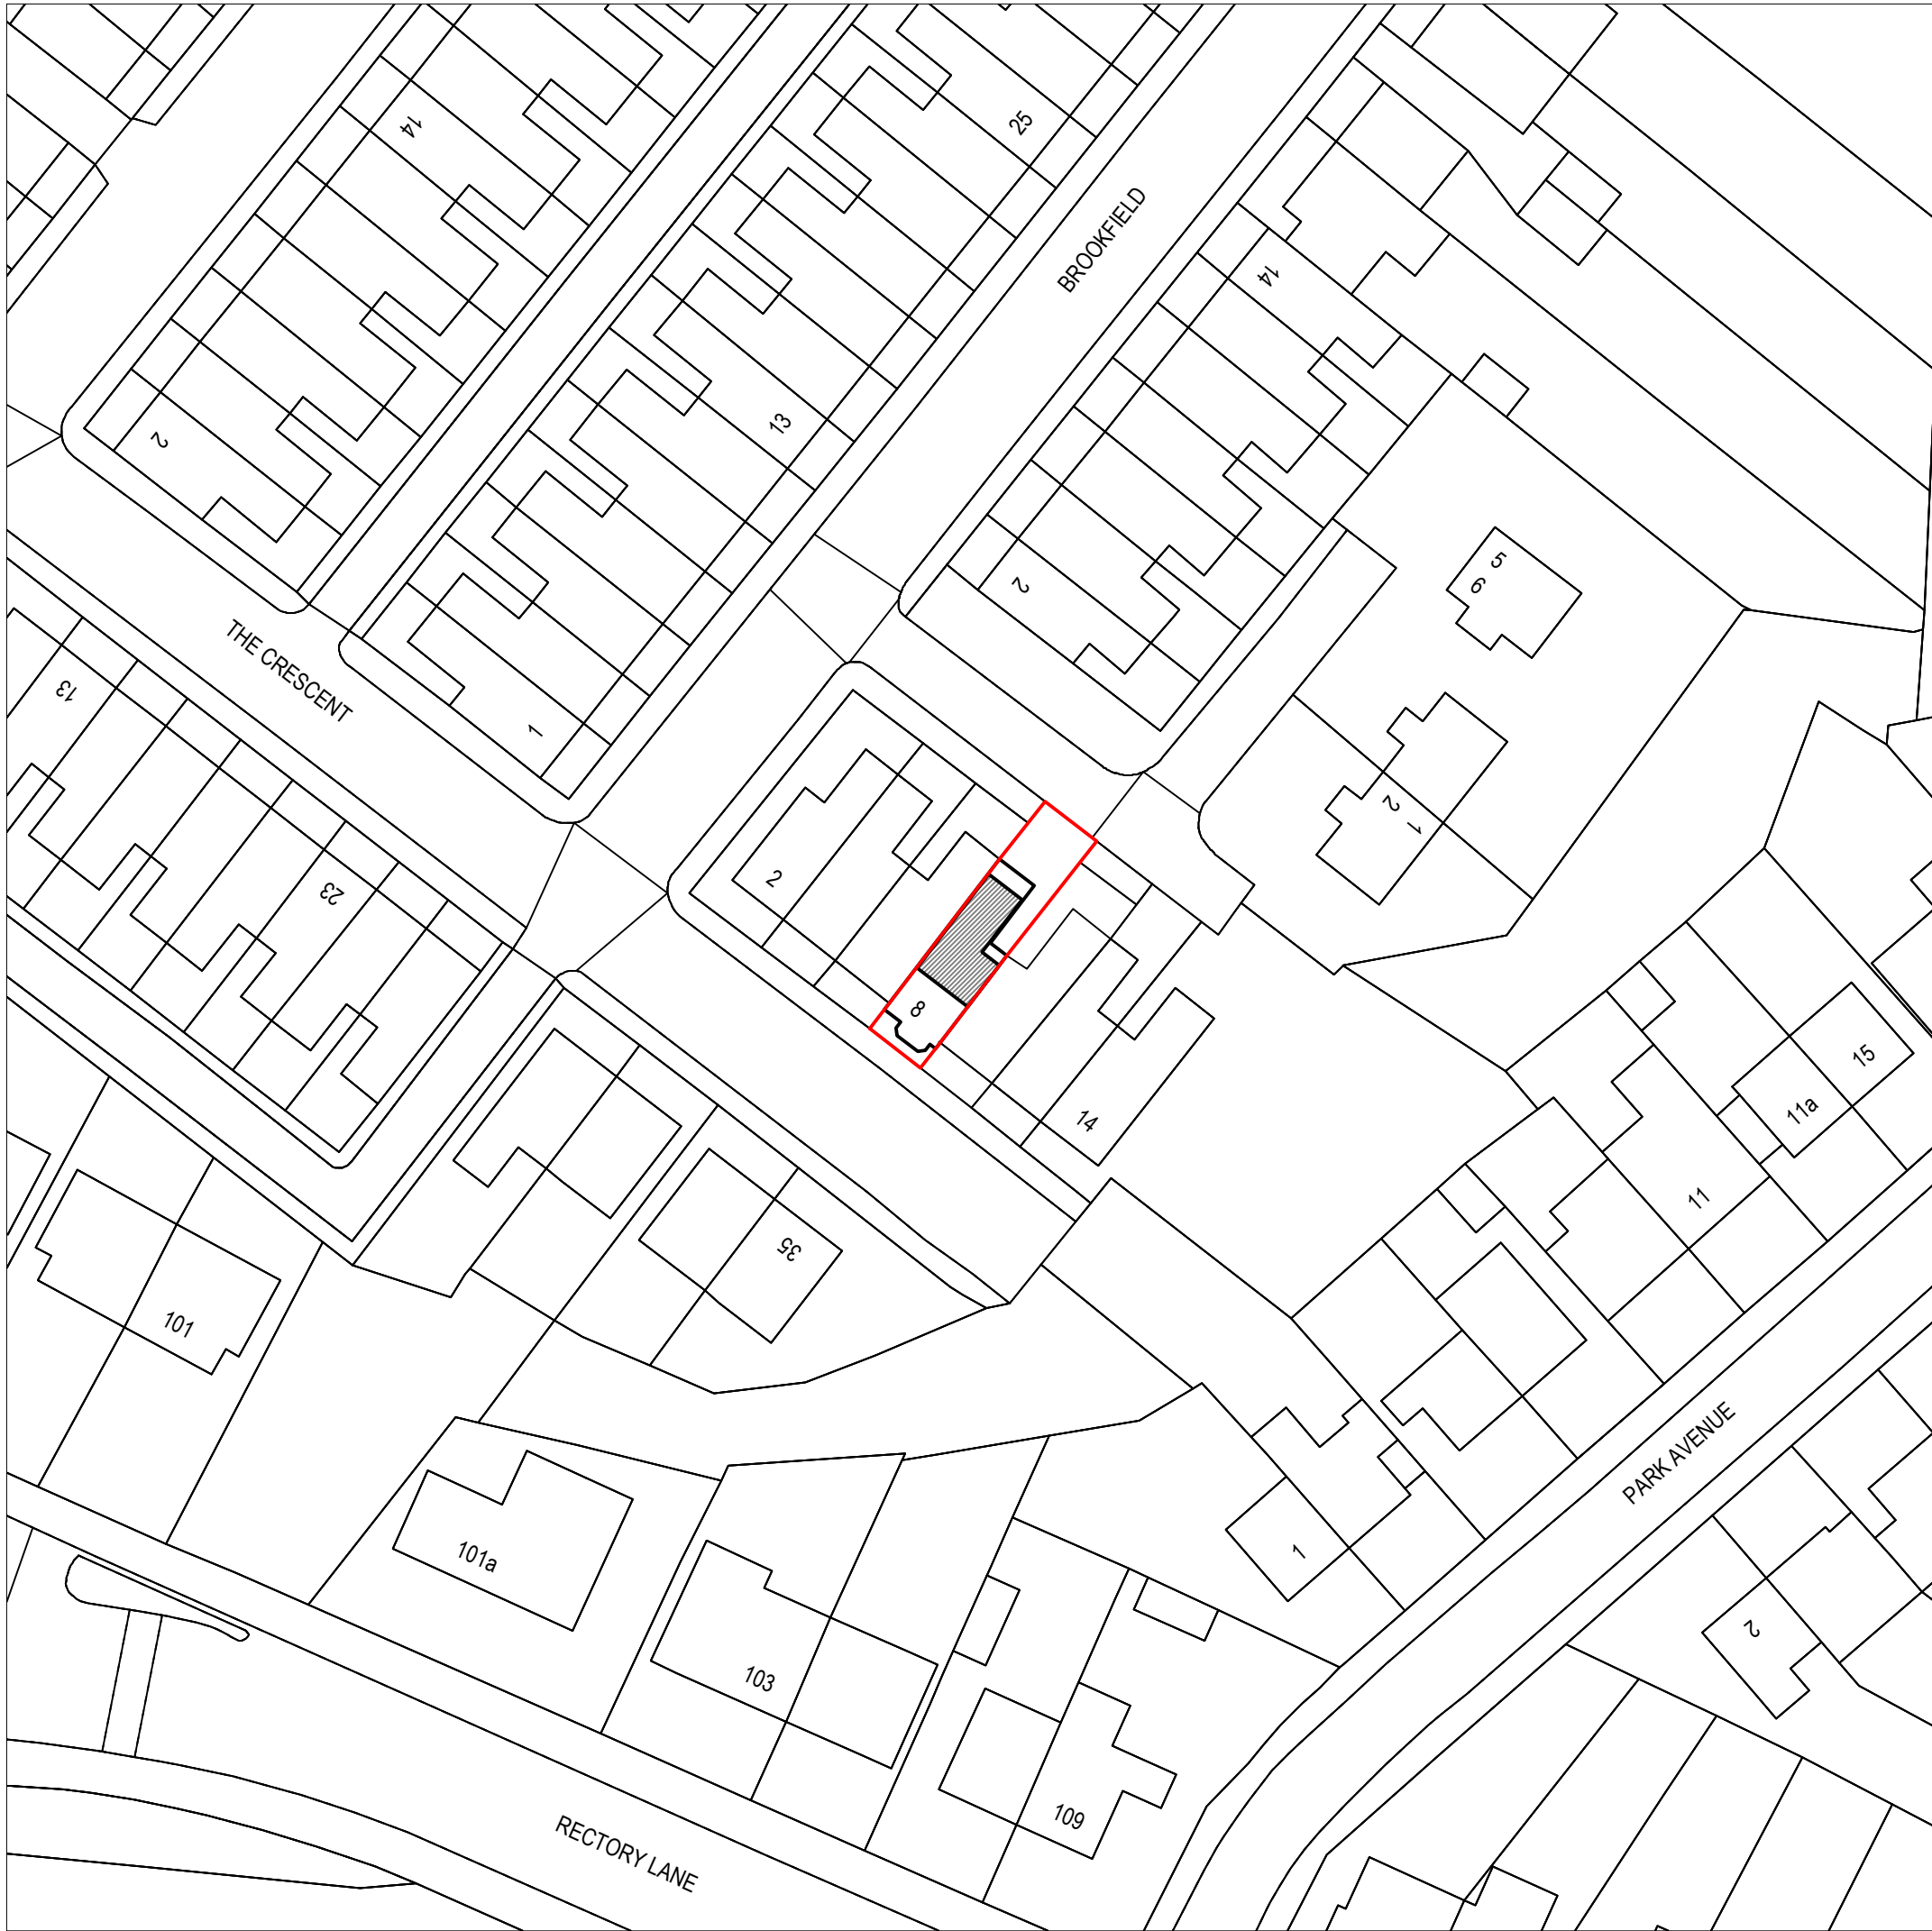

Existing Block Plan
Scale 1:500
© Crown Copyright and database rights 2022
OS 100047474

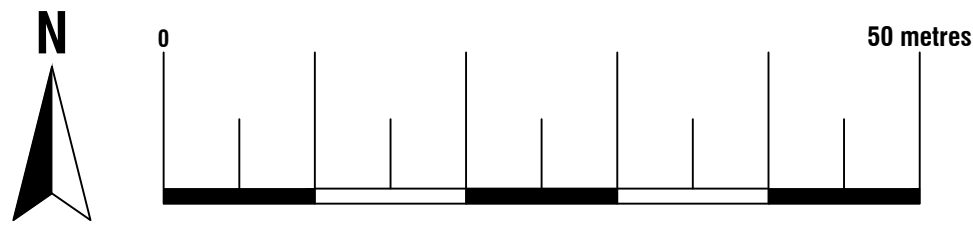


Proposed Block Plan
Scale 1:500
© Crown Copyright and database rights 2022
OS 100047474

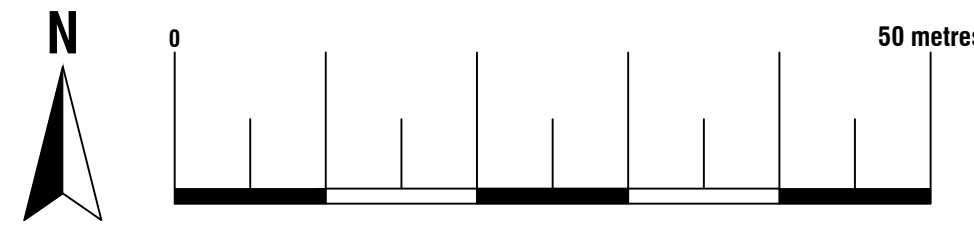




74 Cardiff Road, CF15 7QE • Enquiries@ArkiPlan.co.uk


Site	8 The Crescent, Prestwich, Manchester M25 1FL	Date	02.03.2023
		Sheet	23-0266 D01 REV 1
		Job	Loft Conversion
Title Number	LA259776	Scale	As Shown@A1
		Title	As Shown

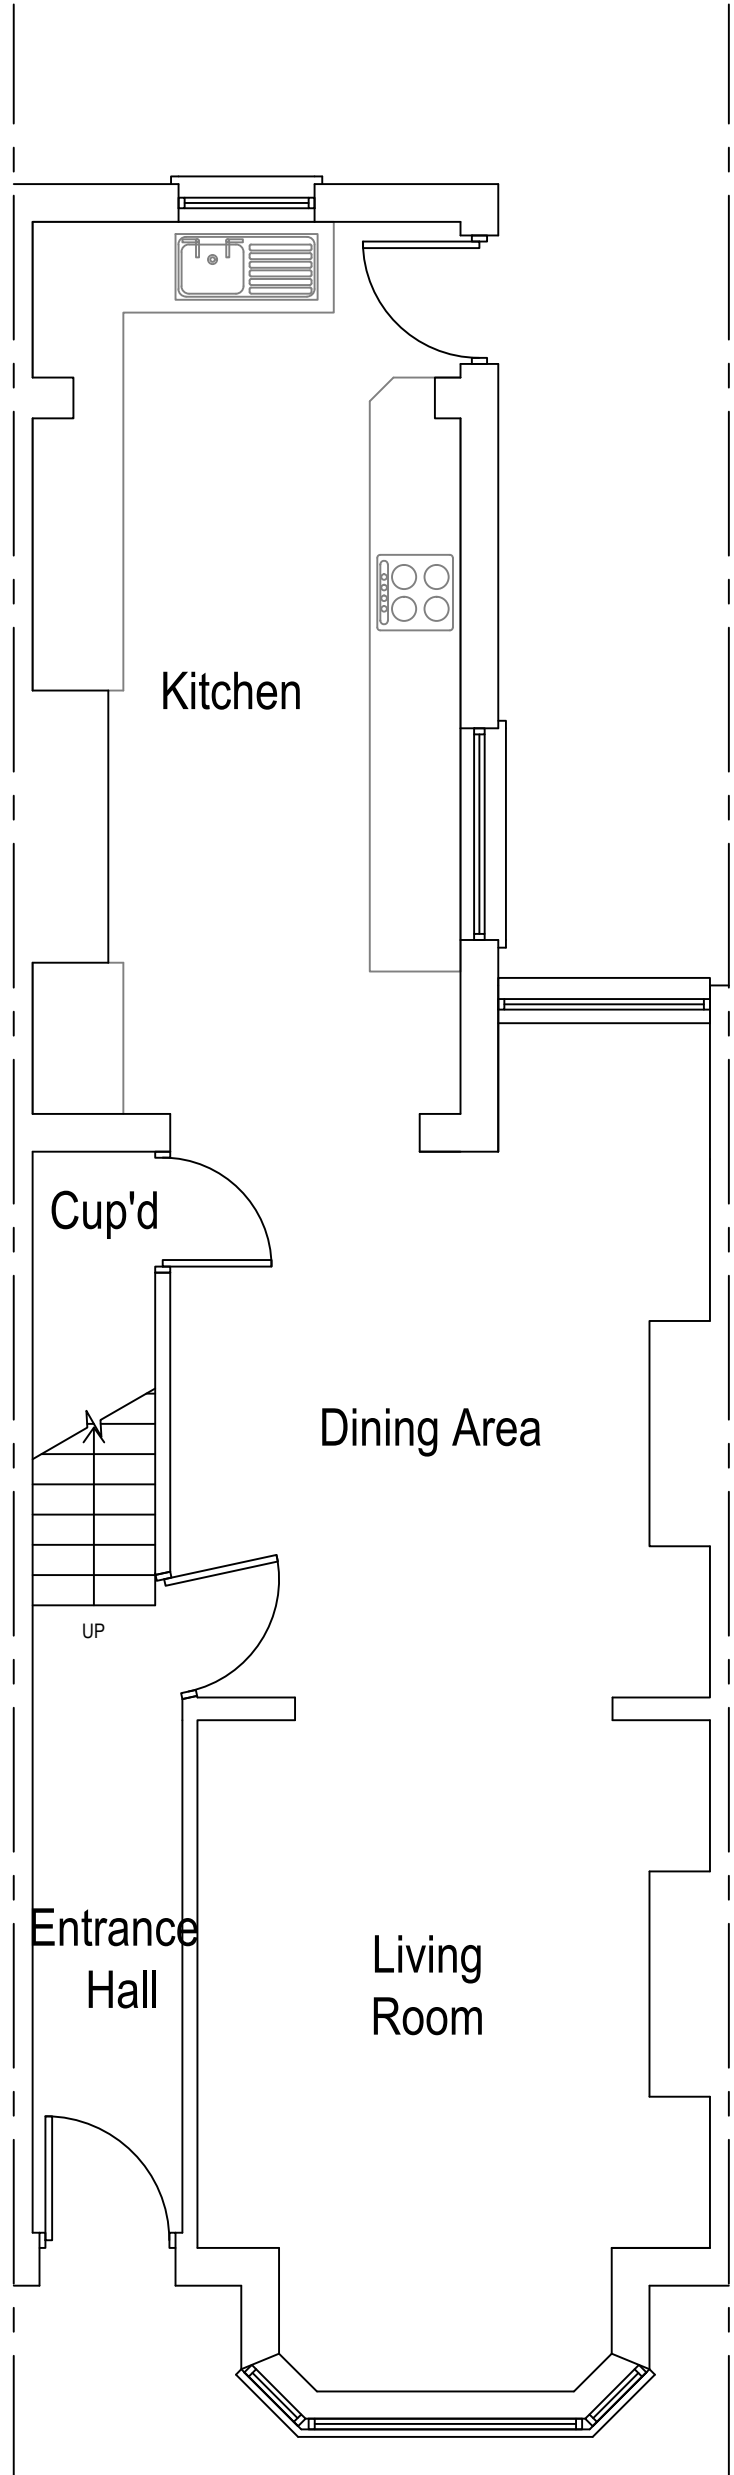


Existing Ground Floor Plan
Scale 1:50
Area ca. 53.20 m²

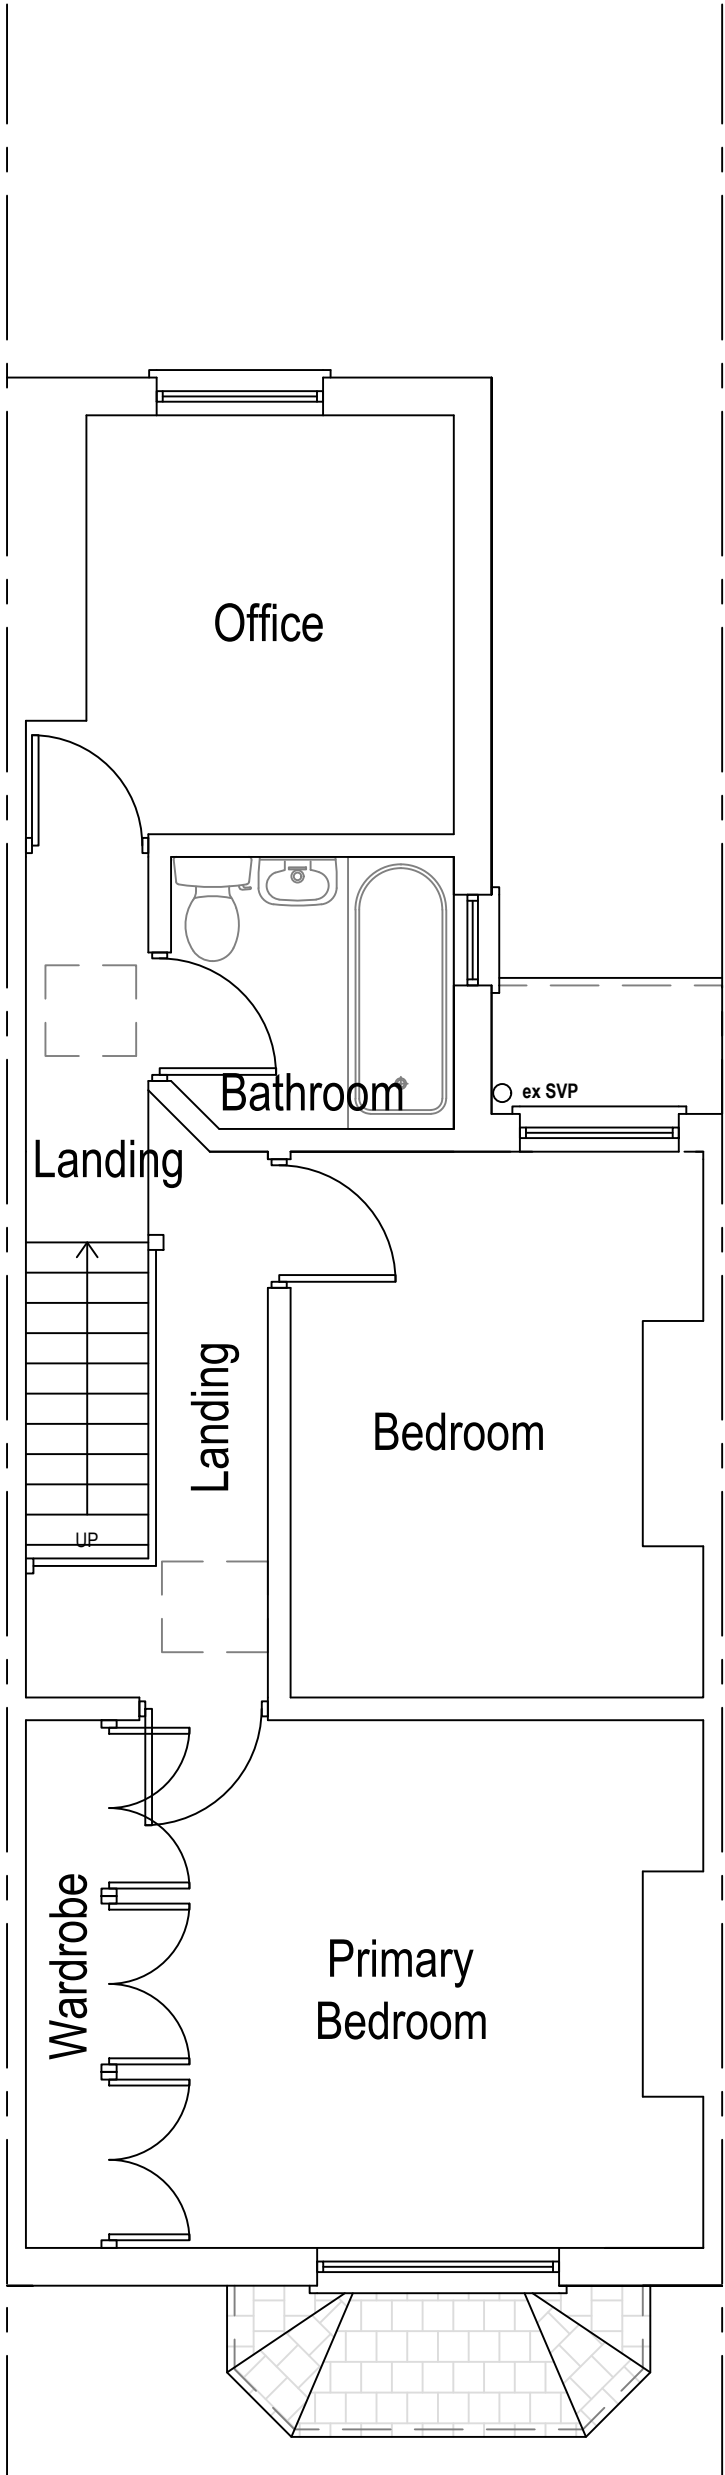


Existing First Floor Plan
Scale 1:50
Area ca. 45.45 m²

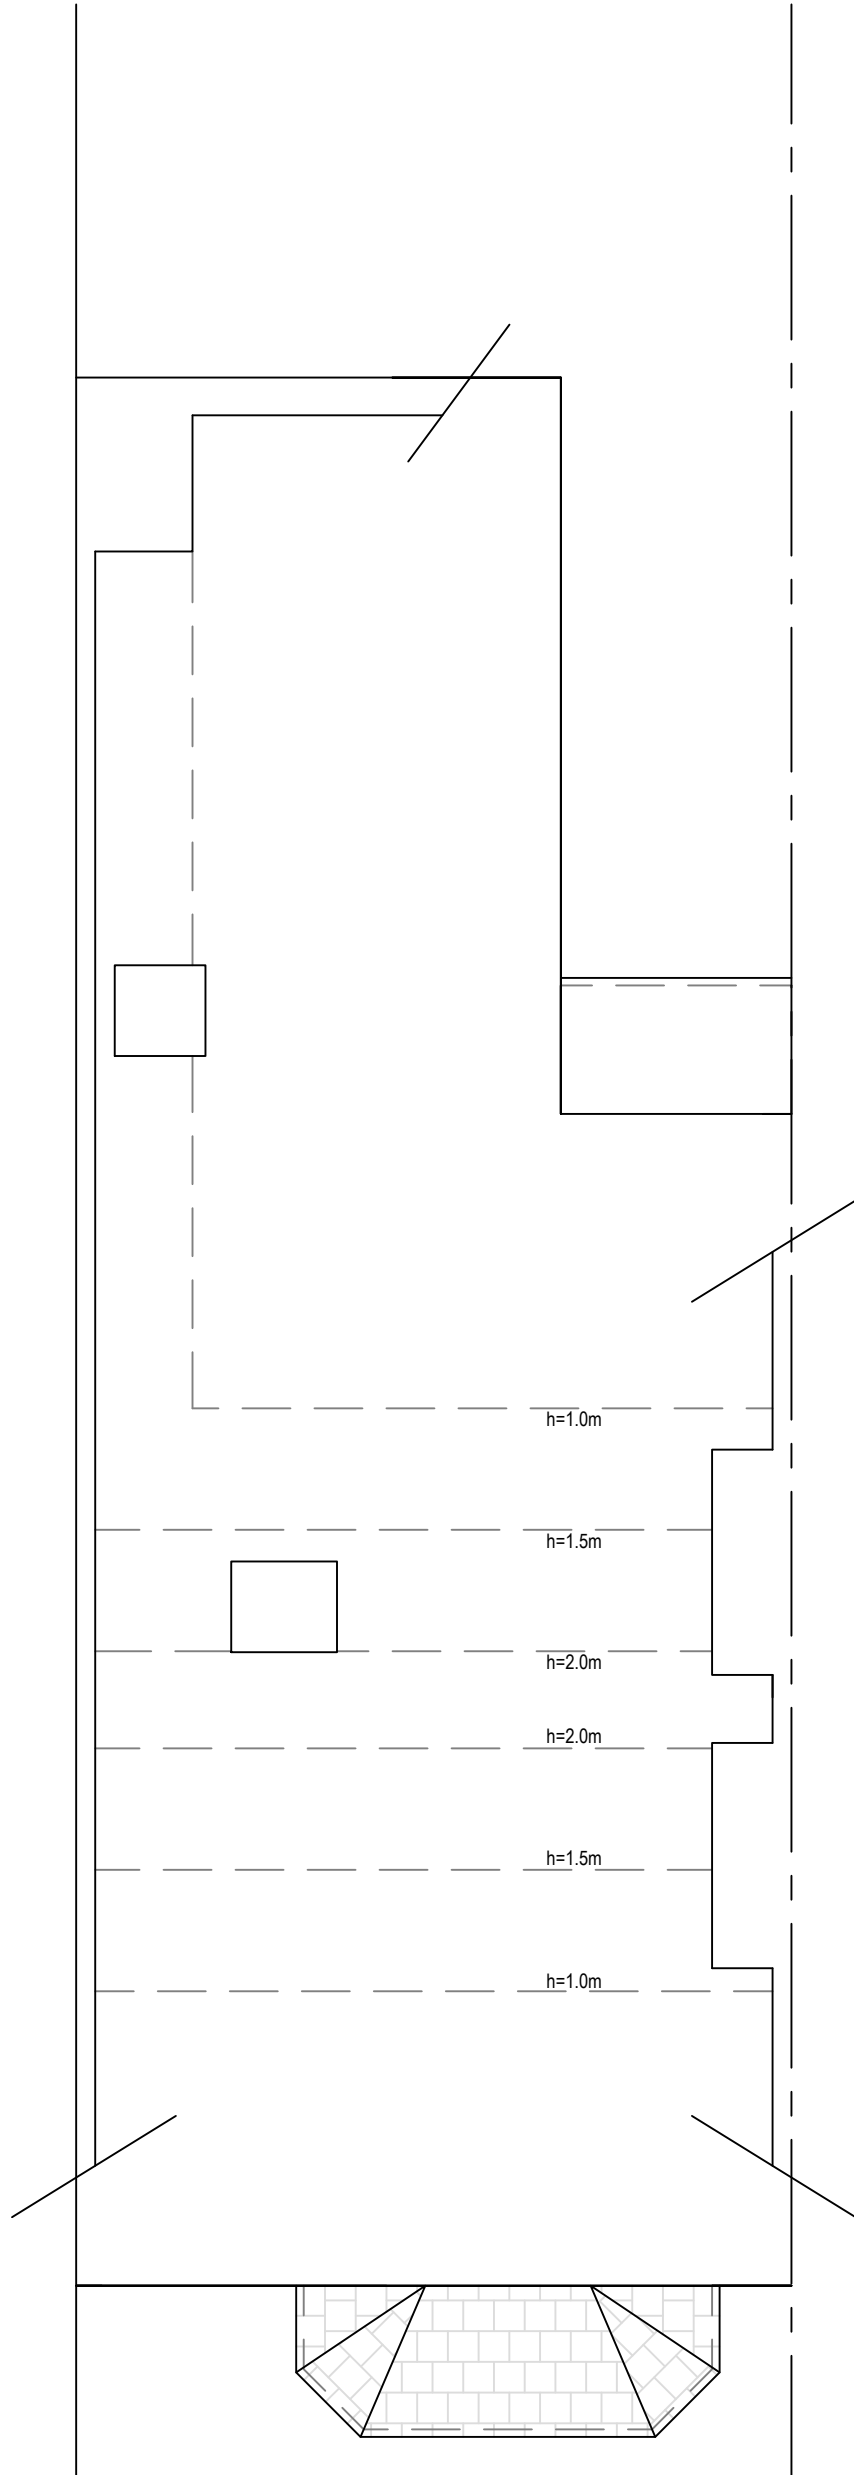

Existing Loft Plan
Scale 1:50

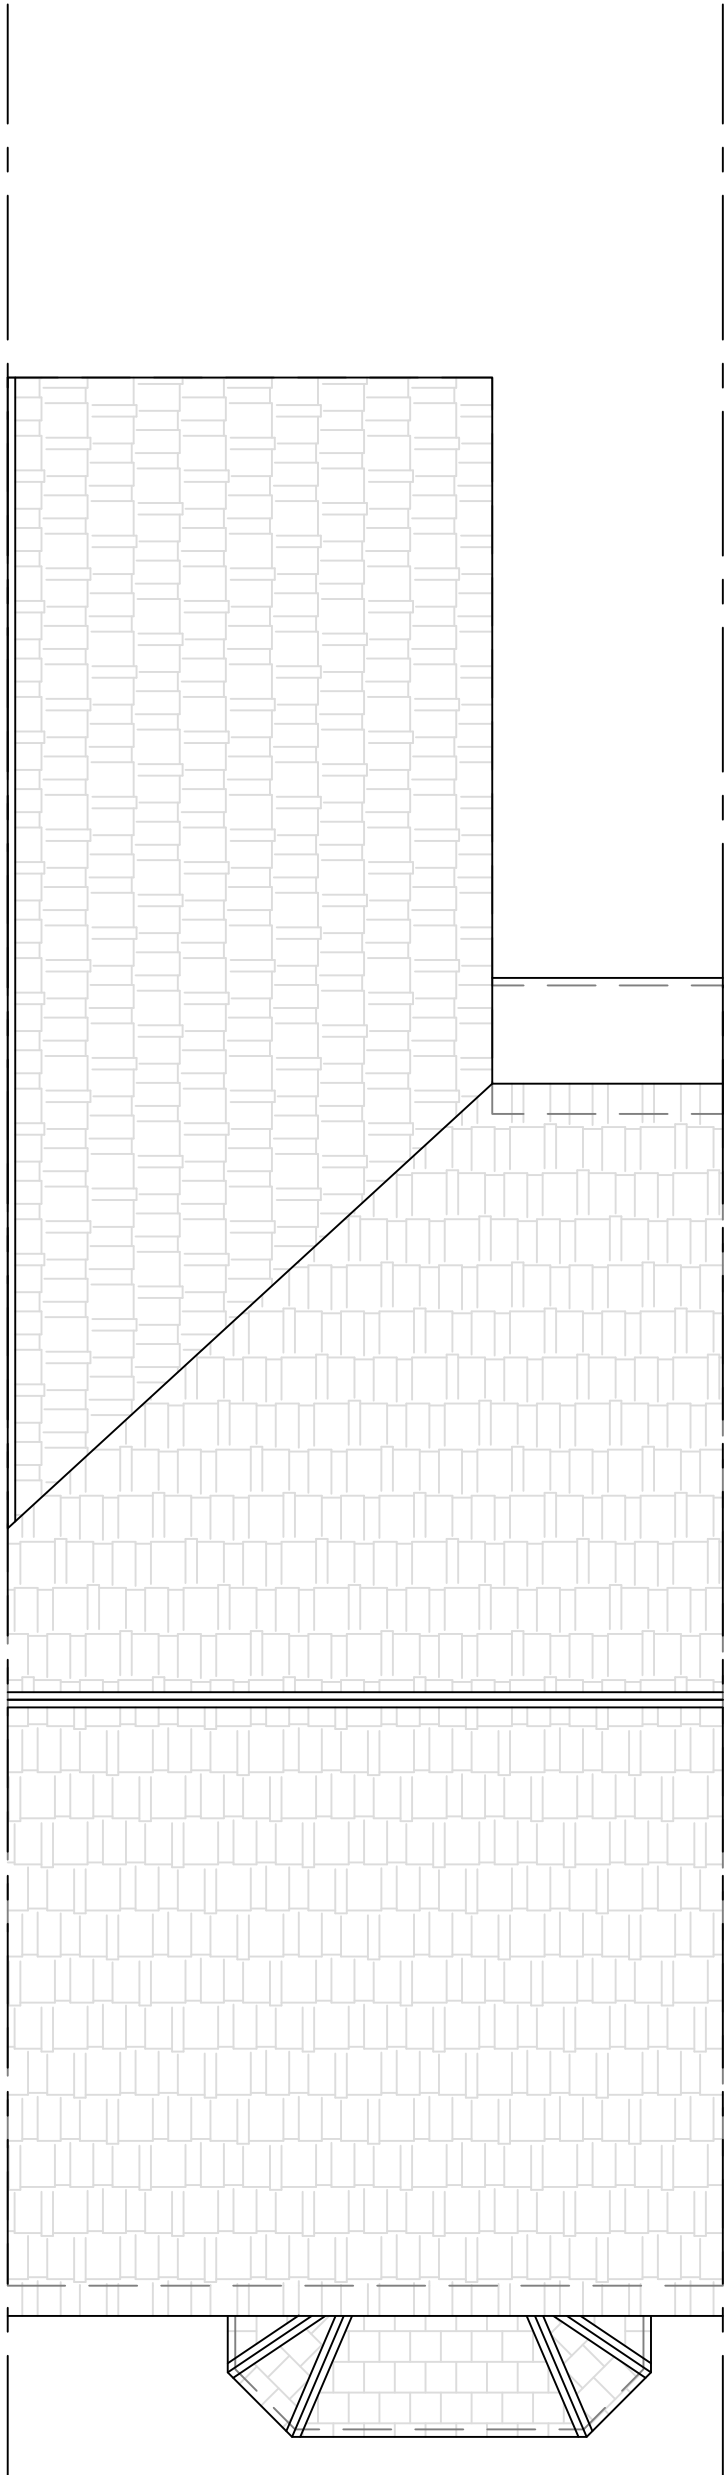

Existing Roof Plan
Scale 1:50

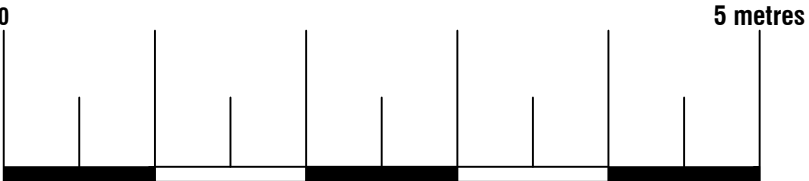



74 Cardiff Road, CF15 7QE • Enquiries@ArkiPlan.co.uk

Site	8 The Crescent, Prestwich, Manchester M25 1FL	Date	02.03.2023
		Sheet	23-0266 D02 REV 1
		Job	Loft Conversion
		Scale	As Shown@A1
Title Number	LA259776	Title	As Shown

Symbol Key:

— — — — —






Boundary line

- - - - -

Demolished


- - - - -

Details above

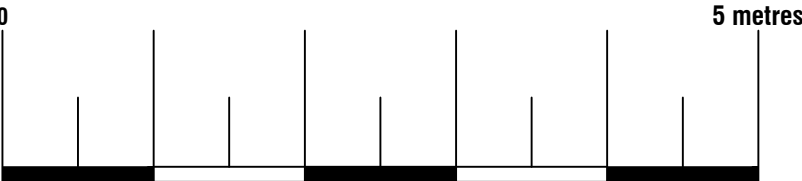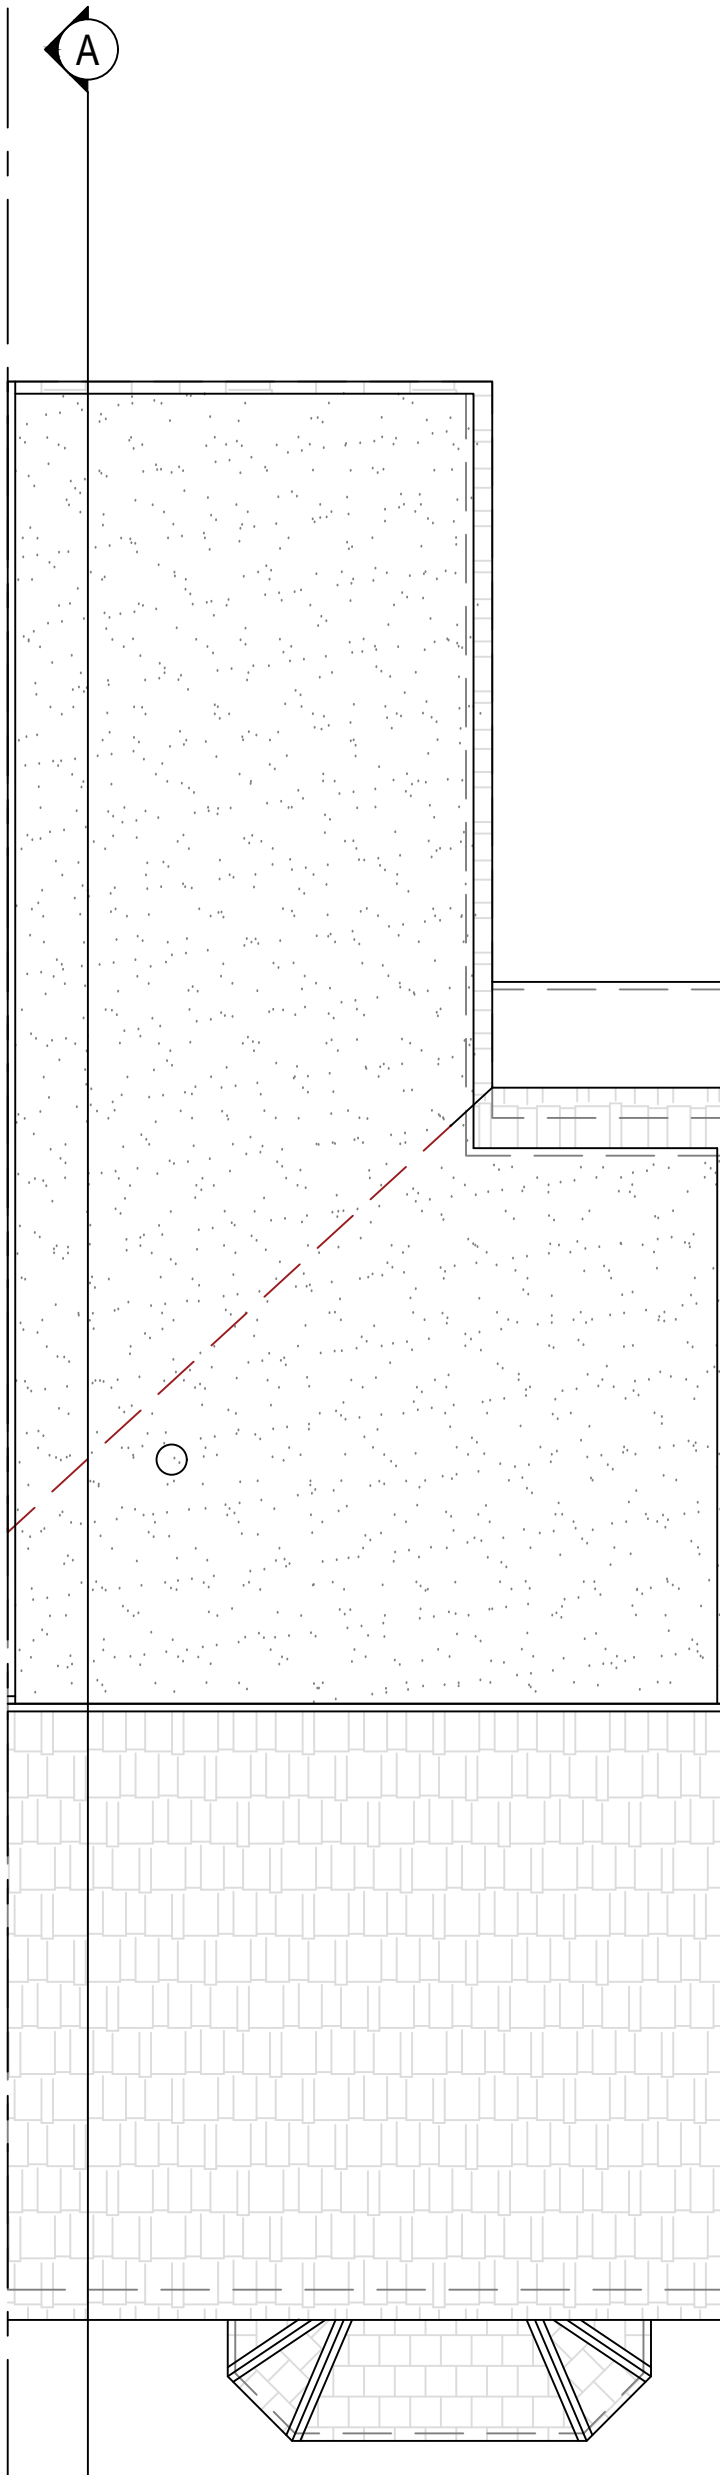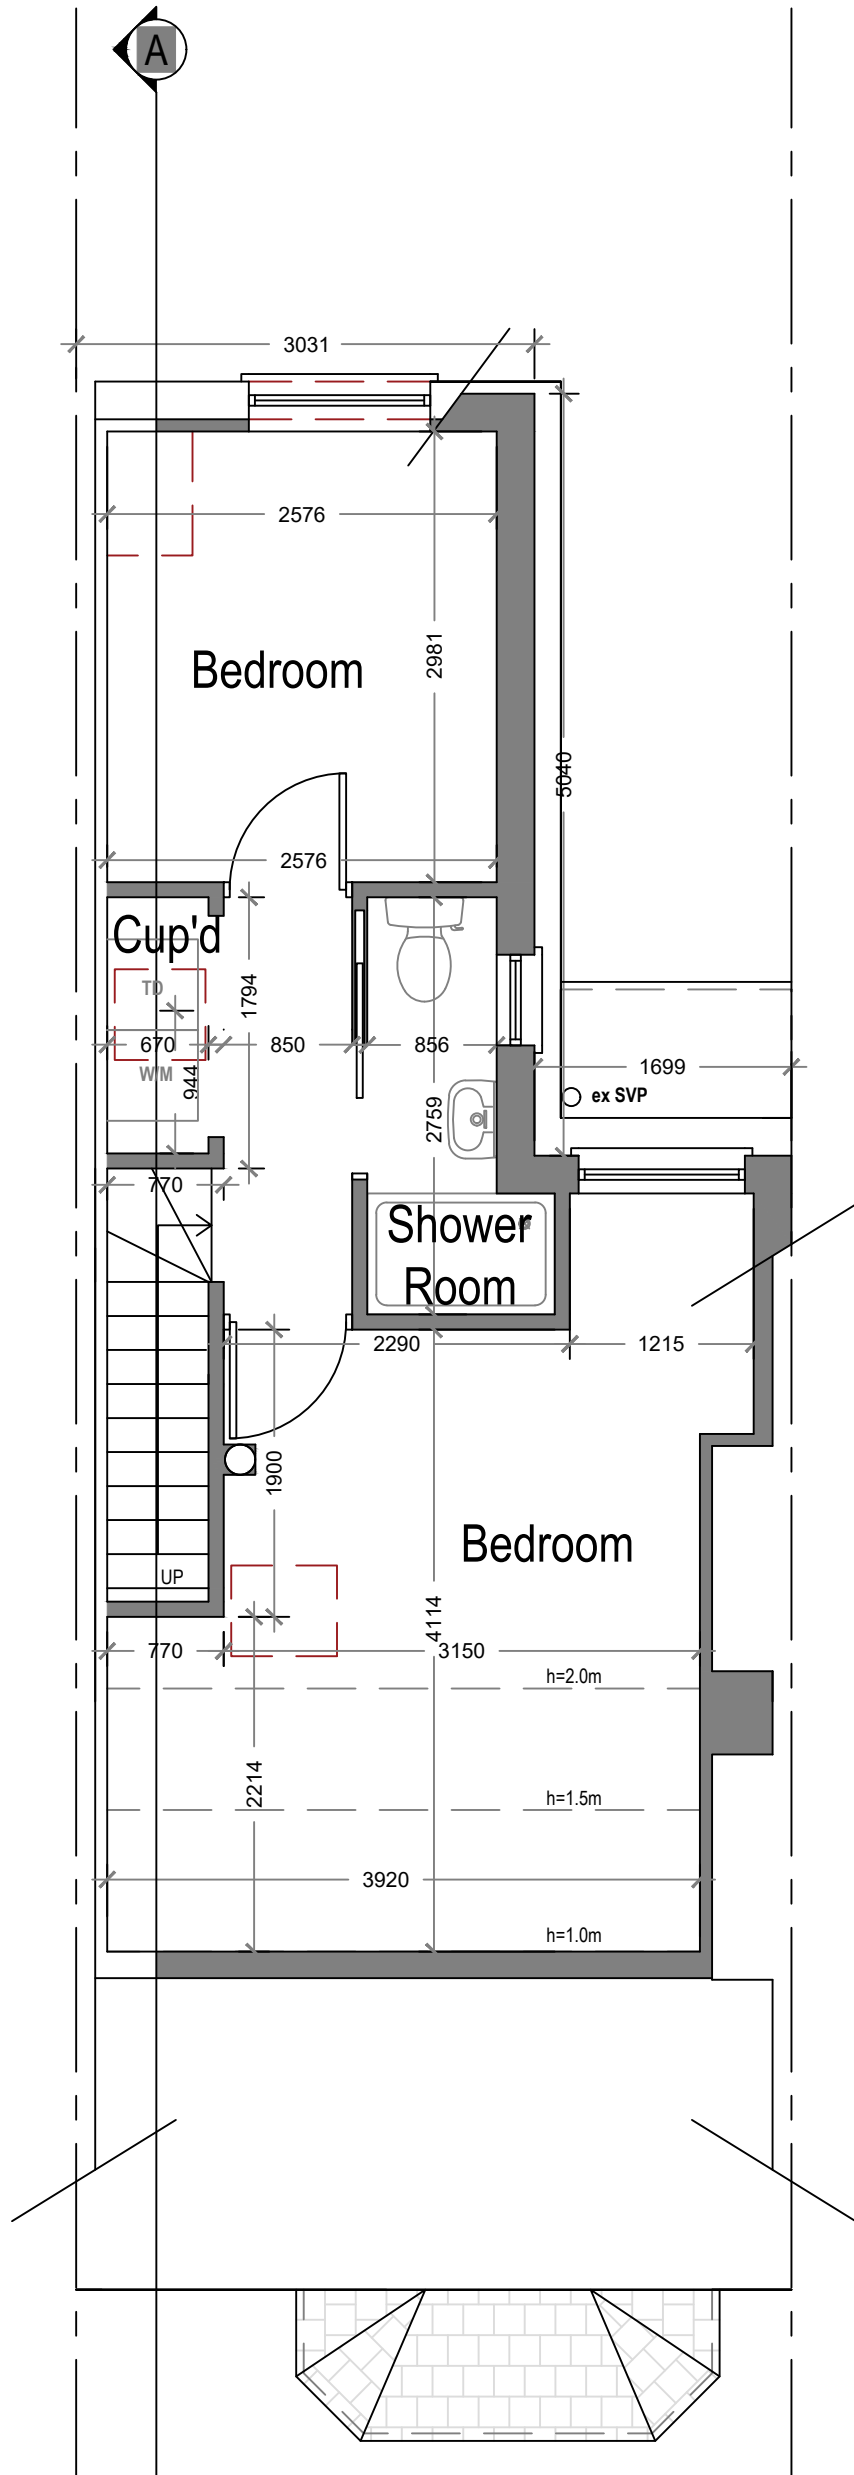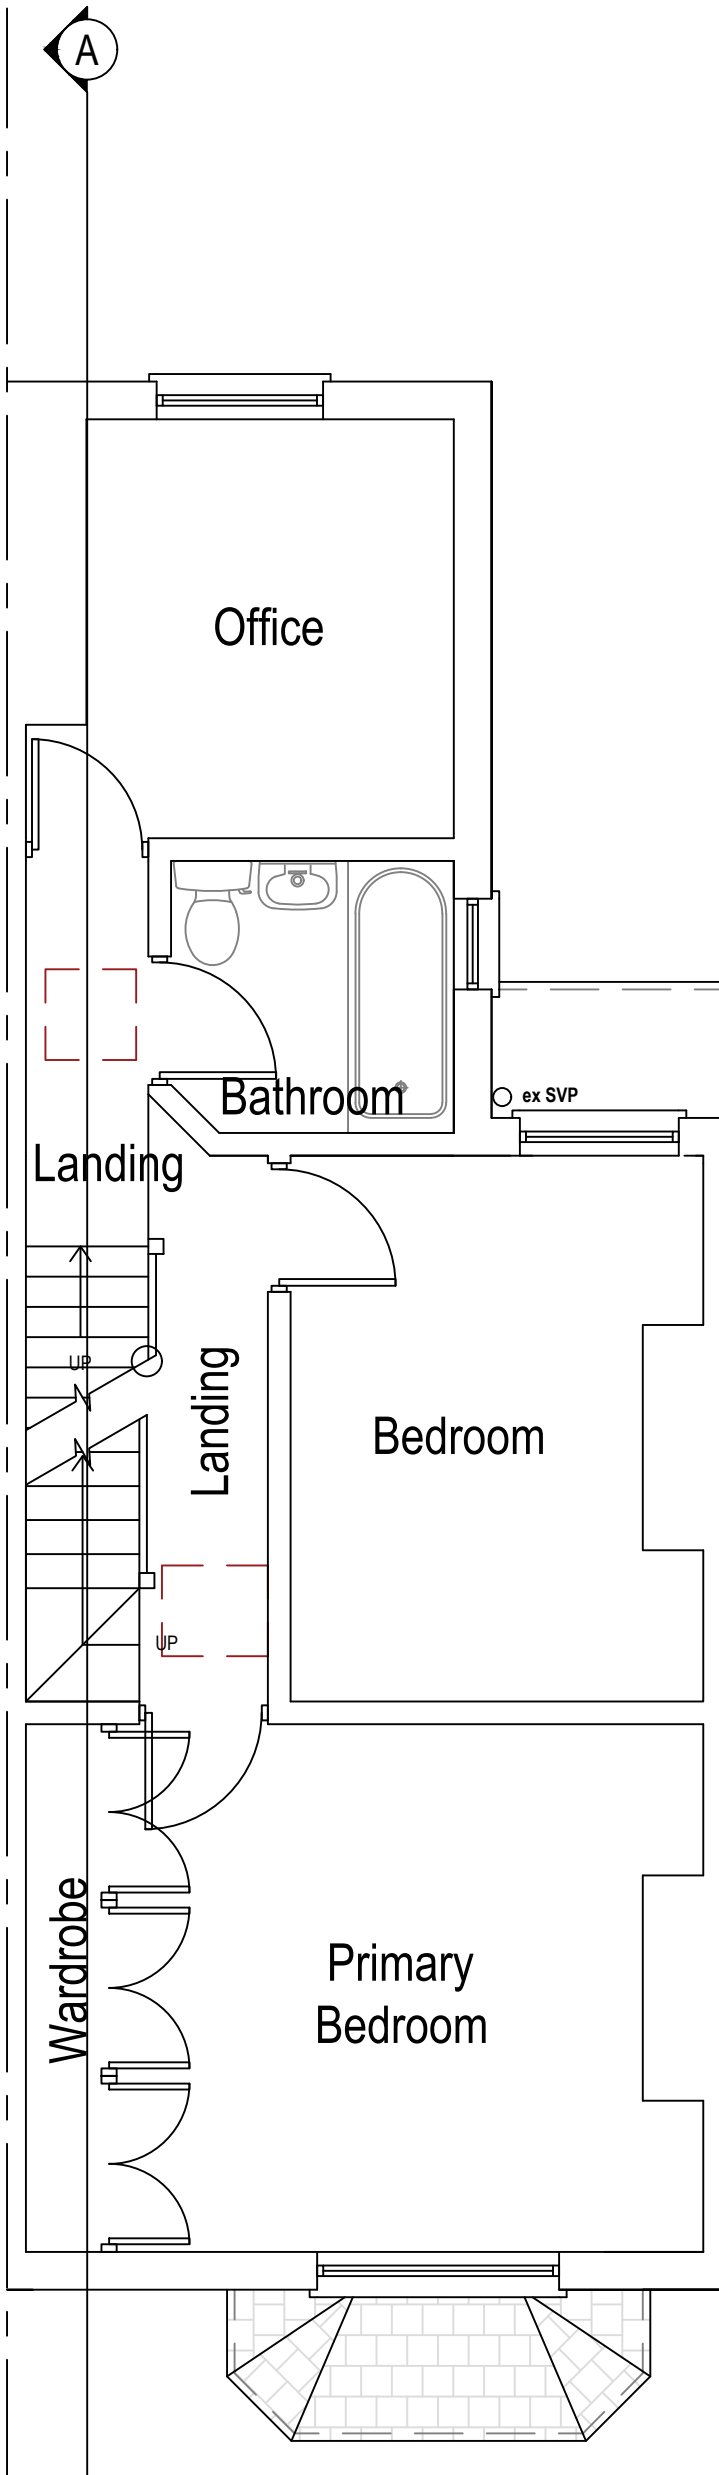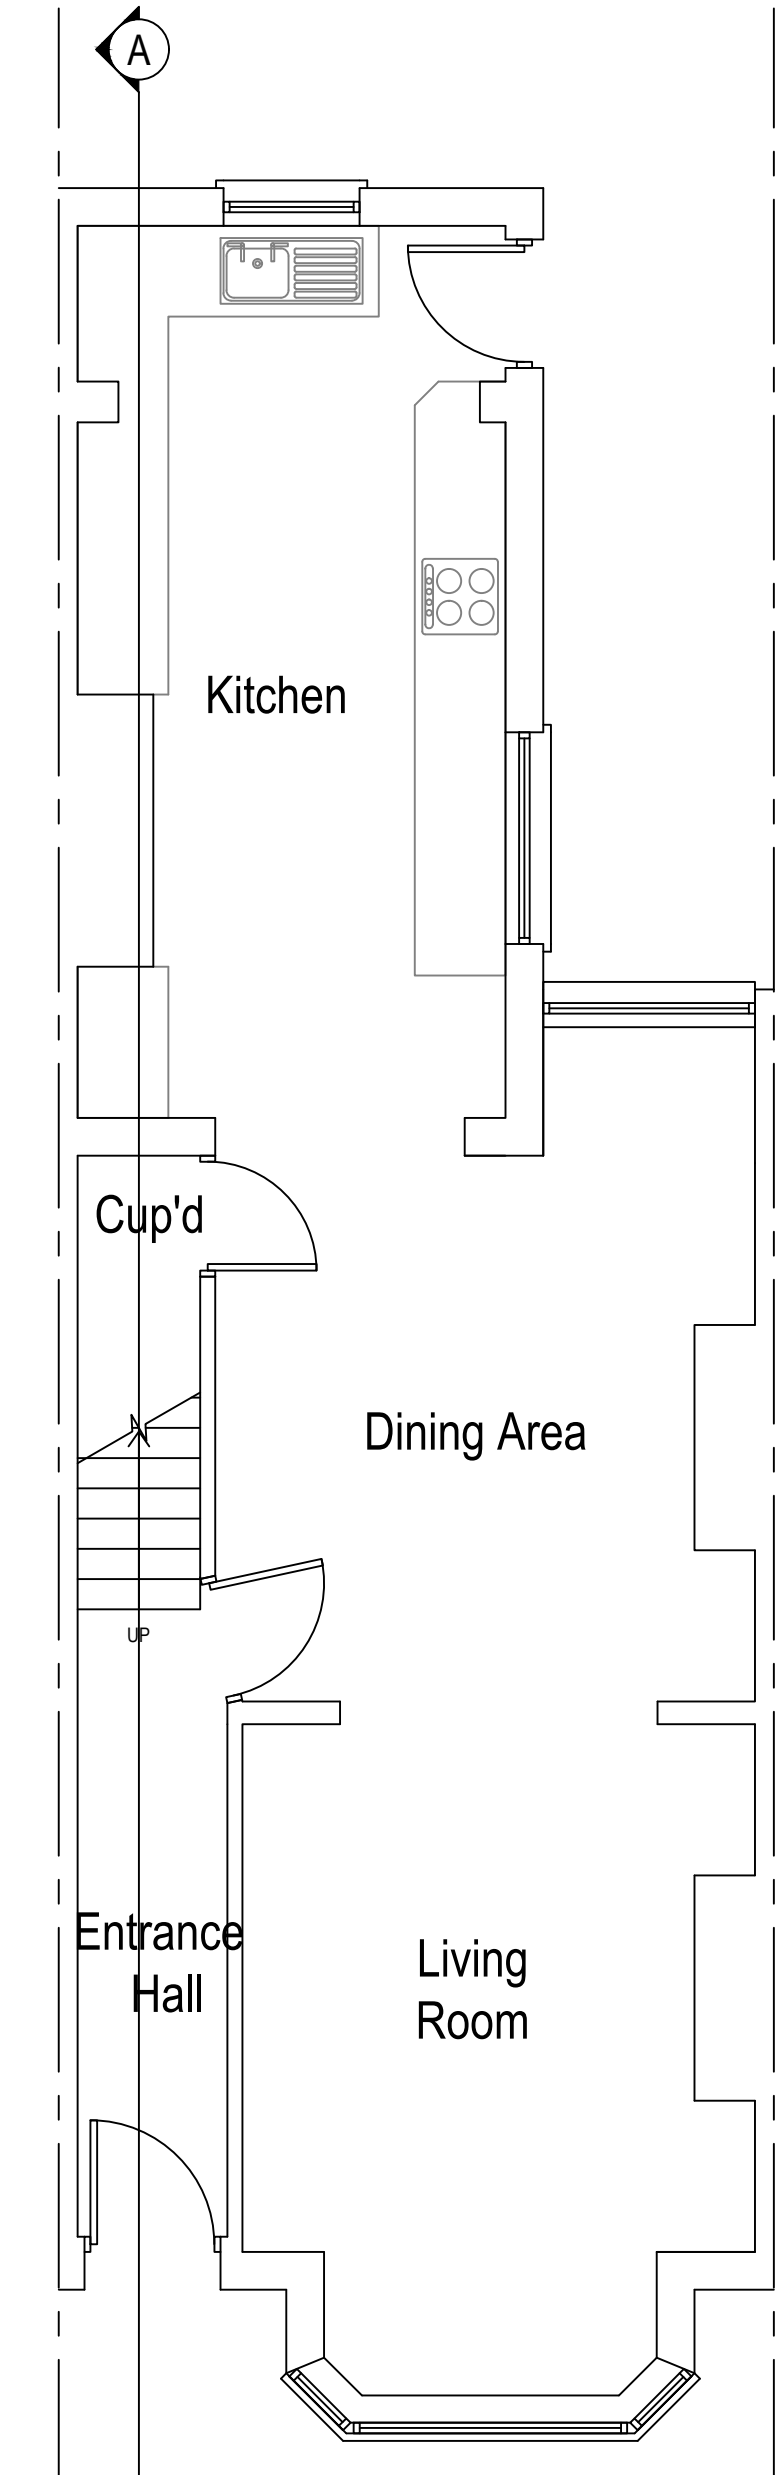


74 Cardiff Road, CF15 7QE • Enquiries@ArkiPlan.co.uk


Site	8 The Crescent, Prestwich, Manchester M25 1FL	Date	02.03.2023
		Sheet	23-0266 D03 REV 1
		Job	Loft Conversion
		Scale	As Shown@A1
Title Number	LA259776	Title	As Shown

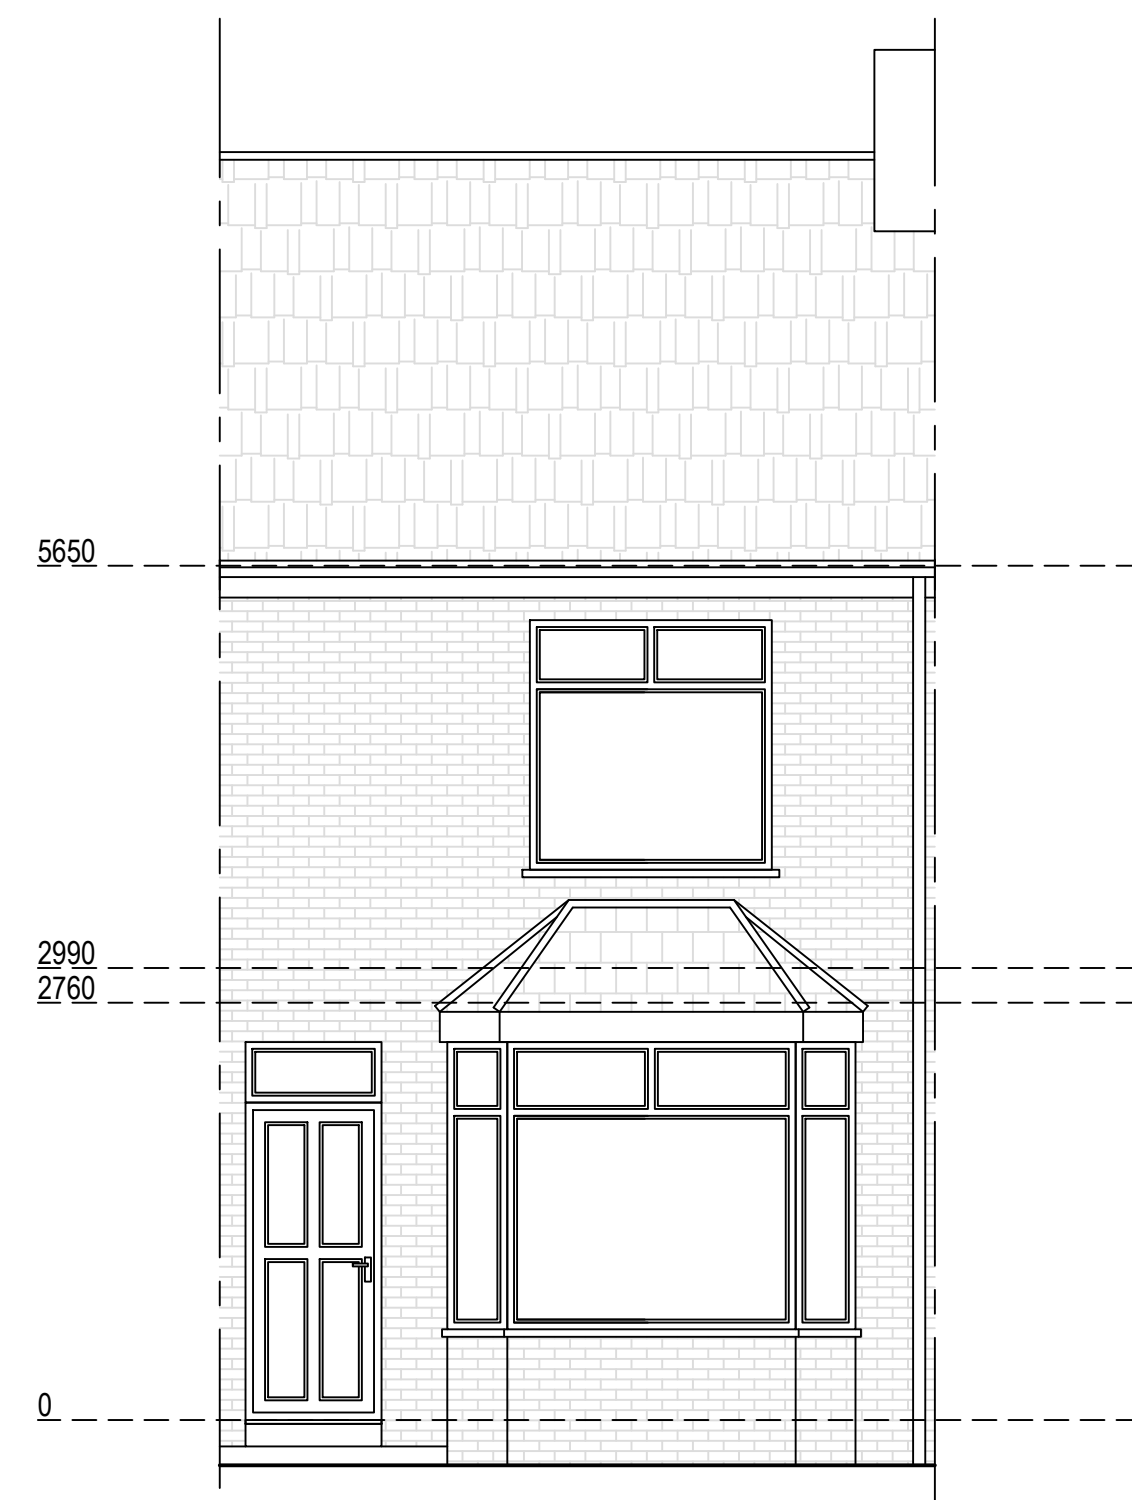


Existing Southwest Elevation
Scale 1:50

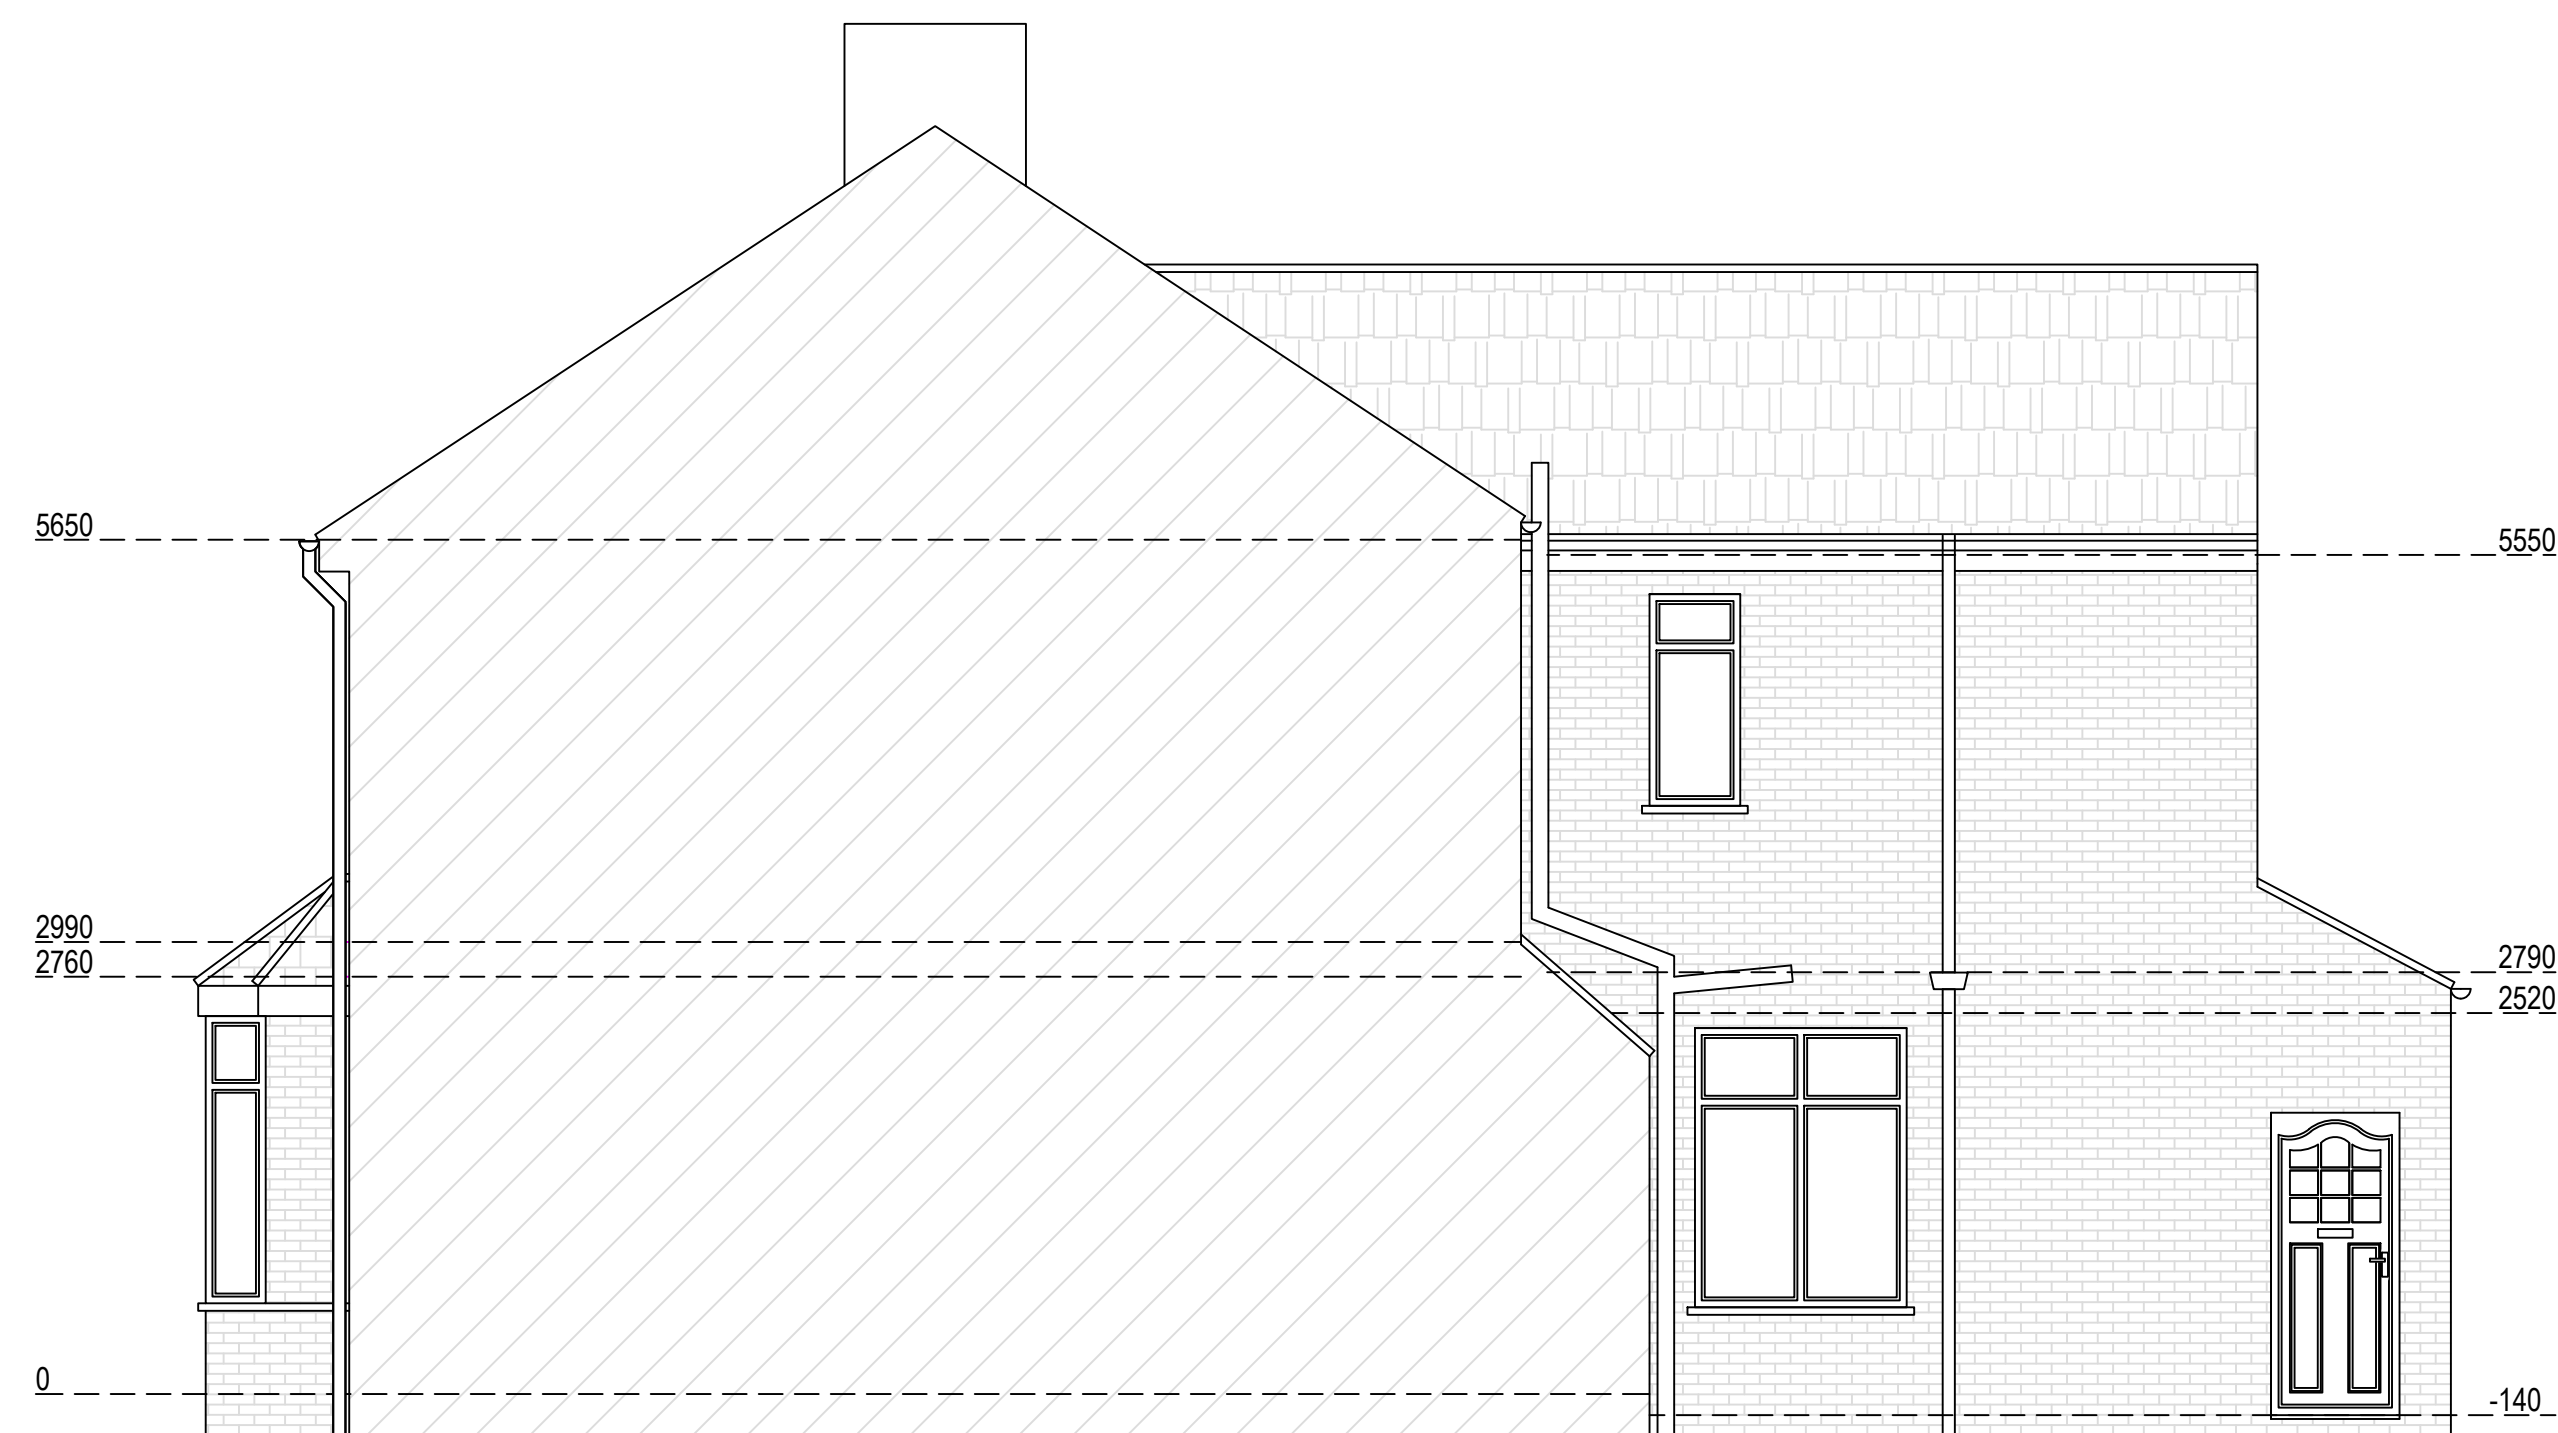


Existing Southeast Elevation
Scale 1:50

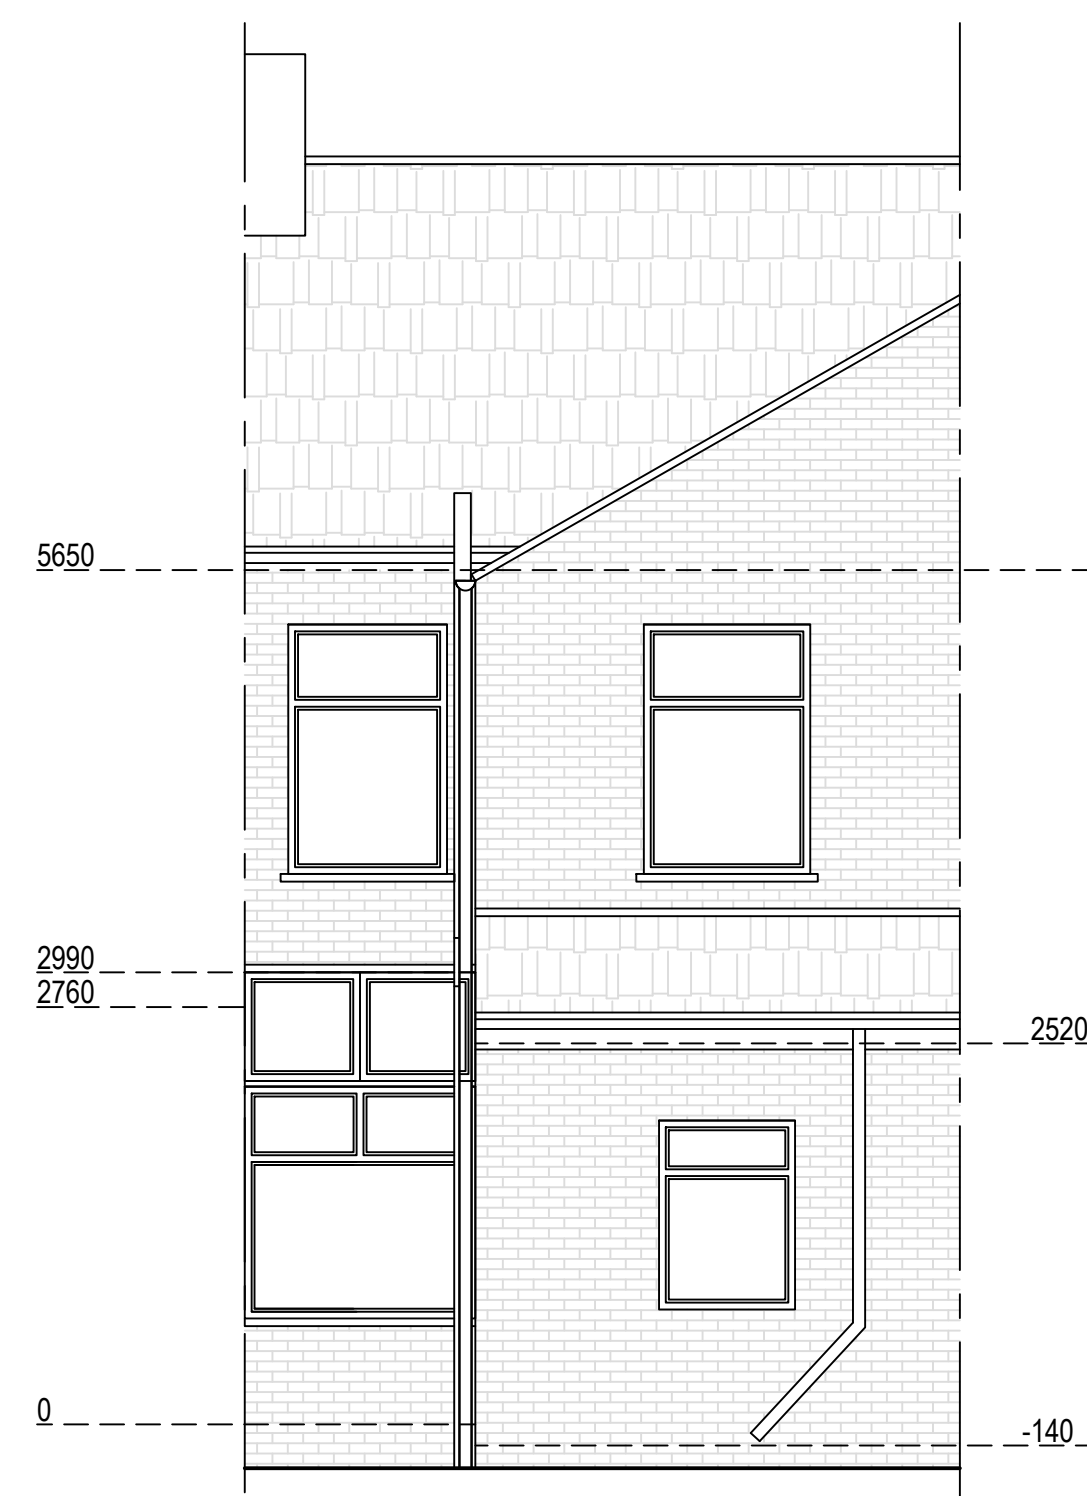

Existing Northeast Elevation
Scale 1:50

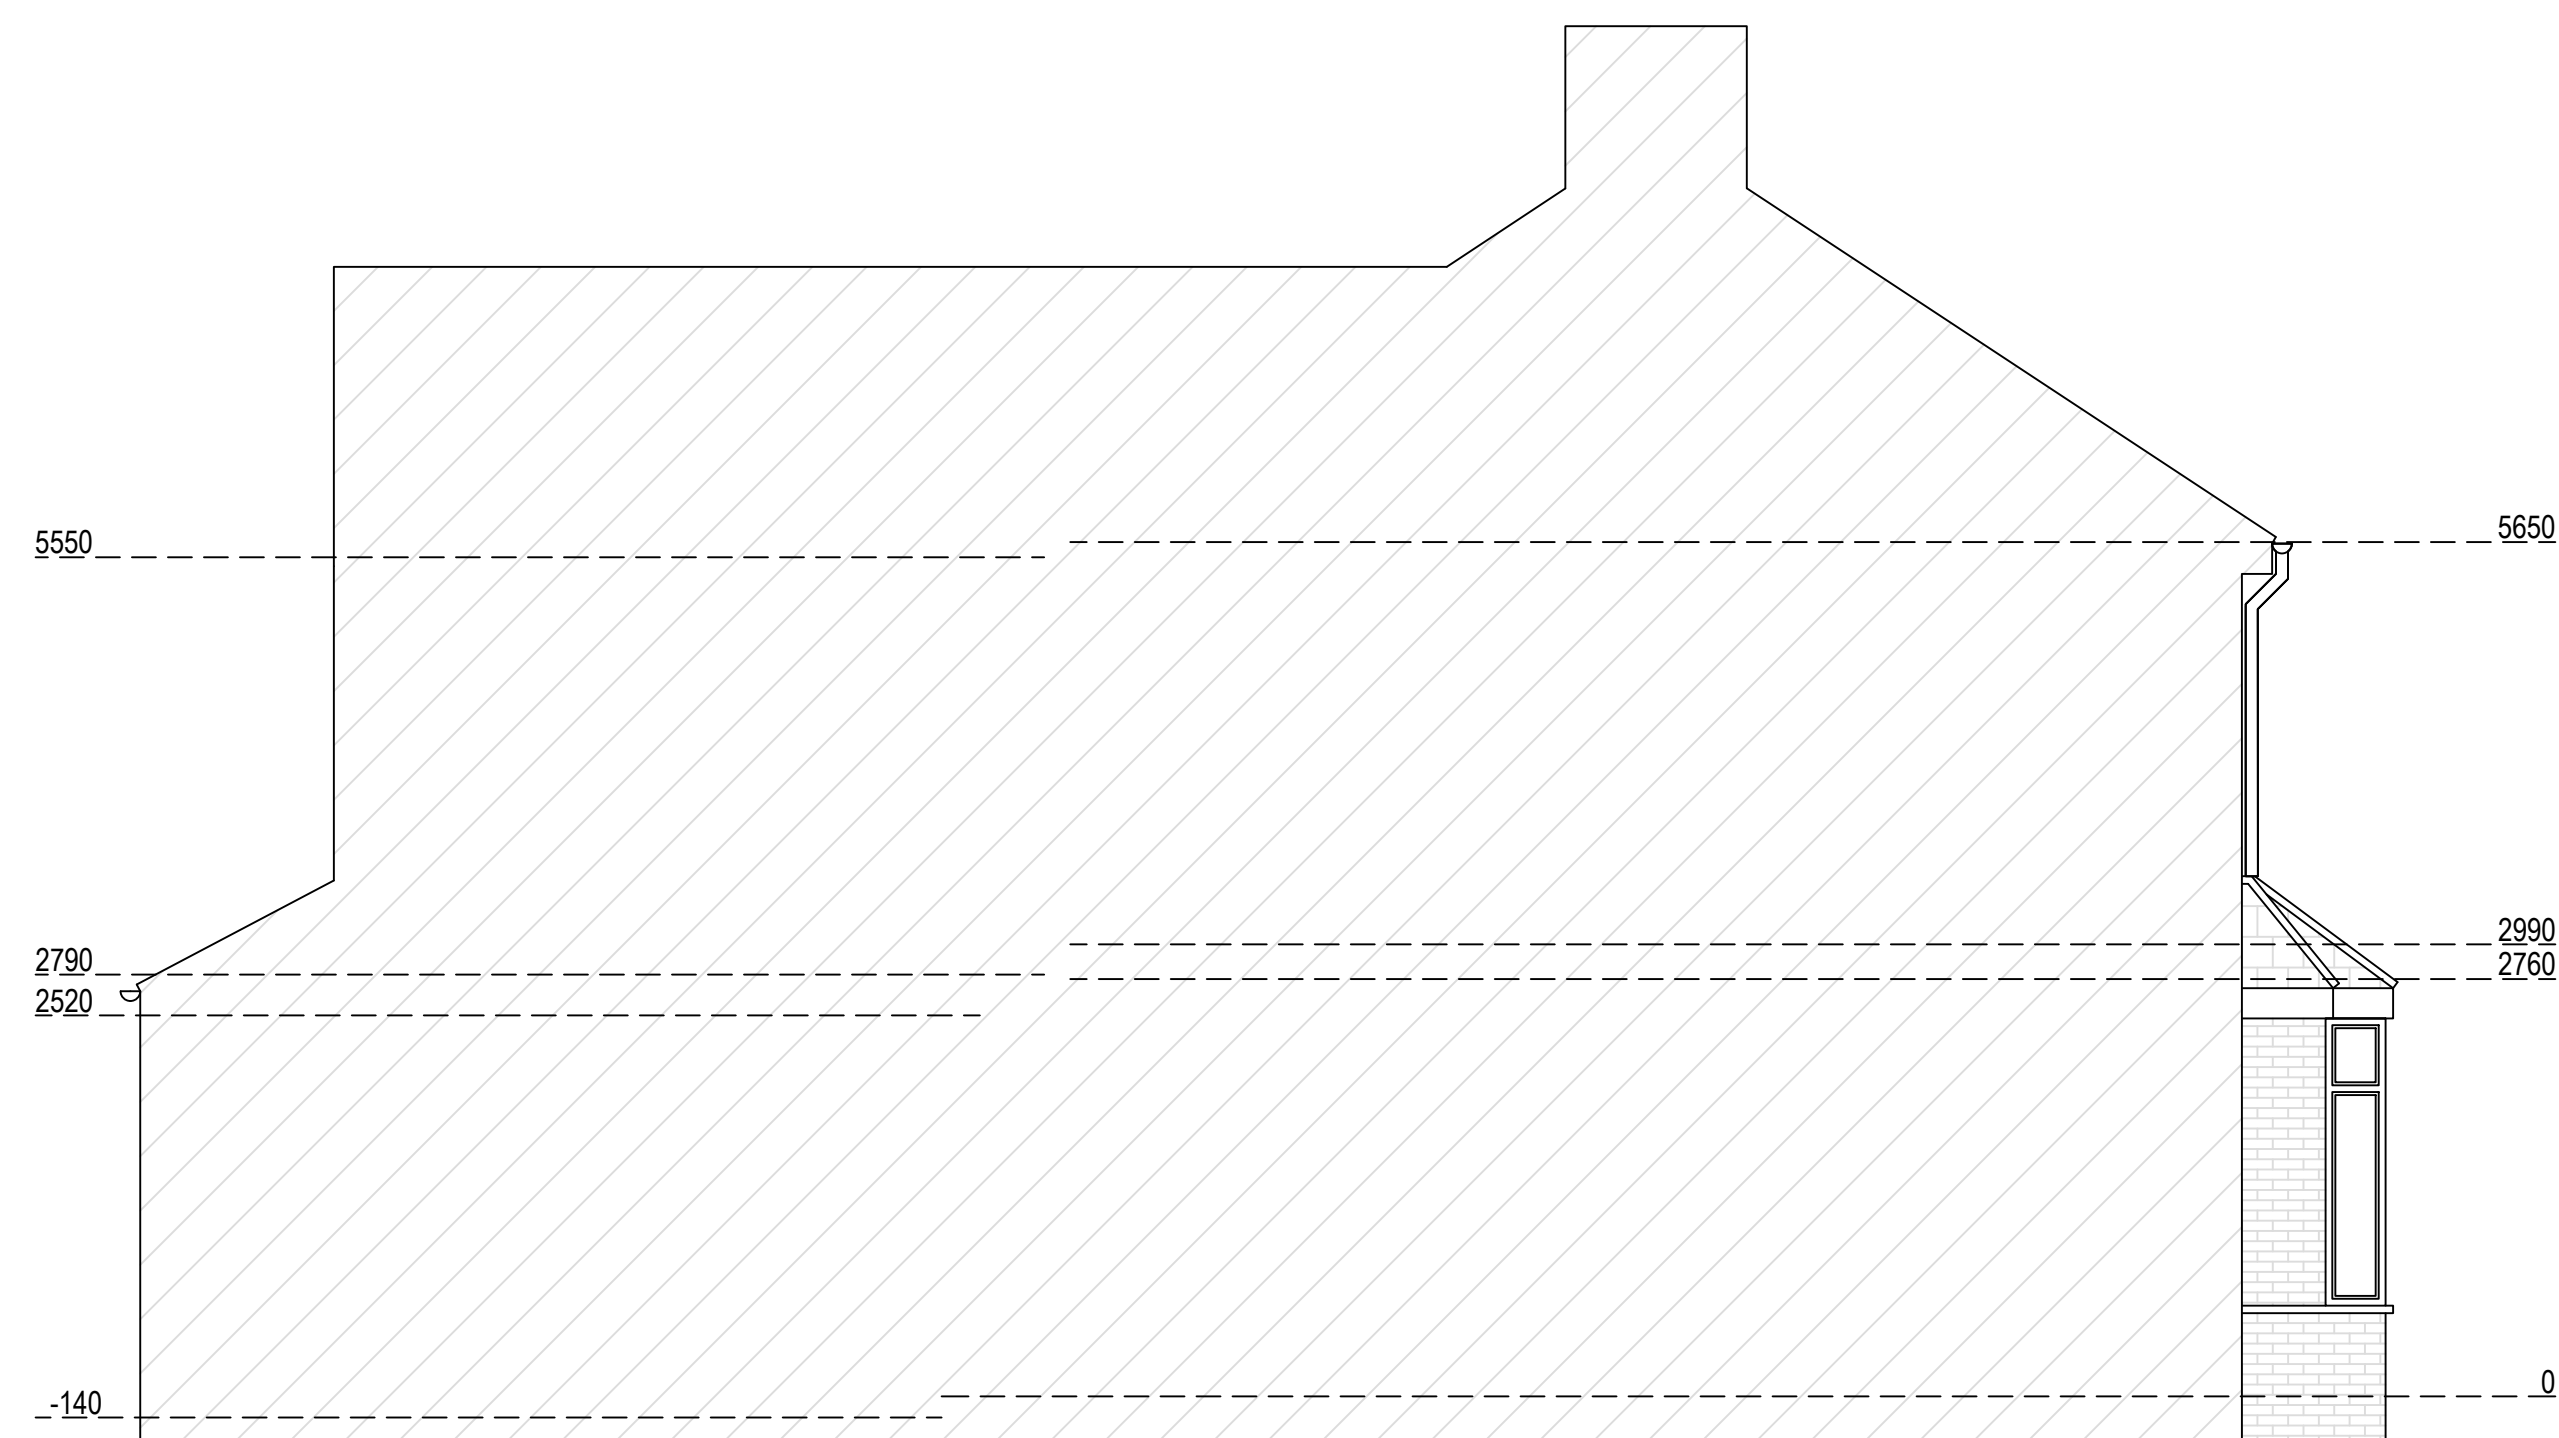

Existing Northwest Elevation
Scale 1:50

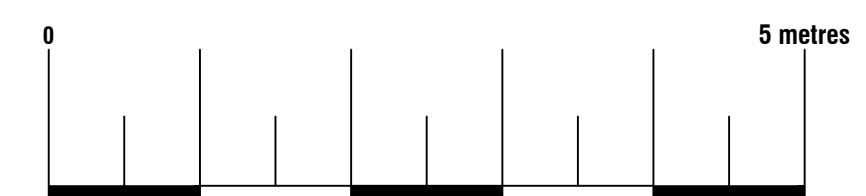


Arkiplan


74 Cardiff Road, CF15 7QE • Enquiries@ArkiPlan.co.uk

Site	8 The Crescent, Prestwich, Manchester M25 1FL	Date	02.03.2023
		Sheet	23-0266 D04 REV 1
		Job	Loft Conversion
		Scale	As Shown@A1
Title Number	LA259776	Title	As Shown


Proposed Materials
Dormer Walls: Tile
Flat roof: Ply membrane

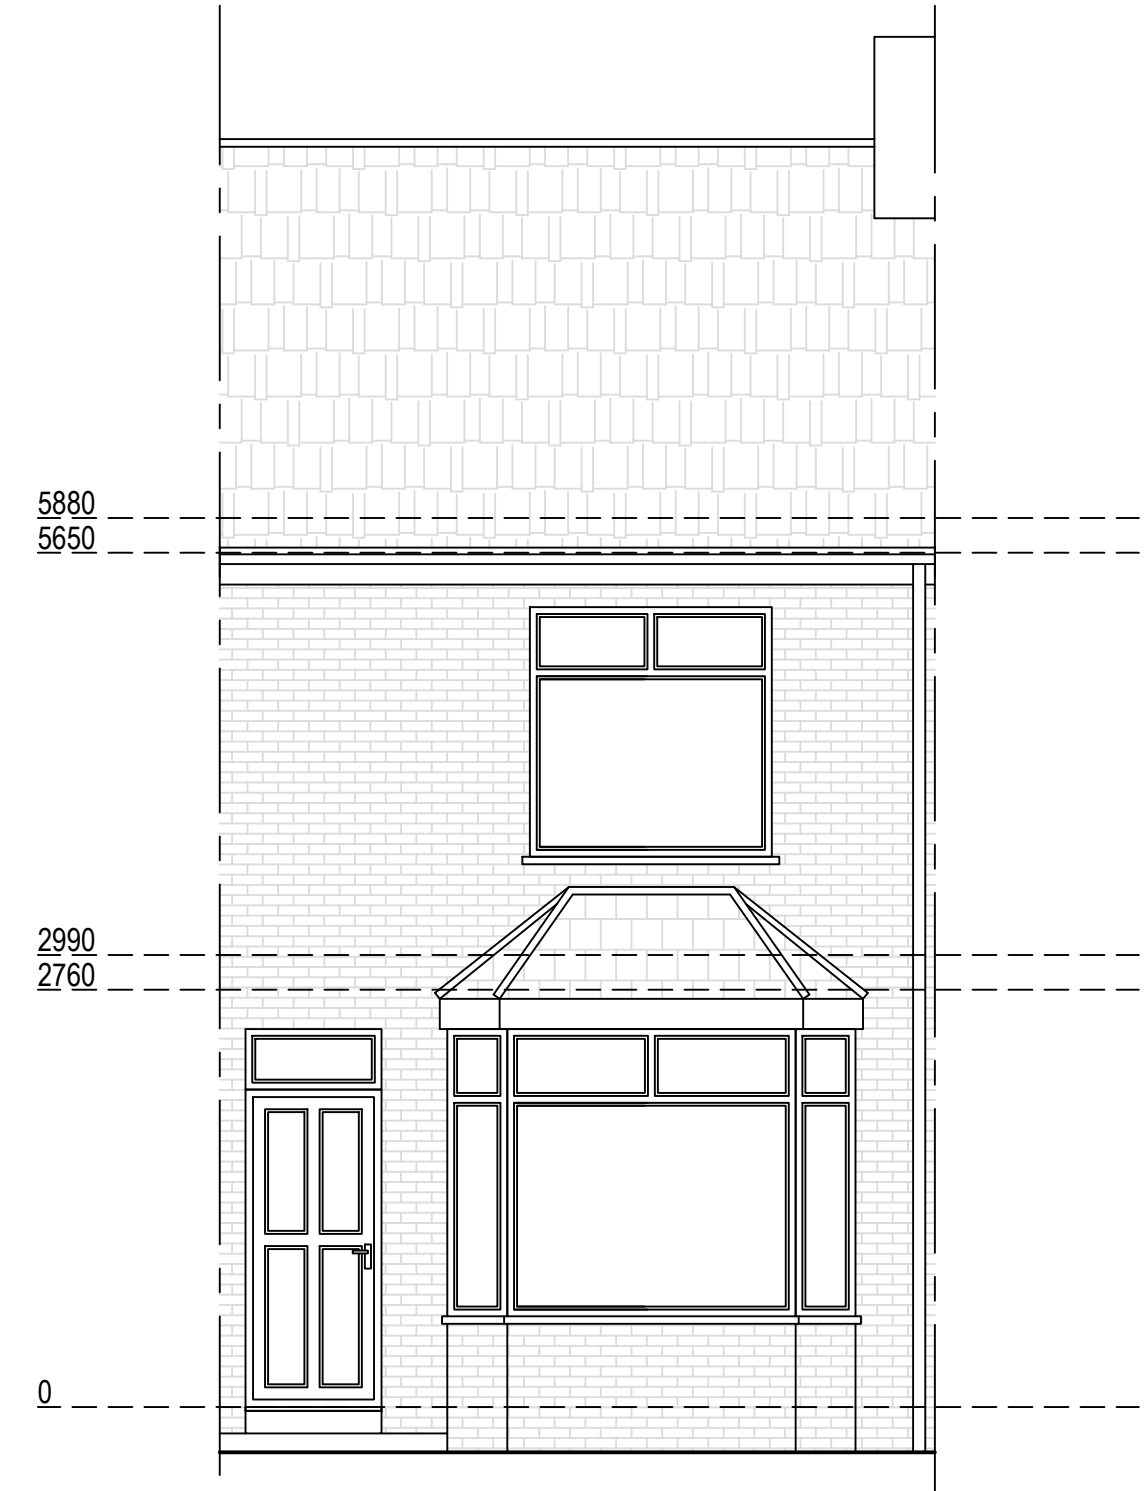


Proposed Southwest Elevation
Scale 1:50

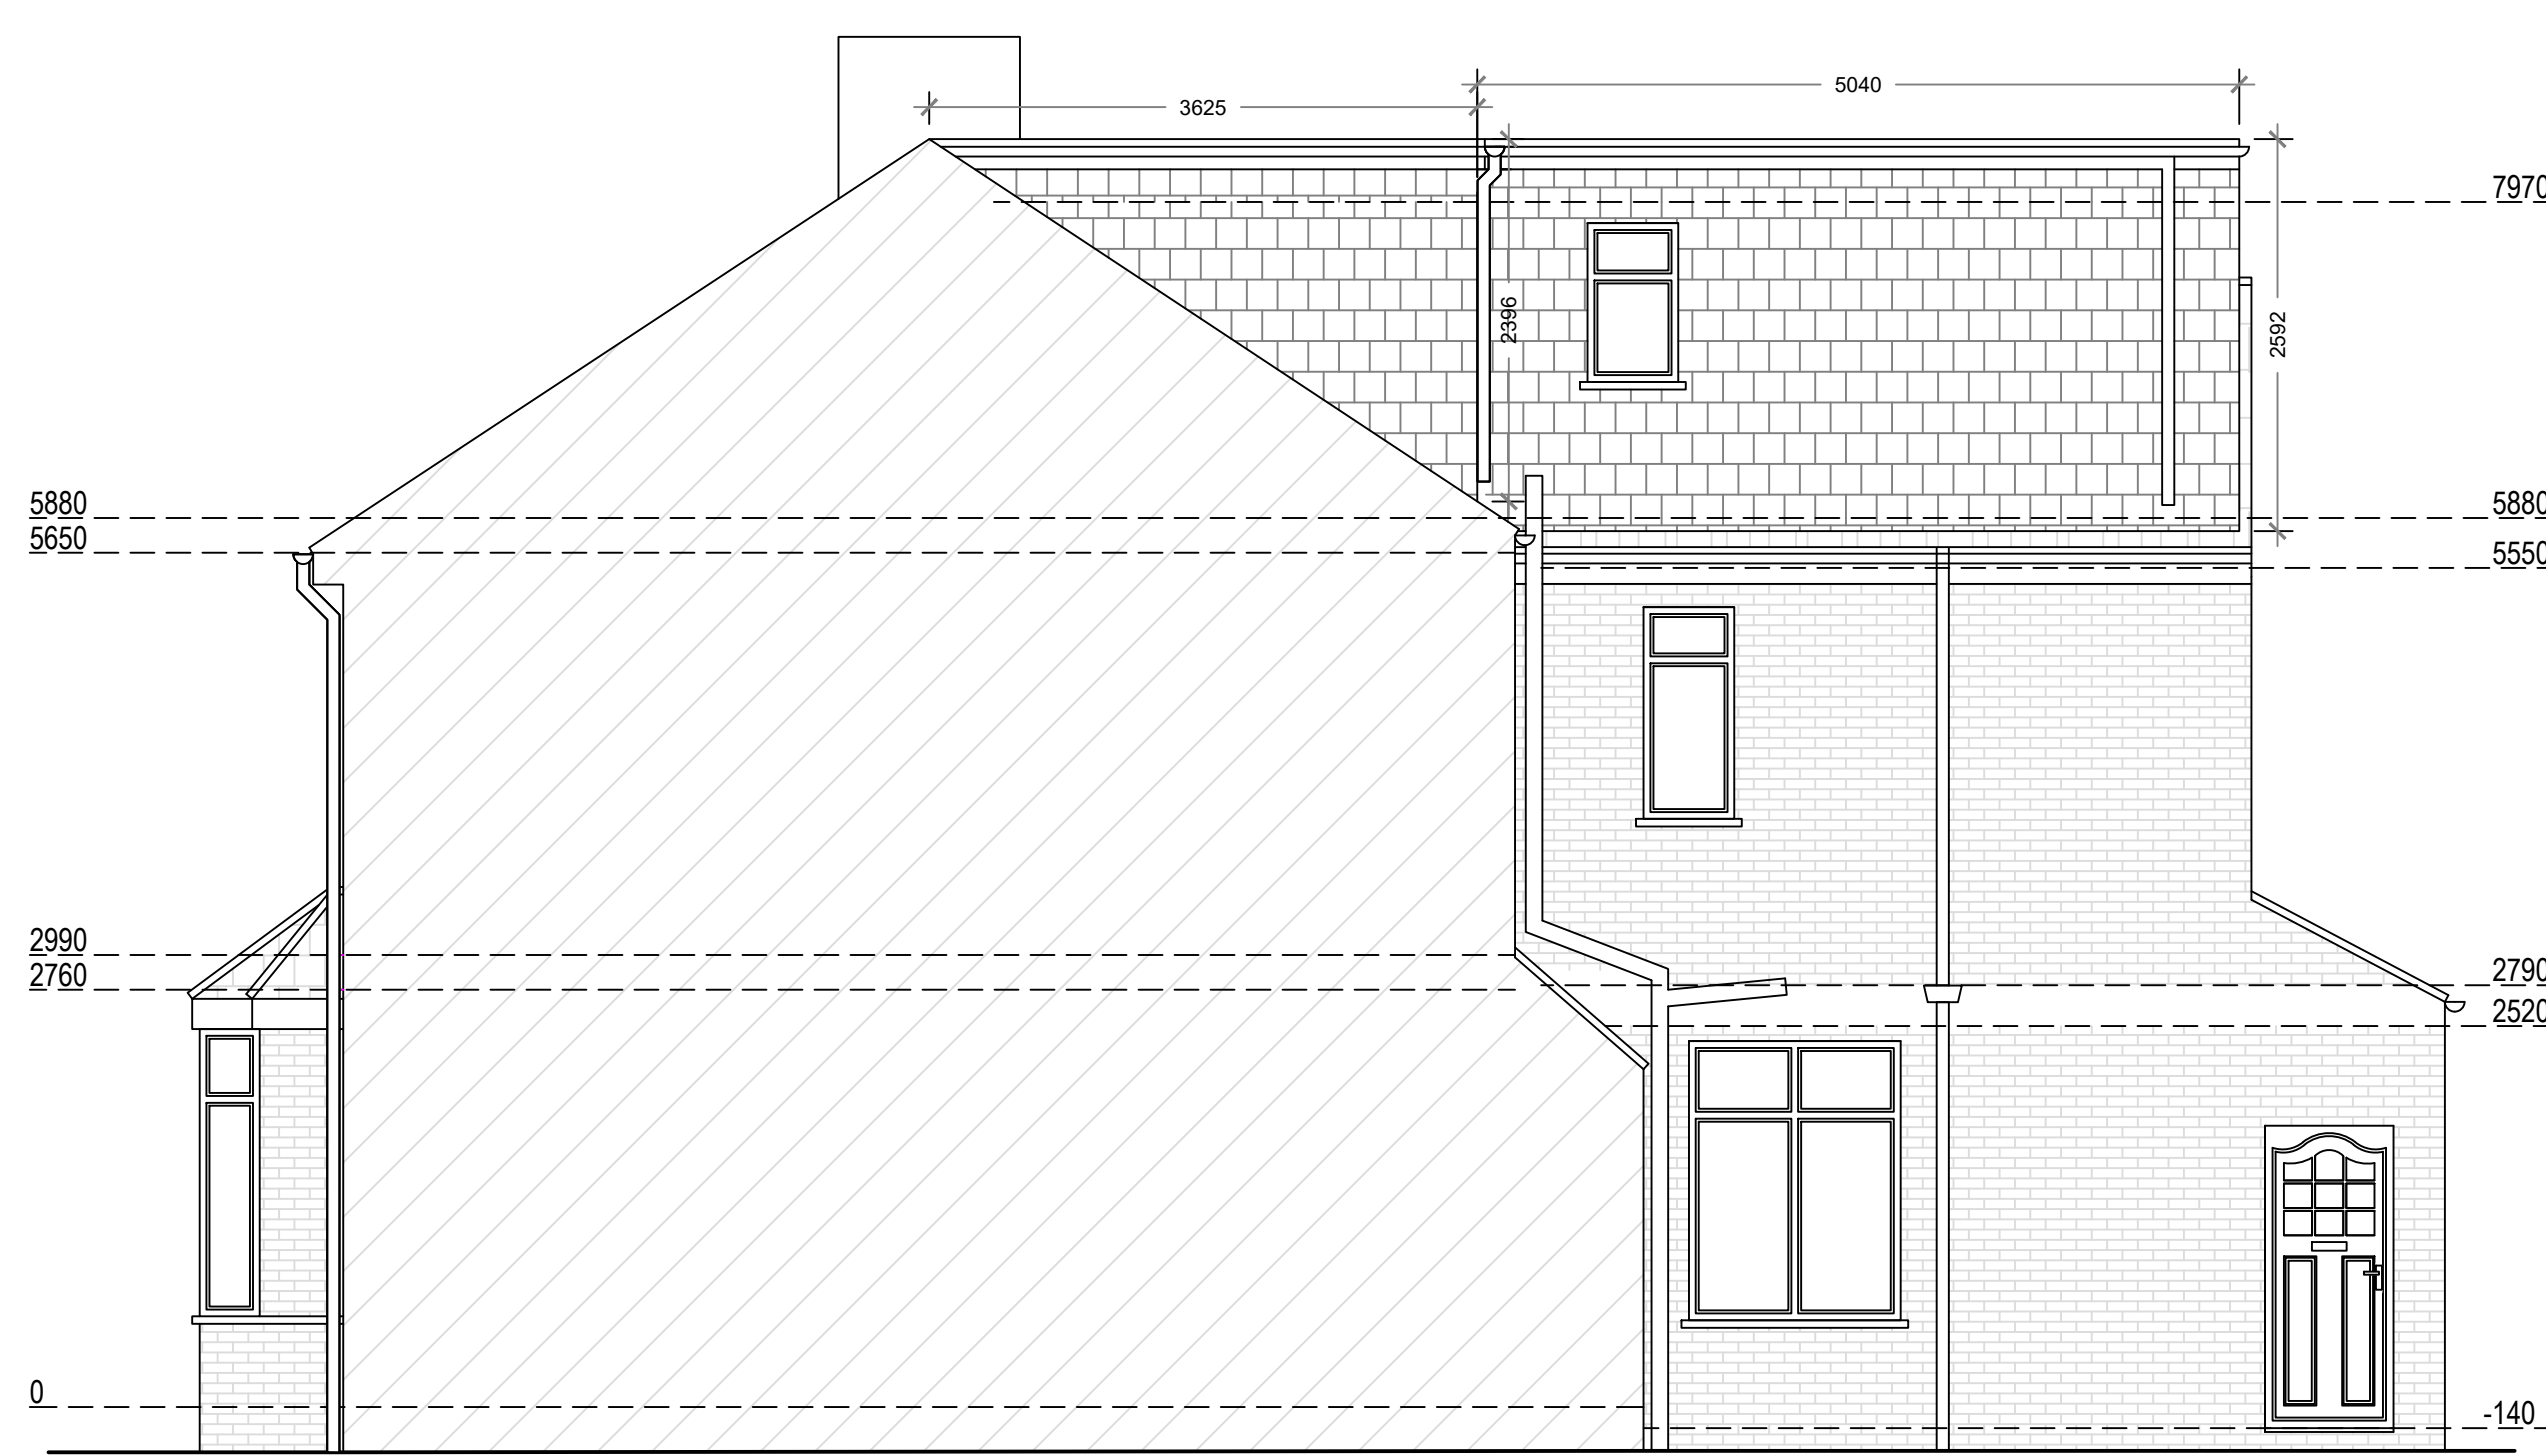


Proposed Southeast Elevation
Scale 1:50

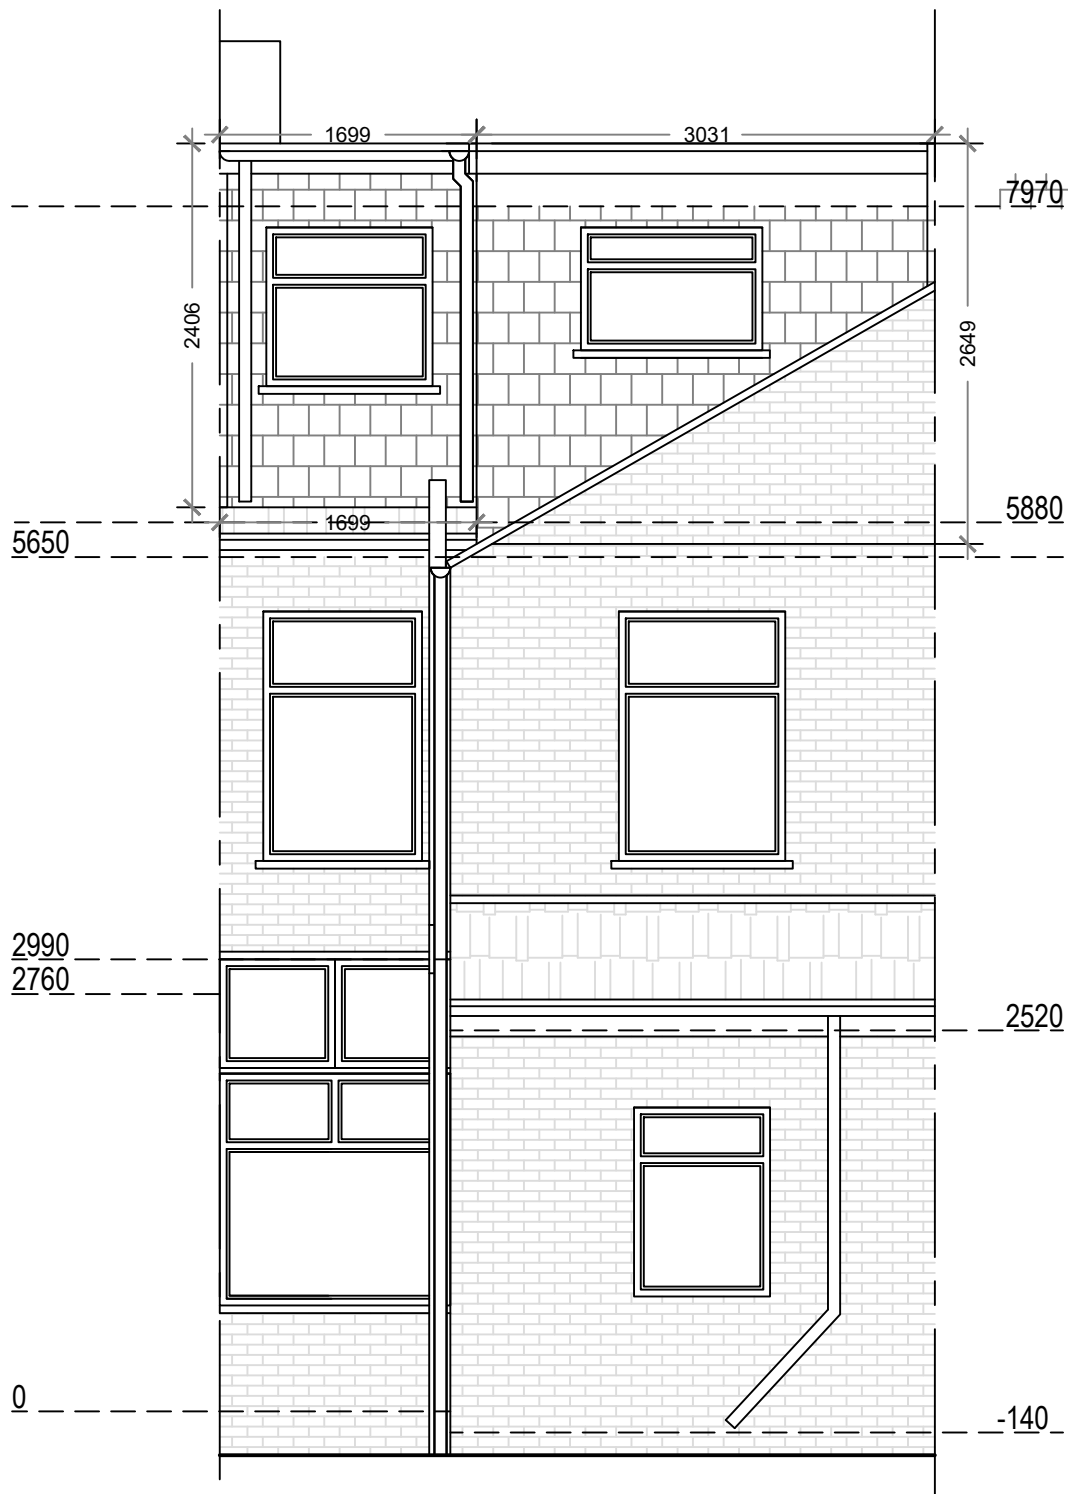

Proposed Northeast Elevation
Scale 1:50

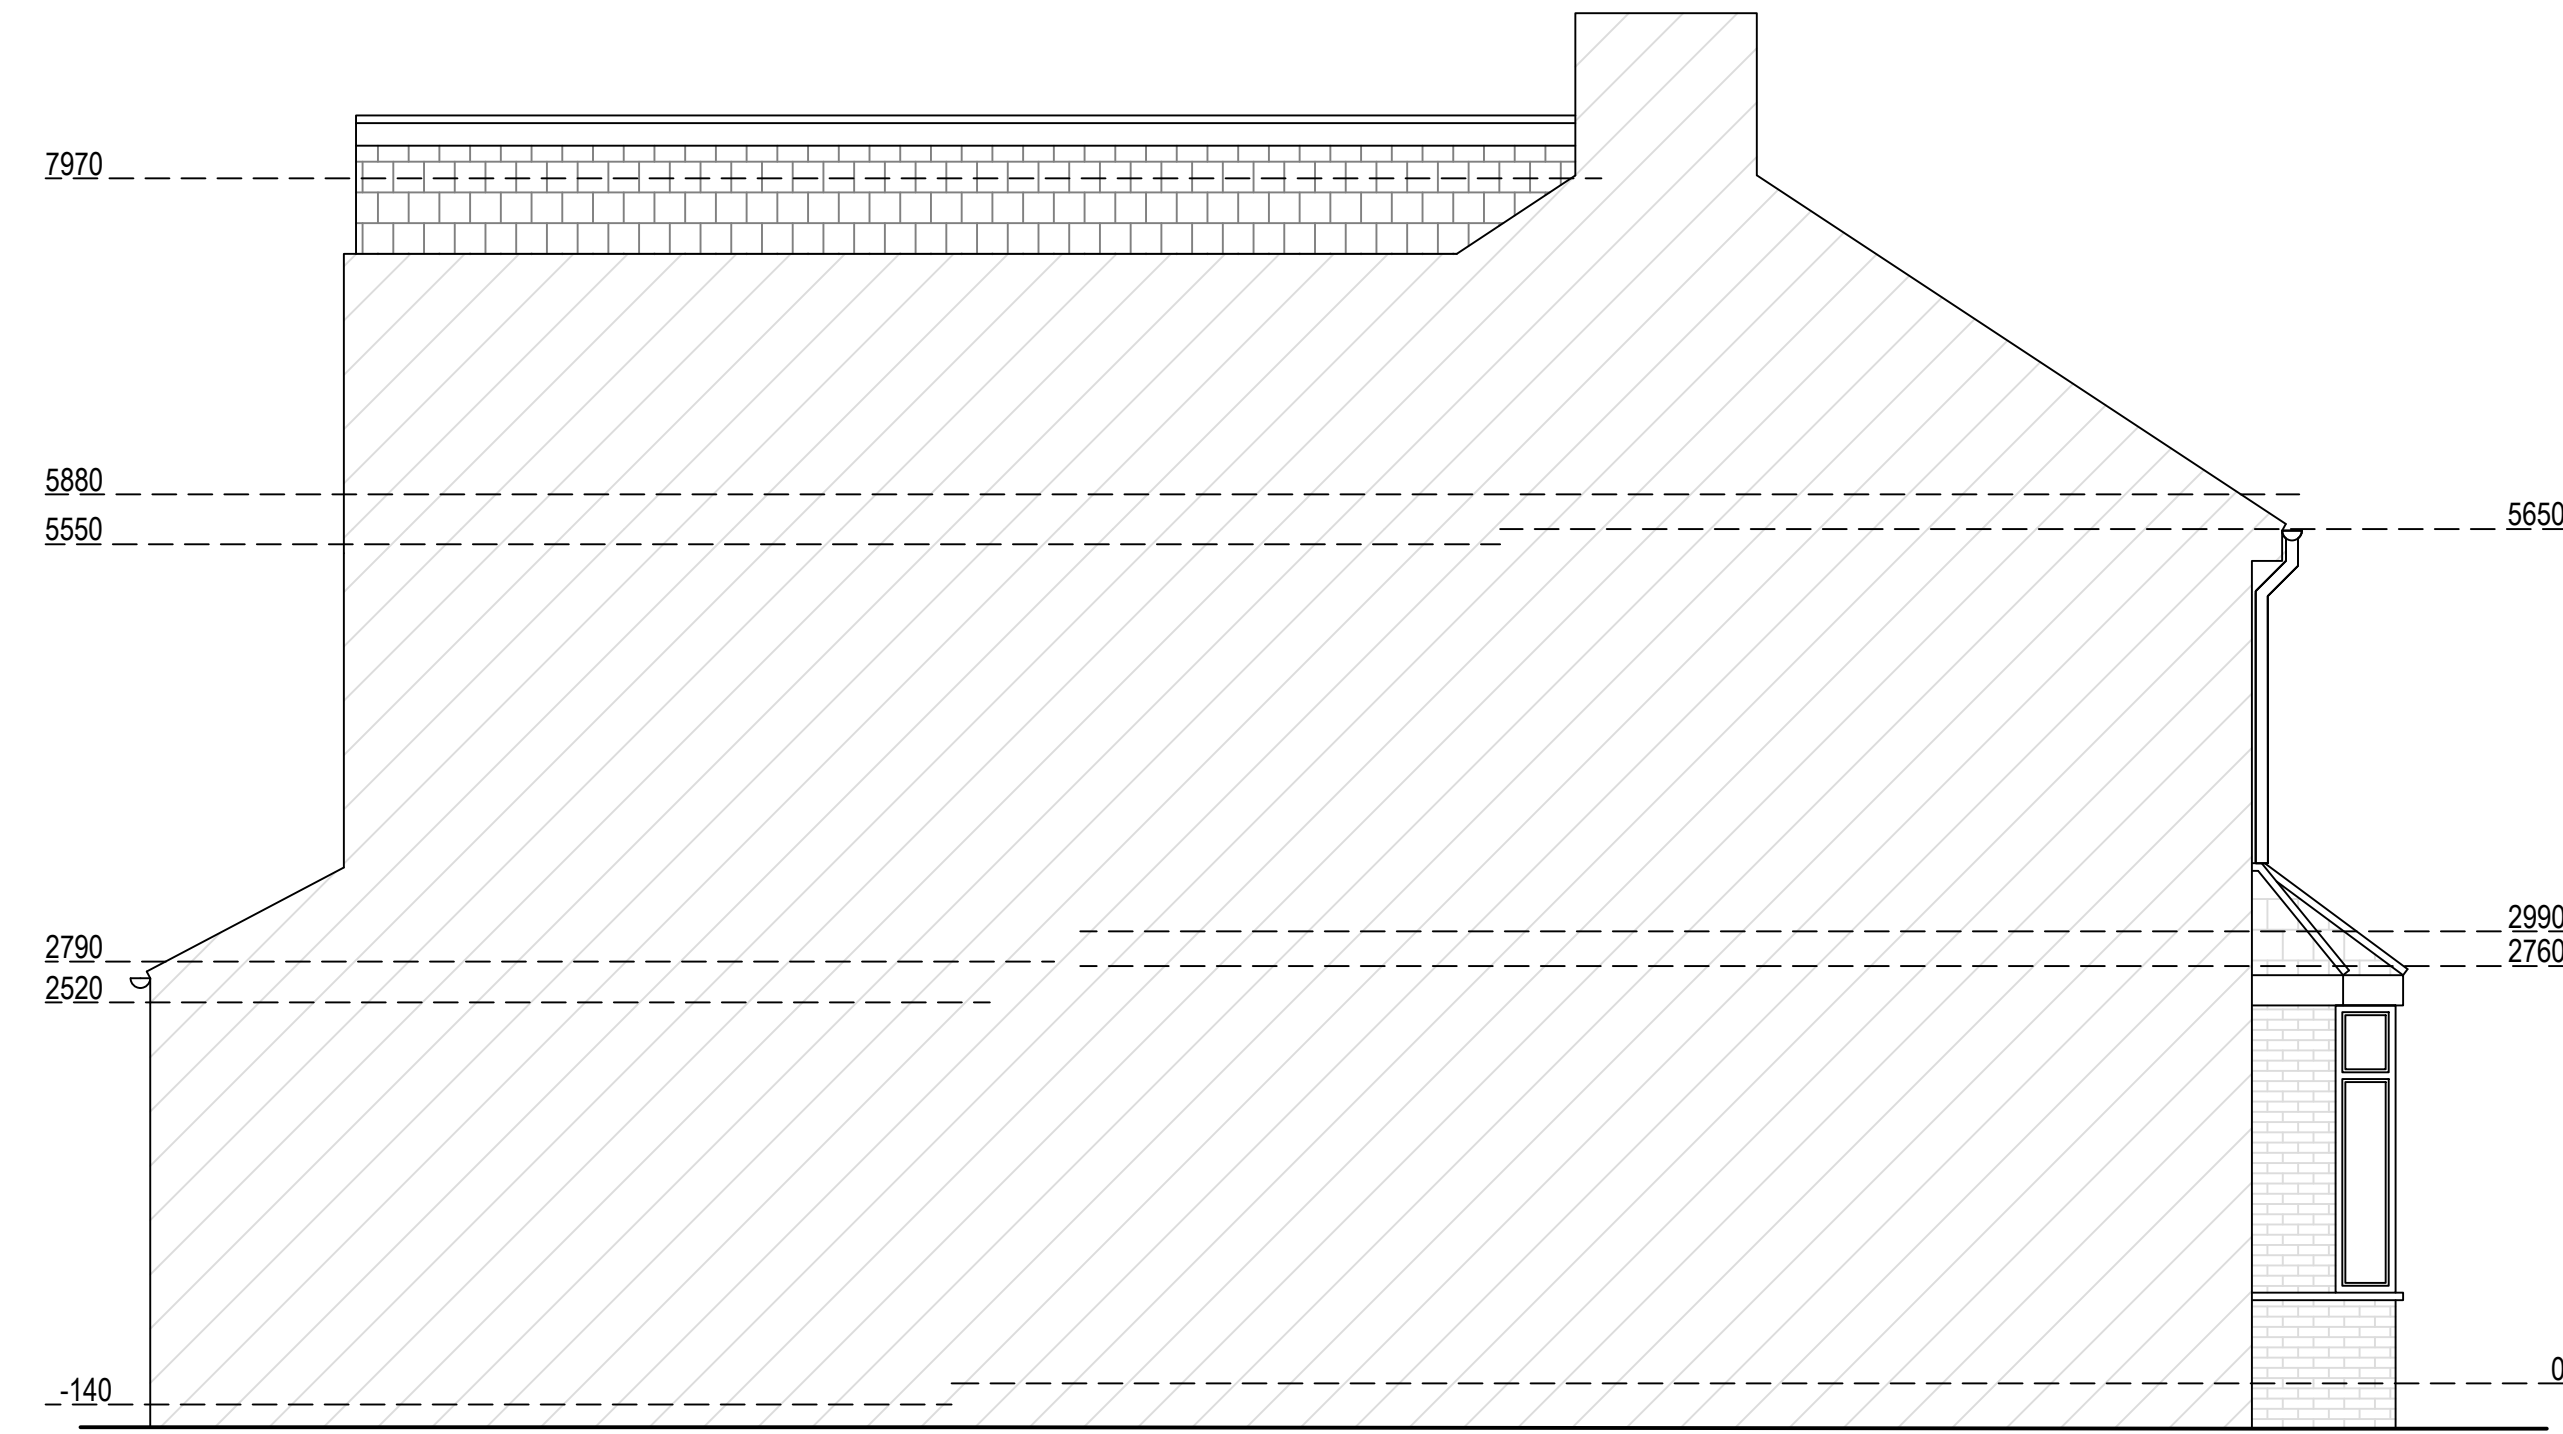


Proposed Northwest Elevation
Scale 1:50

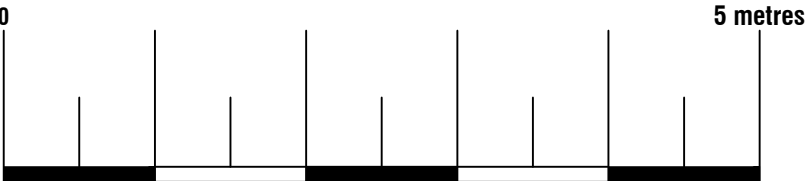




74 Cardiff Road, CF15 7QE • Enquiries@ArkiPlan.co.uk

Site	8 The Crescent, Prestwich, Manchester M25 1FL	Date	02.03.2023
		Sheet	23-0266 D05 REV 1
		Job	Loft Conversion
Title Number	LA259776	Scale	As Shown@A1
		Title	As Shown

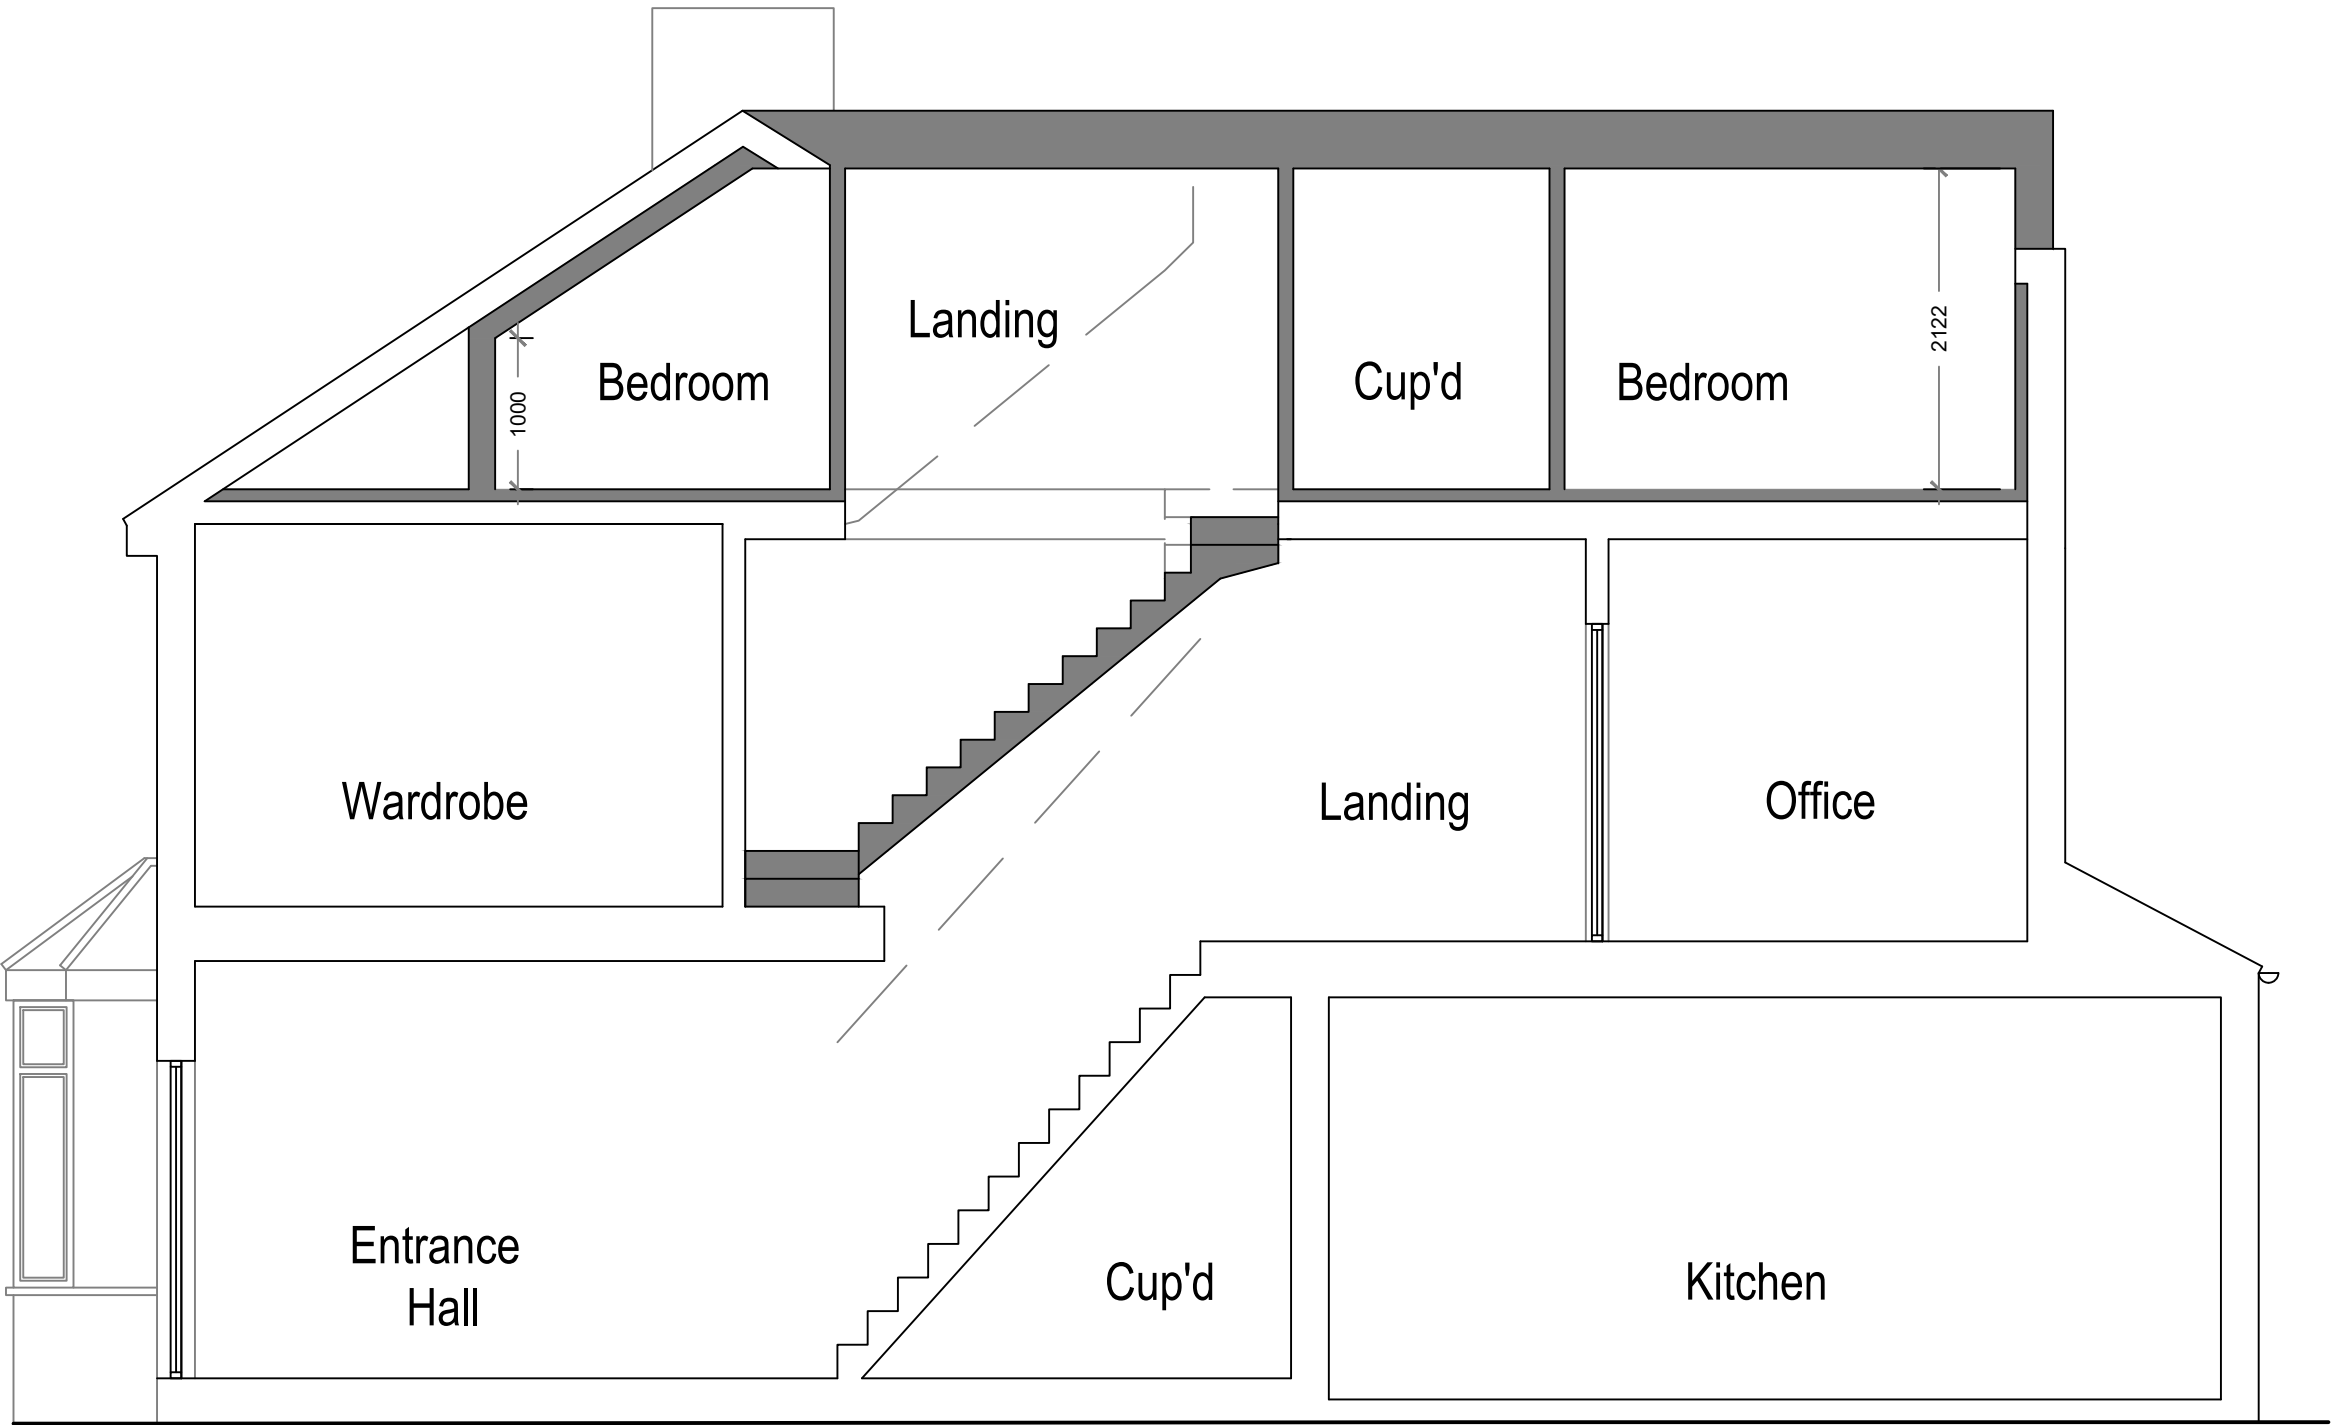

Proposed Section A-A
Scale 1:50

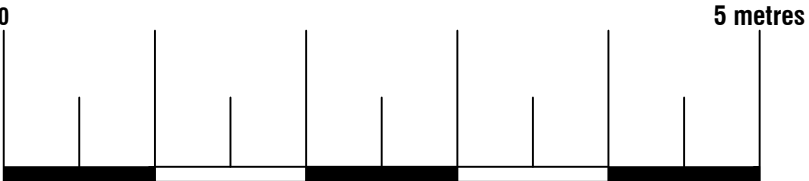

Arkiplan 74 Cardiff Road, CF15 7QE • Enquiries@ArkiPlan.co.uk			
Site	8 The Crescent, Prestwich, Manchester M25 1FL	Date	02.03.2023
		Sheet	23-0266 D06 REV 1
		Job	Loft Conversion
		Scale	As Shown@A1
Title Number	LA259776	Title	As Shown