




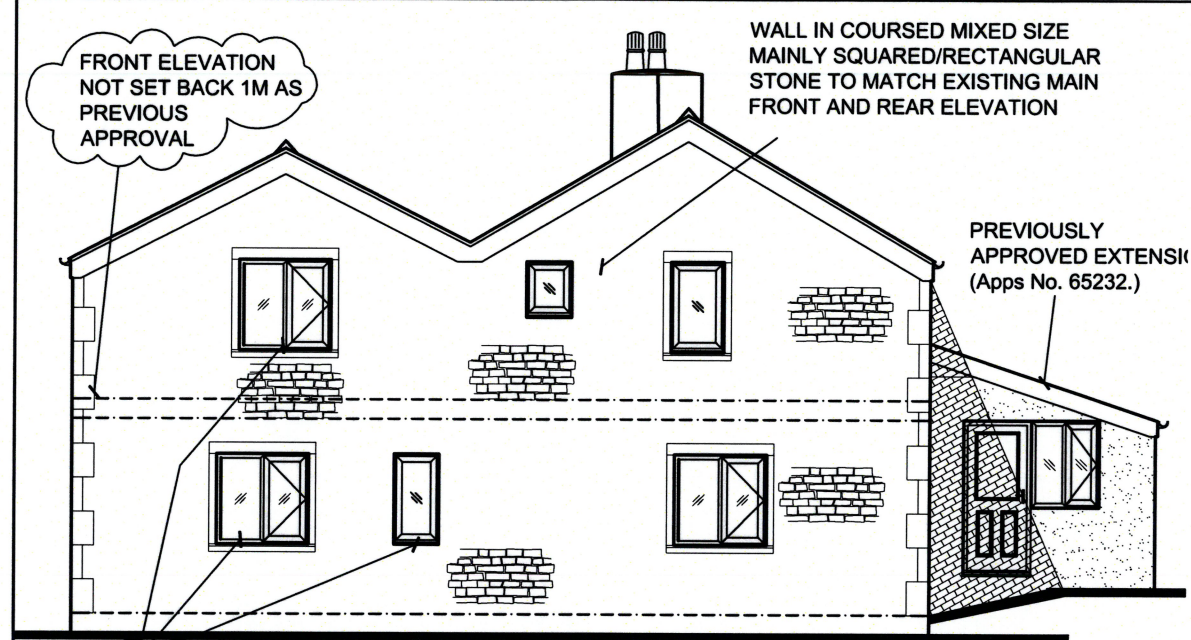


PROPOSED SIDE

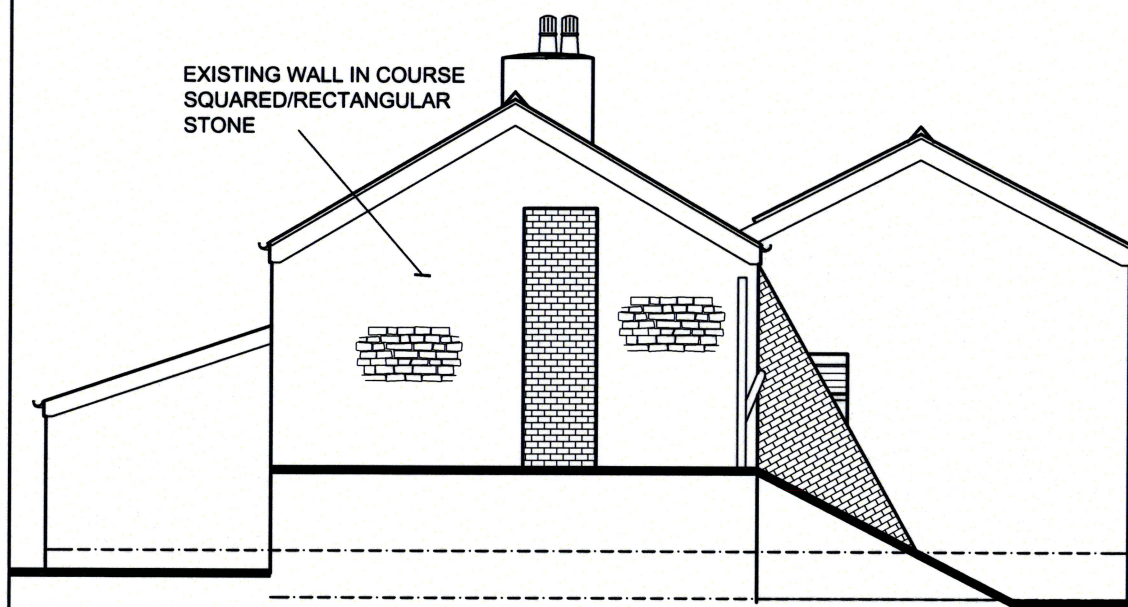

PROPOSED SIDE

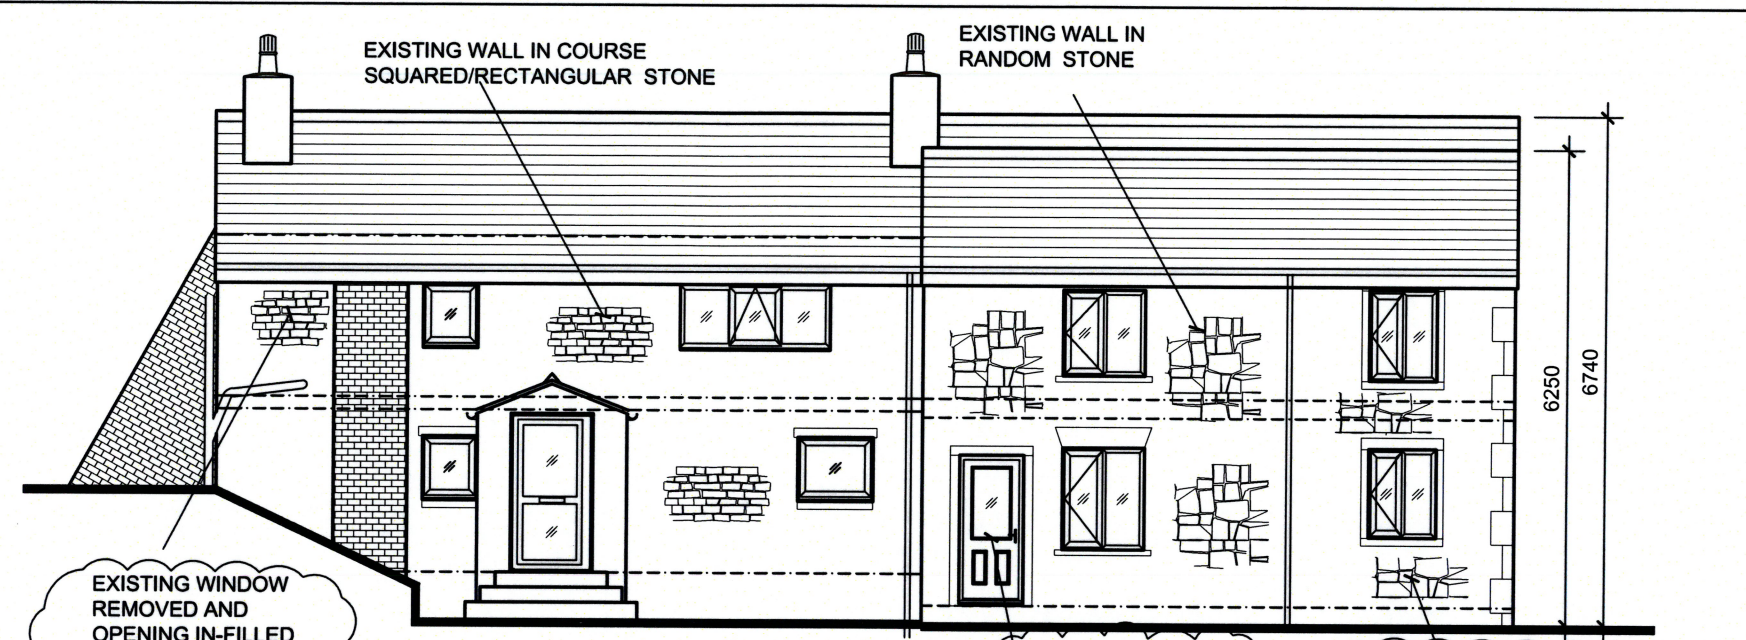

PROPOSED FRONT ELEVATION

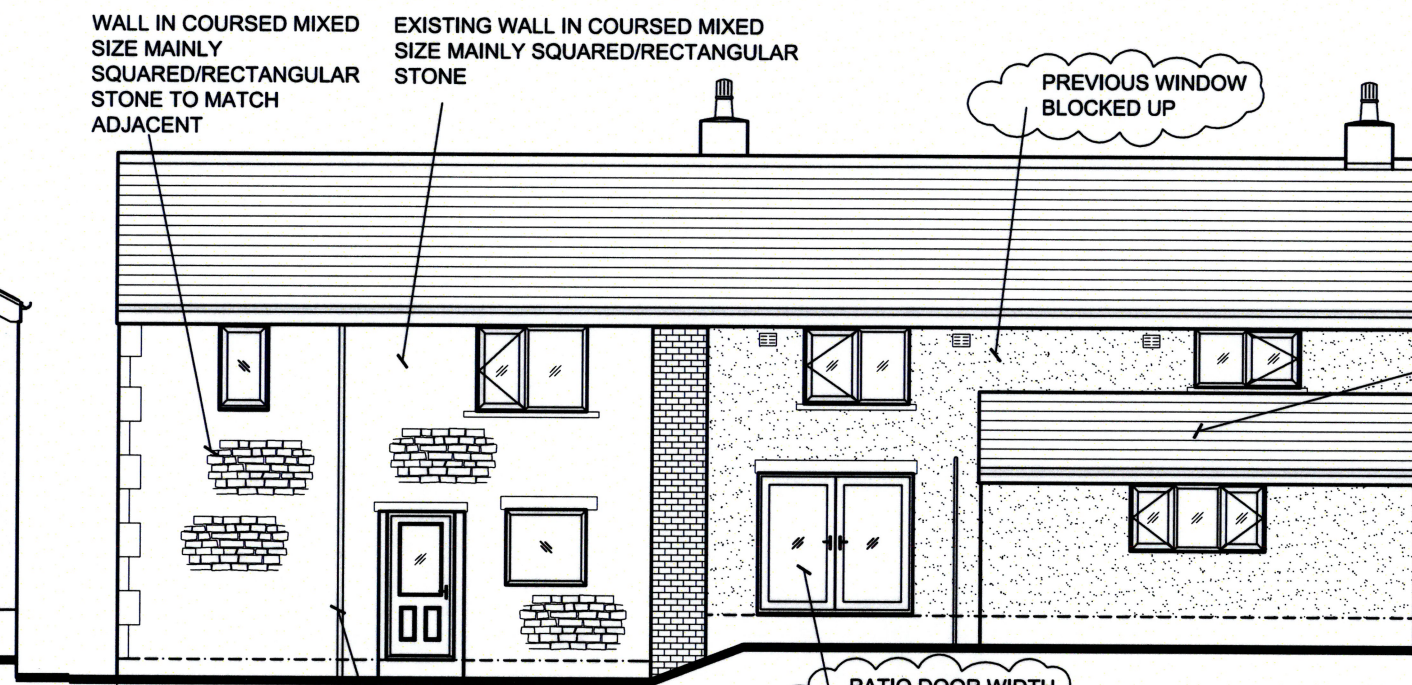

PROPOSED REAR

STONWORK TO FRONT ELEVATION TO BE REBUILT IN A MORE RANDOM STONE TO MATCH THE ADJACENT

PREVIOUSLY APPROVED EXTENSION (Apps No. 65232.)

PLANNING

F	01-02-23	1m setback omitted & amendments as shown	
E	22-06-22	Windows amended to gable end	
D	07-06-22	Windows amended & materials noted.	
C	17-05-21	Porch side elevation corrected	
B	27-04-21	Apps No. added for previously approved rear extension	
A	28-02-21	Side ext'n set back, windows amended	
REV	DATE	AMENDMENTS	INT

Harry Jackson Surveyors Limited
Unit 4A Farnworth Park Industrial Estate
Wellington Street, Farnworth, Bolton BL4 7BY
Tel: 01204 701740 Mobile: 07931 321879

CLIENT	S Sivvery
ADDRESS	Further Davises Farm Mather Road, Bury, BL9 6TJ
PROJECT	Alterations & Extension
TITLE	Proposed Elevations

DRAWING No.	4	REV	F
SCALES	1:100	DATE	September 2019
DRAWN BY	BE	SHEET SIZE	A3
CHECKED BY	HJ	COPYRIGHT	©

METRES
0 1 2
SCALE 1:100