



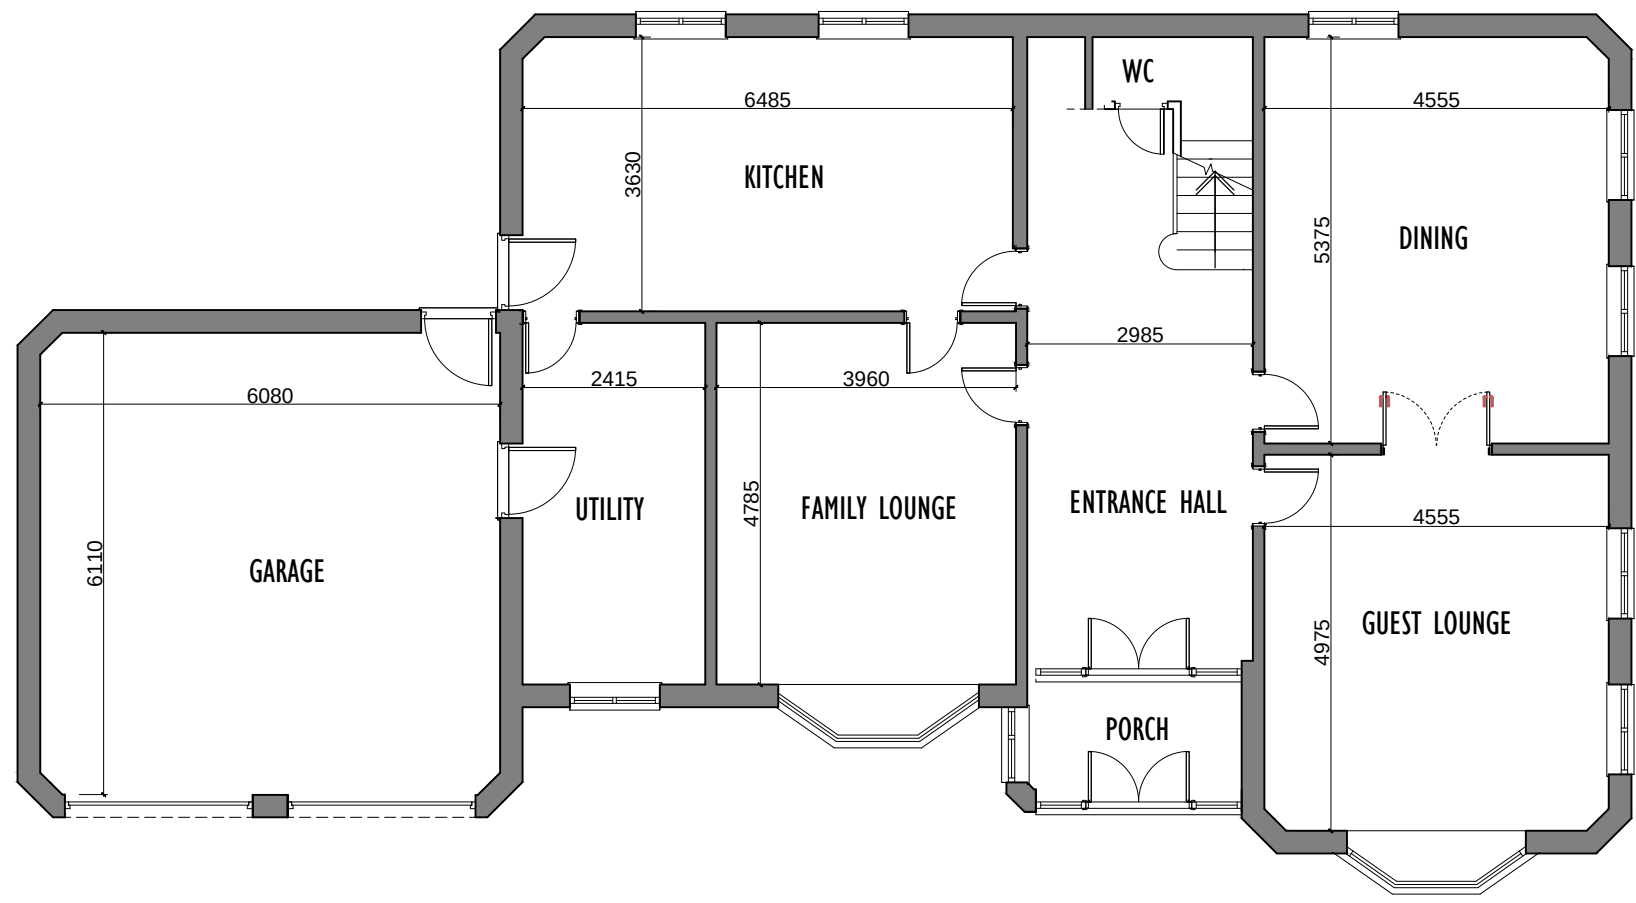

EXISTING GROUND FLOOR PLAN

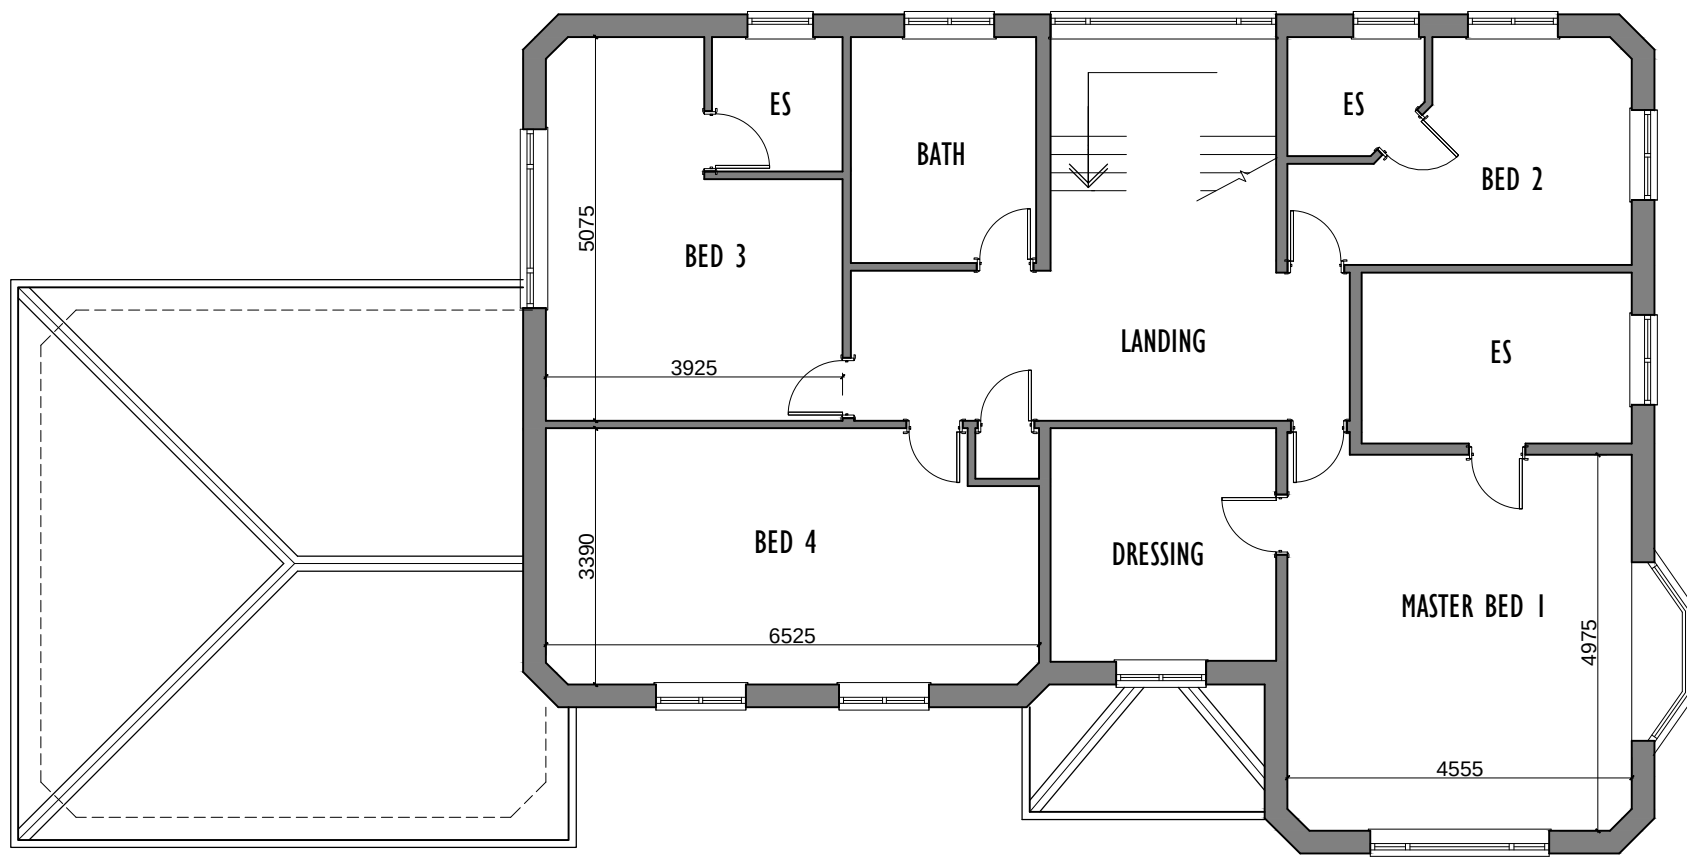


EXISTING FIRST FLOOR PLAN




EXISTING SITE PLAN / BLOCK PLAN 1:500




EXISTING SIDE ELEVATION TOWARDS NO.4

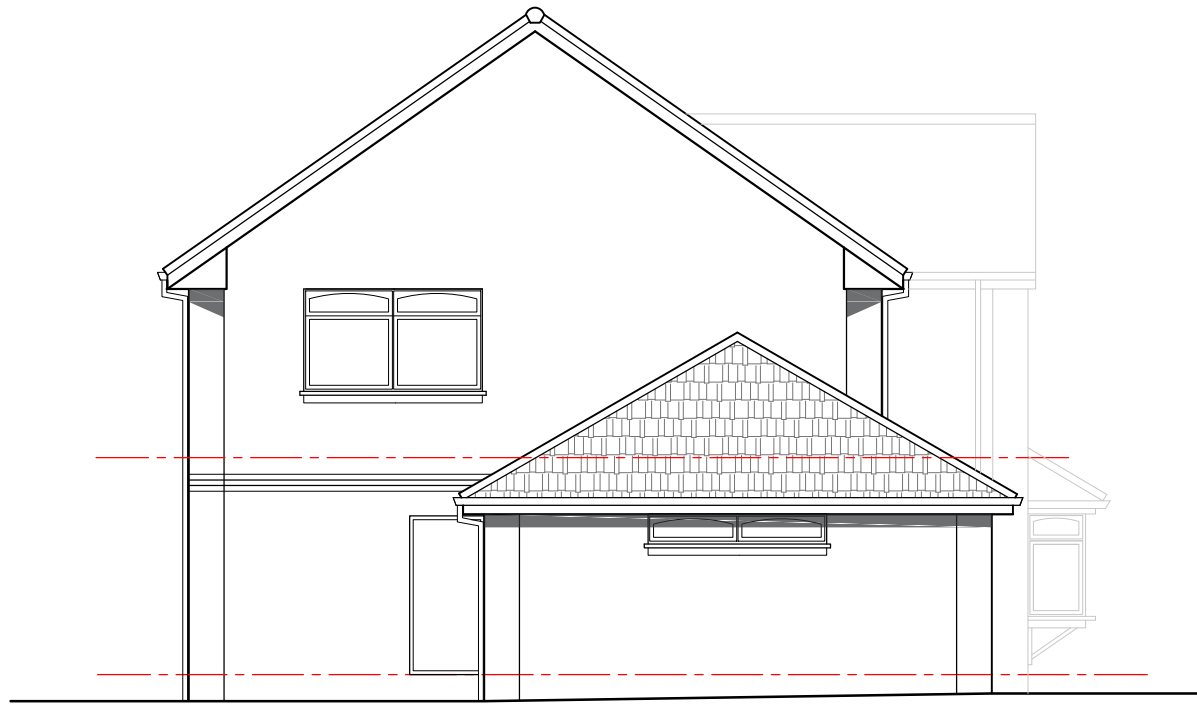


EXISTING SIDE ELEVATION TOWARDS NO.8

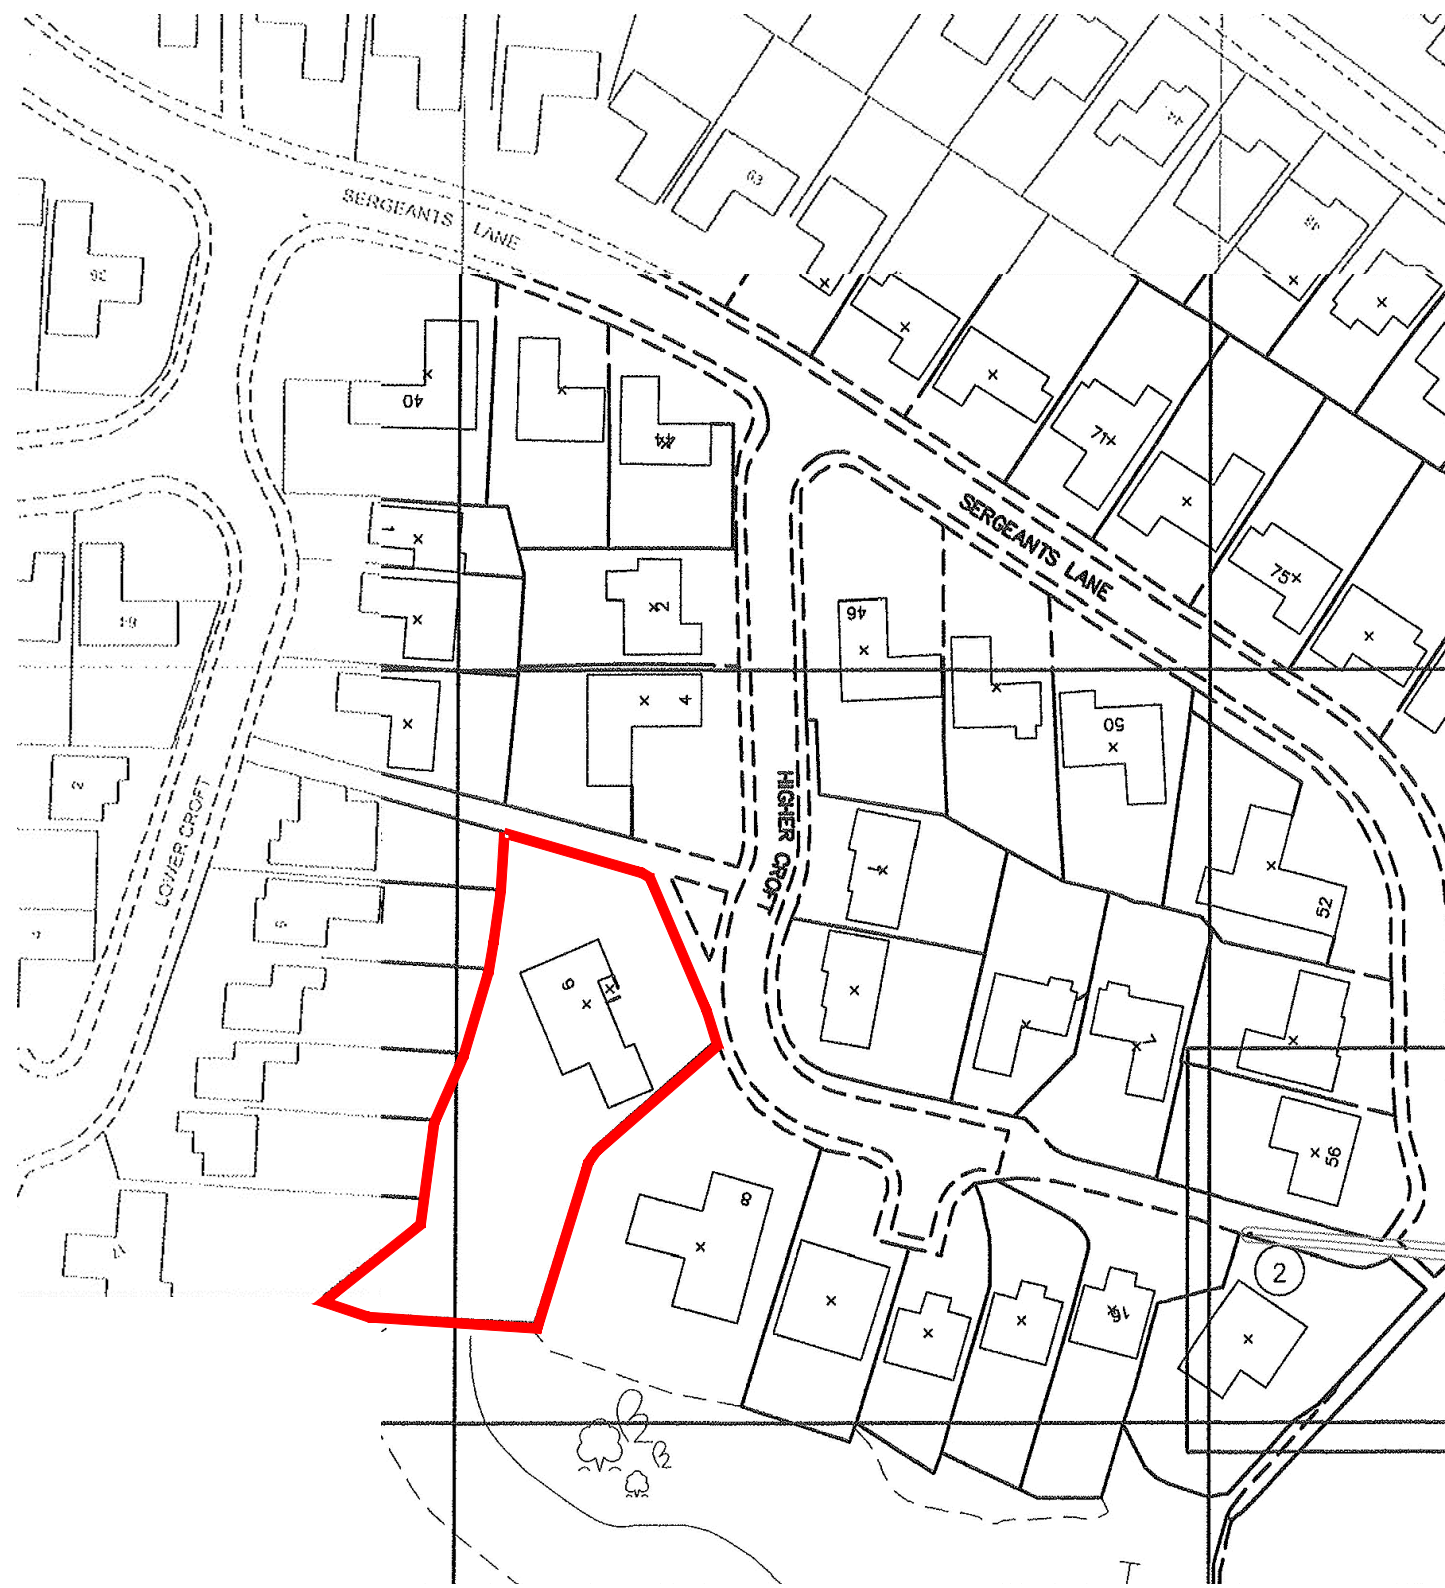


LOCATION PLAN 1:1250

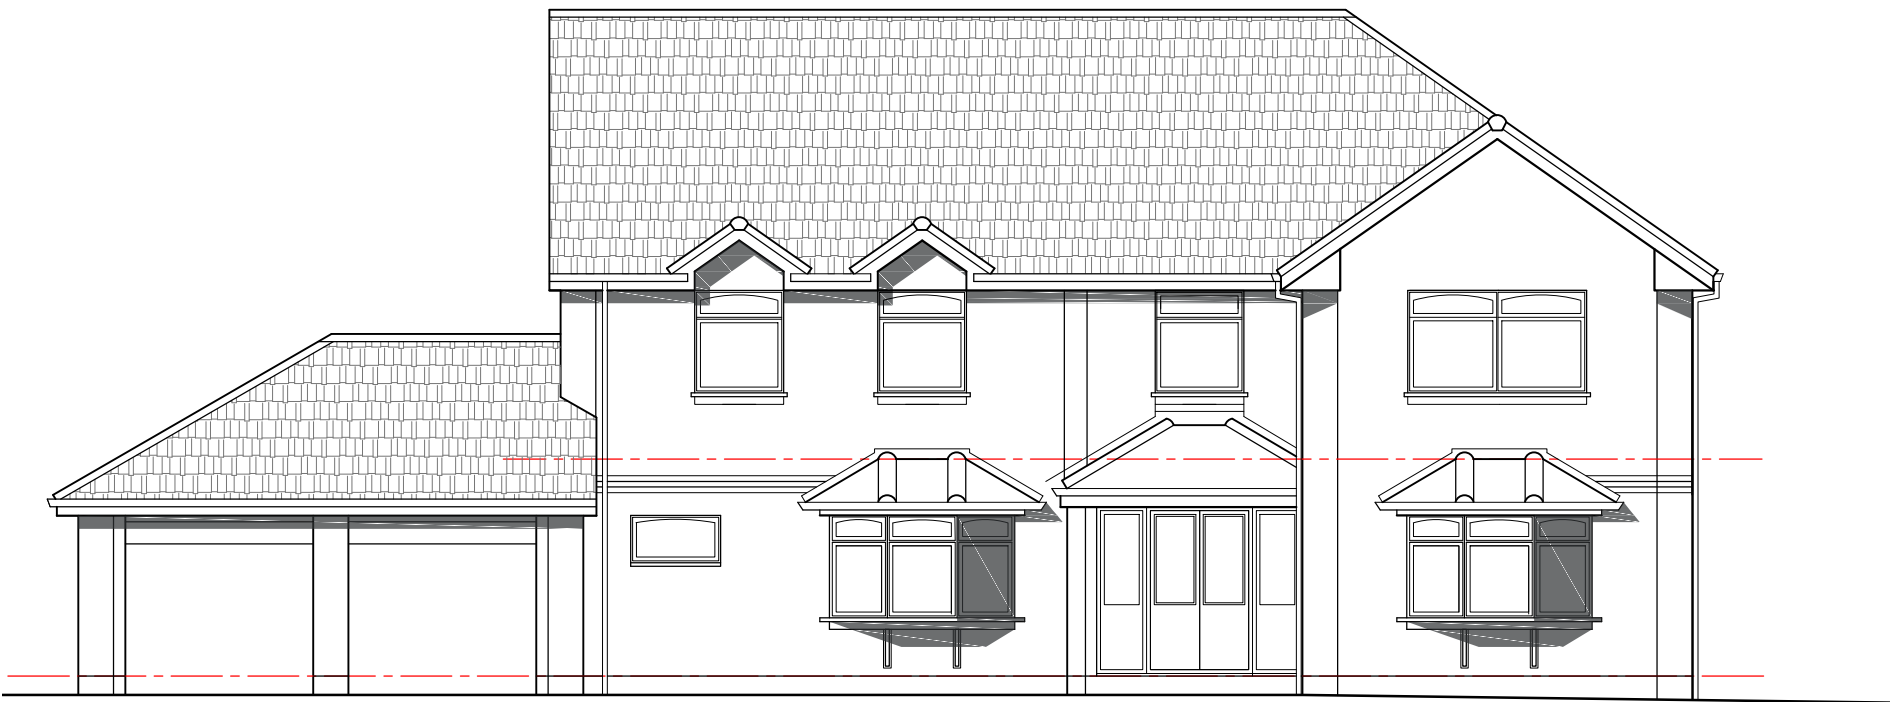

EXISTING FRONT ELEVATION

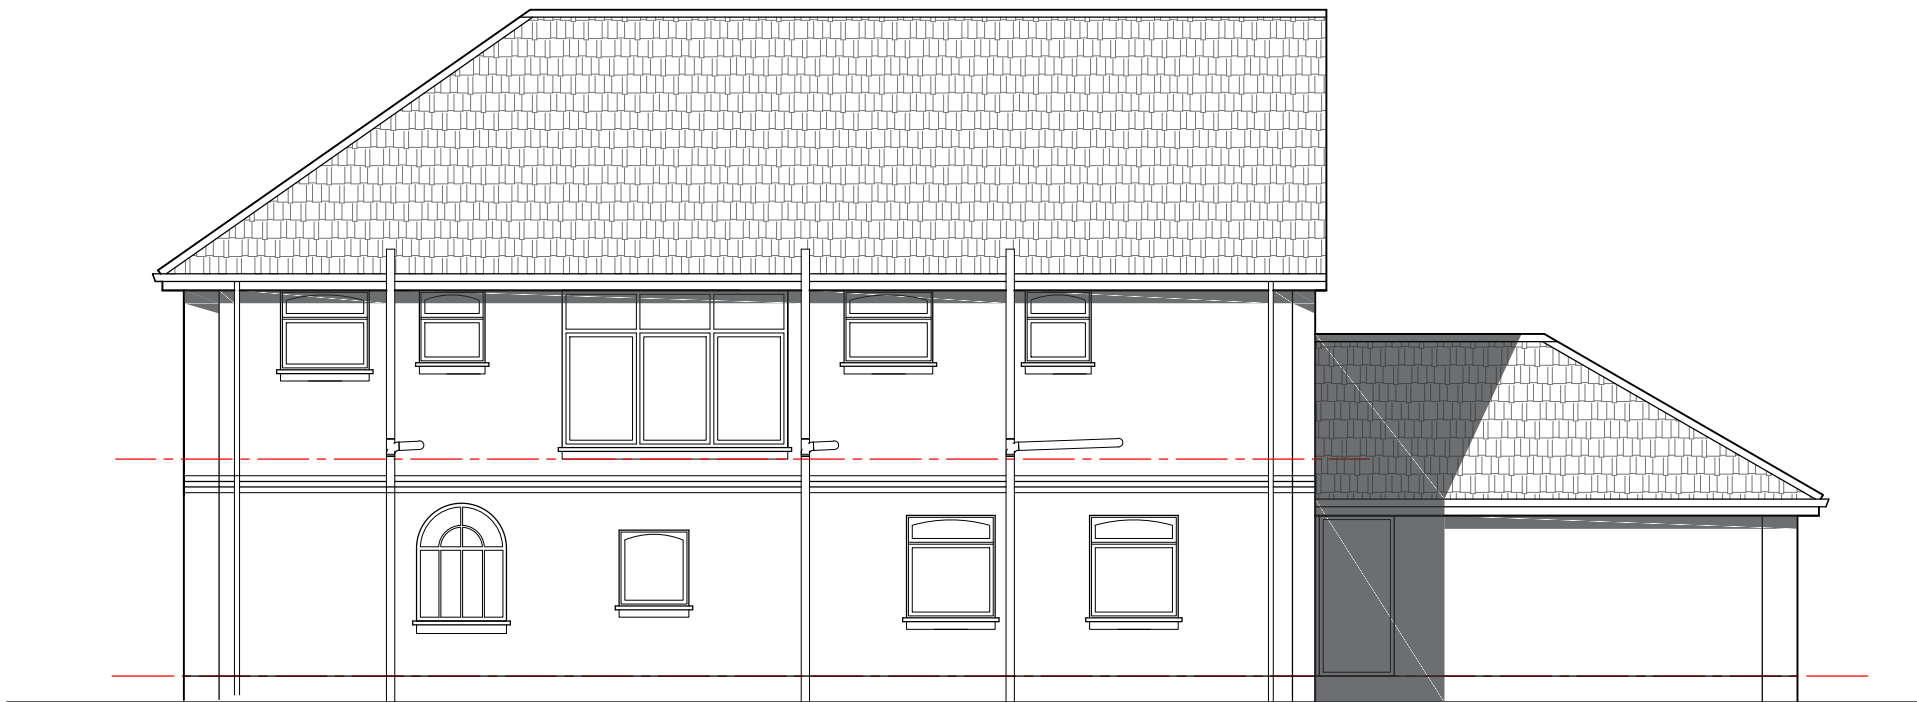

EXISTING REAR ELEVATION

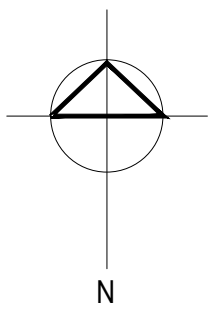

Rev	Date	Description
A		
B		
C		
D		
archirama		
Architecture & project management		
Archirama Ltd 3 Park Gate Ave, Wilkington, Manchester M33 3BZ Tel: 01793 171 039 email: mail@archirama.co.uk		
Client		
Naveed Zia		
Project / Site		
6 Higher Croft Whitefield, Bury		
Drawing Title		
Proposed double storey front and side extensions & single storey rear extension with remodelling works		
Drawn By	FR	01/11/22
Checked By		
Drawn By		
Scale	1 : 100@A1	
Project No	PL01	
Revision	-	