




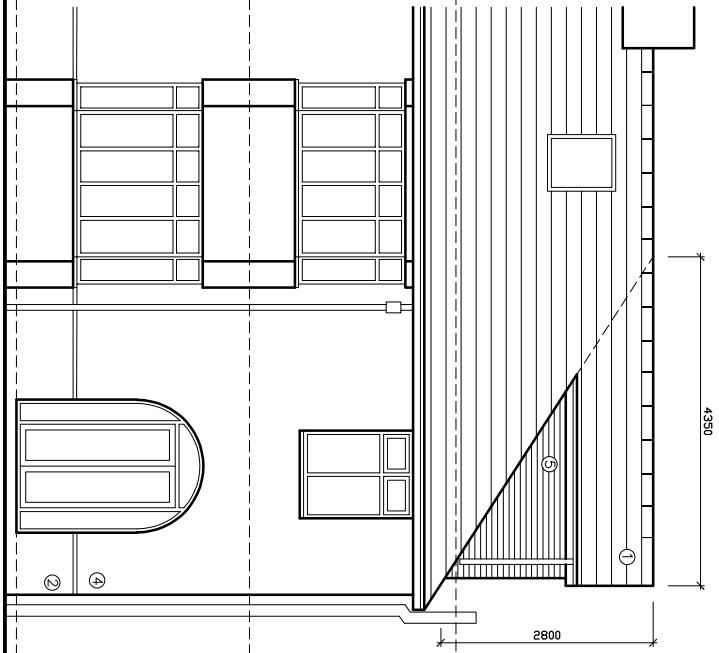

PROPOSED FRONT ELEVATION

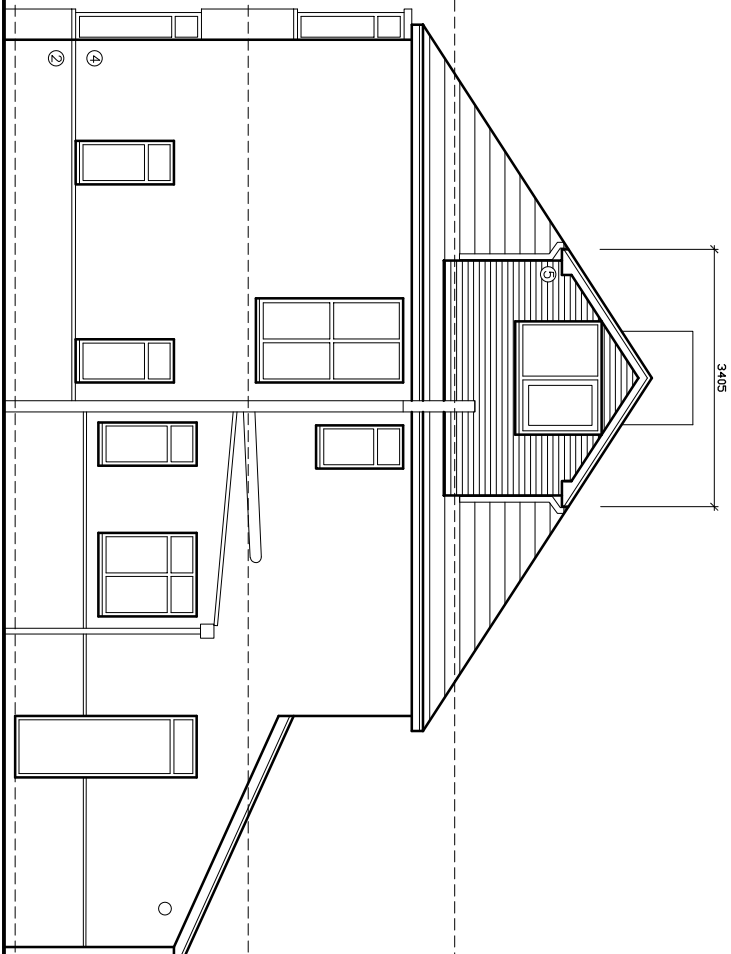

PROPOSED SIDE ELEVATION

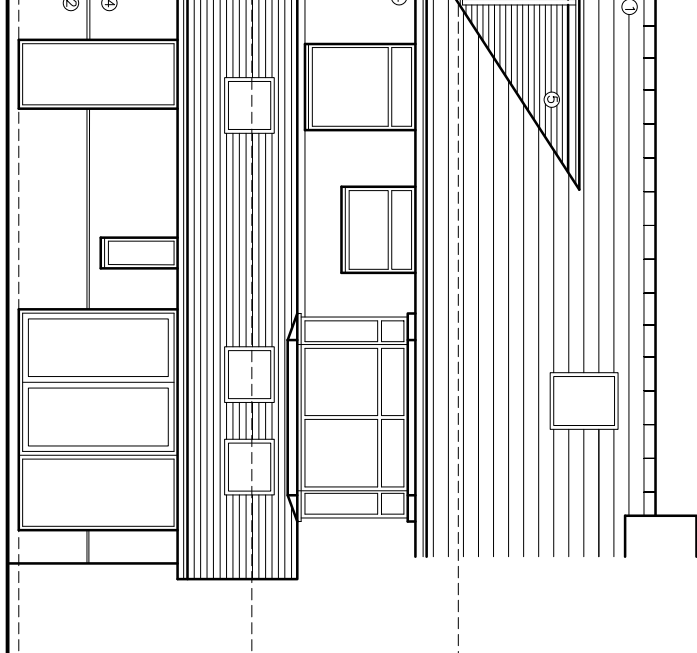

PROPOSED REAR ELEVATION

- MATERIALS**
- 1. TERRACOTTA ROOF TILES
 - 2. BRICKWORK
 - 3. UPVC WINDOWS/DOORS
 - 4. SAND/CEMENT RENDER
 - 5. VERTICALLY HUNG TILES

©www.qwarchitects.co.uk 2020 | This Drawing is to be used in conjunction with all other project associated drawings and information. Do not scale from this drawing. All dimensions are given in millimetres and are subject to change without notice. This drawing is copyright and the property of QW Architects Ltd.

qww+q architects Private Residential Housing Commercial Conservation Domestic Tel: 01254 483848 Email: info@qwarchitects.com Web: www.qwarchitects.com The Annex Lowerfold Farm Overoldwistle B546AA Architects Registration Board		Client MR & MRS COOK		Scale 1:100		Sheet Size A3		Drawn By AW		Checked AW	
Project 60_WEST_DRIVE BURY		Drawing Title PROPOSED_ELEVATIONS		Drawing Number PL/07		Revision -		First Issue FEB_2023			