


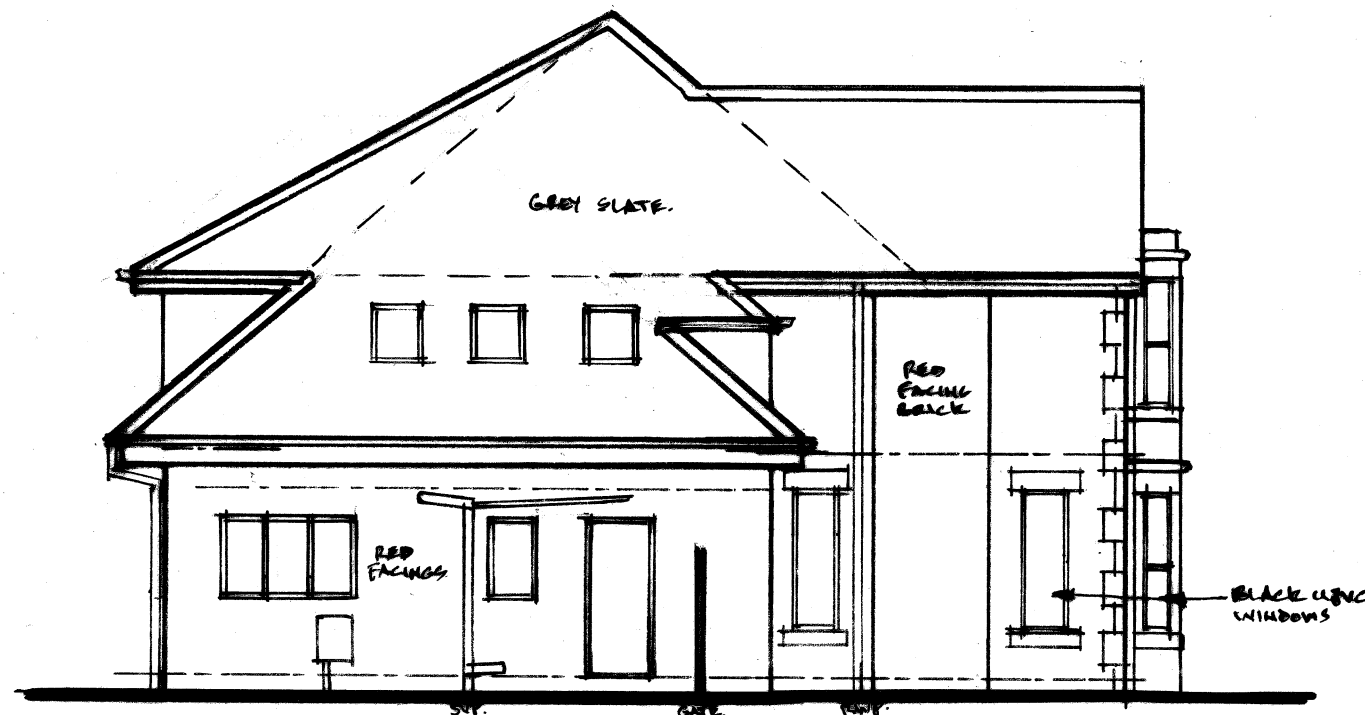


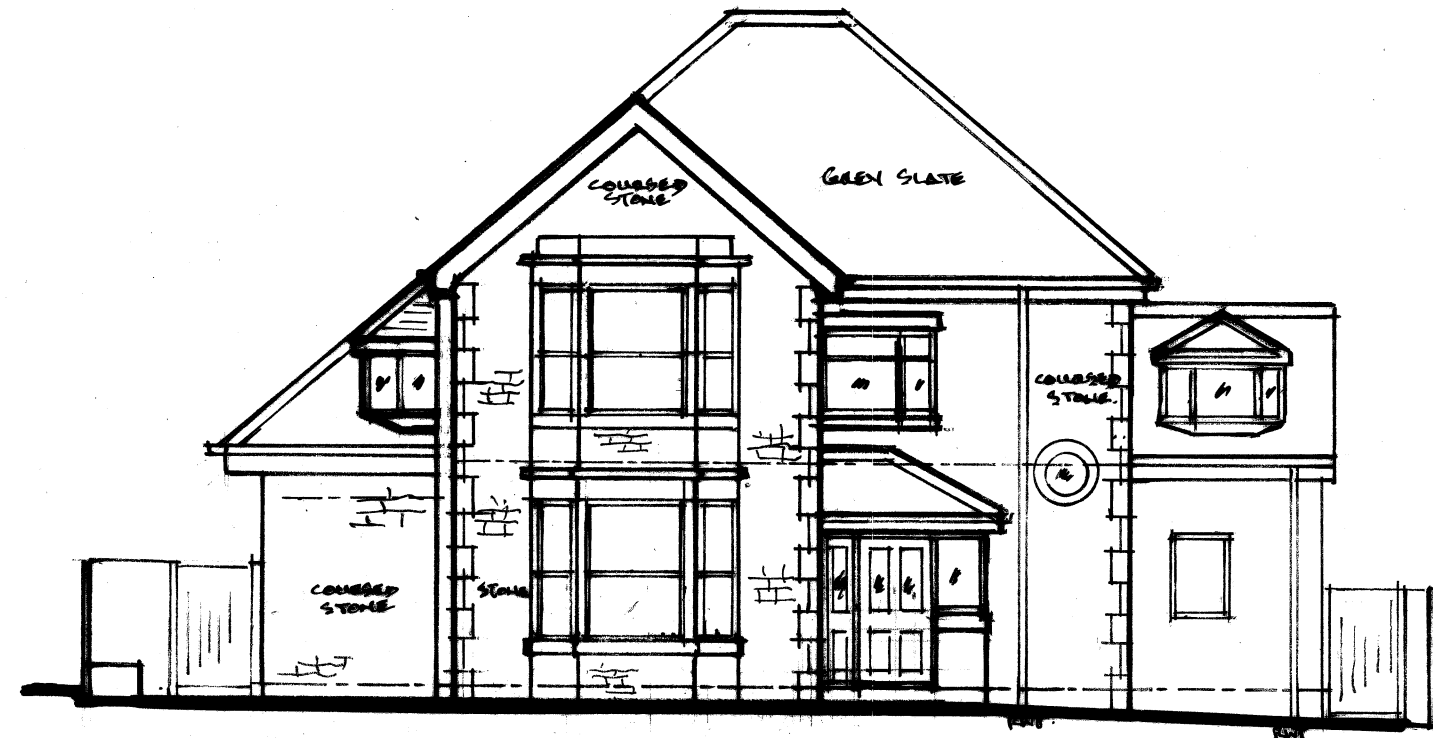


L.H. SIDE ELEVATION 1:100

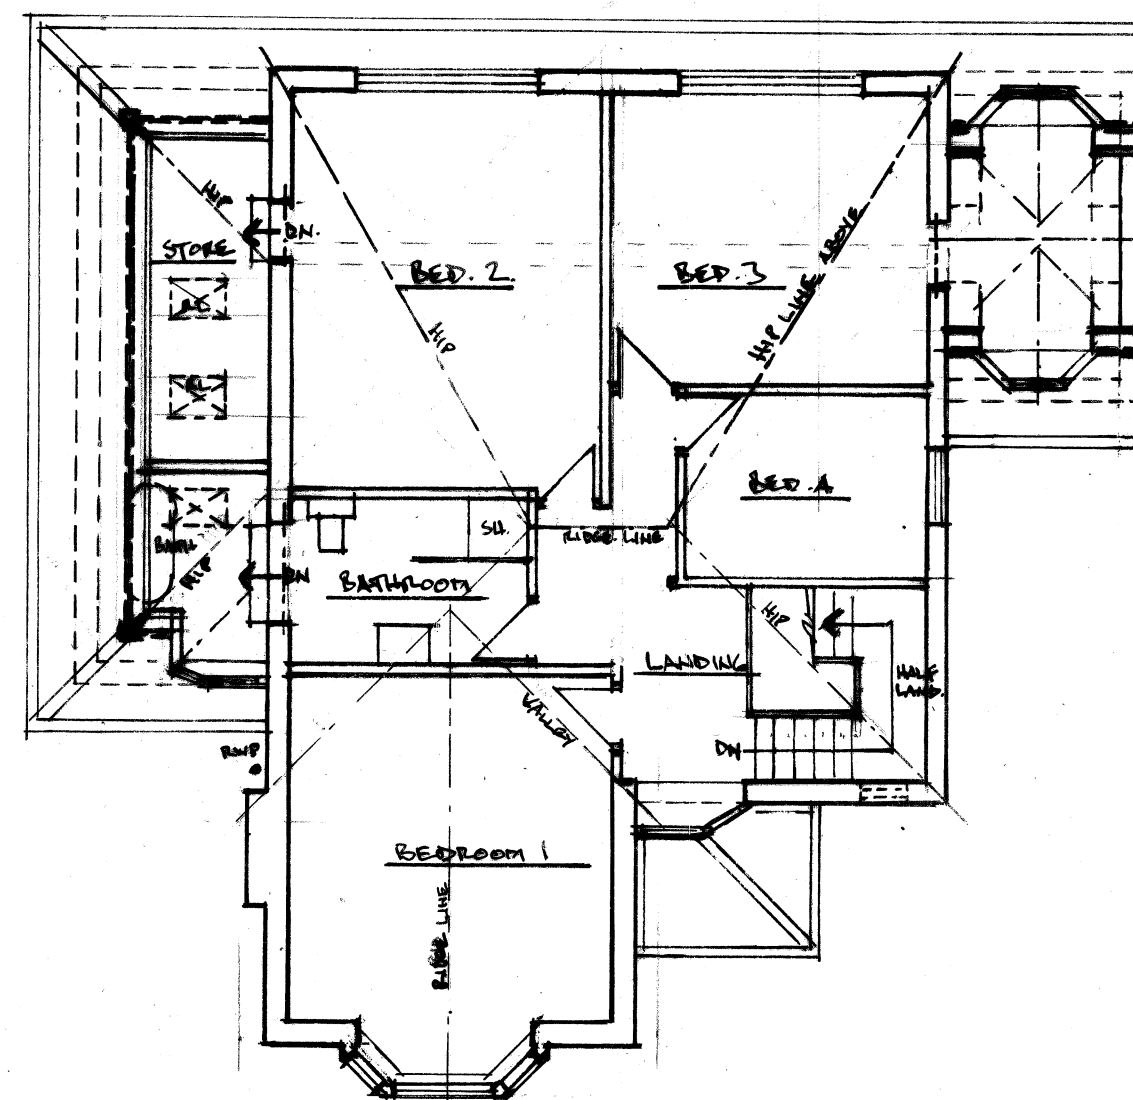


FRONT ELEVATION

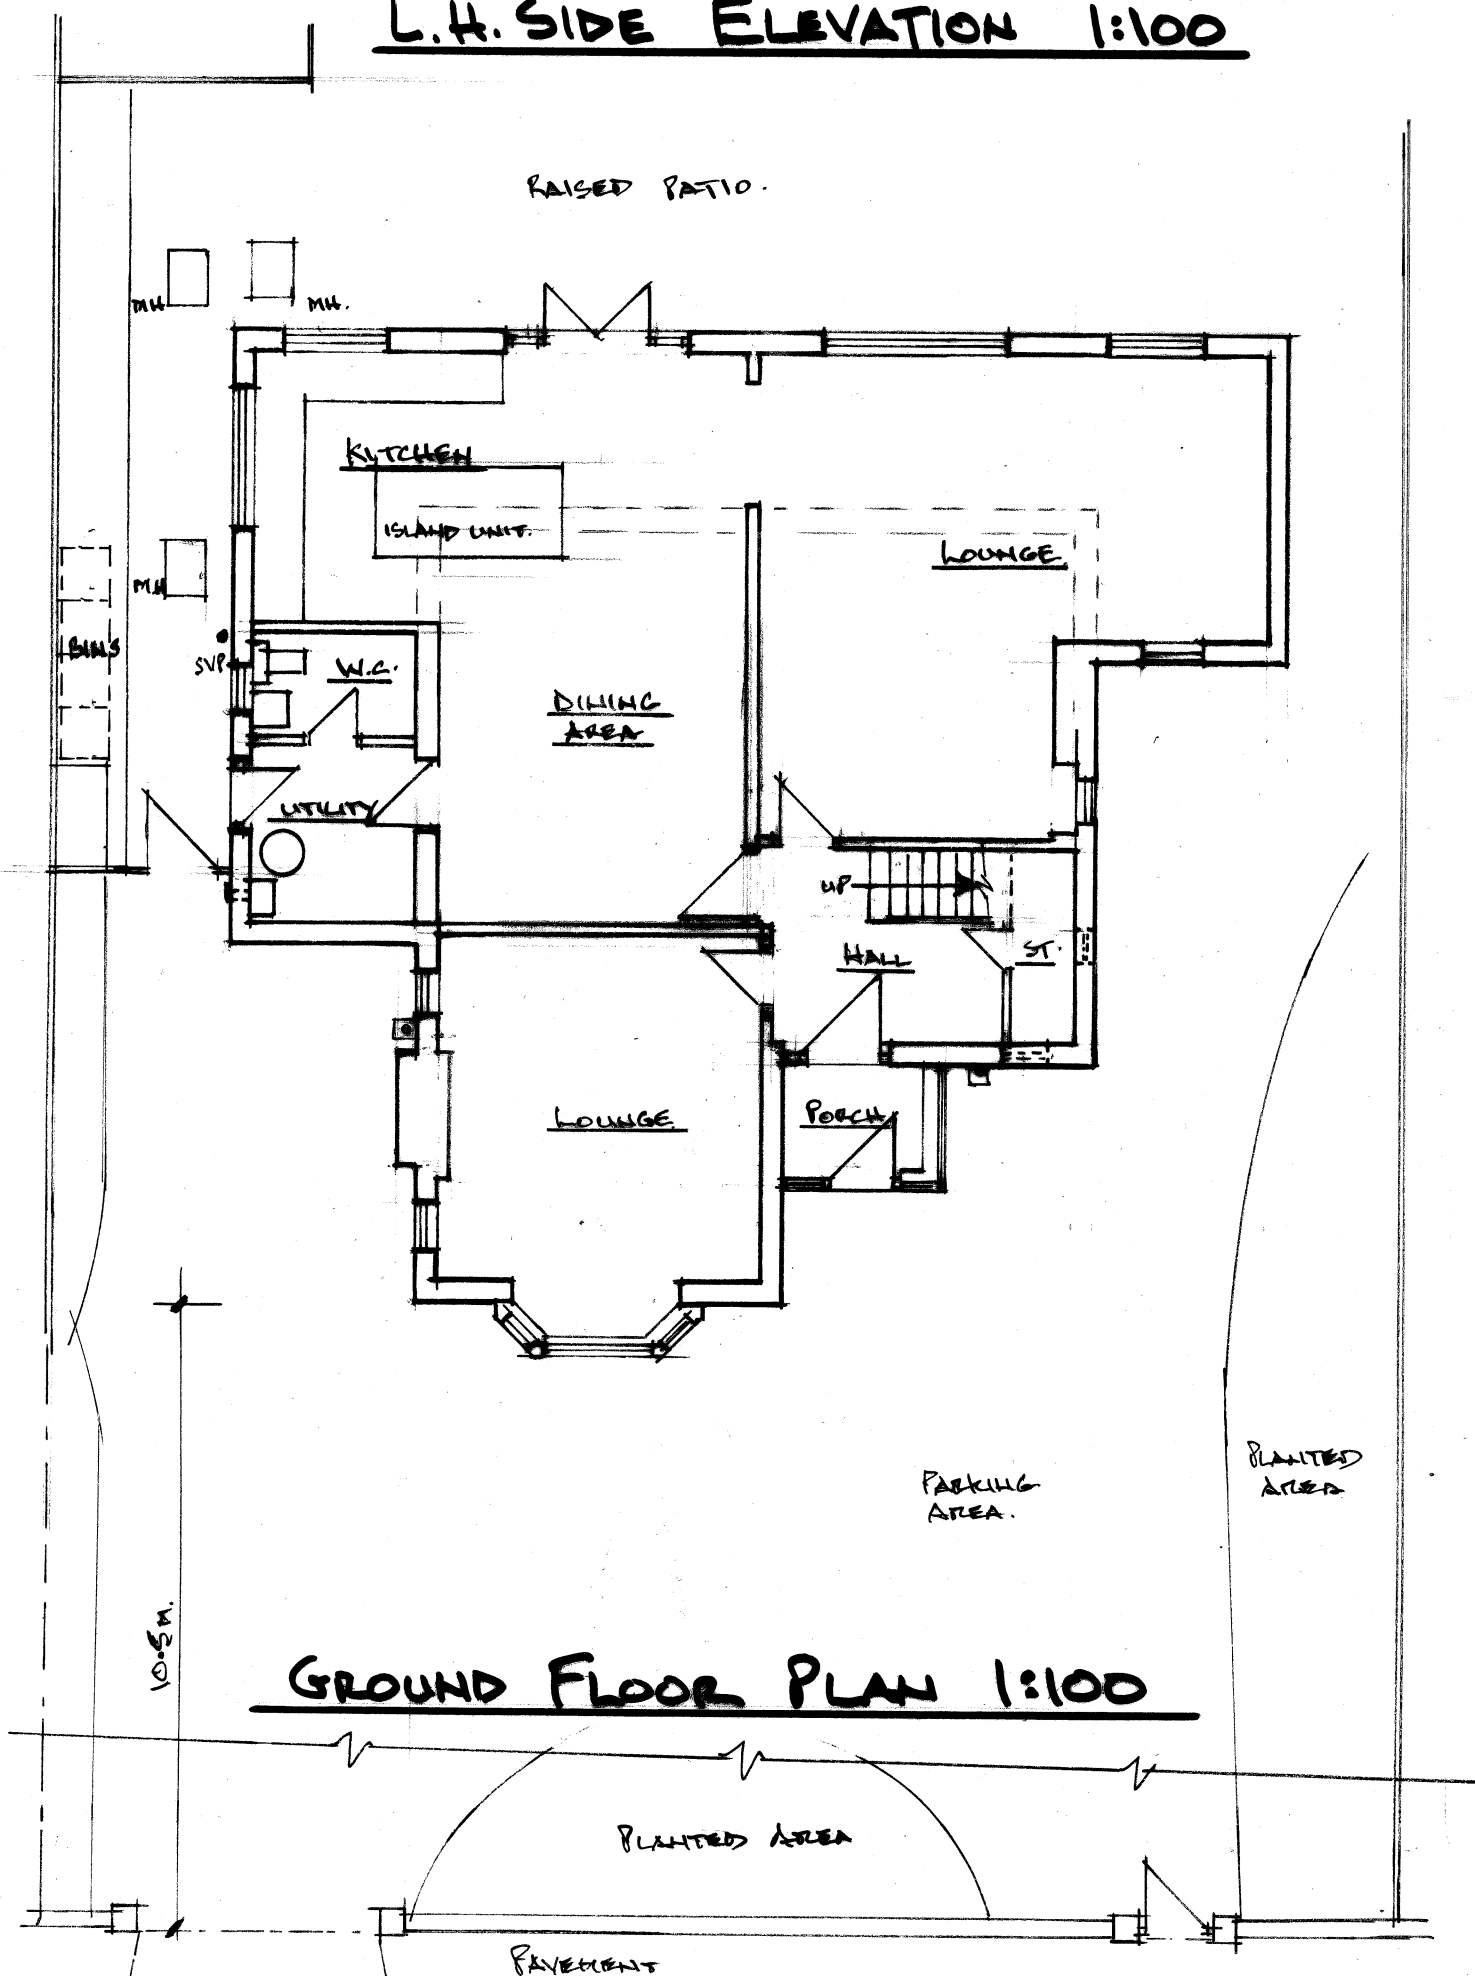

FIRST FLOOR PLAN

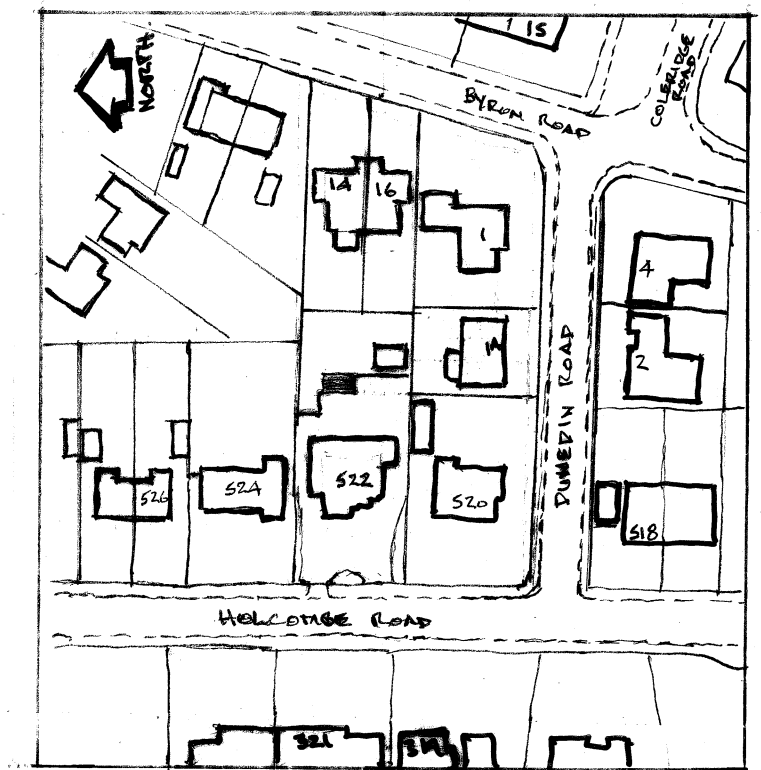

LOCATION PLAN 1:1250

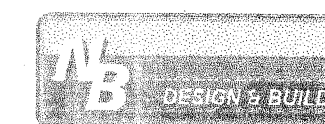

Architectural & Building Services

NEIL BUTTERWORTH

Tel:
Mobile: 07785 275483

89 Higher Ainsworth Road, Radcliffe,
Manchester, M26 4JJ.

Job Title PROPOSED TWO STOREY SIDE EXTENSION,
AT 522 HOLCOMBE RD, GREENMOUNT, BURY,
FOR MR & MRS R. CROOKS.
+ NEW VEHICULAR ACCESS/PAVEMENT CROSSING.

Drawing Title PLANS & ELEVATIONS (EXISTING)

Scale
1:100

Date
NOV. 23.

Drawn by
N.B.

Drawing No.
1