
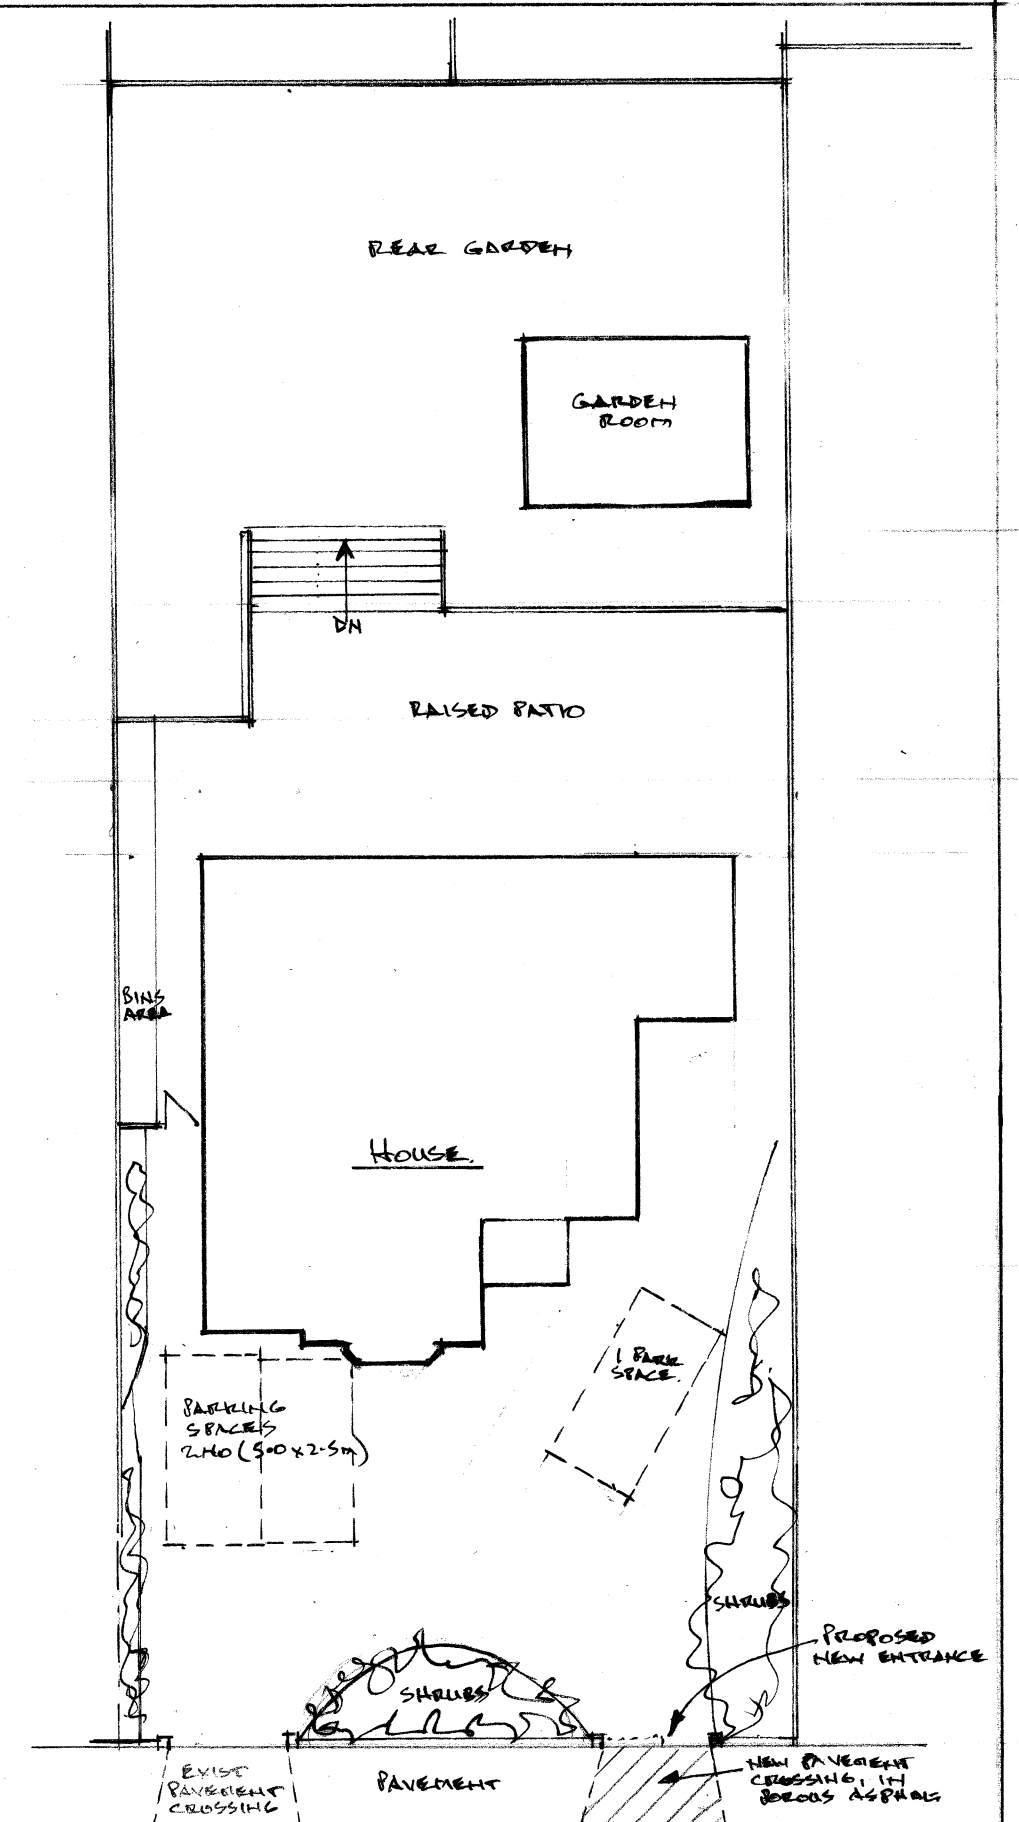
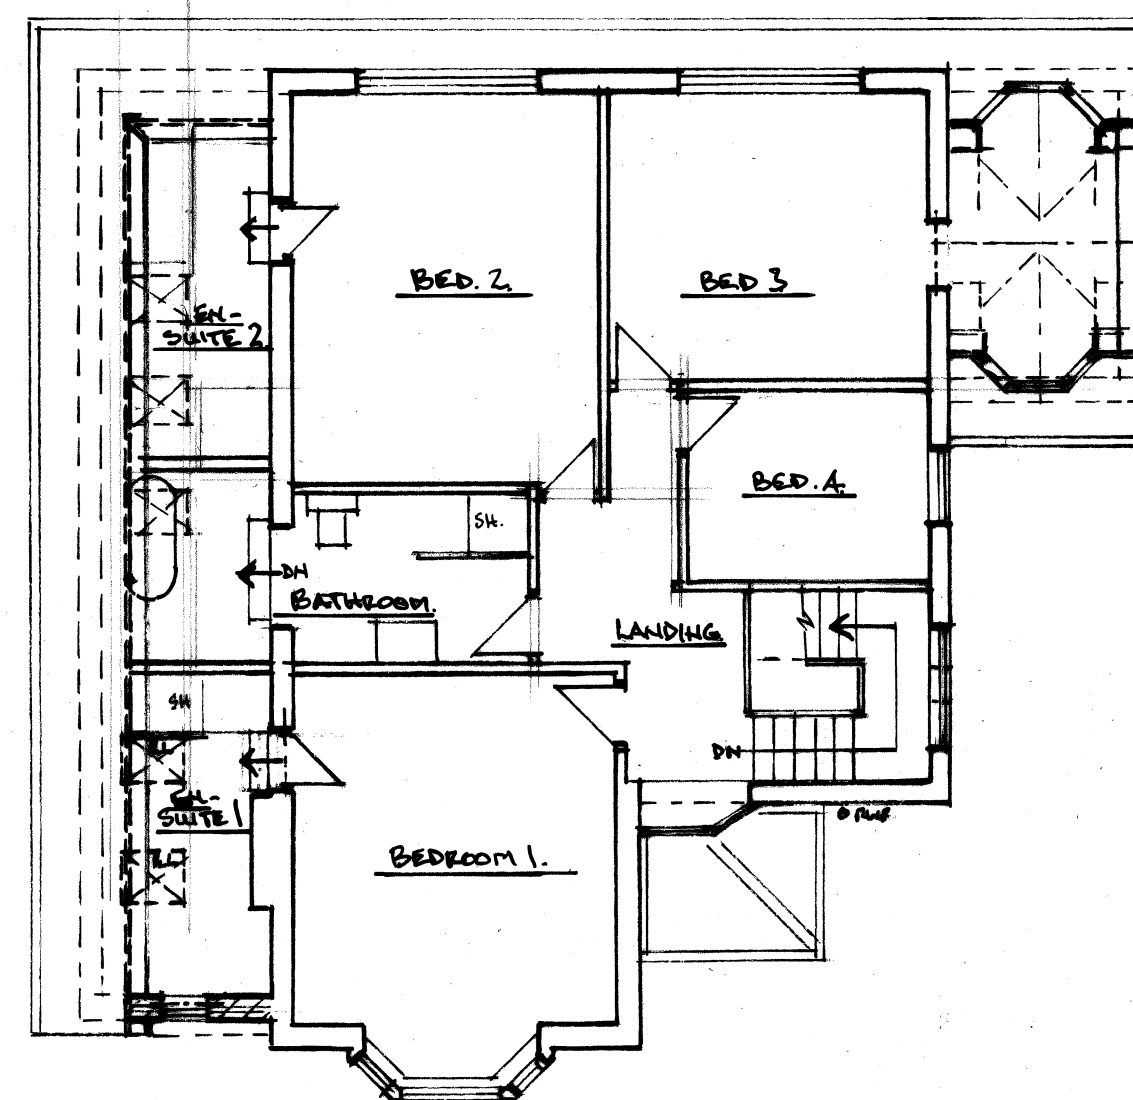
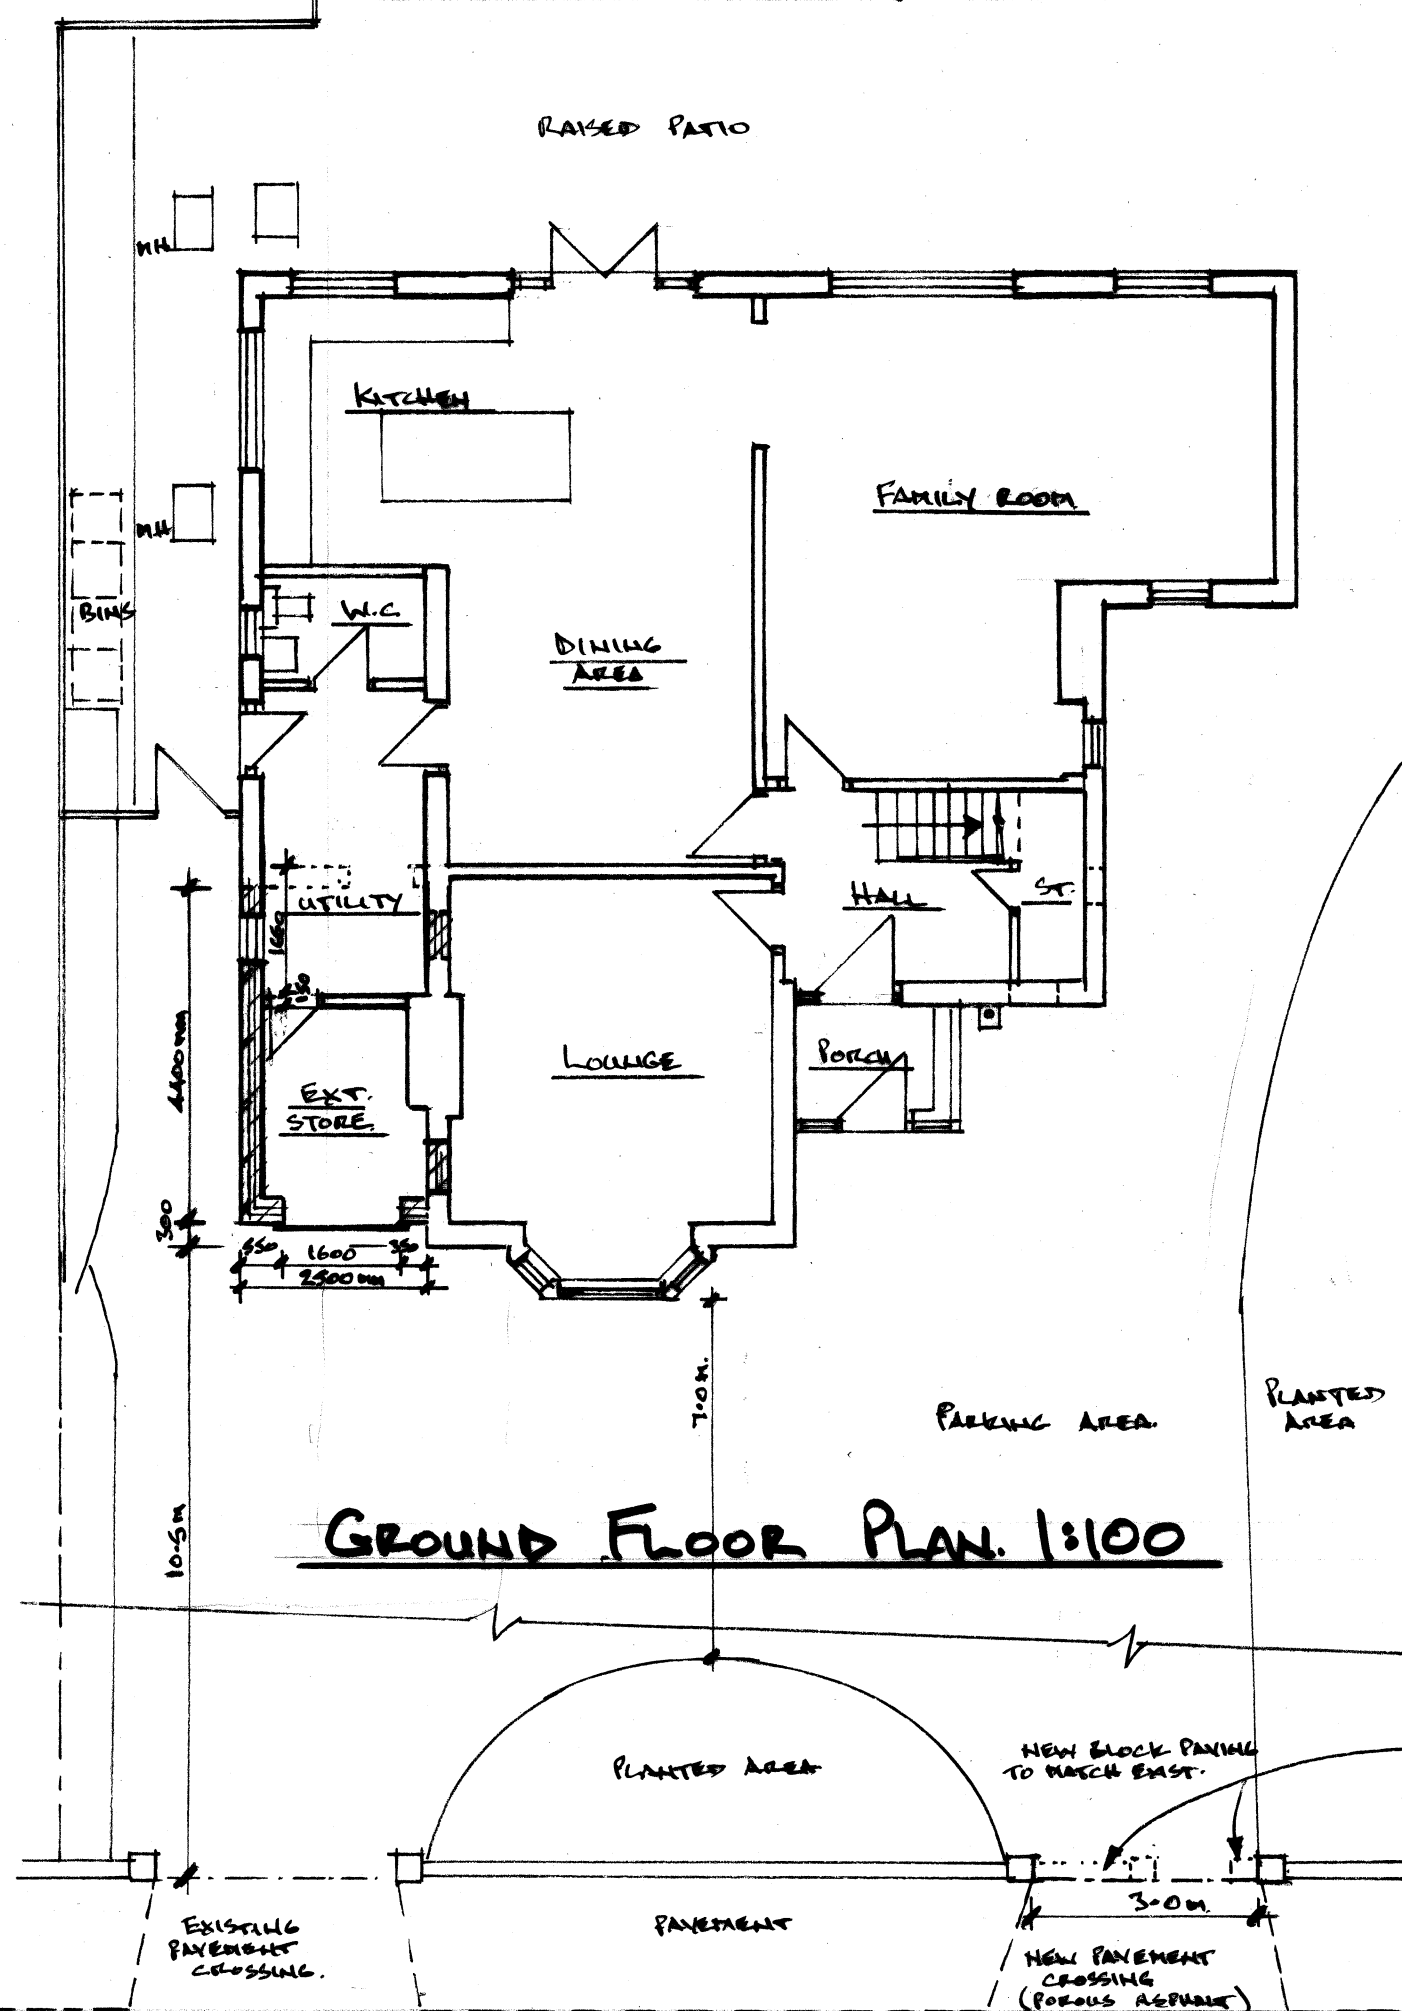


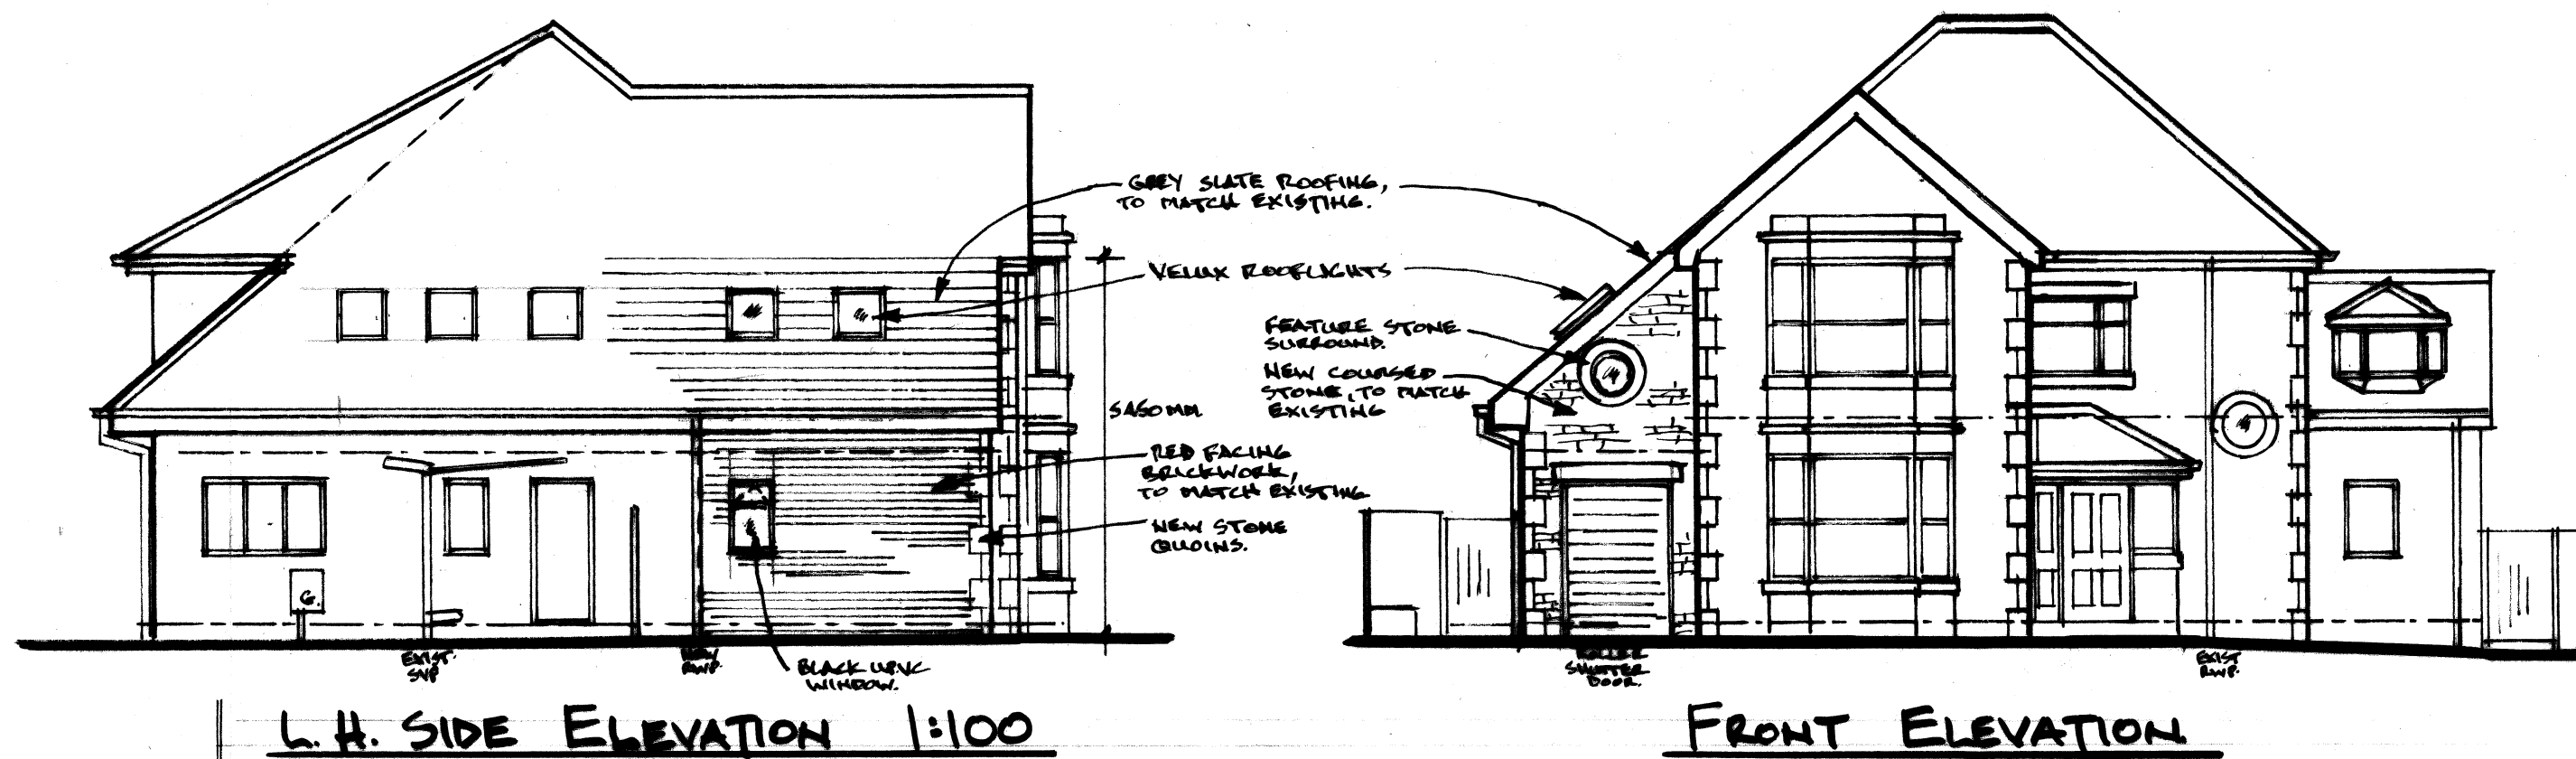

PROPOSED SITE PLAN. 1:200

FIRST FLOOR PLAN

Architectural & Building Services

NEIL BUTTERWORTH

Tel:
 Mobile: 07785 275483

89 Higher Ainsworth Road, Radcliffe,
Manchester, M26 4JJ.

Job Title: PROPOSED TWO STOREY SIDE EXTENSION,
AT 522 HOLCOMBE RD, GREENMOUNT, BURY,
FOR MR & MRS R. CROOKS.

+ NEW VEHICULAR ACCESS / PAVEMENT CROSSING.

Drawing Title PLANS & ELEVATIONS (PROPOSED)

Scale 100

Date NOV. 23

Drawn by
N.B.

Drawing No.
2