

Dimensioning
Figured dimensions only to be taken from these designs and drawings. Work to annotated dimensions only. All dimensions to be checked on site. Architectural designers to be informed immediately of any discrepancies before work proceeds. Drawings are to be read in conjunction with relevant specifications, structural engineers and service engineers' drawings.

Rev	Date	Description
-	06/11/24	Issued to client for comments



S A L E M
ARCHITECTS
Architecture | Masterplanning | Graphics

CLIENT:
Homeowner


PROJECT:
31 Bury Old Rd
Prestwich
M25 0EY

TITLE:
Existing & Proposed Roof Plans


SCALE:
1:100 @ A3

DRAWING NO.
Sheet 3

REV:
DATE:
November 2024

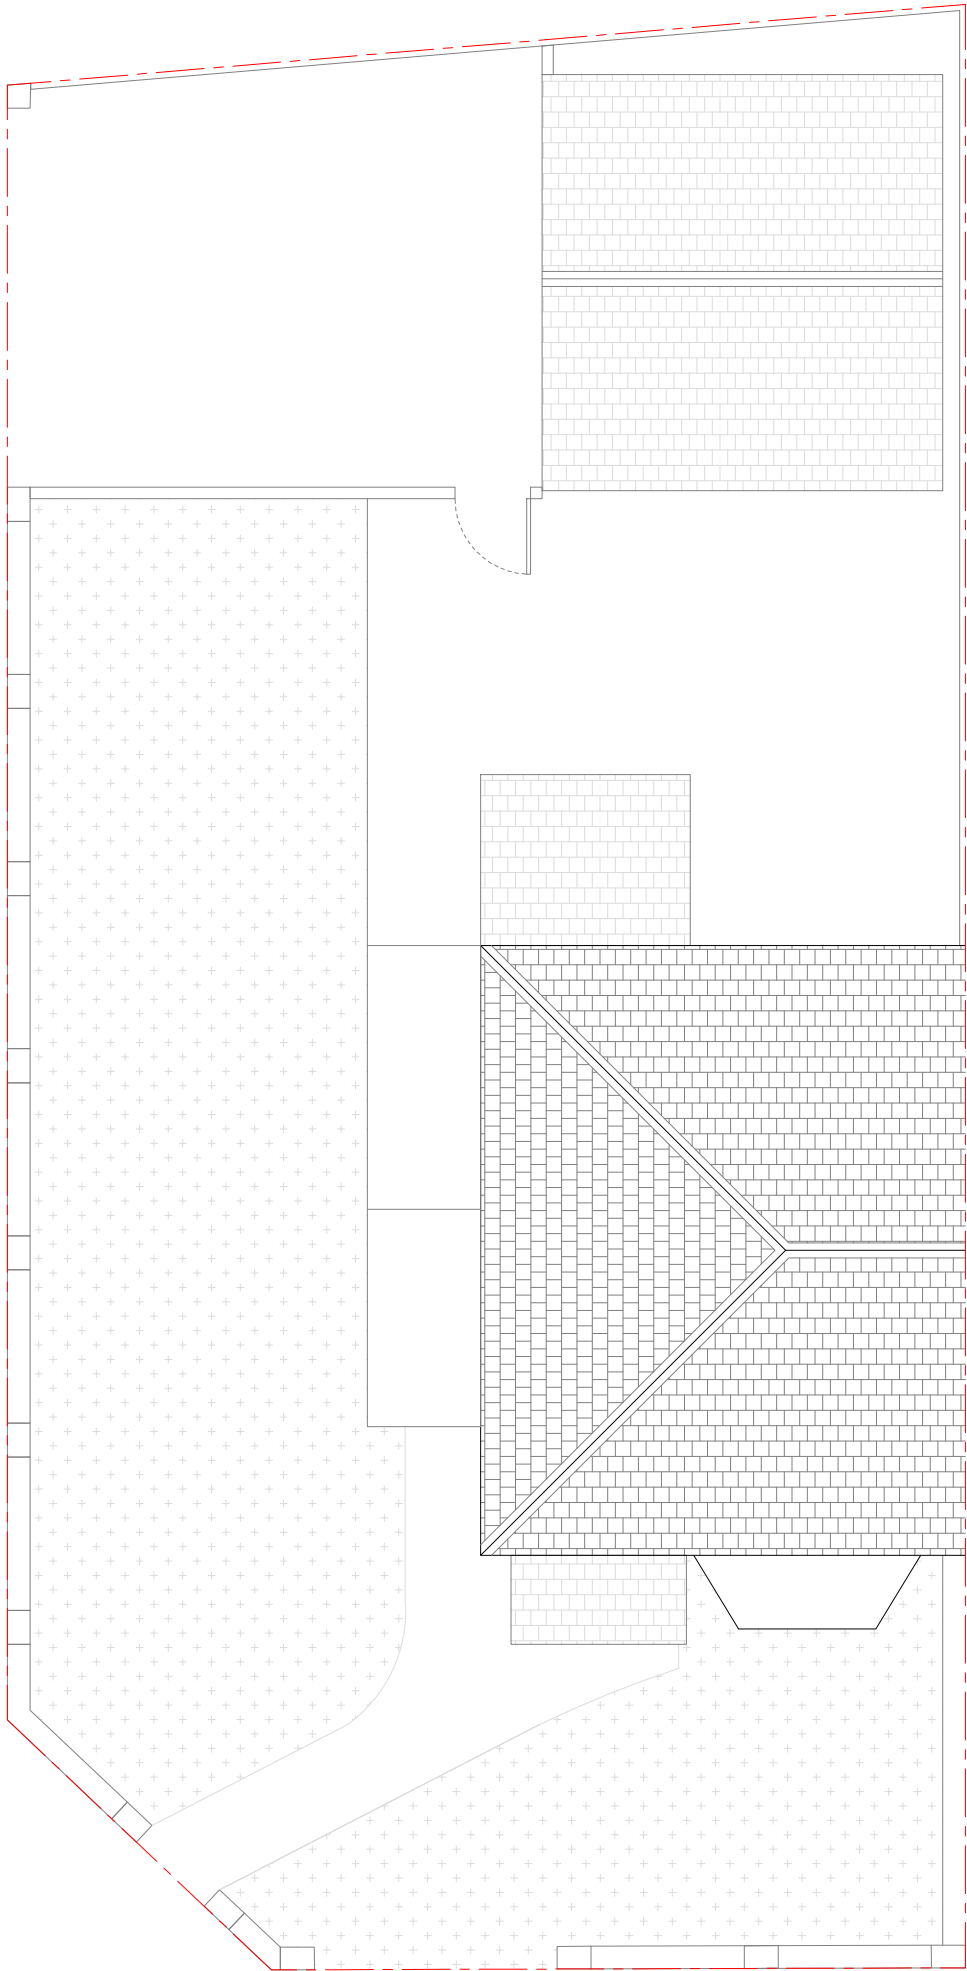

EXISTING ROOF PLAN
1:100 @ A3
0m 1m 3m 5m

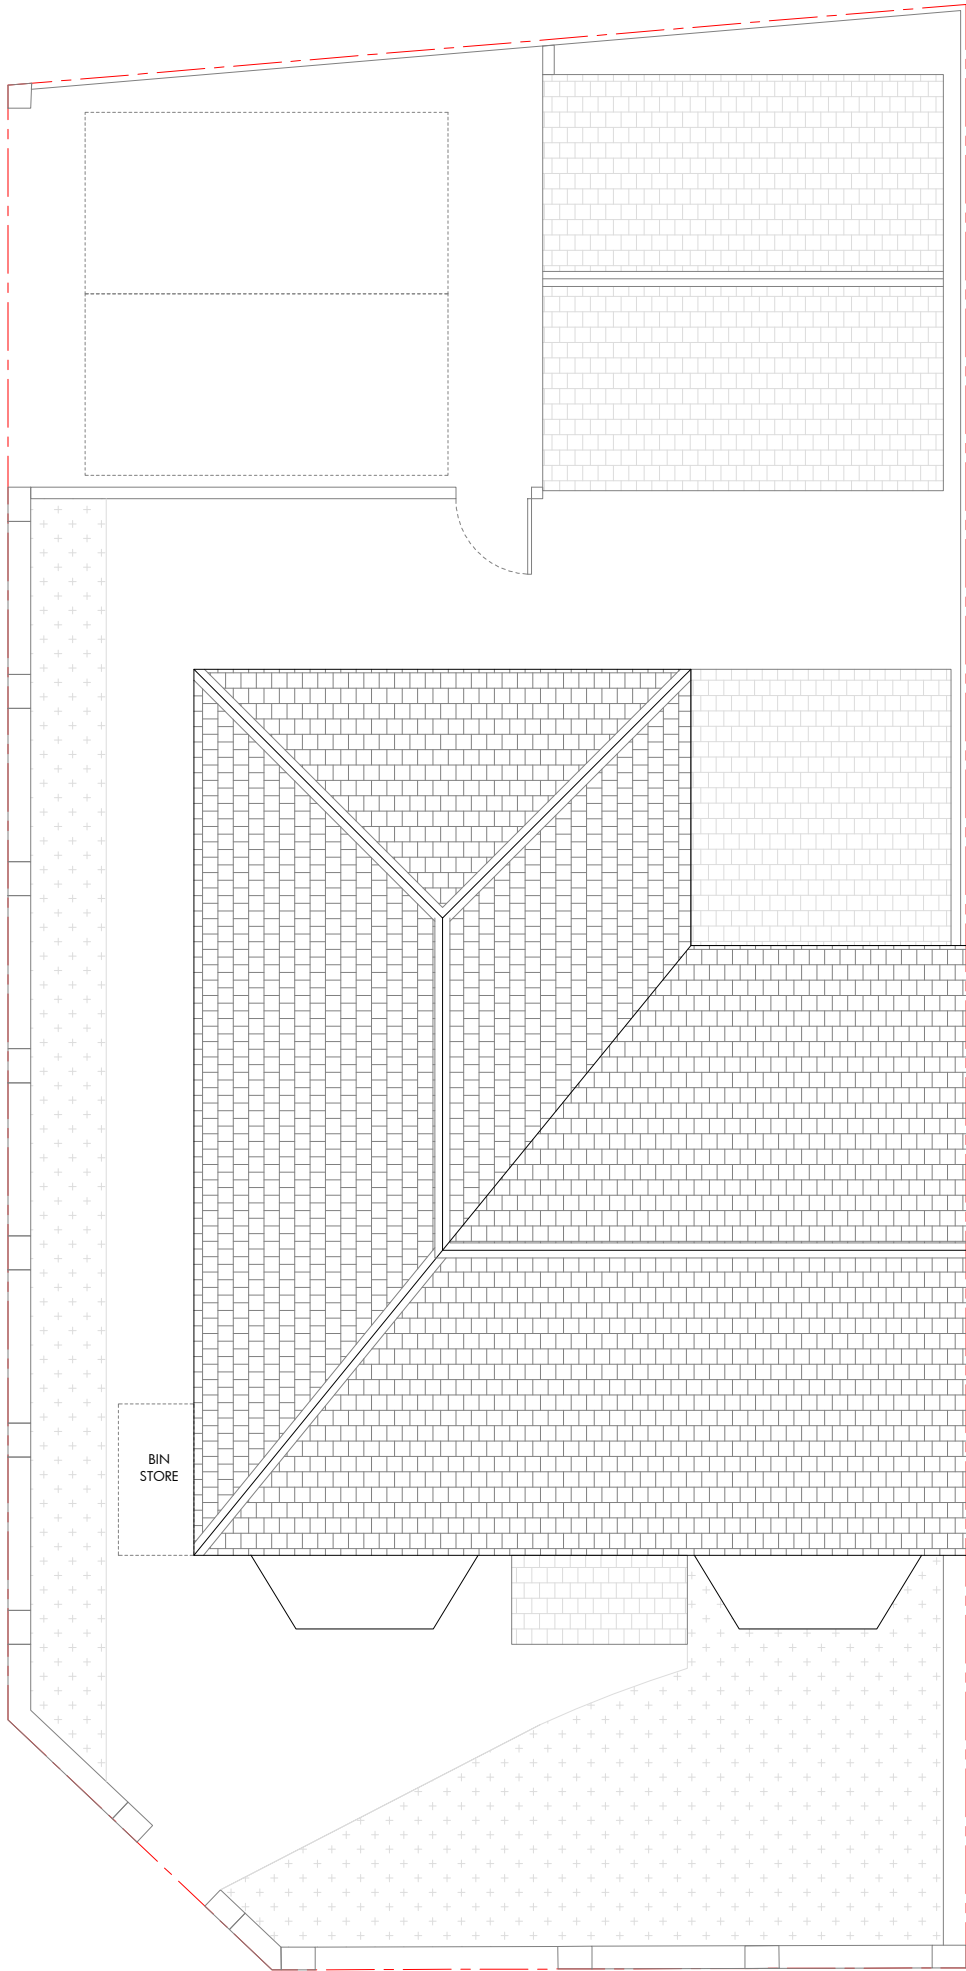

PROPOSED ROOF PLAN
1:100 @ A3

