



Dimensioning
Figured dimensions only to be taken from these designs and drawings. Work to annotated dimensions only. All dimensions to be checked on site. Architectural designers to be informed immediately of any discrepancies before work proceeds. Drawings are to be read in conjunction with relevant specifications, structural engineers and service engineers' drawings.

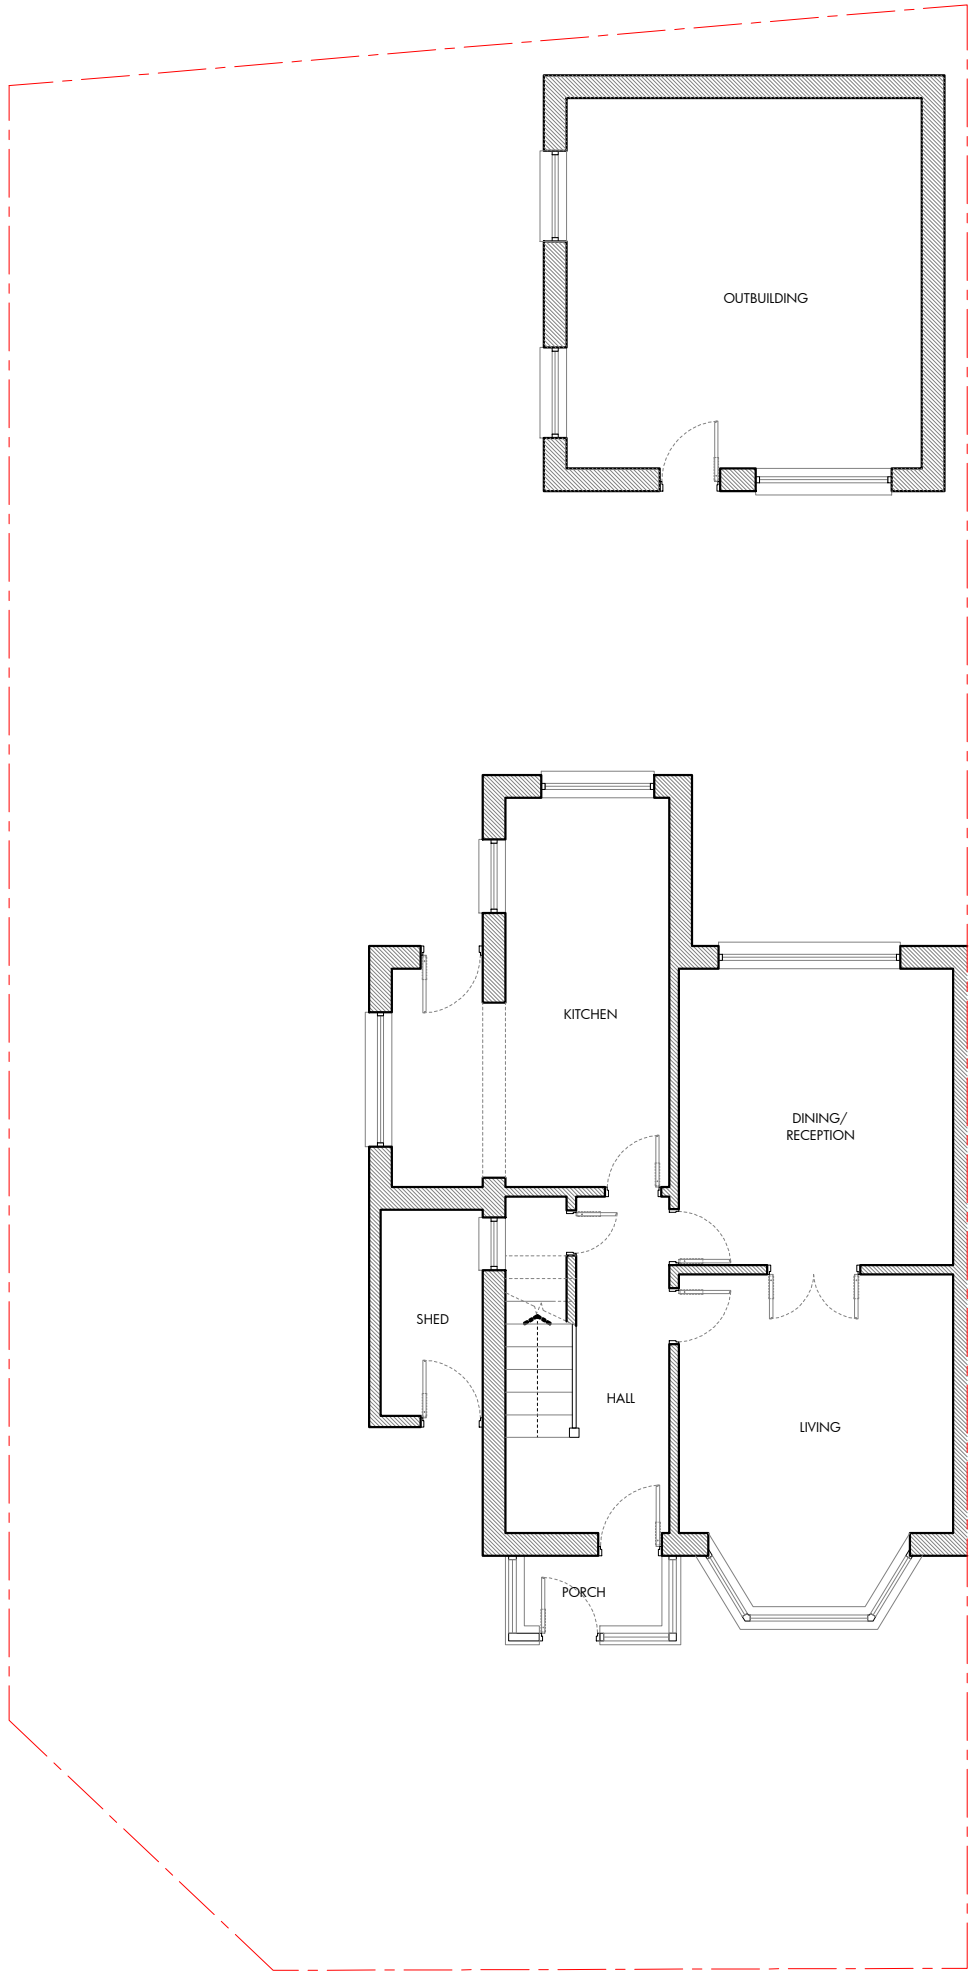

EXISTING GROUND FLOOR PLAN
1:100 @ A3

A scale bar indicating distances of 0m, 1m, 3m, and 5m.

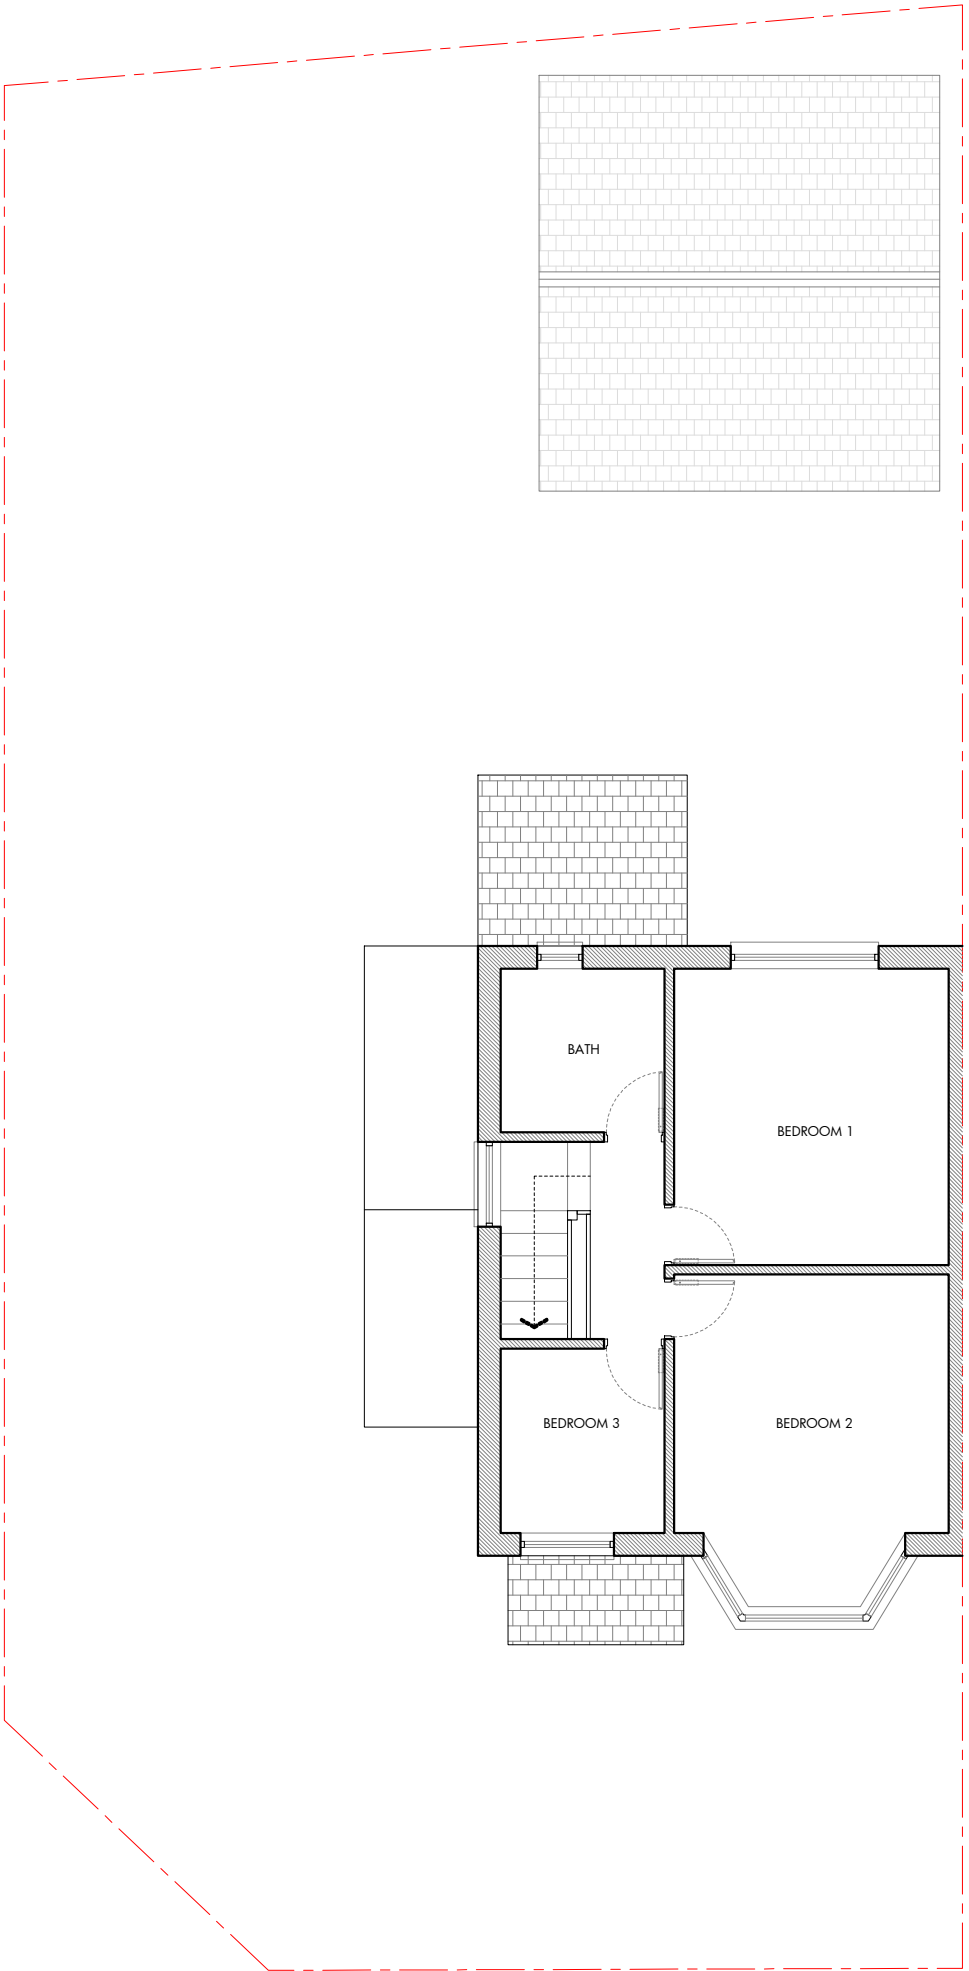

EXISTING FIRST FLOOR PLAN
1:100 @ A3

Rev	Date	Description
-	06/11/24	Issued to client for comments



S A L E E M
ARCHITECTS

Architecture | Masterplanning | Graphics

CLIENT:	Homeowner	REV:
PROJECT:	31 Bury Old Rd Prestwich M25 0EY	DATE:
TITLE:	Existing Plans	November 2024
SCALE:	1:100 @ A3	
DRAWING NO.	Sheet 2	