



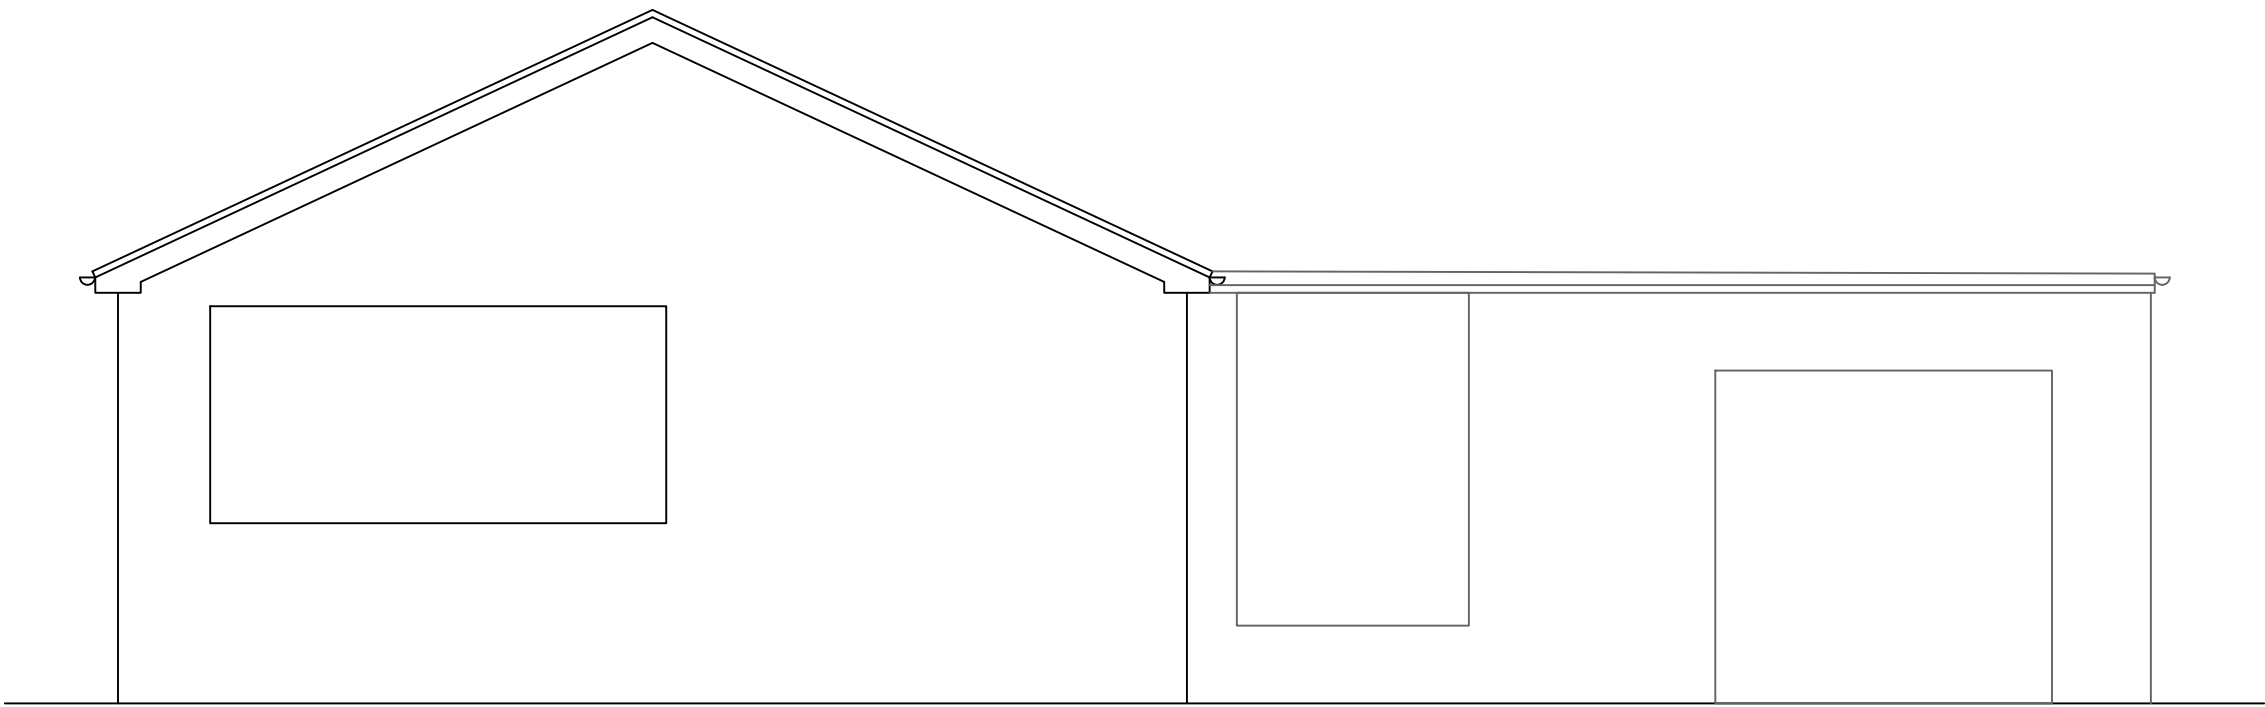


Existing Front / North Elevation
1:50 Scale @ A1

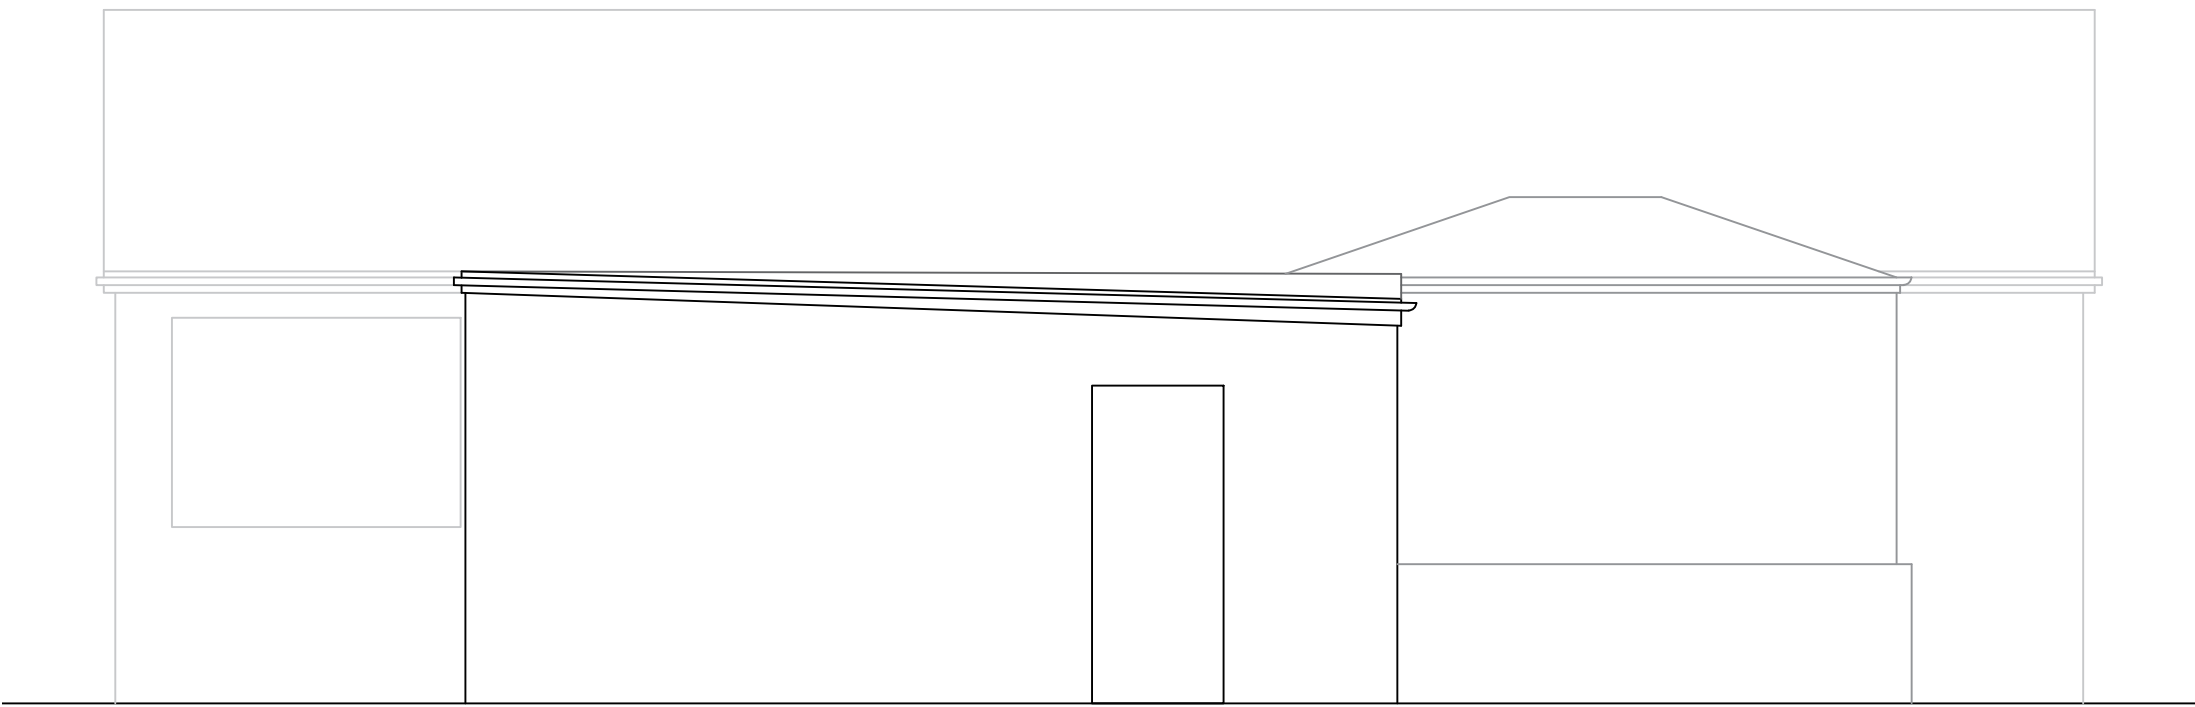


Existing Side / West Elevation
1:50 Scale @ A1




Proposed Front / North Elevation
1:50 Scale @ A1

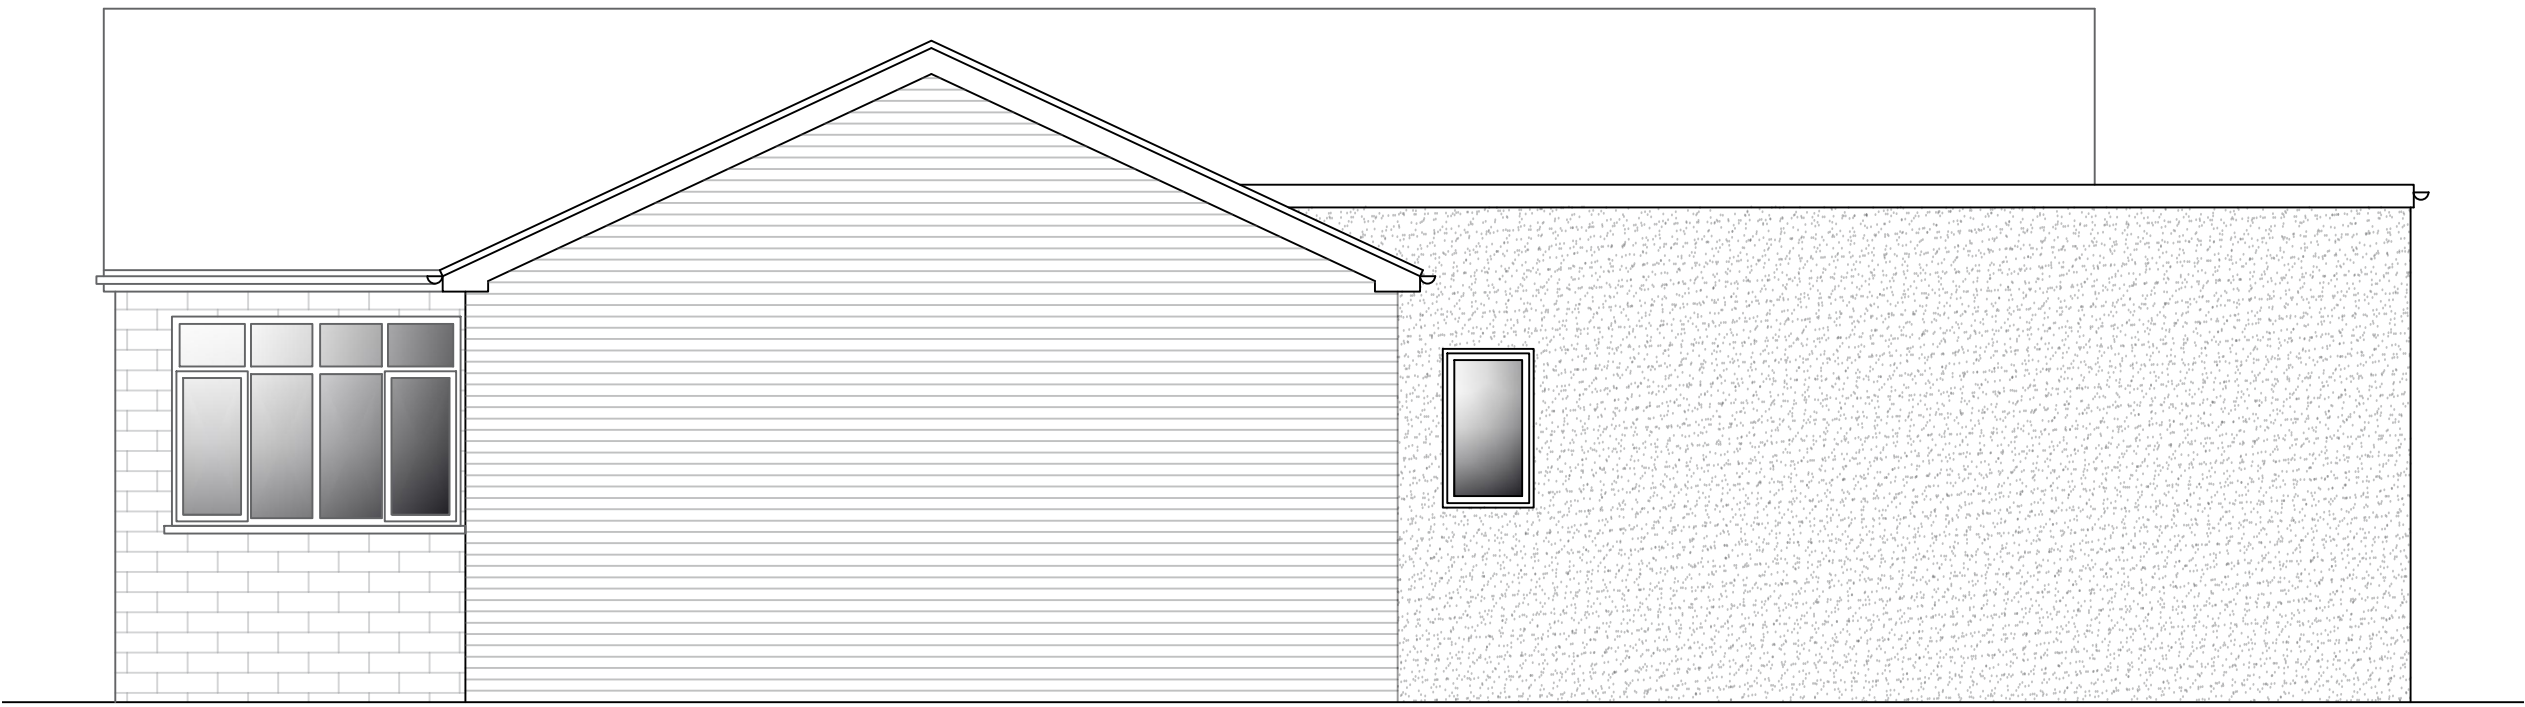


Proposed Side / West Elevation
1:50 Scale @ A1

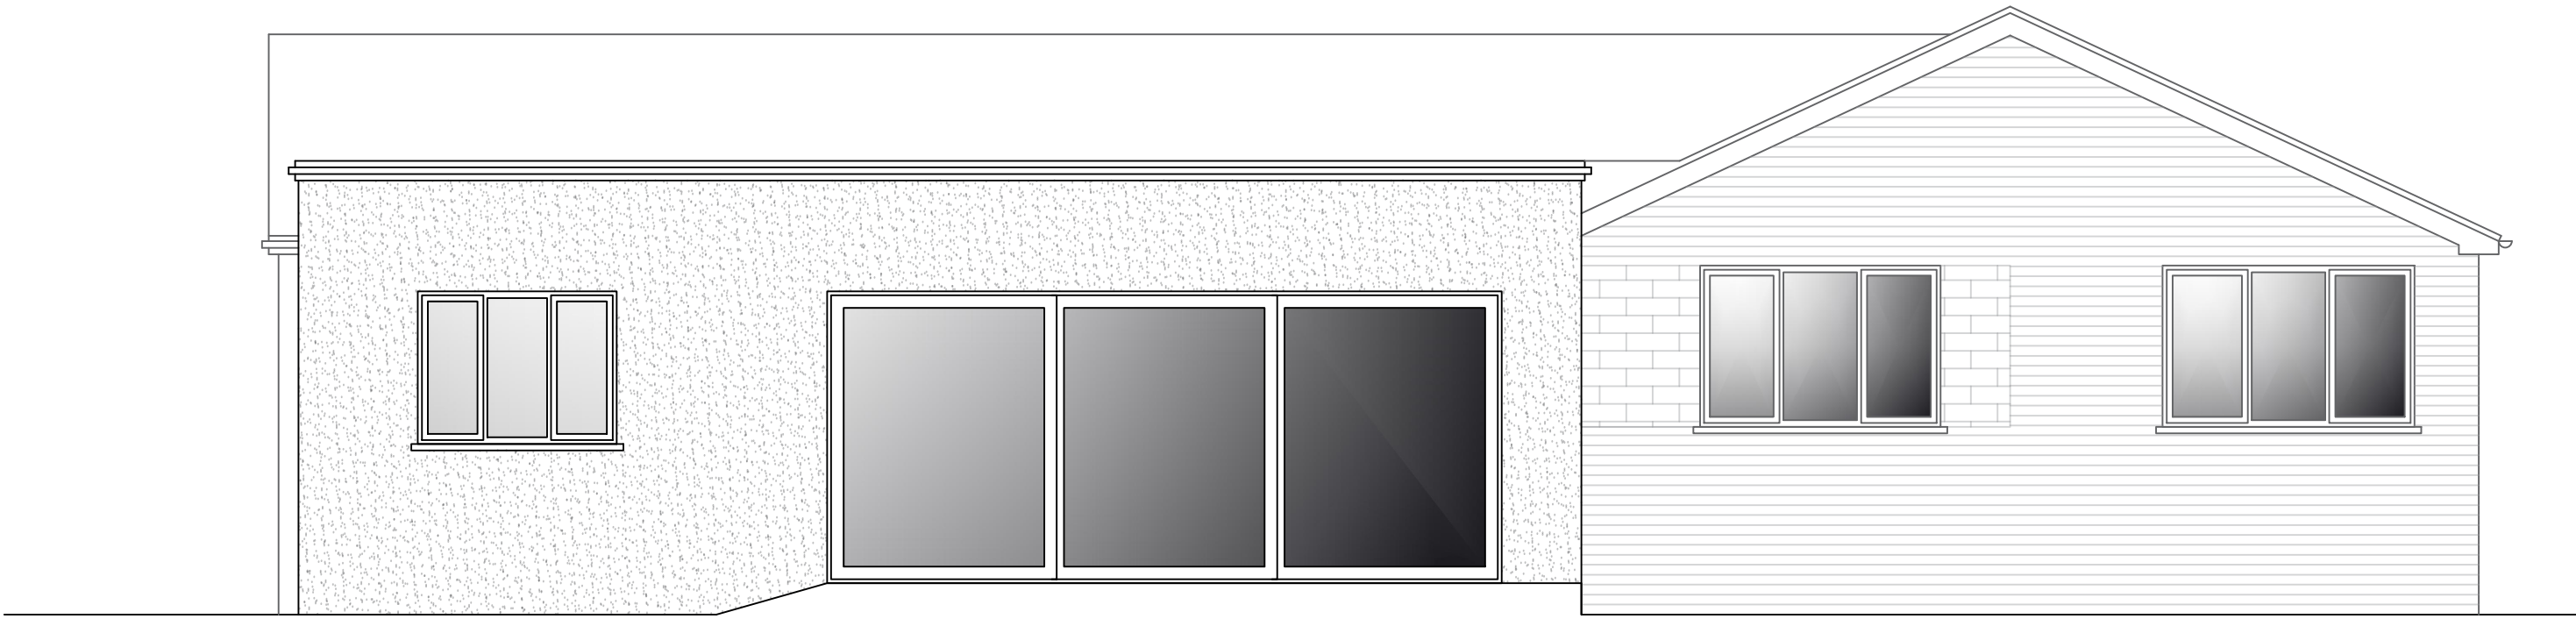


Proposed Rear / South Elevation
1:50 Scale @ A1

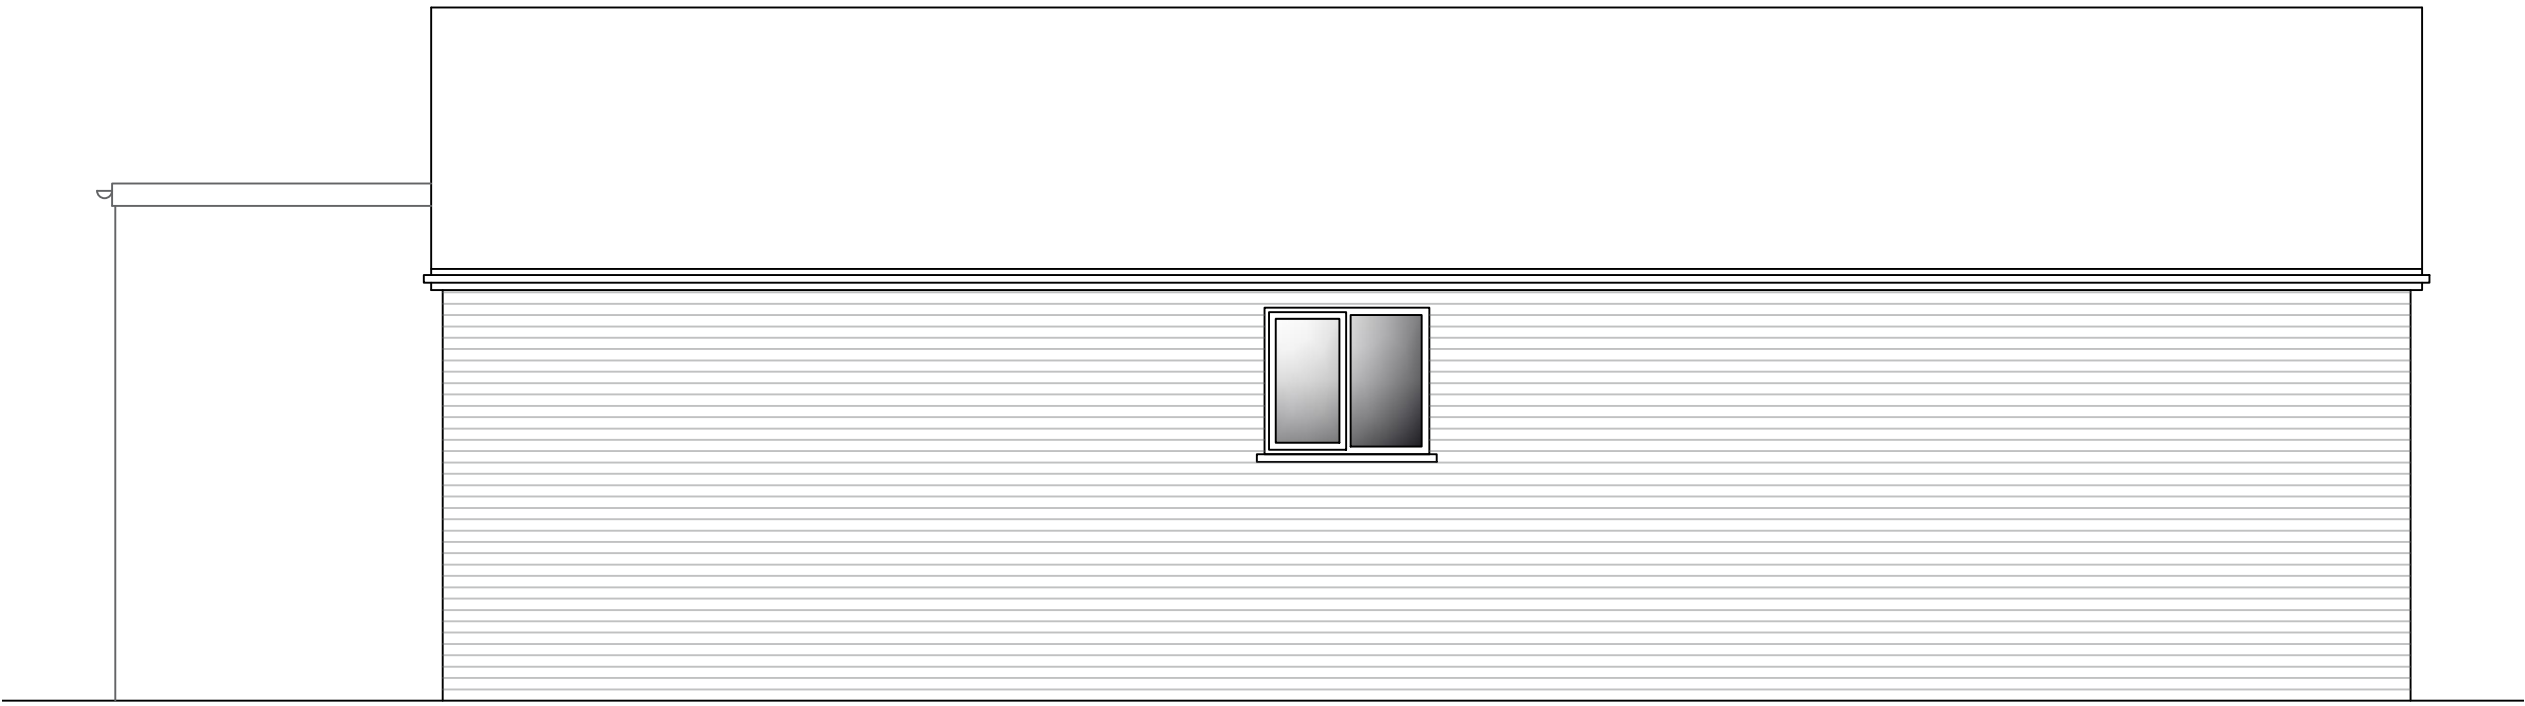

Proposed Side / East Elevation
1:50 Scale @ A1

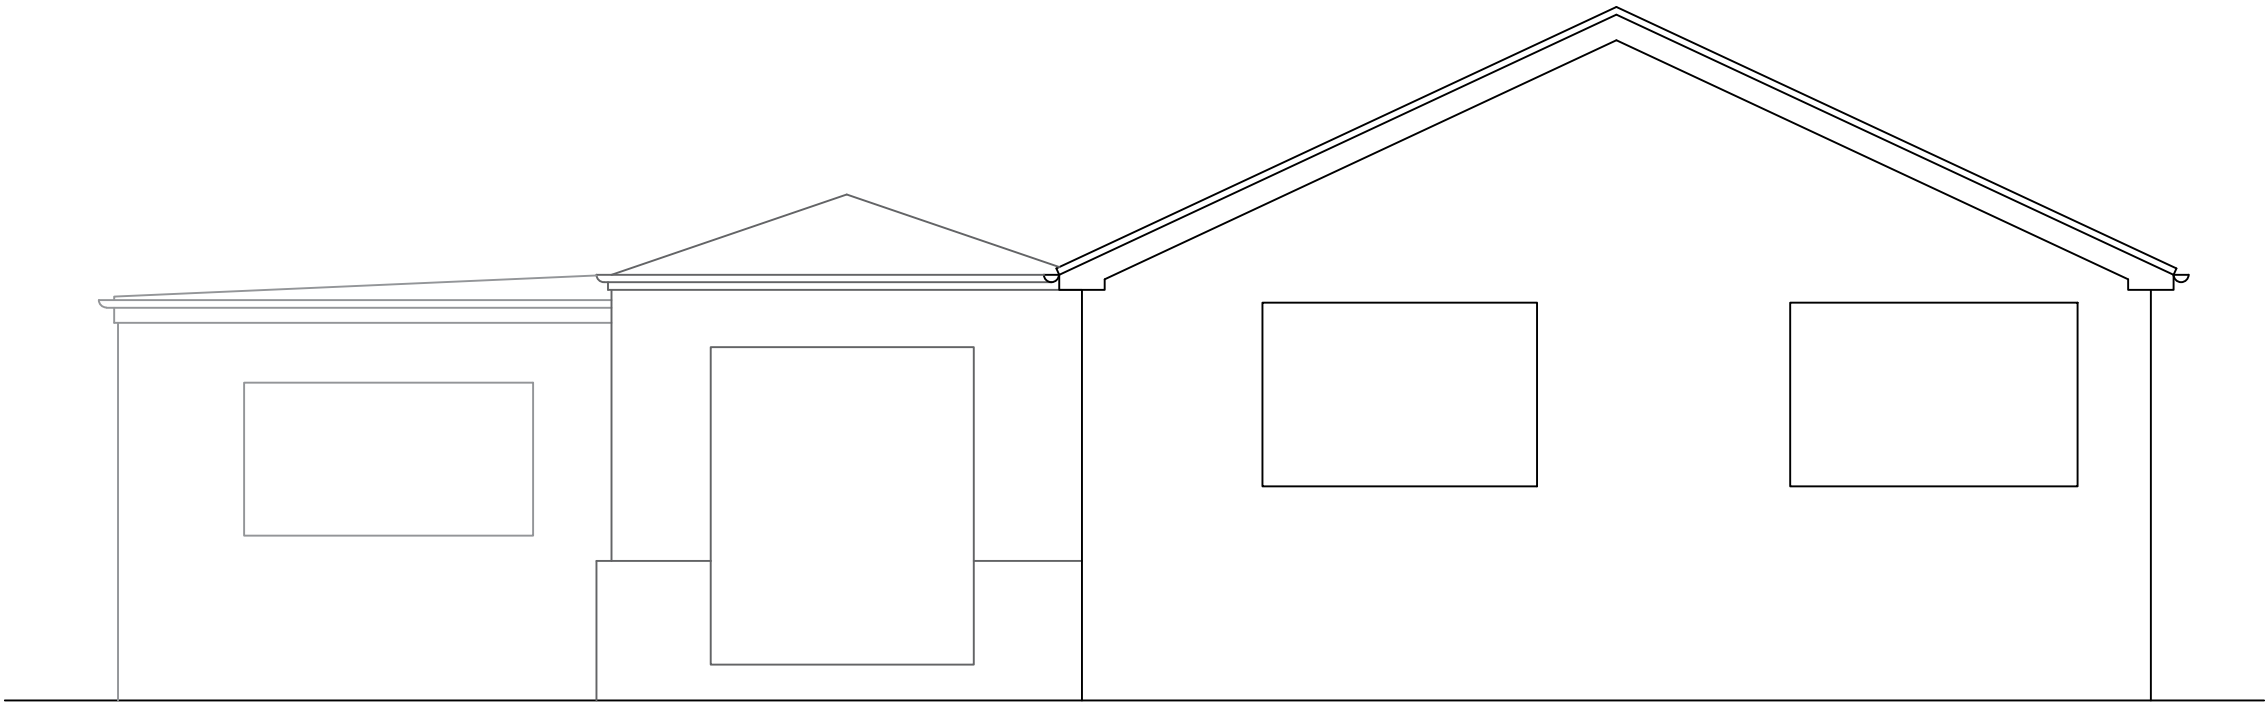

Existing Rear / South Elevation
1:50 Scale @ A1

 

Existing Side / East Elevation
1:50 Scale @ A1



ATX
Building Design
Architecture & Interior Design

PROJECT :
Rear Extension & Internal Remodel,
250 Sunny Bank Rd, BL9 8LA,
Mr M Potter

DRAWING TITLE :
Existing and Proposed Elevations

SCALE :	DRAWN BY :	DATE :
1:50 @ A1	JL	07.2023

DWG N° :	REVISION :	CHECKED :
002	C	----

Mobile: 07557919149
Email: info@atxbuildingdesign.co.uk