


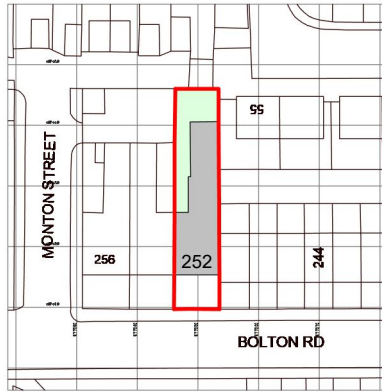


Ordnance Survey, (c) Crown Copyright 2026.
All rights reserved. Licence number 100022432

LOCATION PLAN

1 : 1250

0m 25m 50m 75m 100m

VISUAL SCALE 1:1250 @ A1

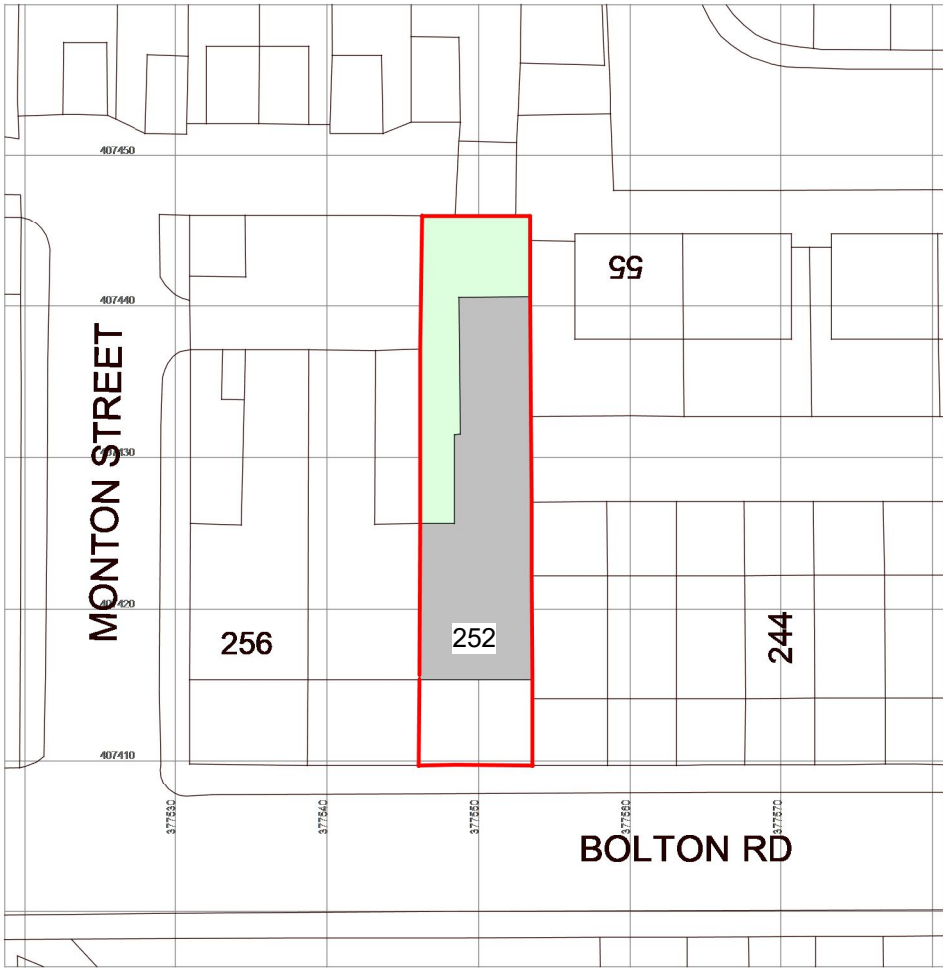


Ordnance Survey, (c) Crown Copyright 2026.
All rights reserved. Licence number 100022432

EXISTING SITE PLAN

1 : 500

0m 10m 20m 30m 40m

VISUAL SCALE 1:500 @ A0

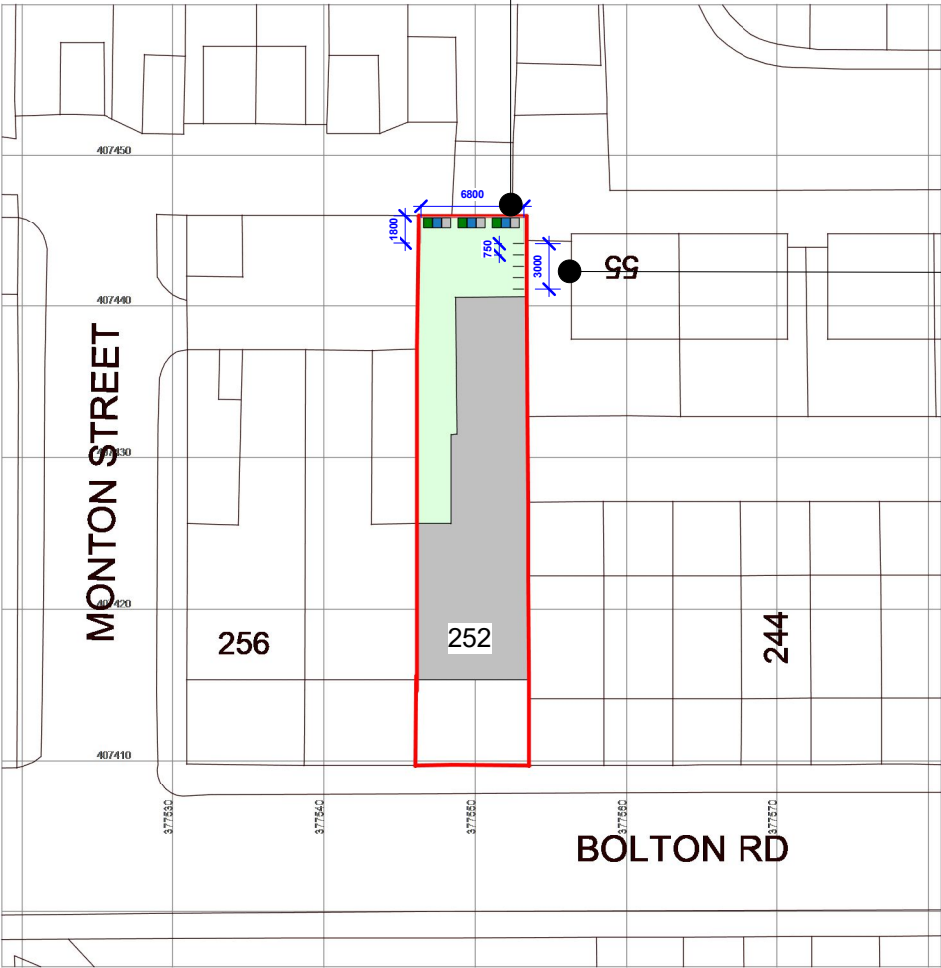

Ordnance Survey, (c) Crown Copyright 2026.
All rights reserved. Licence number 100022432

PROPOSED SITE PLAN


1 : 500

0m 10m 20m 30m 40m

VISUAL SCALE 1:500 @ A0

LOCATION OF TIMBER BIN ENCLOSURE TO REAR YARD AREA. 1800X6800. COLLECTION FROM MONTON ST, AS EXISTING

LOCATION OF 5no SHEFFIELD STANDS, TO ACCOMMODATE 10no CYCLES

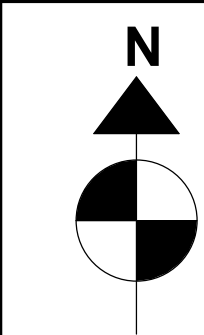

The copyright of this drawing is vested with Studio FRI and must not be copied or reproduced without the consent of the company.

Rev.	Description	Date	Drw.	Chk.
------	-------------	------	------	------

— SITE AREA: 265 m²

Client:
AJ

Project:
252 BOLTON RD, RADCLIFFE,
M26 3GW

Drawing Title:
SITE PLANS

Drawing Status:
PLANNING

STUDIO
FRI
ARCHITECTURE
+ PLANNING

T: 01772 915868 E: info@studiofri.co.uk W: www.studiofri.co.uk

Drawing No. 26-028.001				Revision
Drawn	Checked	Paper Size	Scale	Date
II	II	A1	As indicated	13.07.26