
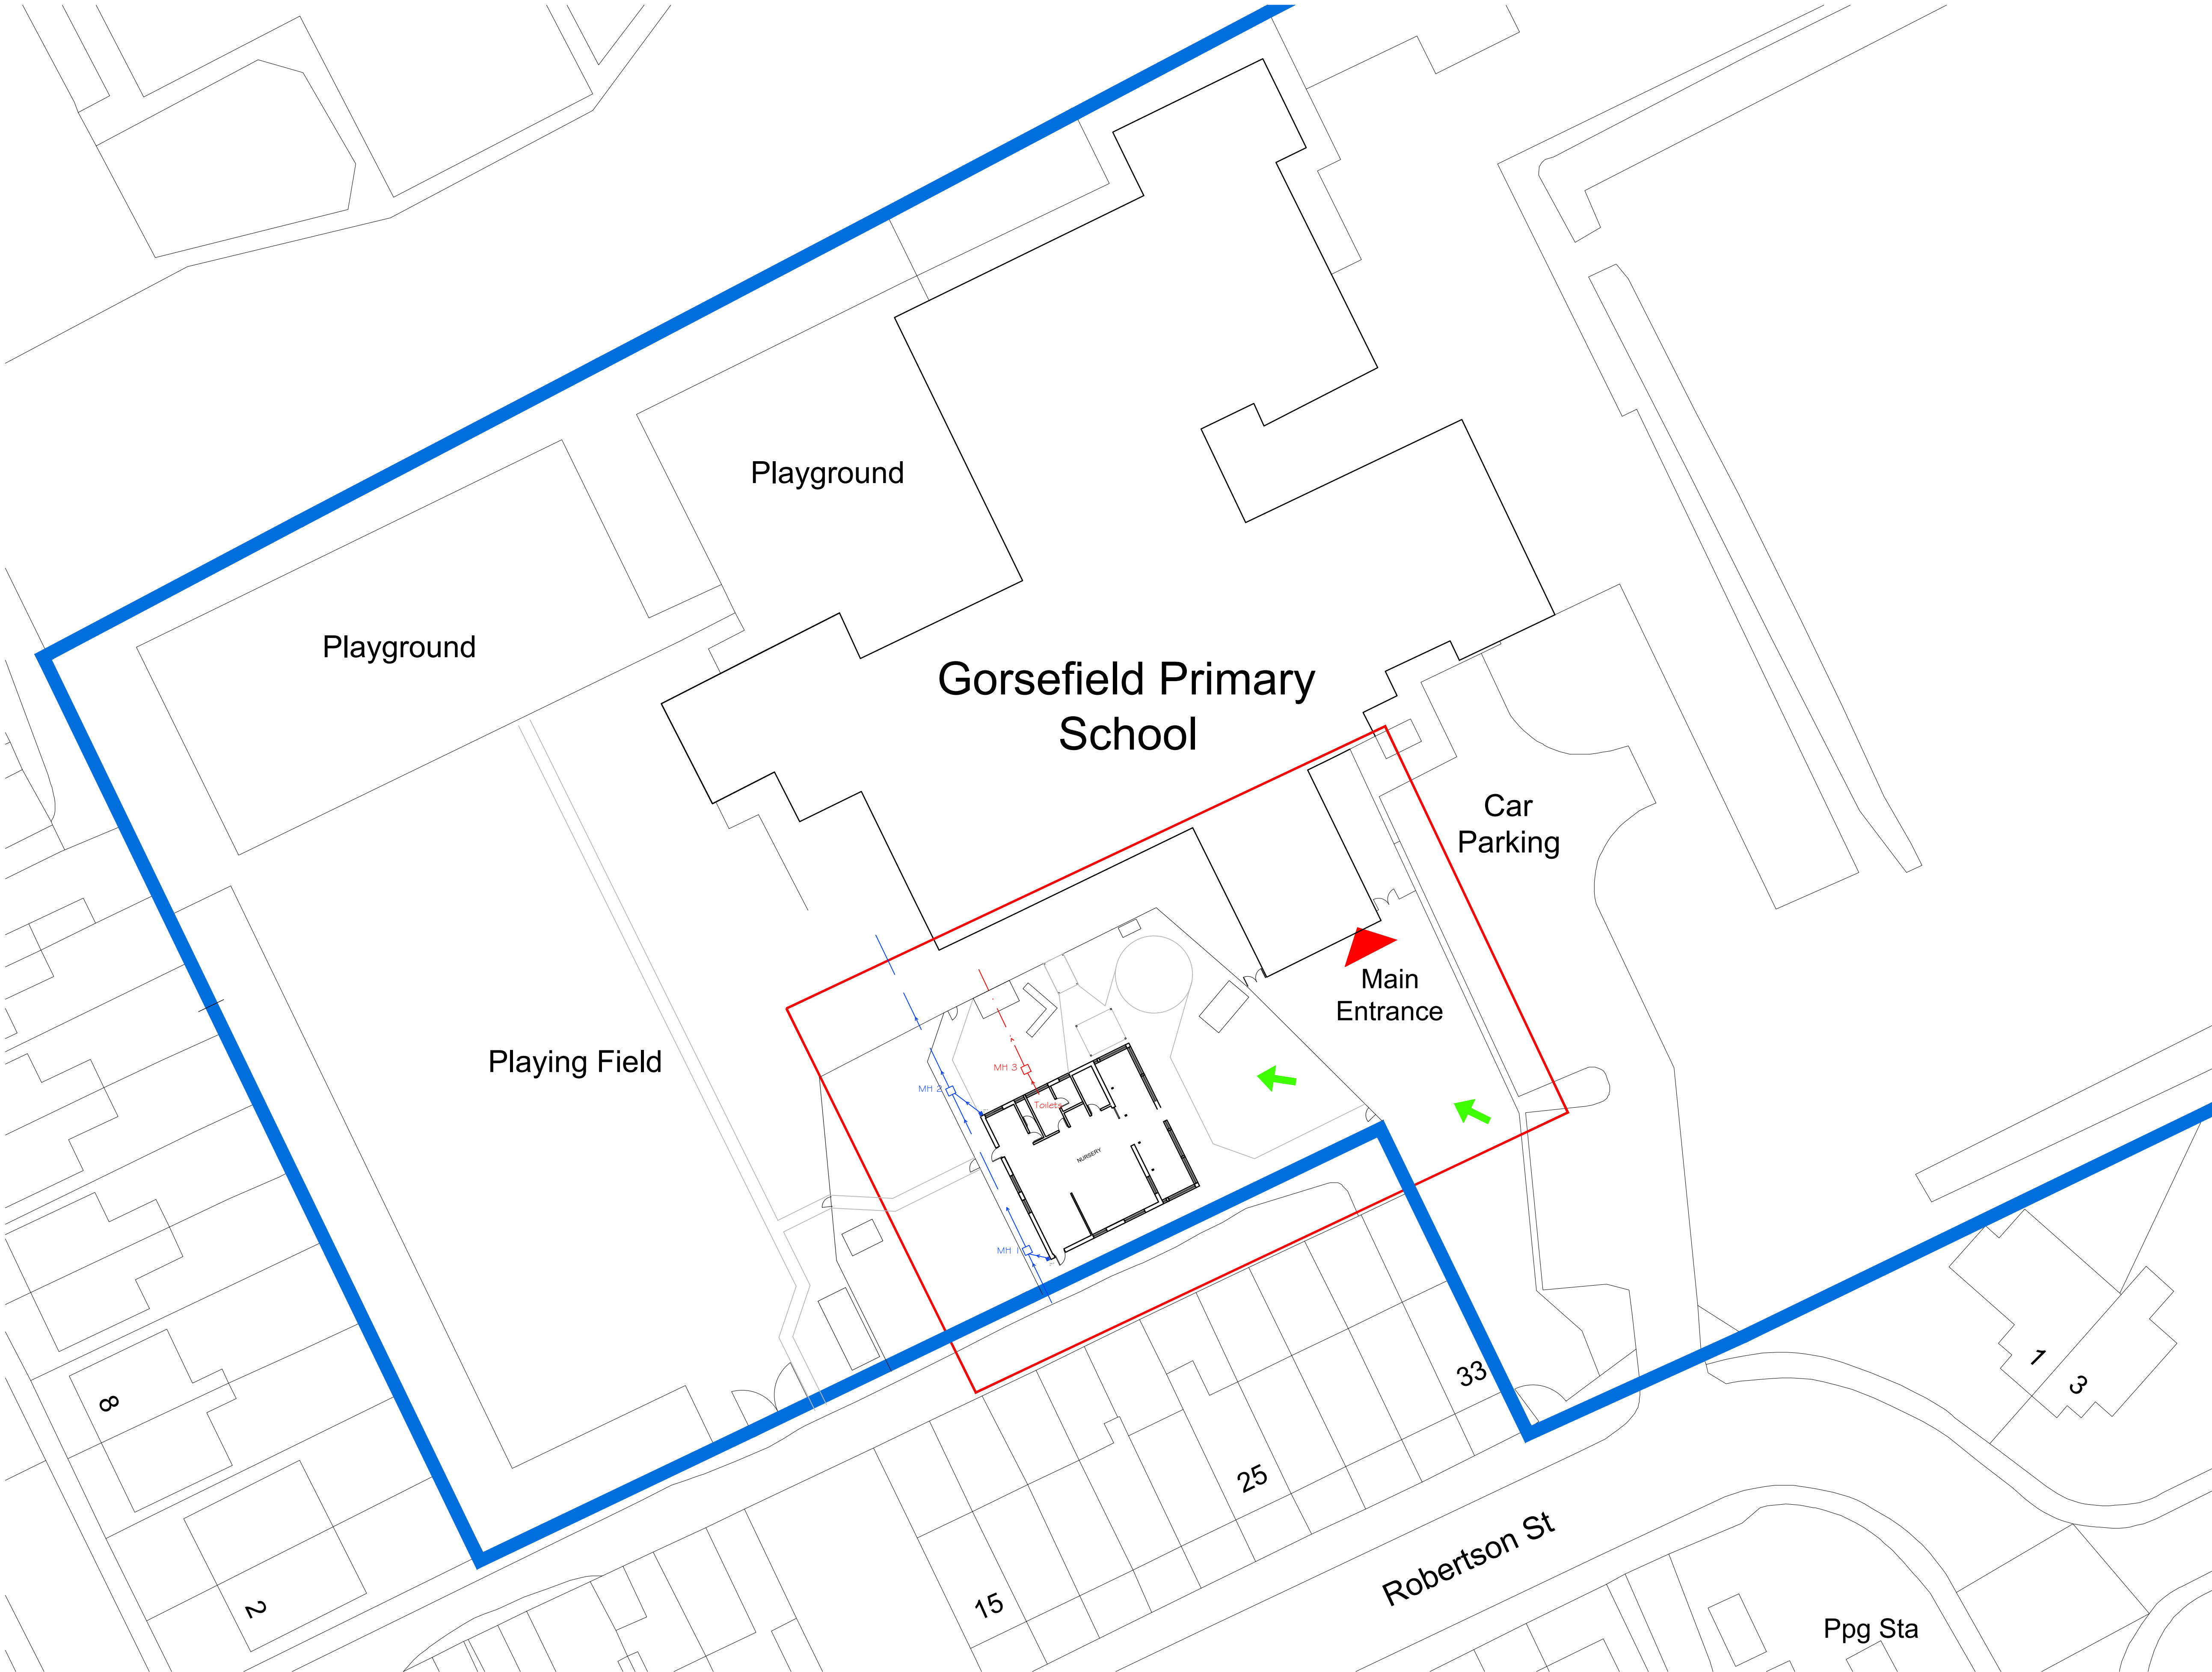


 

This drawing is Copyright and the property of Lancaster Maloney Martin Limited and must not be reproduced in whole or in part without their written permission.
Copyright is reserved © This drawing must not be scaled. The Contractor is to report all dimensional discrepancies & errors to the Contract Administrator prior to commencing construction. It is essential that this drawing is read in conjunction with the specification and all works identified included for.

NOTES

Legend:

-  Ownership Boundary
-  Site Works Boundary
-  Transit Route
-  Contractors Compound

Rev	Date	Comments	By
C	30/07/26	Existing Drainage Layout added	SJ
B	01/07/26	Amendments for planning	SJ

STATUS

Construction

Client
Forward as One CE MAT
Gorsefield Primary School,
Robertson St, Radcliffe,
Manchester M26 4DW

Project Title
SBN Alterations & Associated
Works

Drawing Title
Existing Site Plan

Scale 1:500 @A1	Drawn by SJ	Date April 2026
Job no. 2604-05	Drawing no. CA 12	Revision no. C