


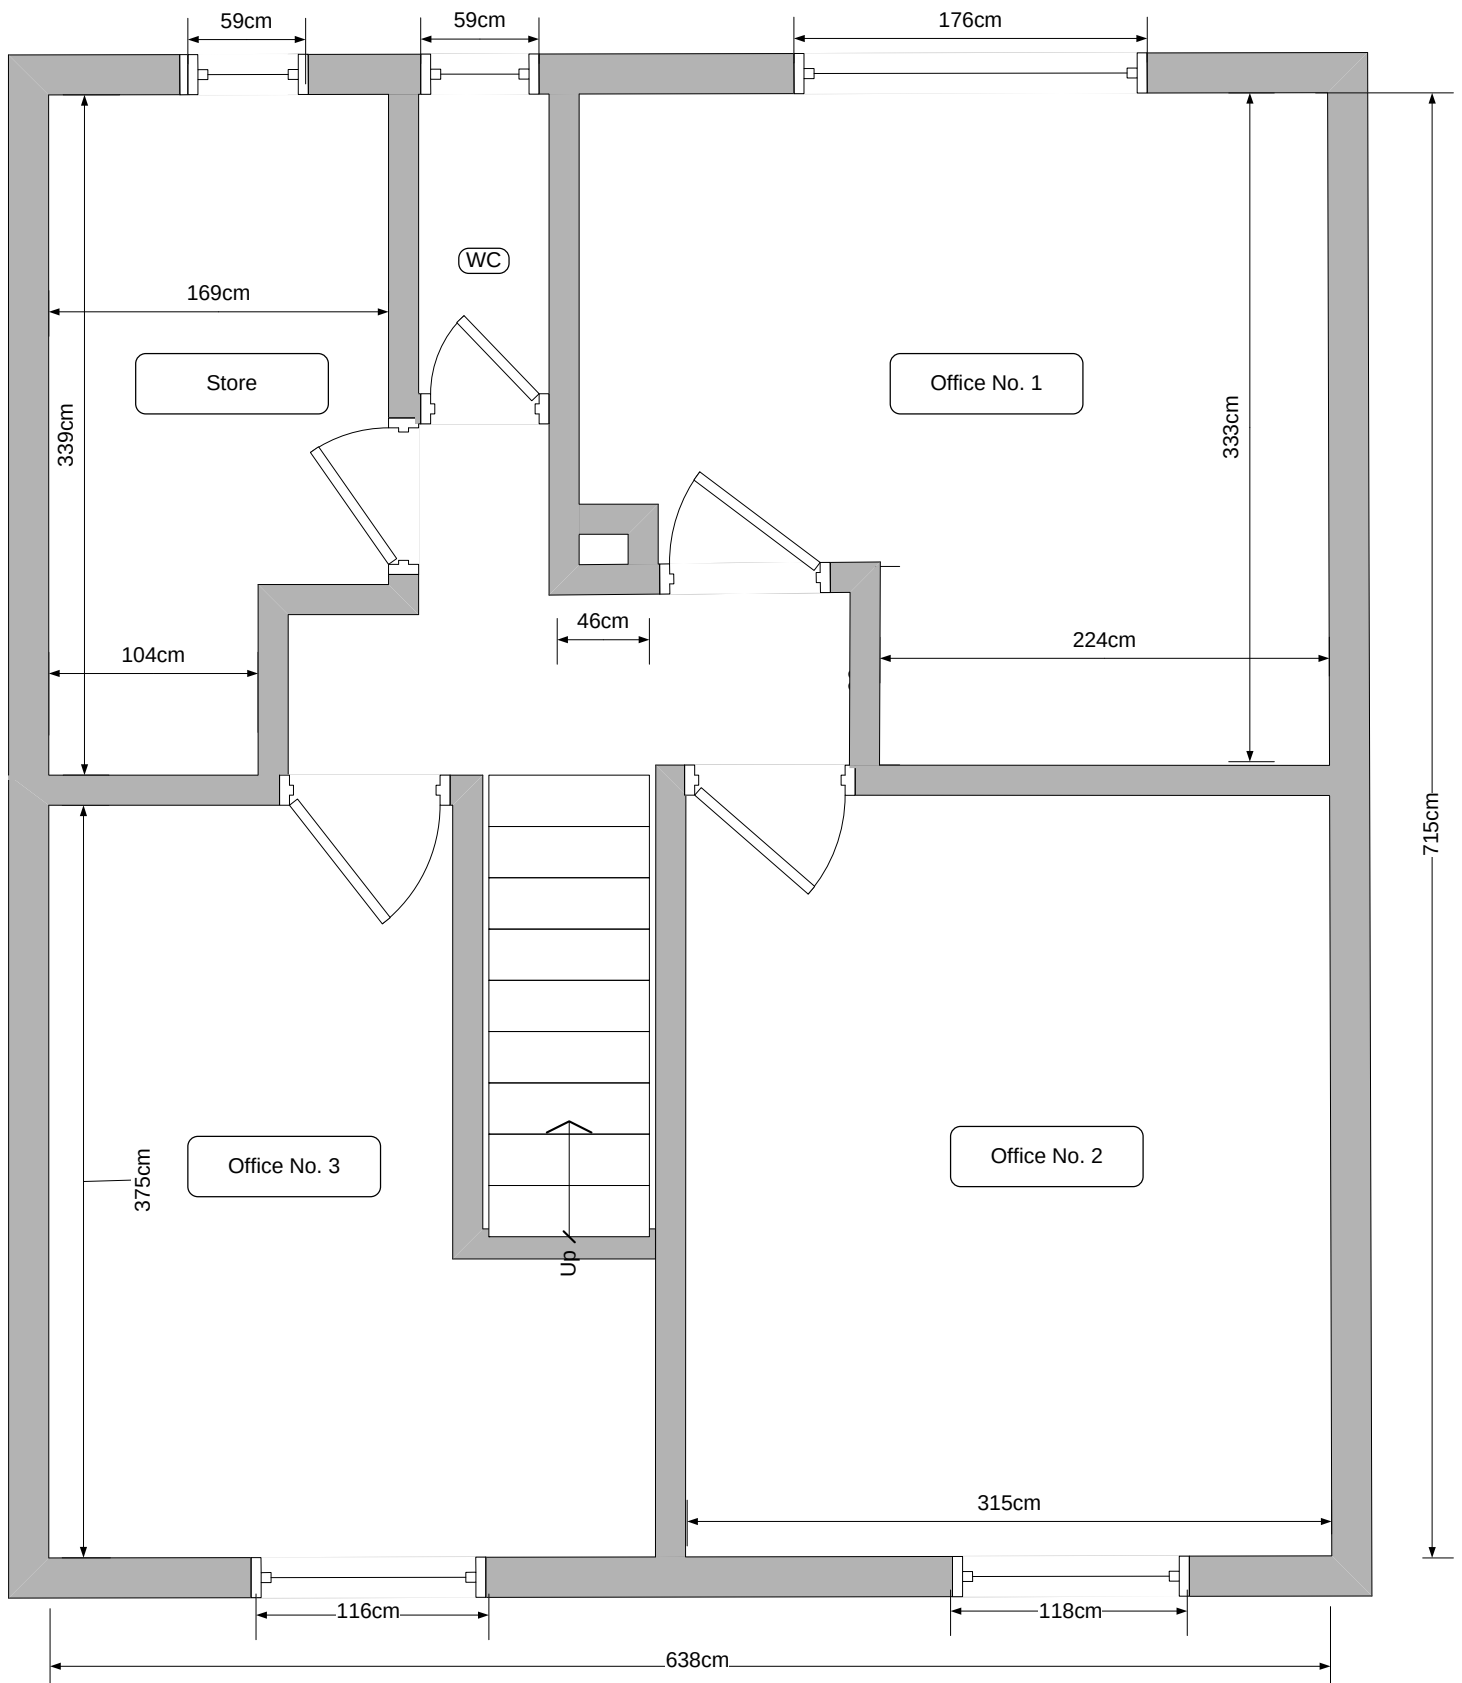

Former Office / Meeting Room,
40 Topping Fold Road, Bury
Existing 2nd Floor Plan

Scale 1:25