



Copyright of this drawing is vested in BM Architectural and it shall not be copied or reproduced without written consent. For more dimensions only refer to the notes on the drawing. DO NOT SCALE OFF THIS DRAWING. If in doubt, ask.
All contractors must visit the site and be responsible for taking and checking all dimensions relative to their work.
BM Architectural are to be advised of any variation between drawings and site conditions.
Electronic data drawings issued as "read only" and should not be interpreted for measurement.
All dimensions and levels should be read only from those values stated in text, on the drawings.


KEY PLAN:

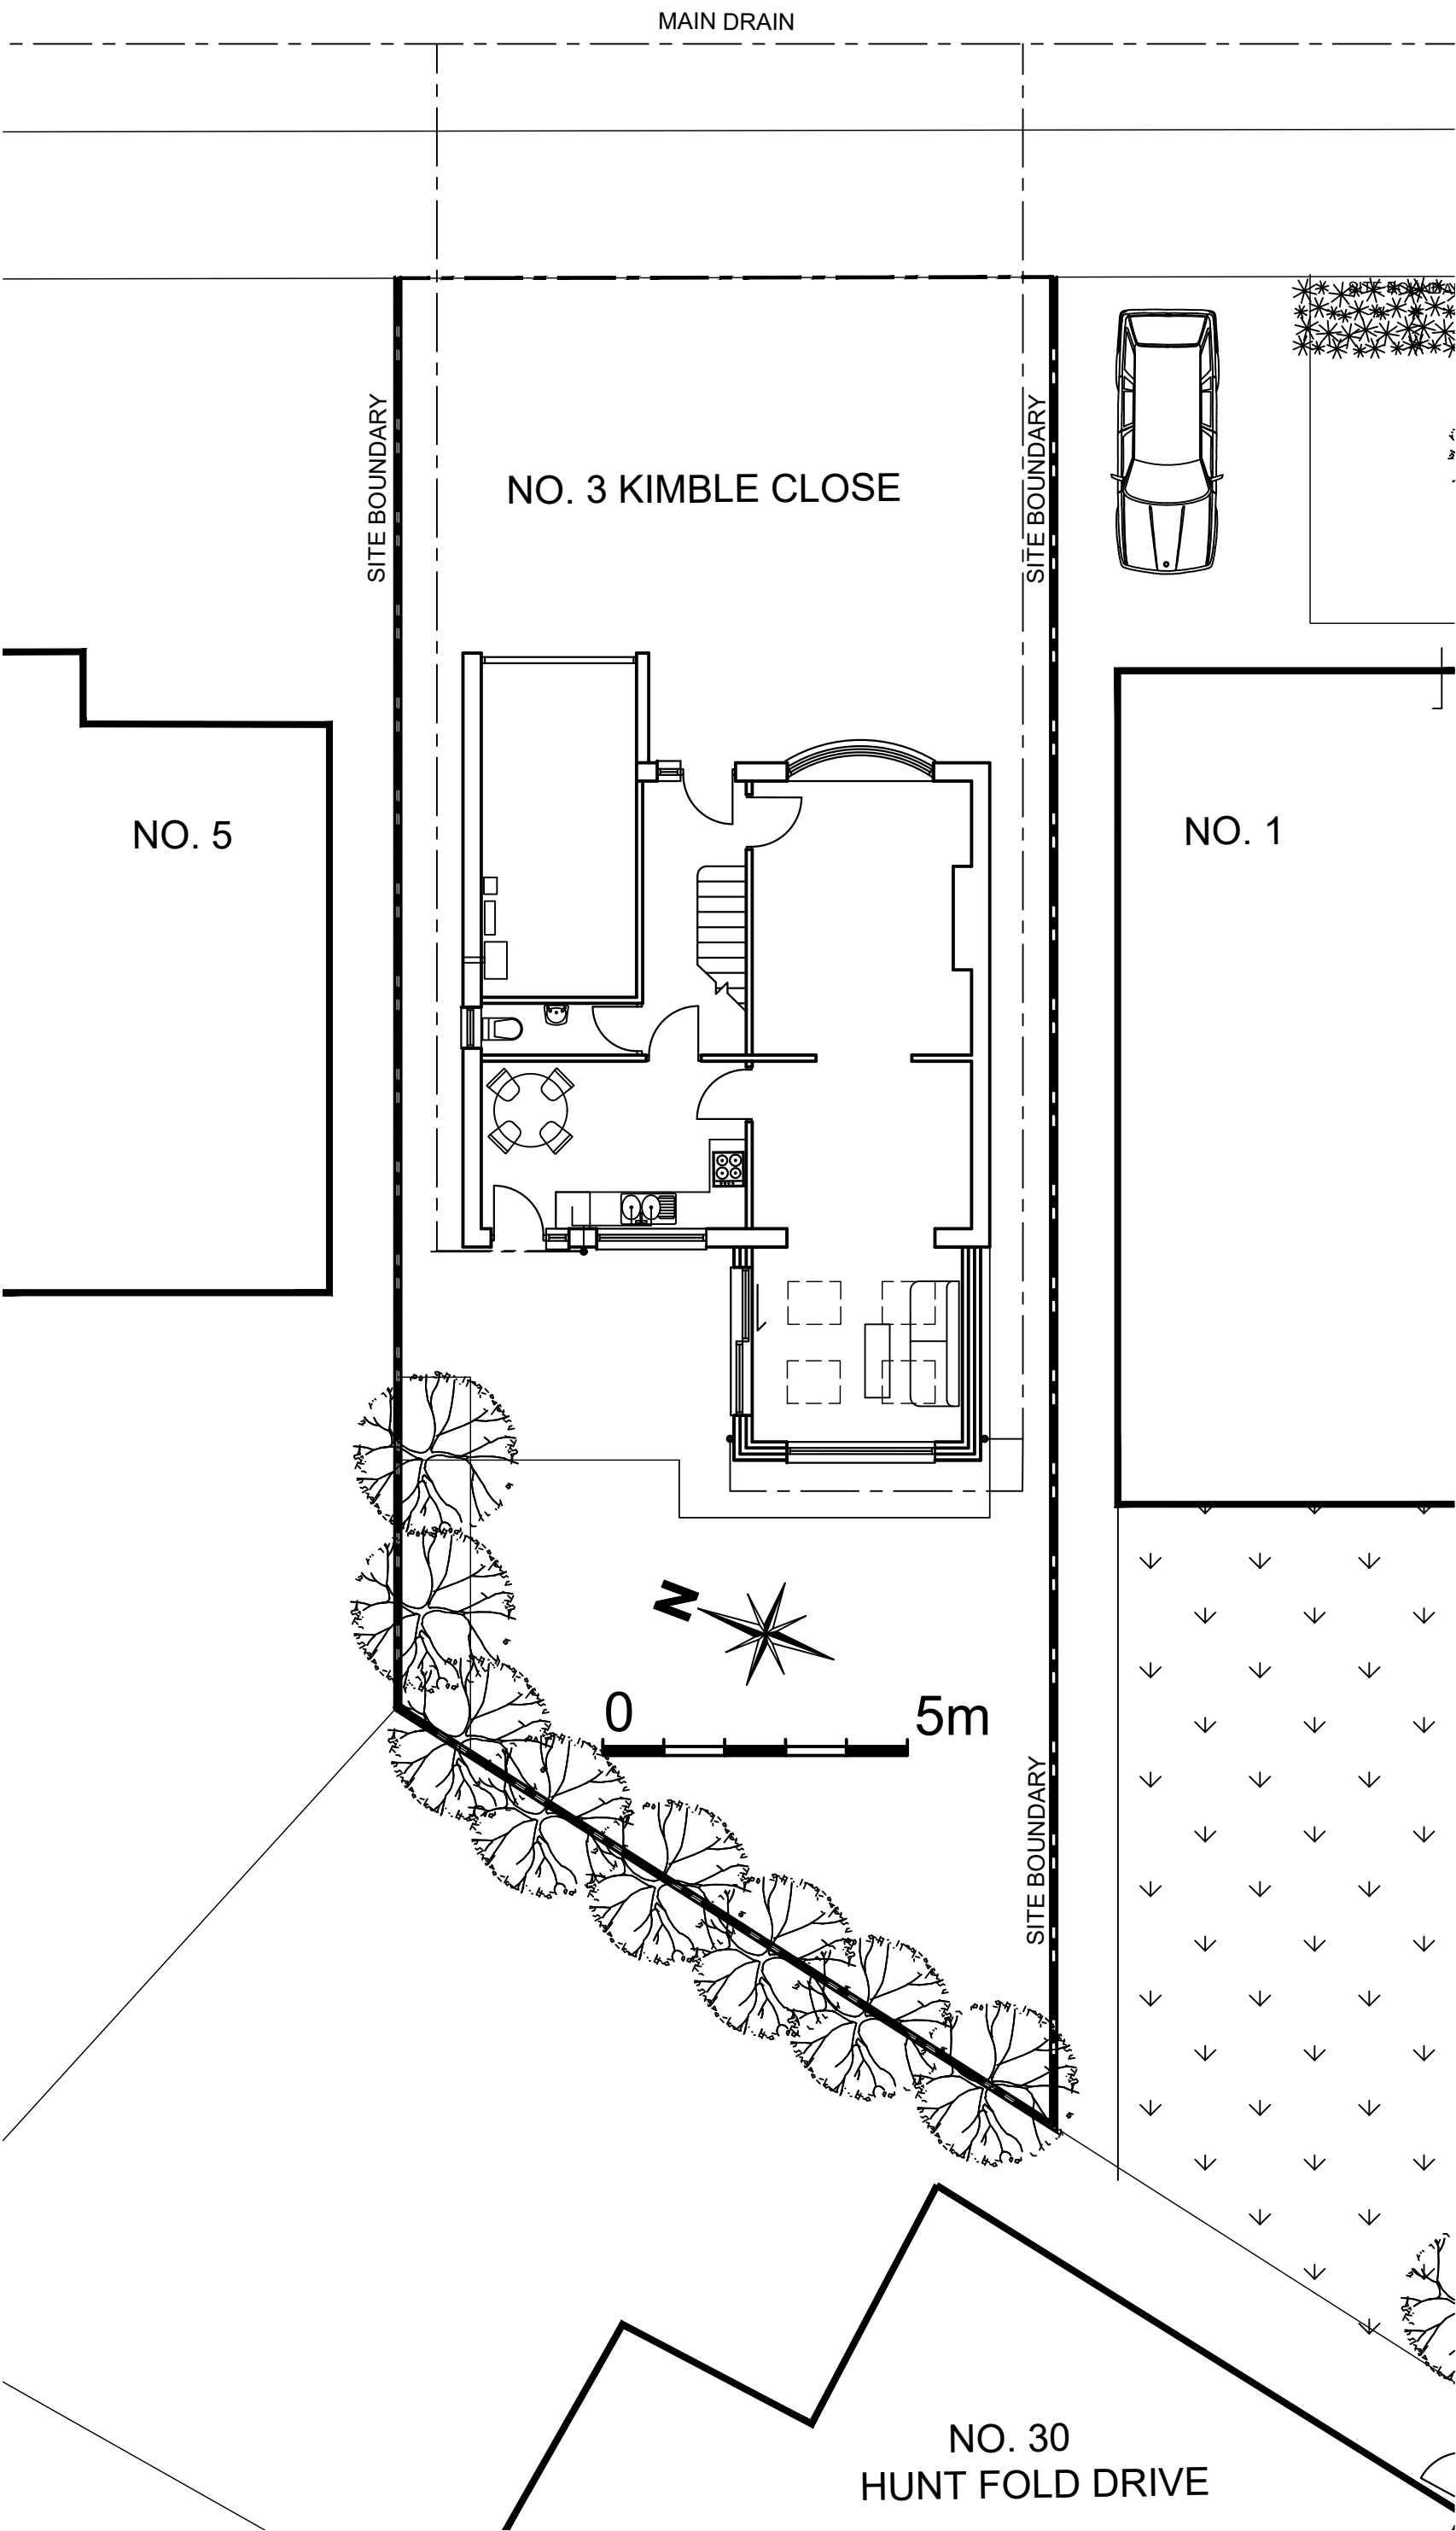

SITE PLAN
SCALE 1:100 @A1

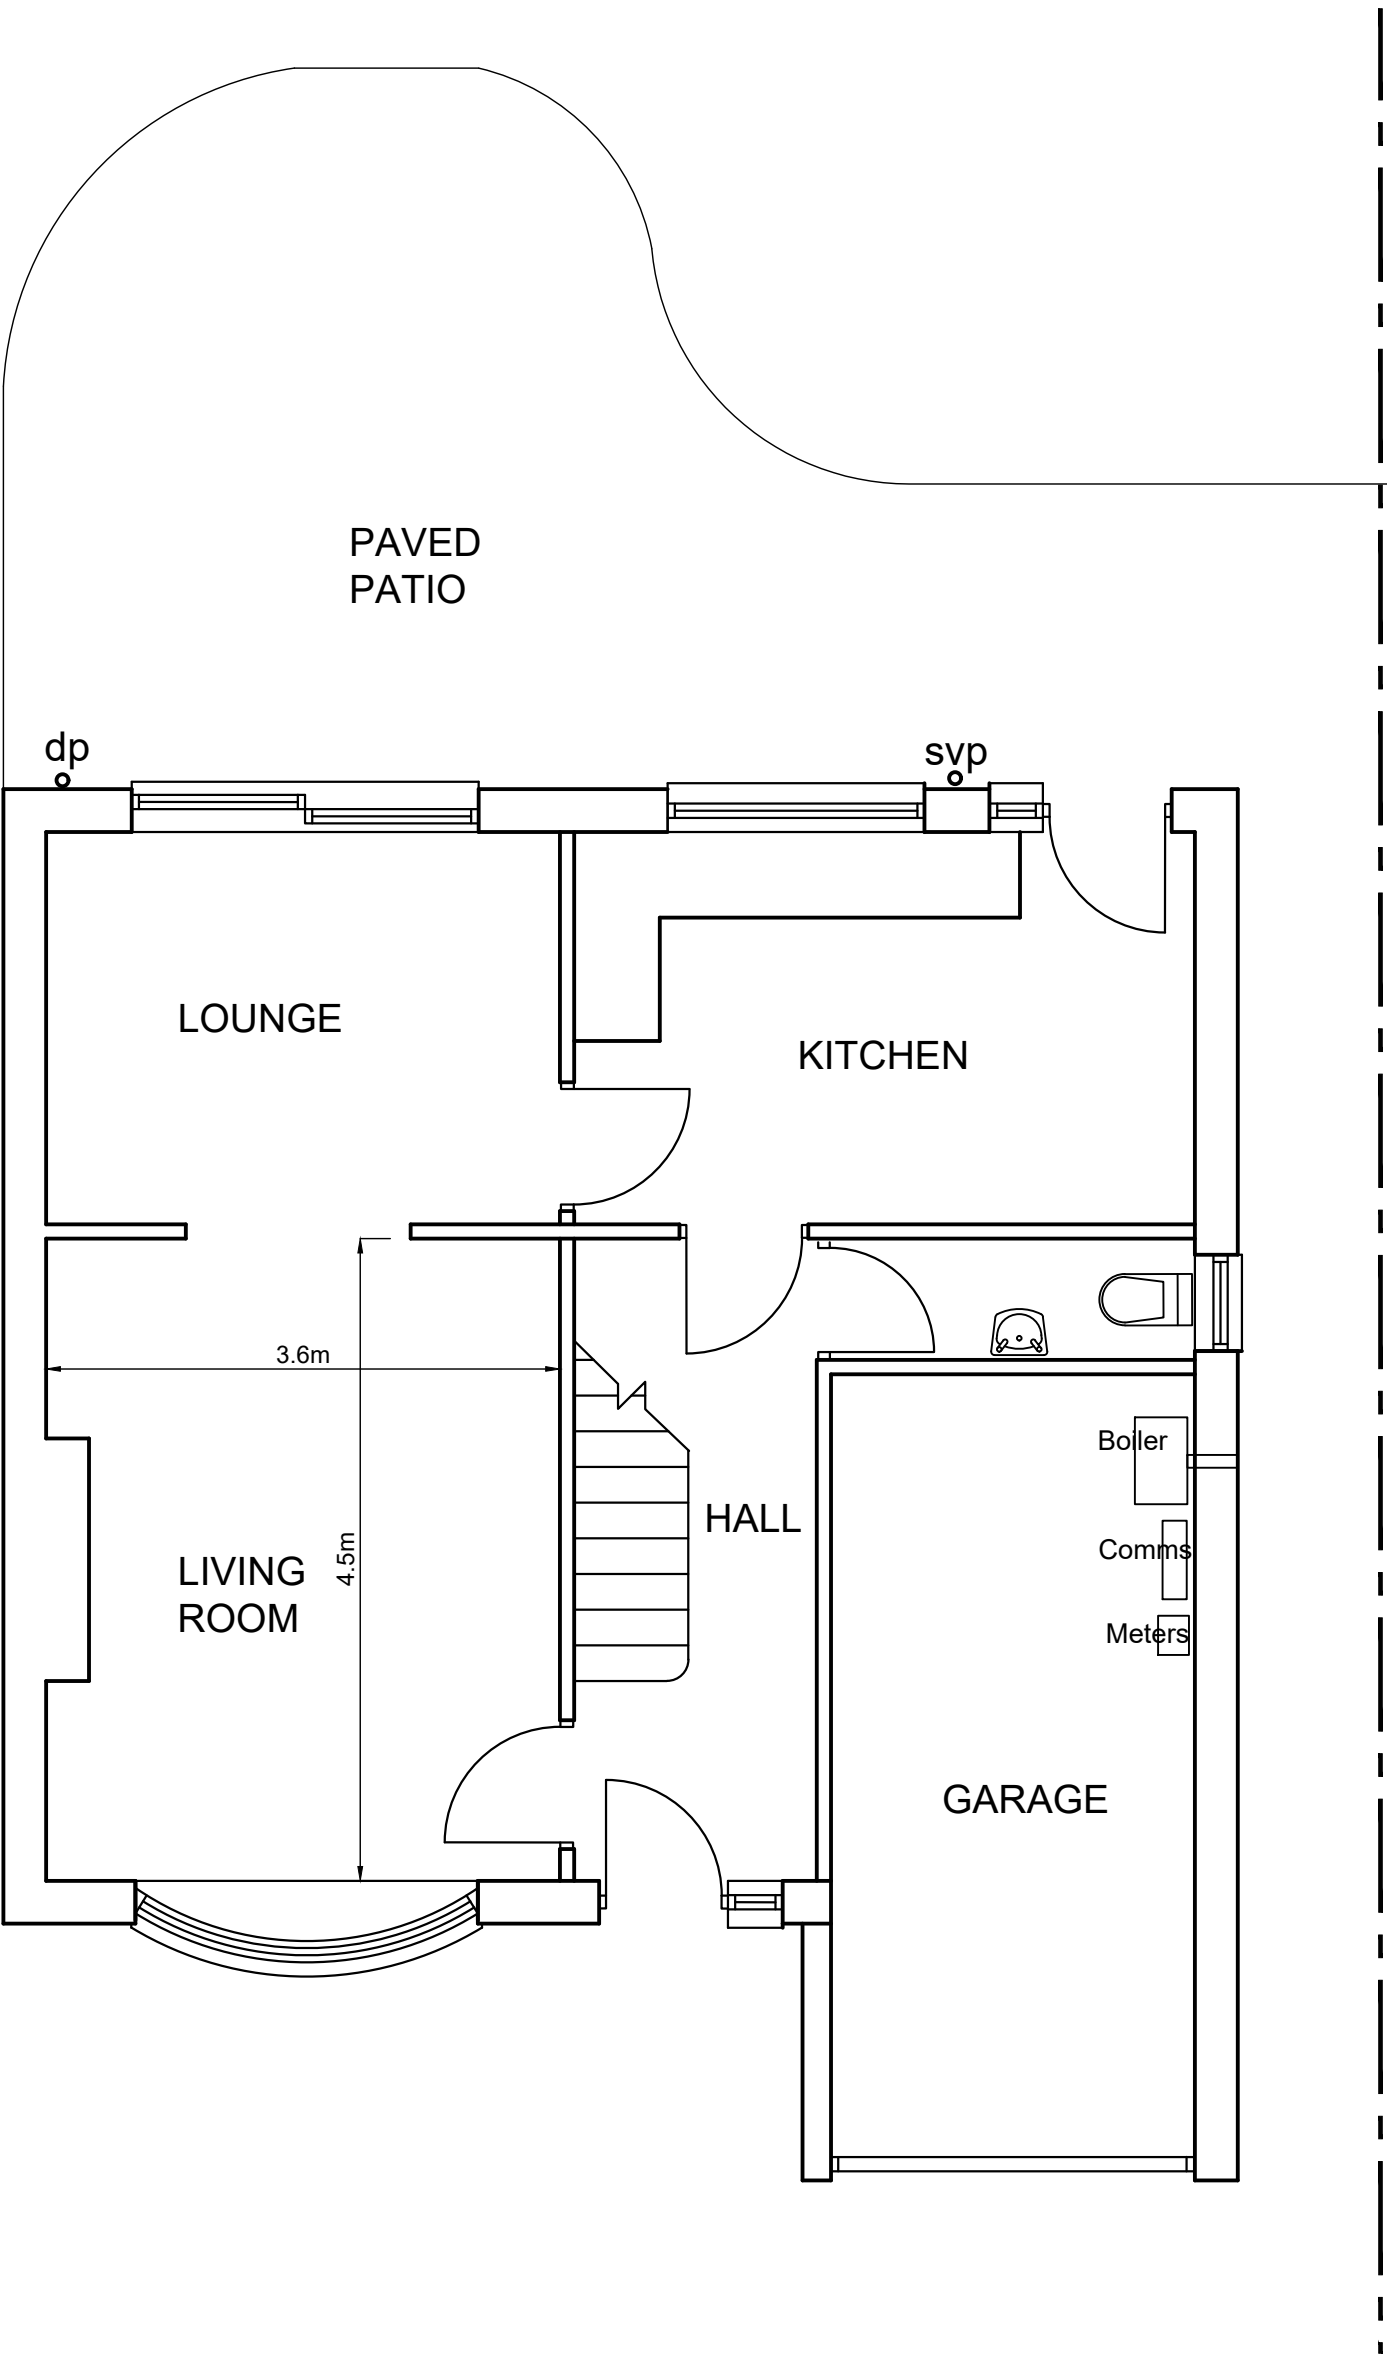

GROUND FLOOR PLAN

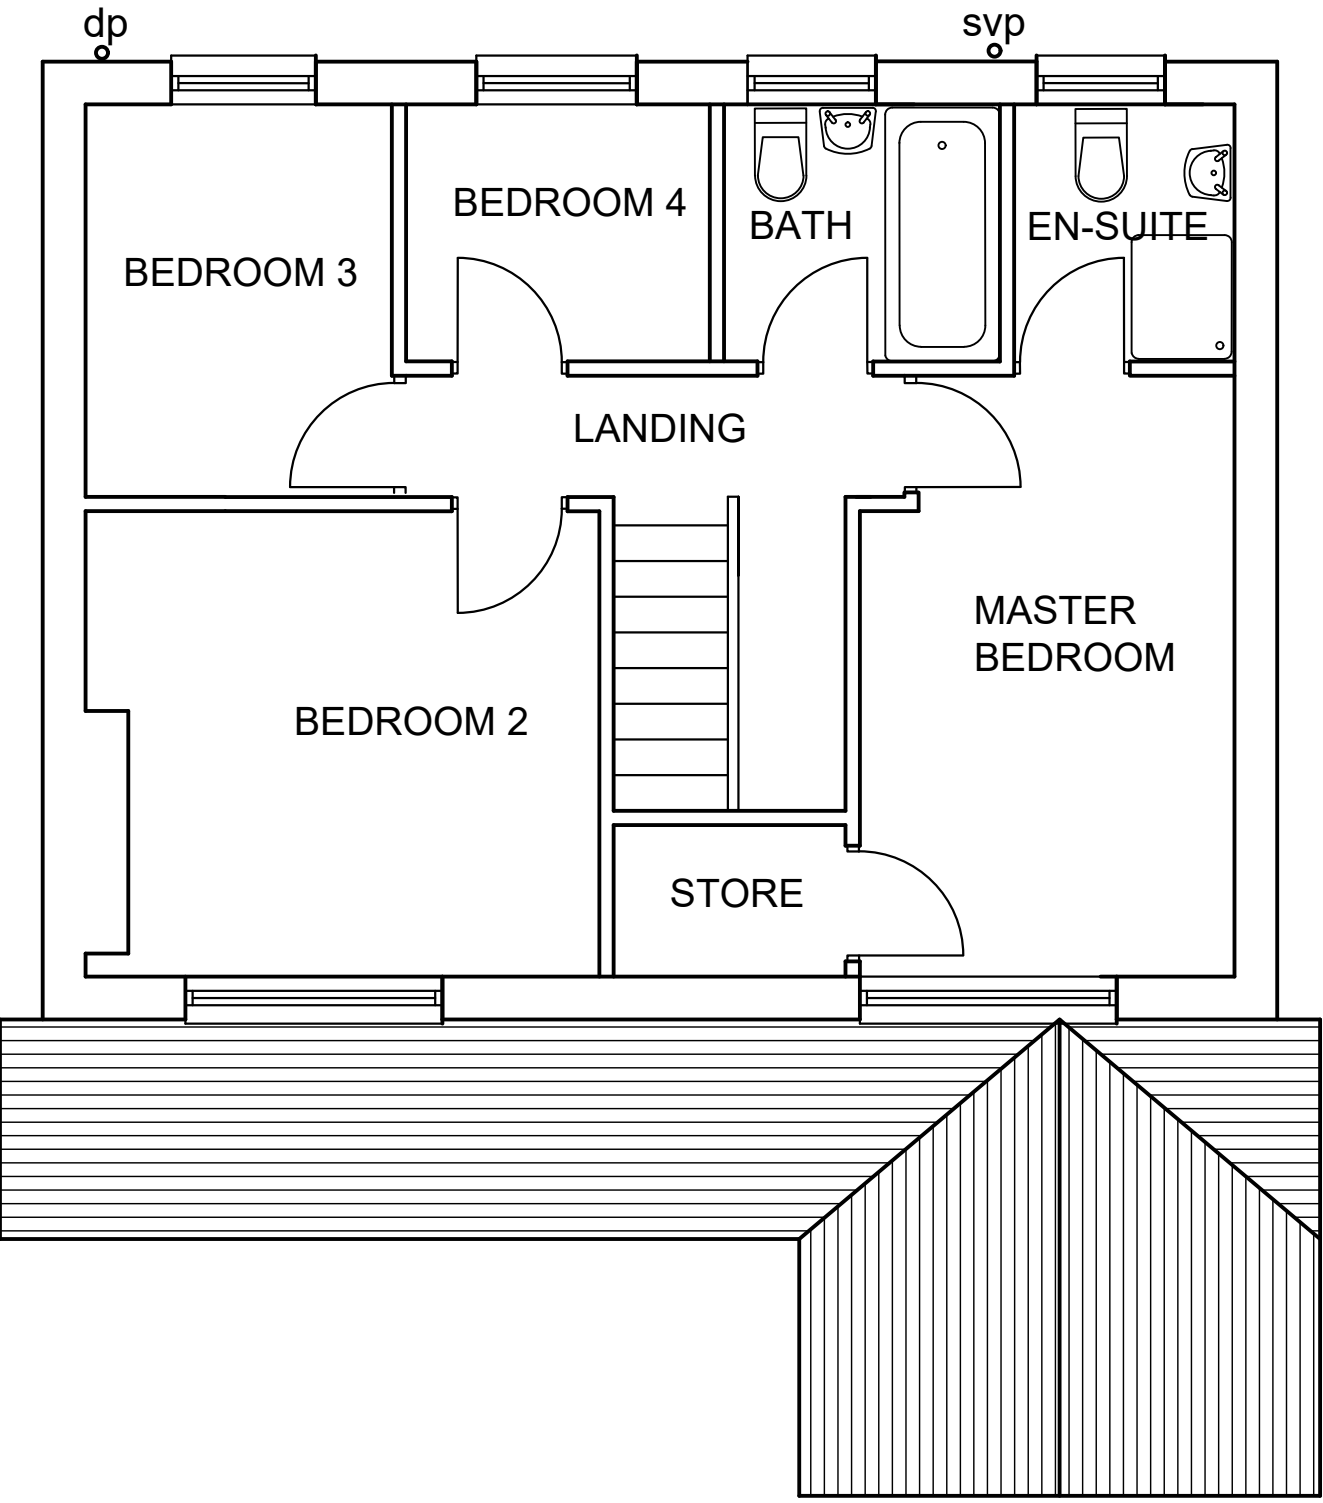

FIRST FLOOR PLAN

REV: | DATE: | DETAILS: |

BM ARCHITECTURAL DESIGNS
APARTMENT 8,
224 GREAT CLOWES STREET,
SALFORD M7 2ZS
Email: benjamin.maguire10@gmail.com

PROJECT: NEW REAR EXTENSION AT 3 KIMBLE
CLOSE, GREENMOUNT, BURY BL8 4QQ

TITLE: EXISTING LAYOUT- SITE PLAN AND PLANS

CLIENT: MR. HOWARD HULME

SCALE: 1:50 @A1 DATE: 02/ 2022 DRAWN: BM

STATUS: PLANNING

DRAWING NO: BM/0222/KIM/PL1 REV: