
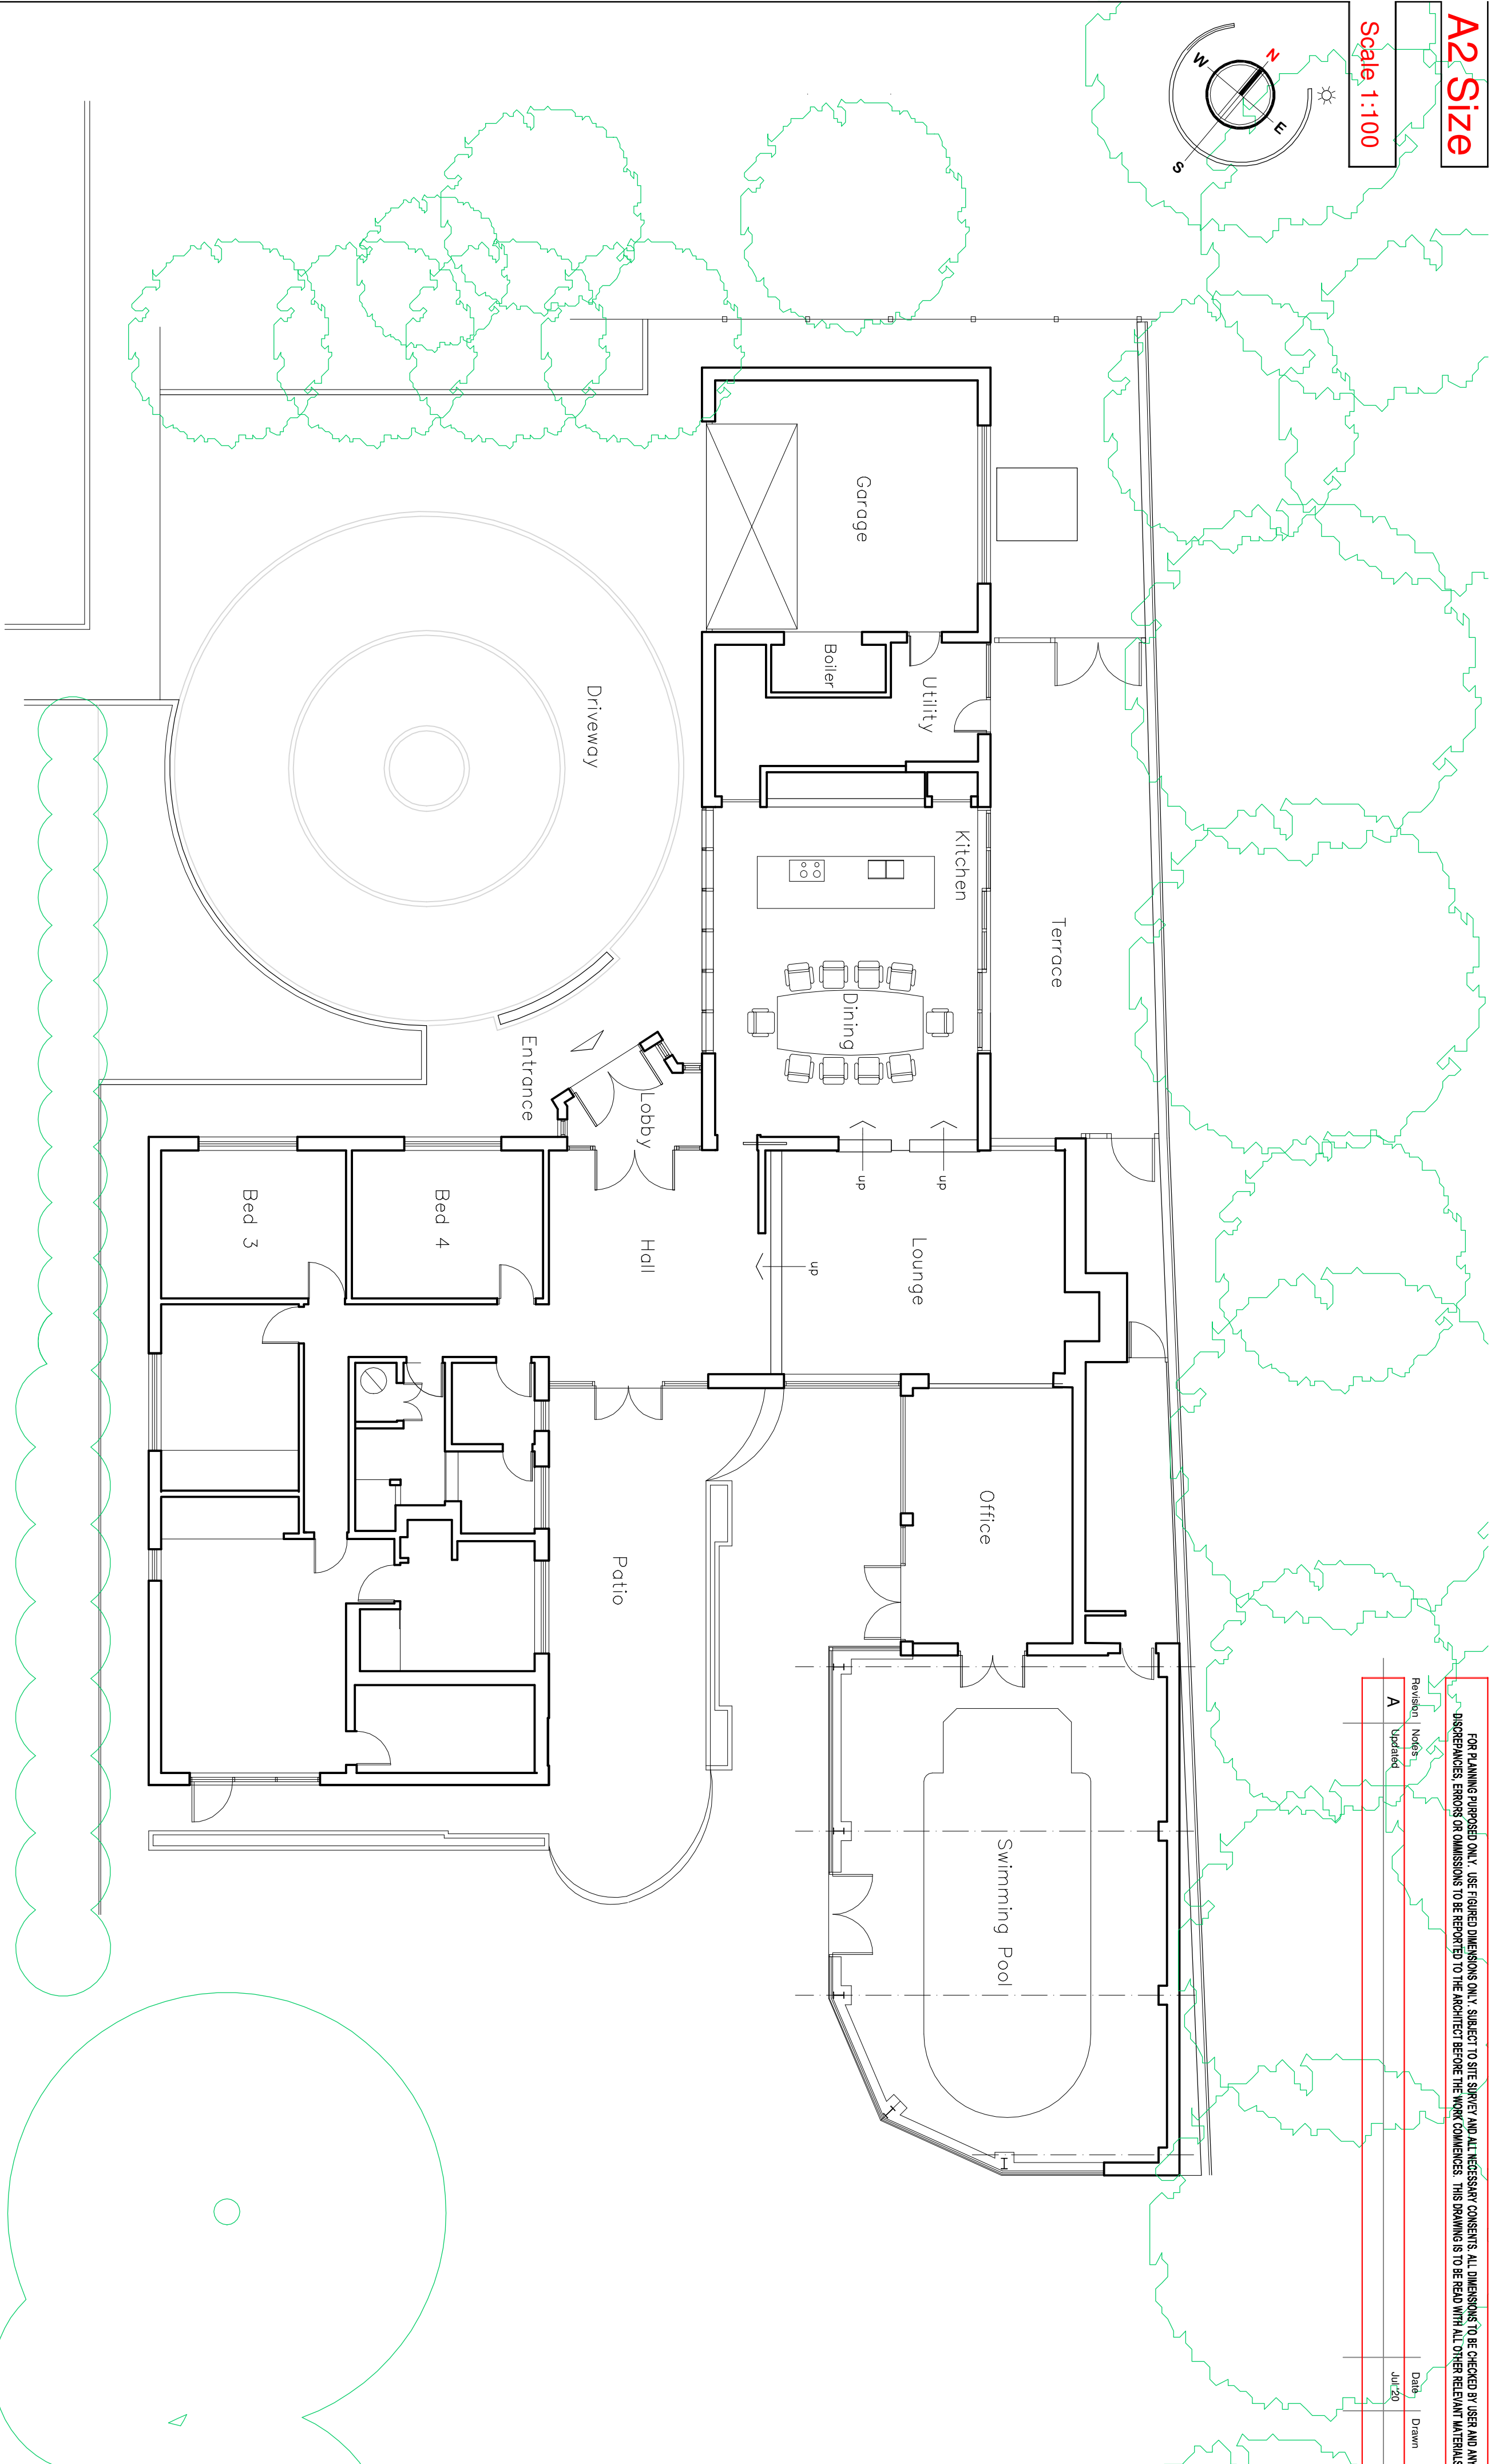


A2 Size

Scale 1:100

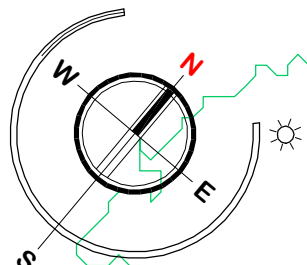

EXISTING GROUND FLOOR PLAN

FOR PLANNING PURPOSES ONLY. USE FIGURED DIMENSIONS ONLY. SUBJECT TO SITE SURVEY AND ALL NECESSARY CONSENTS. ALL DIMENSIONS TO BE CHECKED BY USER AND ANY DISCREPANCIES, ERRORS OR OMISSIONS TO BE REPORTED TO THE ARCHITECT BEFORE THE WORK COMMENCES. THIS DRAWING IS TO BE READ WITH ALL OTHER RELEVANT MATERIALS

| Revision | Notes   | Date    | Drawn |
|----------|---------|---------|-------|
| A        | Updated | Jul '20 |       |

FUZED ARCHITECTURE +

Fuzed A+D Ltd, 74A Water Street, Radcliffe, Manchester, M26 4DF  
Tel: 0161 724 8006 Email: fuzedarchitects@gmail.com

Project: 5 Parklands, Whitefield  
Client: Mr and Mrs Cohen  
Content: Planning Submission  
Existing Floor Plans

DESIGN

Contract No. 1252  
Dwg No. 1.03  
Revision A  
Date July '20