



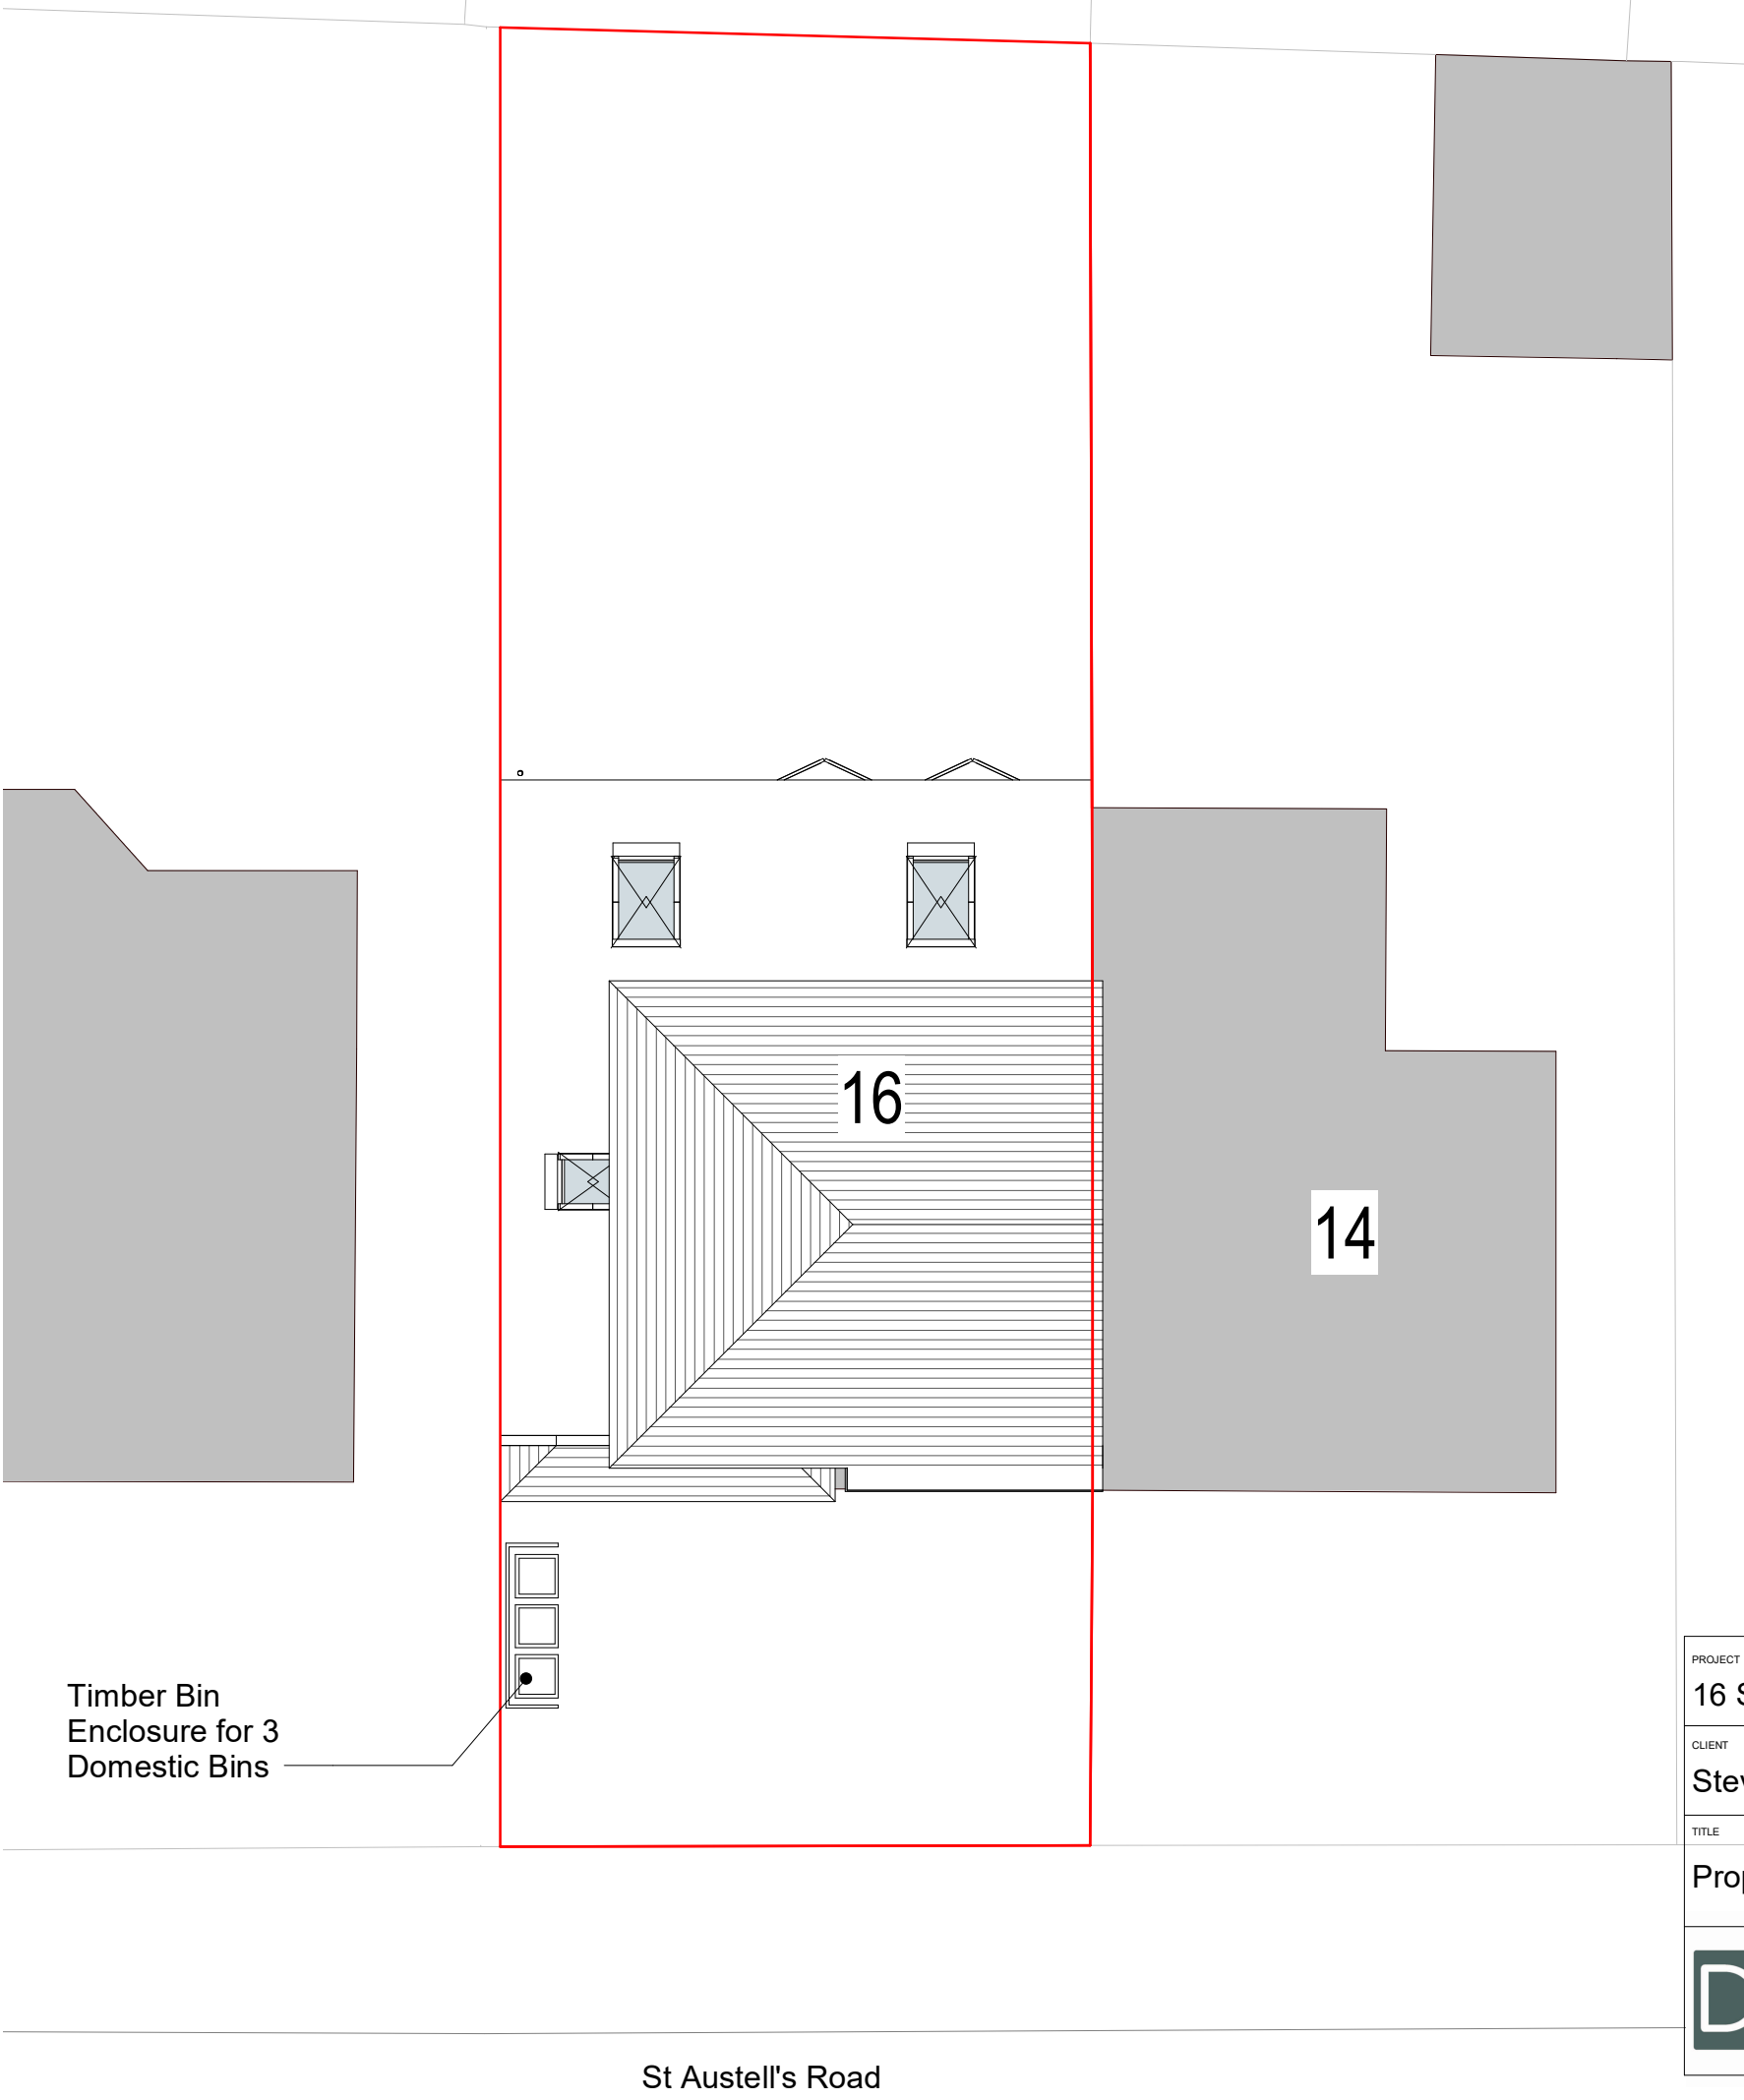

1. Site - Proposed Amenity
1 : 100

 

REV		DESCRIPTION	BY	DATE
PROJECT	16 St Austell's Drive	SCALE @ A3 1 : 100	DATE 28/11/23	DRAWN BY SC
CLIENT	Steven Singh	STATUS PLANNING		
TITLE	Proposed Site Plan	PROJECT NO. CW23001.	DRAWING NO. 302.	REV.
NOTES		© COPYRIGHT : ALL RIGHTS RESERVED. THIS DRAWING MUST NOT BE REPRODUCED WITHOUT PRIOR WRITTEN CONSENT. DRAWING TO BE USED FOR THE STATUS INDICATED ONLY. ALL DIMENSIONS AND SETTING OUT SHALL BE CHECKED AND CONFIRMED ON SITE. ANY DISCREPANCIES TO BE REPORTED TO THE DESIGNER PRIOR TO THE COMMENCEMENT OF ANY WORK. ALL WORK AND MATERIALS TO BE IN ACCORDANCE WITH CURRENT STATUTORY LEGISLATION, RELEVANT CODES OF PRACTICE AND BRITISH STANDARDS. ALL DIMENSIONS ON THIS DRAWING ARE IN MILLIMETRES (UNLESS OTHERWISE STATED).		
DA DEBTAL ARCHITECTURE		www.debtal.co.uk		