



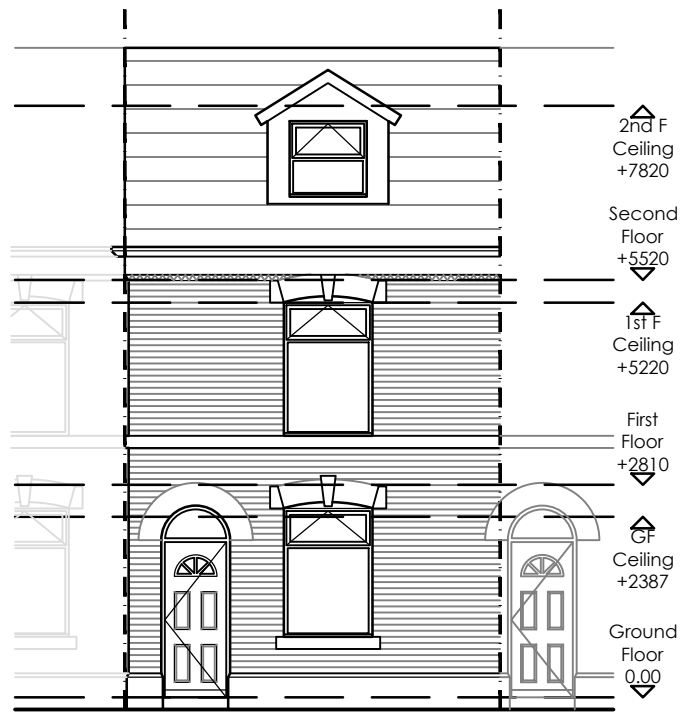


Proposed Front Elevation
Scale: 1:100

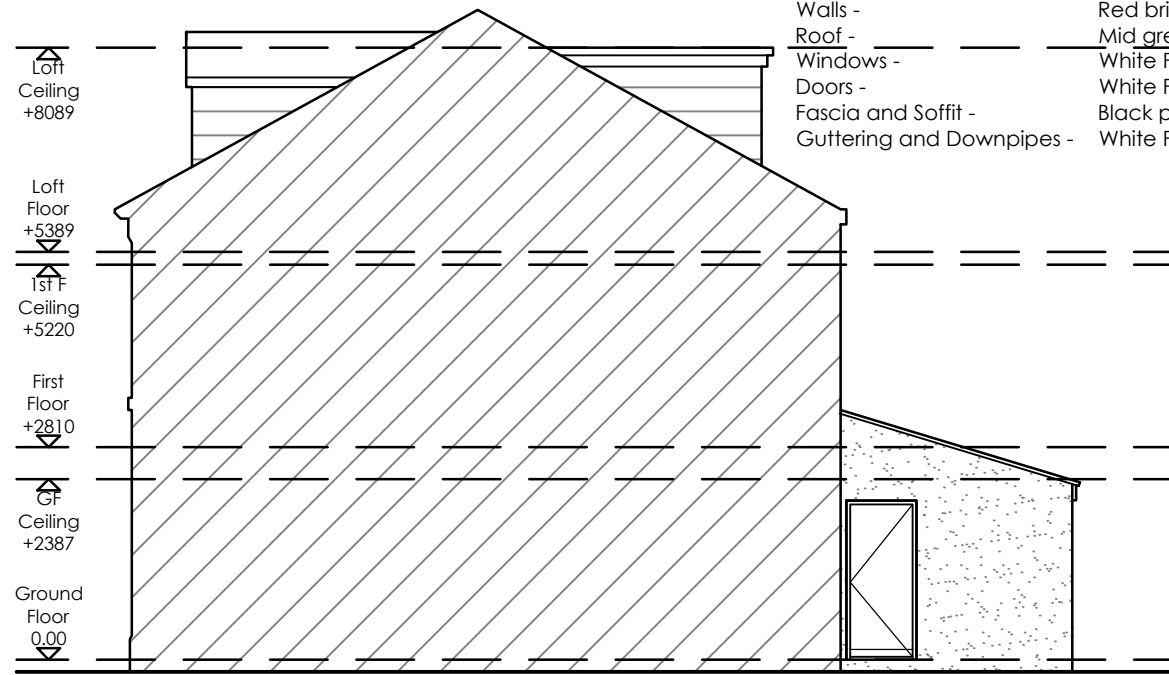

Proposed Side Elevation
Scale: 1:100

Materials

Walls -	Red brick with black band
Roof -	Mid grey slate tile
Windows -	White PVCu
Doors -	White PVCu
Fascia and Soffit -	Black painted timber
Guttering and Downpipes -	White PVCu

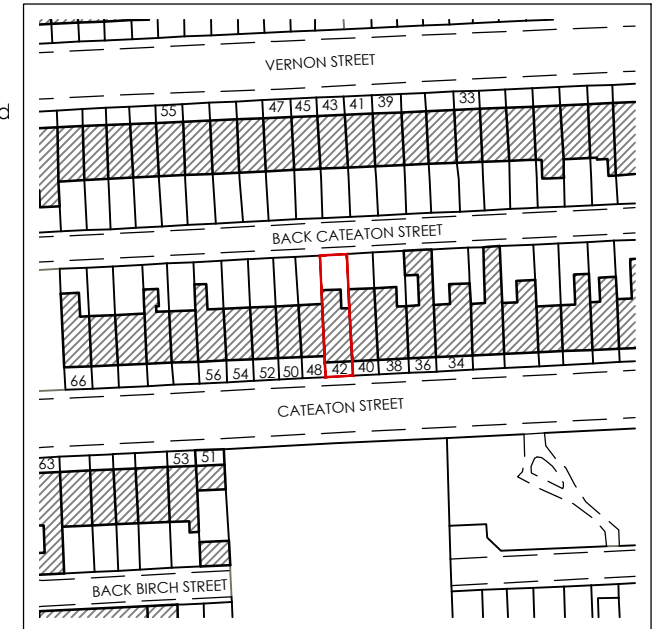

Site Location Plan
Scale: 1:1250




Key

Site Boundary



Proposed Rear Elevation
Scale: 1:100

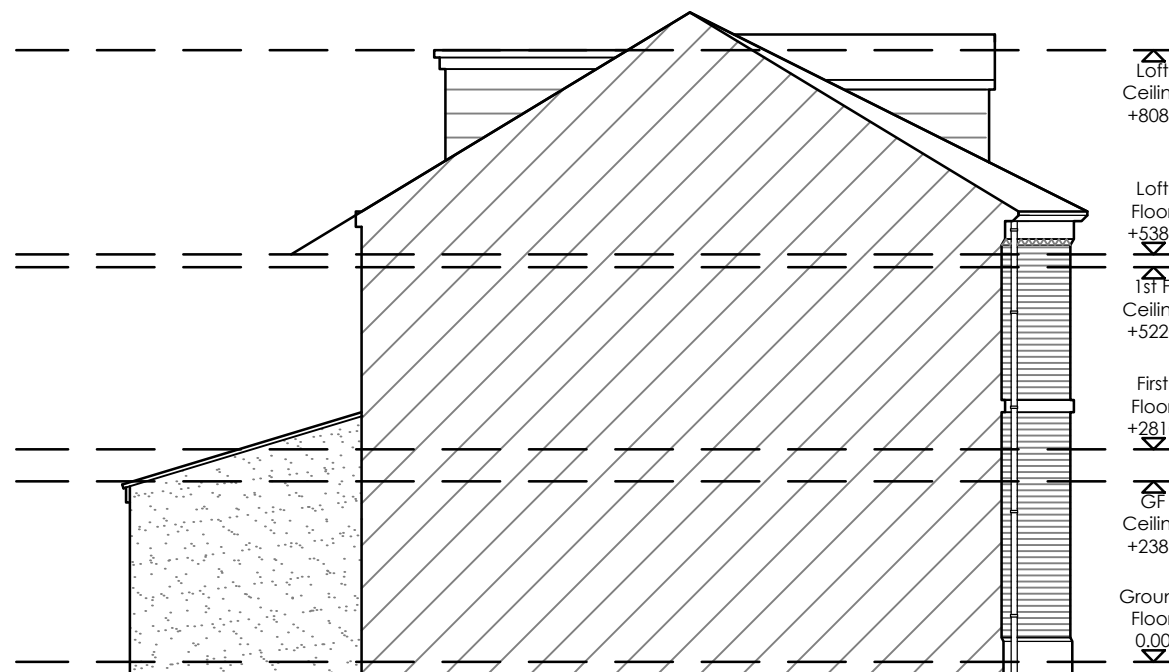

Proposed Side Elevation
Scale: 1:100

REV	Notes	Date	By
A	Front dormer changed	12.01.23	smh

CRISP
architecture

Email: studio@crisparchitecture.co.uk

Chartered Institute of
Architectural Technologists
Chartered Practice

Project: 42 Cateaton Street, Bury
Greater Manchester, BL9 5AW

Drawing Title: Proposed Elevations

Project No: 2237	File Identifier: 2237_72_09
Drawing No: 72_09	Revision: A
Drawn By: SMH	Checked By: SMH
Scale: 1:100 @ A3	Date: 30/09/2022

Purpose of Issue: FEASIBILITY

Drawing Status: PLANNING