





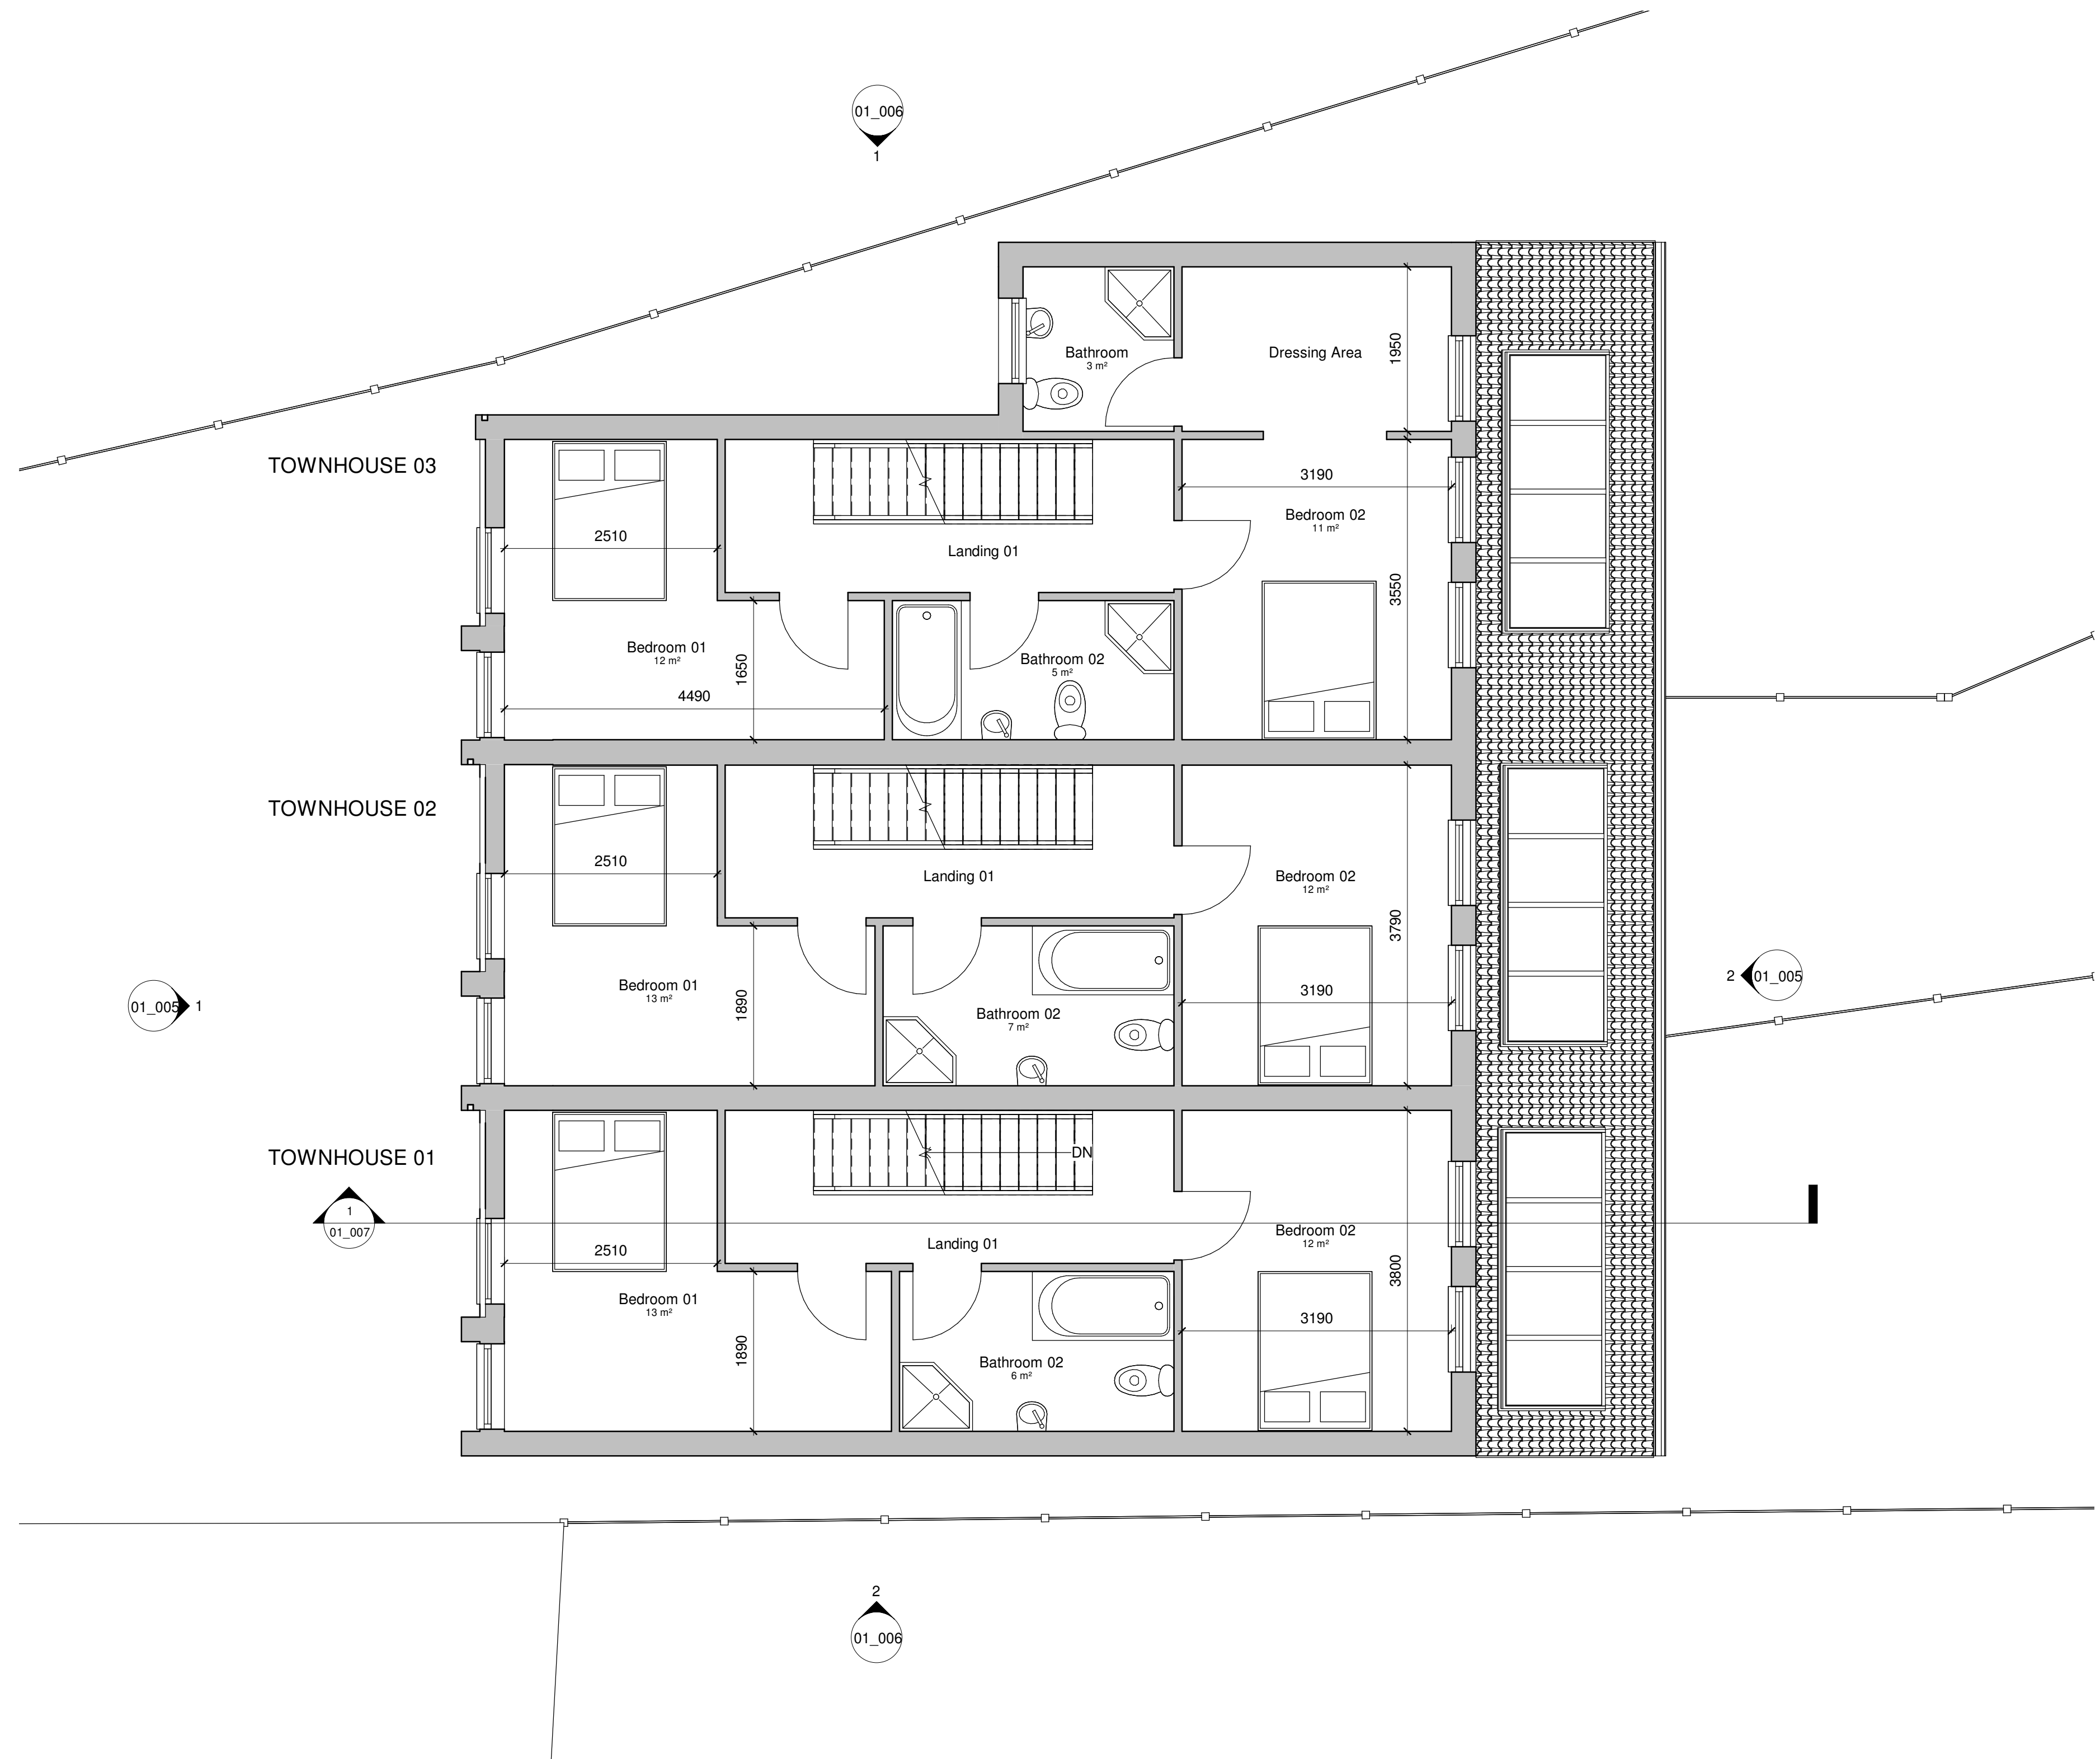

01 Proposed First Floor
1 : 50

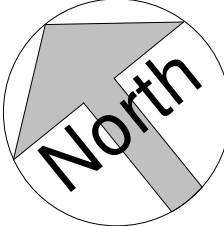

©
DO NOT SCALE. Use figured dimensions only. Contractor is to check all dimensions before commencement of works. This drawing is copyright. This data to be used as a ref file only - not as live data. This drawing must only be used for the purposes for which it is supplied.

NOTES:

Revision Number	Date	Description of Revision	Chkd	Appr
-----------------	------	-------------------------	------	------



Parsonage Chambers
3 Parsonage
Manchester
M3 2HW
● Tel: 0161 832 5750 ● E: office@seedarchitects.co.uk ●

status

For Planning

job title

24 Brookfield | Prestwich

Location

drawing title

Proposed First Floor Plan

author LP	date 06/12/2021
checker RH	date 06/12/2021
scale 1 : 50	paper size A1

Project no.	Type	Seed drawing no.	Rev.
3268		01_002	